*The Town of Rotterdam Town Board Meeting will be held in person; however, the public may access the meeting electronically via Zoom conference call. Members of the public may listen to the board meeting by dialing **1 (929) 205-6099(** followed by the pound symbol) or by logging into Zoom.com, then enter the conference **ID NO. 867 0373 0307**. Video of the town board meeting will be posted on the Town of Rotterdam website (www.rotterdamny.org) the following Friday after the meeting.*

MEETING OF THE
ROTTERDAM TOWN BOARD
June 14, 2023
7:00 PM
Agenda Review 6:30 PM

CALL TO ORDER

ROLL CALL

PLEDGE OF ALLEGIANCE

SUPERVISOR'S REMARKS: Supervisor Mollie A. Collins

EXECUTIVE SESSION

PROCLAMATIONS/PRESENTATIONS

- Earth Day Volunteer Thank You

PUBLIC HEARING

PUBLIC COMMENT – PRIVILEGE OF THE FLOOR:

Those members of the public wishing to address the Town Board will be asked to sign in before the meeting is called to order on the sign-in sheets being provided. Speakers will be called to the podium in the order of their signing in. Persons recognized by the Chair to speak during privilege of the floor shall direct his/her comments to the Town Supervisor as Chair of the meeting. Persons granted the privilege of the floor shall first clearly state his/her name and address for the record. Persons so addressing the Chair through the use of a prepared written statement shall submit a copy of the same to the Town Clerk for the purpose of maintaining clear and accurate official minutes of the Town Board meeting.

GENERAL RULES OF PROCEDURE FOR PUBLIC HEARINGS & PRIVILEGE OF THE FLOOR:

Any person recognized by the Town Supervisor to speak during privilege of the floor shall direct his/her comments to the Town Supervisor as chair of the meeting. Any person granted the privilege of the floor shall first clearly state his/her name and address for the record. The purpose of privilege of the floor shall be for speakers to express their views, thoughts and speak freely. Each speaker, who wishes to address the town board, shall have an equal and reasonable opportunity to be heard by the town board. Each speaker shall be afforded a maximum of four (4) minutes to address the town board.

INTRODUCTION OF MOTIONS, ORDERS AND RESOLUTIONS
RESOLUTIONS

190.23 To accept Town Board meeting minutes of May 24, 2023.

191.23 To accept revenue for Town Clerk's office for May 2023.

192.23 To appoint Donna Levasseur to the position of Account Clerk.

193.23 To appoint Brion Dufek to the position of Senior Wastewater Treatment Plant Operator.

194.23 To appoint Nicholas Kosakowski to the position of Wastewater Treatment Plant Operator.

195.23 To approve budget transfers to the 2023 budget.

196.23 To authorize the purchase of two vehicles for the Department of Public Works.

197.23 To negotiate and execute a contract with Santore's World of Famous Fireworks LLC.

198.23 To authorize the Supervisor to modify the administrative agreement with Delta Dental.

199.23 To allow spotted lanternfly traps at Kiwanis Park and monitored by Cornell University Cooperative Extension Saratoga County.

200.23 To negotiate and execute an agreement with Prime AE for professional engineering services related to the Mercury Minimization Plan.

201.23 To negotiate and execute an agreement with C.T. Male Associates for landfill monitoring services.

202.23 To authorize purchase of chlorine gas

203.23 To recognize the introduction of an Introductory Local Law of 2023; To amend chapter 270, zoning, of the town code, relating to a change of zone from single-family residential (R-1) to retail business (B-1) and refer to the planning commission for report and recommendation.

204.23 Requesting bids for Rotterdam Junction WD 3&4 Leak Detection Survey.

205.23 To accept and award bid for 6.3mm polymer-modified hot mix asphalt highway resurfacing.

206.23 To accept and award bid for mill & fill with type 3 dense binder highway paving.

207.23 To enter into an agreement pursuant to highway law section 284 for Town highway paving for 2023.

208.23 To recognize the introduction of Introductory Local Law no. __ of 2023; Establish a six (6) month moratorium prohibiting battery energy storage system installations within the Town of Rotterdam, and scheduling a public hearing thereon.

209.23 To recognize the introduction of Introductory Local Law no. __ of 2023; Establish a six (6) month moratorium prohibiting wind generation system installations within the Town of Rotterdam, and scheduling a public hearing thereon.

LIAISON REPORTS
MISCELLANEOUS
EXECUTIVE SESSION
ADJOURNMENT

Mollie A. Collins, Supervisor

DRAFT

RESOLUTION NO. 190.23

TO ACCEPT TOWN BOARD MEETING MINUTES OF MAY 24, 2023

THEREFORE, UPON MOTION OF Councilmember _____,

seconded by Councilmember _____,

BE IT RESOLVED BY THE TOWN BOARD AS FOLLOWS:

SECTION 1. The Town Board of the Town of Rotterdam hereby adopts the minutes of the May 24, 2023 town board meeting as attached.

SECTION 2. This resolution shall become effective June 14, 2023.

DATED: June 14, 2023

NAME	AYES	NOES	ABSTAIN
Christou			
Miller-Herrera			
Dodson			
Mastroianni			
Collins			

DRAFT

TOWN OF ROTTERDAM

John F. Kirvin Government Center • 1100 Sunrise Boulevard • Rotterdam, NY 12306
Telephone: 518-355-7575 • Fax: 518-355-7976 • Website: www.rotterdamny.org

LEGISLATIVE REQUEST FORM

DATE: **June 7, 2023**
TO: Mollie A. Collins, Supervisor

FROM: Diane M. Marco, Town Clerk

TITLE OF LEGISLATIVE REQUEST: To adopt meeting minutes from the **May 24, 2023 Town Board Meeting.**

TO BE PLACED ON TOWN BOARD AGENDA OF: **June 14, 2023.**

TO BE PLACED ON TOWN BOARD MEETING OF: **June 14, 2023.**

Background Information: Attached. To adopt the meeting minutes from the **May 24, 2023 Town Board Meeting.**

Evaluation/Analysis: N/A

Recommendation(s): To place on Town Board agenda and Town Board meeting of **June 14, 2023.**

Attachment/Document(s): Attached

Compliance with Purchasing Policy: N/A

Effect(s) on Existing Law(s): N/A

LEGISLATION WAS PREPARED BY: Town Clerk Diane M. Marco

TOWN OF ROTTERDAM

DIANE M. MARCO
Town Clerk

John F. Kirvin Government Center * 1100 Sunrise Boulevard * Rotterdam, NY 12306
Telephone: (518) 355-7575 Ext: 352 * Fax: (518)355-7837* Website: www.rotterdamny.org
Email * dmarco@rotterdamny.org

May 26, 2023

Certified Resolutions: #177.23-189.23 for the year 2023 was duly adopted at the Town Board Meeting held at the J.F. Kirvin Government Center, 1100 Sunrise Boulevard, Rotterdam, NY 12306 on Wednesday, May 24, 2023 at 7:00 p.m. The Town Board Agenda review meeting began approximately 6:35 p.m. Agenda review was adjourned at approximately 6:45 p.m. All agreed to adjourn agenda review. Motion #17 was made by Councilmember Dodson and seconded by Councilmember Christou and Motion#18 was made by Councilmember Christou and seconded by Councilmember Dodson. The Town Board Meeting started at approximately 7:00 p.m. The Town Board Meeting was adjourned at approximately 7:45 p.m. by Councilmember Christou and seconded by Councilmember Dodson. All agreed to adjourn the Town Board Meeting.

Councilmember Miller-Herrera was absent

Diane M. Marco

Diane M. Marco, Town Clerk

*The Town of Rotterdam Town Board Meeting will be held in person; however, the public may access the meeting electronically via Zoom conference call. Members of the public may listen to the board meeting by dialing **1 (929) 205-6099(** followed by the pound symbol) or by logging into Zoom.com, then enter the conference **ID NO. 867 0373 0307**. Video of the town board meeting will be posted on the Town of Rotterdam website (www.rotterdamny.org) the following Friday after the meeting.*

MEETING OF THE
ROTTERDAM TOWN BOARD
May 24, 2023
7:00 PM
Agenda Review 6:30 PM

CALL TO ORDER

ROLL CALL

PLEDGE OF ALLEGIANCE

SUPERVISOR'S REMARKS: Supervisor Mollie A. Collins

EXECUTIVE SESSION

PROCLAMATIONS/PRESENTATIONS

PUBLIC HEARING

- For receipt of comment on the proposed Introductory Local Law No. __ of 2023; To amend the Town Code of the Town of Rotterdam, for the allowance of micro-breweries, micro-wineries, micro-distilleries farm-breweries, farm-wineries and farm-distilleries in the Agriculture (A-1), Main Street/Neighborhood Center (MS/NC) Overlay, Corridor Commercial (CORR) Overlay, Retail Business (B-1), General Business (B-2), and Commercial Planned Unit Development (C-PUD) Zoning Districts as a Special Use Permit. **CLOSED PH**

- For receipt of comment on the proposed Introductory Local Law No. __ of 2023; To amend Chapter §267, Water, of the Town Code of the Town of Rotterdam. **CLOSED PH**

PUBLIC COMMENT – PRIVILEGE OF THE FLOOR:

Those members of the public wishing to address the Town Board will be asked to sign in before the meeting is called to order on the sign-in sheets being provided. Speakers will be called to the podium in the order of their signing in. Persons recognized by the Chair to speak during privilege of the floor shall direct his/her comments to the Town Supervisor as Chair of the meeting. Persons granted the privilege of the floor shall first clearly state his/her name and address for the record. Persons so addressing the Chair through the use of a prepared written statement shall submit a copy of the same to the Town Clerk for the purpose of maintaining clear and accurate official minutes of the Town Board meeting.

GENERAL RULES OF PROCEDURE FOR PUBLIC HEARINGS & PRIVILEGE OF THE FLOOR:

Any person recognized by the Town Supervisor to speak during privilege of the floor shall direct his/her comments to the Town Supervisor as chair of the meeting. Any person granted the privilege of the floor shall first clearly state his/her name and address for the record. The purpose of privilege of the floor shall be for speakers to express their views, thoughts and speak freely. Each speaker, who wishes to address the town board, shall have an equal and reasonable opportunity to be heard by the town board. Each speaker shall be afforded a maximum of four (4) minutes to address the town board.

INTRODUCTION OF MOTIONS, ORDERS AND RESOLUTIONS
RESOLUTIONS

MOTIONS

16.23 Motion to close Public Hearing #1

17.23 Motion to close Public Hearing #2

RESOLUTIONS

177.23 To accept Town Board meeting minutes of May 10, 2023.

178.23 To authorize the purchase of two office printers.

179.23 To enter into an agreement with Barton & Logudice for consulting services for the Babe Ruth building.

180.23 To extend the bid contract for grinding & removal of brush, yard waste, & wood with Troy Sand & Gravel Co. Inc.

181.23 To appoint Seasonal Laborers at the Highway Department.

182.23 To appoint Seasonal Park Attendants to the Parks Department.

183.23 To adopt a negative declaration under SEQRA for the proposed enactment of Introductory Local Law No. 5 of 2023; To amend the town code of the Town of Rotterdam, for the allowance of micro-breweries, micro-wineries, micro-distilleries, farm-breweries, farm-wineries and farm-distilleries.

184.23 To enact Introductory Local Law No. 5 of 2023; To amend the town code of the Town of Rotterdam, for the allowance of micro-breweries, micro-wineries, micro-distilleries, farm-breweries, farm-wineries, and farm-distilleries.

185.23 To enact Introductory Local Law No. 6 of 2023; To amend chapter 267, Water.

186.23 Requesting bids for the Senior Center Roof Replacement Project.

187.23 Requesting bids for 6.3mm polymer-modified hot mix asphalt highway resurfacing.

188.23 Requesting bids for mill & fill with type 3 dense binder highway paving.

189.23 To accept and award bid for Fire Hydrants, Valves and Accessories.

LIAISON REPORTS
MISCELLANEOUS
EXECUTIVE SESSION

- Personnel matters relating to Employee No. 4122023-1 with invited guests Elayne Gold, Angelique Bywater and Garry Costanzo.
- Personnel matters relating to Employee No. 5242023 with invited guests Elayne Gold, Angelique Bywater and Garry Costanzo.

ADJOURNMENT

Mollie A. Collins, Supervisor

MOTION 16.23

At the regularly scheduled public meeting of the Town Board of the Town of Rotterdam, held at the J.F. Kirvin Government Center, 1100 Sunrise Boulevard, Rotterdam, NY 12306 on Wednesday, May 24, 2023, at 7:00 p.m., the following motion passed:

THEREFORE, UPON MOTION OF Councilmember **DODSON**, seconded by Councilmember **CHRISTOU**,

BE IT RESOLVED BY THE TOWN BOARD AS FOLLOWS:

SECTION 1. I make a motion to close Public Hearing #1

SECTION 2. This motion shall become effective May 24, 2023.

DATED: May 24, 2023

NAME	AYES	NOES	ABSTAIN
Christou	X		
Miller-Herrera (Absent)			
Dodson	X		
Mastroianni	X		
Collins	X		

I, Diane M. Marco, Town Clerk of the Town of Rotterdam, Schenectady County, New York, **DO HEREBY CERTIFY** that the foregoing motion passed by the Town Board of the Town of Rotterdam on May 24, 2023, and that the foregoing motion is a true and correct transcript of the original motion and of the whole thereof and that said motion is on file in the Town Clerk's office.

I DO FURTHER CERTIFY that each of the members of the Town Board had due notice of the said Town Board meeting.

IN WITNESS WHEREOF, I have hereunto set my hand and the seal of the Town of Rotterdam this May 26, 2023.

Diane M. Marco

Diane M. Marco, Town Clerk

TOWN OF ROTTERDAM
Office of the Town Clerk
Schenectady, County NY

MOTION 17.23

At the regularly scheduled public meeting of the Town Board of the Town of Rotterdam, held at the J.F. Kirvin Government Center, 1100 Sunrise Boulevard, Rotterdam, NY 12306 on Wednesday, May 24, 2023, at 7:00 p.m., the following motion passed:

THEREFORE, UPON MOTION OF Councilmember **CHRISTOU**, seconded by Councilmember **DODSON**,

BE IT RESOLVED BY THE TOWN BOARD AS FOLLOWS:

SECTION 1. I make a motion to closed Public Hearing #2.

SECTION 2. This motion shall become effective May 24, 2023.

DATED: May 24, 2023

NAME	AYES	NOES	ABSTAIN
Christou	X		
Miller-Herrera (Absent)			
Dodson	X		
Mastroianni	X		
Collins	X		

I, Diane M. Marco, Town Clerk of the Town of Rotterdam, Schenectady County, New York, **DO HEREBY CERTIFY** that the foregoing motion passed by the Town Board of the Town of Rotterdam on May 24, 2023, and that the foregoing motion is a true and correct transcript of the original motion and of the whole thereof and that said motion is on file in the Town Clerk's office.

I DO FURTHER CERTIFY that each of the members of the Town Board had due notice of the said Town Board meeting.

IN WITNESS WHEREOF, I have hereunto set my hand and the seal of the Town of Rotterdam this May 26, 2023.

Diane M. Marco

Diane M. Marco, Town Clerk

TOWN OF ROTTERDAM Office of the Town Clerk Schenectady, County, N.Y.

RESOLUTION NO. 177.23

At the regularly scheduled public meeting of the Town Board of the Town of Rotterdam, held at the John F. Kirvin Government Center 1100 Sunrise Blvd. Rotterdam, New York on Wednesday, May 24, 2023, at 7:00 p.m., the following resolution was duly adopted:

TO ACCEPT TOWN BOARD MEETING MINUTES OF MAY 10, 2023

THEREFORE, UPON MOTION OF Councilmember **DODSON**, seconded by Councilmember **CHRISTOU**,
BE IT RESOLVED BY THE TOWN BOARD AS FOLLOWS:

SECTION 1. The Town Board of the Town of Rotterdam hereby adopts the minutes of the May 10, 2023 town board meeting as attached.

SECTION 2. This resolution shall become effective May 24, 2023.

DATED: May 24, 2023

NAME	AYES	NOES	ABSTAIN
Christou	X		
Miller-Herrera (Absent)			
Dodson	X		
Mastroianni	X		
Collins	X		

I, Diane M. Marco, Town Clerk of the Town of Rotterdam, Schenectady County, New York, **DO HEREBY CERTIFY** that the foregoing resolution was approved by the Town Board of the Town of Rotterdam on May 24, 2023, and that the foregoing resolution is a true and correct transcript of the original resolution and of the whole thereof and that said resolution is on file in the Town Clerk's office.

I DO FURTHER CERTIFY that each of the members of the Town Board had due notice of the said Town Board meeting.

IN WITNESS WHEREOF, I have hereunto set my hand and the seal of the Town of Rotterdam this May 26, 2023.

TOWN OF ROTTERDAM
OFFICE OF THE TOWN CLERK
Schenectady County, NY

Diane M. Marco

Diane M. Marco, Town Clerk

RESOLUTION NO. 178.23

At the regularly scheduled public meeting of the Town Board of the Town of Rotterdam, held at the John F. Kirvin Government Center 1100 Sunrise Blvd. Rotterdam, New York on Wednesday, May 24, 2023, at 7:00 p.m., the following resolution was duly adopted:

TO AUTHORIZE THE PURCHASE OF TWO (2) OFFICE PRINTERS

THEREFORE, UPON MOTION OF Councilmember **DODSON,** seconded by Councilmember **CHRISTOU,**

BE IT RESOLVED BY THE TOWN BOARD AS FOLLOWS:

SECTION 1. The Town Board of the Town of Rotterdam hereby authorizes the purchase of two (2) Sharp BP –70C55 machines, allocated to the Supervisors Office, and the Highway Garage, with compliance under NYS contract number 030321-SEC, in the amount not to exceed sixteen thousand seven hundred fifty-nine and 00/100 ($16,759.00) dollars.

SECTION 2. This resolution shall become effective May 24, 2023.

DATED: May 24, 2023

NAME	AYES	NOES	ABSTAIN
Christou	X		
Miller-Herrera (Absent)			
Dodson	X		
Mastroianni	X		
Collins	X		

I, Diane M. Marco, Town Clerk of the Town of Rotterdam, Schenectady County, New York, **DO HEREBY CERTIFY** that the foregoing resolution was approved by the Town Board of the Town of Rotterdam on May 24, 2023, and that the foregoing resolution is a true and correct transcript of the original resolution and of the whole thereof and that said resolution is on file in the Town Clerk's office.

I DO FURTHER CERTIFY that each of the members of the Town Board had due notice of the said Town Board meeting.

IN WITNESS WHEREOF, I have hereunto set my hand and the seal of the Town of Rotterdam this May 26, 2023.

TOWN OF ROTTERDAM Office of the Town Clerk Schenectady, County NY

Diane M. Marco

Diane M. Marco, Town Clerk

RESOLUTION NO. 179.23

At the regularly scheduled public meeting of the Town Board of the Town of Rotterdam, held at the John F. Kirvin Government Center 1100 Sunrise Blvd. Rotterdam, New York on Wednesday, May 24, 2023, at 7:00 p.m., the following resolution was duly adopted:

TO ENTER INTO AN AGREEMENT WITH BARTON & LOGUDICE FOR CONSULTING SERVICES FOR THE BABE RUTH BUILDING

THEREFORE, UPON MOTION OF Councilmember **DODSON,** seconded by Councilmember **MASTROIANNI,**

BE IT RESOLVED BY THE TOWN BOARD AS FOLLOWS:

SECTION 1. The Town Board of the Town of Rotterdam hereby authorizes the Supervisor to negotiate and execute an agreement with Barton & Logudice, located at 10 Airline Drive, Albany, New York 12205, for Consulting Services for the Babe Ruth Building, Task 1-Construction Documents, Contract Documents and Bidding Assistance, in an amount not to exceed nine thousand six hundred and 00/100 ($9,600.00) dollars.

SECTION 2. This resolution shall become effective May 24, 2023.

DATED: May 24, 2023

NAME	AYES	NOES	ABSTAIN
Christou	X		
Miller-Herrera (Absent)			
Dodson	X		
Mastroianni	X		
Collins	X		

I, Diane M. Marco, Town Clerk of the Town of Rotterdam, Schenectady County, New York, **DO HEREBY CERTIFY** that the foregoing resolution was approved by the Town Board of the Town of Rotterdam on May 24, 2023, and that the foregoing resolution is a true and correct transcript of the original resolution and of the whole thereof and that said resolution is on file in the Town Clerk's office.

I DO FURTHER CERTIFY that each of the members of the Town Board had due notice of the said Town Board meeting.

IN WITNESS WHEREOF, I have hereunto set my hand and the seal of the Town of Rotterdam this May 26, 2023.

TOWN OF ROTTERDAM
Office of the Town Clerk
Schenectady County, NY

Diane M. Marco

Diane M. Marco, Town Clerk

RESOLUTION NO. 180.23

At the regularly scheduled public meeting of the Town Board of the Town of Rotterdam, held at the John F. Kirvin Government Center 1100 Sunrise Blvd. Rotterdam, New York on Wednesday, May 24, 2023, at 7:00 p.m., the following resolution was duly adopted:

TO EXTEND THE BID CONTRACT FOR GRINDING & REMOVAL OF BRUSH, YARD WASTE, & WOOD WITH TROY SAND & GRAVEL CO. INC.

THEREFORE, UPON MOTION OF Councilmember **CHRISTOU**, seconded by Councilmember **MASTROIANNI**,
BE IT RESOLVED BY THE TOWN BOARD AS FOLLOWS:

SECTION 1. The Town Board of the Town of Rotterdam hereby authorizes to extend the awarded bid contract for Grinding & Removal of Brush, Yard Waste, & Wood with Troy Sand & Gravel Co. Inc., located at P.O. Box 171, Watervliet, NY 12189-0171 through July 13, 2024, in the amount(s) not to exceed the original agreed unit price ($7.75/ cubic yard) set forth in Certified Resolution #209.22 dated July 13, 2022.

SECTION 2. The Supervisor of the Town of Rotterdam is hereby authorized to execute the extended contract with said bidder in accordance with the terms of the bid proposal as submitted. Summary of the bid process is on file in the Town Clerk's office.

SECTION 3. This resolution shall become effective May 24, 2023.

NAME	AYES	NOES	ABSTAIN
Christou	X		
Miller-Herrera (Absent)			
Dodson	X		
Mastroianni	X		
Collins	X		

I, Diane M. Marco, Town Clerk of the Town of Rotterdam, Schenectady County, New York, **DO HEREBY CERTIFY** that the foregoing resolution was approved by the Town Board of the Town of Rotterdam on May 24, 2023, and that the foregoing resolution is a true and correct transcript of the original resolution and of the whole thereof and that said resolution is on file in the Town Clerk's office.

I DO FURTHER CERTIFY that each of the members of the Town Board had due notice of the said Town Board meeting.

IN WITNESS WHEREOF, I have hereunto set my hand and the seal of the Town of Rotterdam this May 26, 2023.

TOWN OF ROTTERDAM Office of the Town Clerk Schenectady, County NY

Diane M. Marco

Diane M. Marco, Town Clerk

RESOLUTION NO. 181.23

At the regularly scheduled public meeting of the Town Board of the Town of Rotterdam, held at the John F. Kirvin Government Center 1100 Sunrise Blvd. Rotterdam, New York on Wednesday, May 24, 2023, at 7:00 p.m., the following resolution was duly adopted:

TO APPOINT SEASONAL LABORERS TO THE HIGHWAY DEPARTMENT

THEREFORE, UPON MOTION OF Councilmember **CHRISTOU**, seconded by Councilmember **MASTROIANNI**,

BE IT RESOLVED BY THE TOWN BOARD AS FOLLOWS:

SECTION 1. The following individuals are hereby appointed to the seasonal position of Laborer at the Highway Department on an as needed basis, with no employee benefits, at the hourly rate $17.00 for the periods indicated.

Name	Title	Period
Nicholas DeLucia	Laborer	6/5/2023-8/25/2023
Jon Grant	Laborer	6/5/2023-9/1/2023
Kristopher Myers	Laborer	6/12/2023-8/24/2023
Jared Hawkins	Laborer	6/5/2023-8/4/2023
Patrick Reedy	Laborer	6/12/2023-9/1/2023

SECTION 2. These appointments are contingent upon completion of a DCJS background check and compliance with New York State Correction Law Article 23-A.

SECTION 3. The Town Board of the Town of Rotterdam hereby agrees to reimburse the costs incurred from the DCJS background check for the individuals referenced above upon approval of the Highway Superintendent at the completion of employment.

SECTION 4. This resolution shall become effective May 24, 2023.

DATED: May 24, 2023

NAME	AYES	NOES	ABSTAIN
Christou	X		
Miller-Herrera (Absent)			
Dodson	X		
Mastroianni	X		
Collins	X		

I, Diane M. Marco, Town Clerk of the Town of Rotterdam, Schenectady County, New York, **DO HEREBY CERTIFY** that the foregoing resolution was approved by the Town Board of the Town of Rotterdam on May 24, 2023, and that the foregoing resolution is a true and correct transcript of the original resolution and of the whole thereof and that said resolution is on file in the Town Clerk's office.

I DO FURTHER CERTIFY that each of the members of the Town Board had due notice of the said Town Board meeting.

IN WITNESS WHEREOF, I have hereunto set my hand and the seal of the Town of Rotterdam this May 26, 2023.



Diane M. Marco

Diane M. Marco, Town Clerk

RESOLUTION NO. 182.23

At the regularly scheduled public meeting of the Town Board of the Town of Rotterdam, held at the John F. Kirvin Government Center 1100 Sunrise Blvd. Rotterdam, New York on Wednesday, May 24, 2023, at 7:00 p.m., the following resolution was duly adopted:

TO APPOINT SEASONAL PARK ATTENDANTS TO THE PARKS DEPARTMENT

THEREFORE, UPON MOTION OF Councilmember **MASTROIANNI**, seconded by Supervisor **COLLINS**,
BE IT RESOLVED BY THE TOWN BOARD AS FOLLOWS:

SECTION 1. The following individuals are hereby appointed to the seasonal position of Park Attendent in the Parks Department on an as needed basis, with no employee benefits, at the hourly rate of $17.00 for the periods indicated.

Name	Title	Period
Cole Contompasis	Park Attendent	5/30/23-8/18/23
Ethan Coom	Park Attendent	5/30/23-8/21/23
Michael Romano	Park Attendent	5/30/23-8/25/23
Gabriel Romano	Park Attendent	5/30/23-8/18/23

SECTION 2. These appointments are contingent upon completion of a DCJS background check and compliance with New York State Correction Law Article 23-A.

SECTION 3. The Town Board of the Town of Rotterdam hereby agrees to reimburse the costs incurred from the DCJS background check for the individuals referenced above upon approval of the Coordinator of Parks and Senior Programs at the completion of employment.

SECTION 4. This resolution shall become effective May 24, 2023.

DATED: May 24, 2023

NAME	AYES	NOES	ABSTAIN
Christou	X		
Miller-Herrera (Absent)			
Dodson	X		
Mastroianni	X		
Collins	X		

I, Diane M. Marco, Town Clerk of the Town of Rotterdam, Schenectady County, New York, **DO HEREBY CERTIFY** that the foregoing resolution was approved by the Town Board of the Town of Rotterdam on May 24, 2023, and that the foregoing resolution is a true and correct transcript of the original resolution and of the whole thereof and that said resolution is on file in the Town Clerk's office.

I DO FURTHER CERTIFY that each of the members of the Town Board had due notice of the said Town Board meeting.

IN WITNESS WHEREOF, I have hereunto set my hand and the seal of the Town of Rotterdam this May 26, 2023.



Diane M. Marco

Diane M. Marco, Town Clerk

RESOLUTION NO. 183.23

At the regularly scheduled public meeting of the Town Board of the Town of Rotterdam, held at the John F. Kirvin Government Center 1100 Sunrise Blvd. Rotterdam, New York on Wednesday, May 24, 2023, at 7:00 p.m., the following resolution was duly adopted:

TO ADOPT A NEGATIVE DECLARATION UNDER SEQRA FOR THE PROPOSED ENACTMENT OF INTRODUCTORY LOCAL LAW NO. 5 OF 2023; TO AMEND THE TOWN CODE OF THE TOWN OF ROTTERDAM, FOR THE ALLOWANCE OF MICROBREWERIES, MICRO WINERIES, MICRO DISTILLERIES, FARM-BREWERIES, FARM-WINERIES, AND FARM-DISTILLERIES

THEREFORE, UPON MOTION OF Councilmember **DODSON, seconded** by Councilmember **MASTROIANNI,**

BE IT RESOLVED BY THE TOWN BOARD AS FOLLOWS:

SECTION 1. The Town Board hereby accepts and adopts Part 1 and 2 of the Full Environmental Assessment Form in connection with the proposed enactment of Introductory Local Law No. 5 of 2023 as prepared by the Attorney for the Town.

SECTION 2. The Town Board has given due consideration to the potential environmental impacts associated with the proposed enactment of Introductory Local Law No. 5 of 2023, and hereby concludes that the proposed enactment of Introductory Local Law No. 5 of 2023 will not have any significant adverse impacts on the environment.

SECTION 3. The Town Board hereby accepts, adopts, and authorizes the Supervisor to execute Part 3 of the Full Environmental Assessment Form as prepared by the Attorney for the Town and adopts a Negative Declaration under the State Environmental Quality Review Act in connection with the proposed enactment of Introductory Local Law No. 5 of 2023.

SECTION 4. The Town Board hereby authorizes and directs the Senior Planner to circulate, file and publish any notices, documents, forms, and other materials, and to take such other and further action as may be reasonably necessary, to comply with the State Environmental Quality Review Act and regulations promulgated thereunder.

SECTION 5. This resolution shall become effective May 24, 2023.

DATED: May 24, 2023

NAME	AYES	NOES	ABSTAIN
Christou	X		
Miller-Herrera (Absent)			
Dodson	X		
Mastroianni	X		
Collins	X		

I, Diane M. Marco, Town Clerk of the Town of Rotterdam, Schenectady County, New York, **DO HEREBY CERTIFY** that the foregoing resolution was approved by the Town Board of the Town of Rotterdam on May 24, 2023, and that the foregoing resolution is a true and correct transcript of the original resolution and of the whole thereof and that said resolution is on file in the Town Clerk's office.

I DO FURTHER CERTIFY that each of the members of the Town Board had due notice of the said Town Board meeting.

IN WITNESS WHEREOF, I have hereunto set my hand and the seal of the Town of Rotterdam this May 26, 2023.



Diane M. Marco

Diane M. Marco, Town Clerk

RESOLUTION NO. 184.23

At the regularly scheduled public meeting of the Town Board of the Town of Rotterdam, held at the John F. Kirvin Government Center 1100 Sunrise Blvd. Rotterdam, New York on Wednesday, May 24, 2023, at 7:00 p.m., the following resolution was duly adopted:

TO ENACT INTRODUCTORY LOCAL LAW NO. 5 OF 2023; TO AMEND THE TOWN CODE OF THE TOWN OF ROTTERDAM, FOR THE ALLOWANCE OF MICROBREWERIES, MICRO WINERIES, MICRO DISTILLERIES, FARM-BREWERIES, FARM-WINERIES, AND FARM-DISTILLERIES

THEREFORE, UPON MOTION OF Councilmember **DODSON**, seconded by Supervisor **COLLINS**,

BE IT RESOLVED BY THE TOWN BOARD AS FOLLOWS:

SECTION 1. The Town Board hereby enacts Introductory Local Law No. 5 of 2023.

SECTION 2. The Town Clerk is directed, following consultation with the Attorney to the Town, to file said Local Law in final form with the New York State Department of State.

SECTION 3. This resolution shall become effective May 24, 2023.

DATED: May 24, 2023

NAME	AYES	NOES	ABSTAIN
Christou	X		
Miller-Herrera (Absent)			
Dodson	X		
Mastroianni	X		
Collins	X		

I, Diane M. Marco, Town Clerk of the Town of Rotterdam, Schenectady County, New York, **DO HEREBY CERTIFY** that the foregoing resolution was approved by the Town Board of the Town of Rotterdam on May 24, 2023, and that the foregoing resolution is a true and correct transcript of the original resolution and of the whole thereof and that said resolution is on file in the Town Clerk's office.

I DO FURTHER CERTIFY that each of the members of the Town Board had due notice of the said Town Board meeting.

IN WITNESS WHEREOF, I have hereunto set my hand and the seal of the Town of Rotterdam this May 26, 2023.

TOWN OF ROTTERDAM Office of the Town Clerk Schenectady, County NY

Diane M. Marco

Diane M. Marco, Town Clerk

RESOLUTION NO. 185.23

At the regularly scheduled public meeting of the Town Board of the Town of Rotterdam, held at the John F. Kirvin Government Center 1100 Sunrise Blvd. Rotterdam, New York on Wednesday, May 24, 2023, at 7:00 p.m., the following resolution was duly adopted:

TO ENACT INTRODUCTORY LOCAL LAW NO. 6 OF 2023; TO AMEND CHAPTER 267, WATER

THEREFORE, UPON MOTION OF Councilmember **DODSON**, seconded by Councilmember **MASTROIANNI**,

BE IT RESOLVED BY THE TOWN BOARD AS FOLLOWS:

SECTION 1. The Town Board hereby enacts Introductory Local Law No. 6 of 2023.

SECTION 2. The Town Clerk is directed, following consultation with the Attorney to the Town, to file said Local Law in final form with the New York State Department of State.

SECTION 3. This resolution shall become effective May 24, 2023.

DATED: May 24, 2023

NAME	AYES	NOES	ABSTAIN
Christou	X		
Miller-Herrera (Absent)			
Dodson	X		
Mastroianni	X		
Collins	X		

I, Diane M. Marco, Town Clerk of the Town of Rotterdam, Schenectady County, New York, **DO HEREBY CERTIFY** that the foregoing resolution was approved by the Town Board of the Town of Rotterdam on May 24, 2023, and that the foregoing resolution is a true and correct transcript of the original resolution and of the whole thereof and that said resolution is on file in the Town Clerk's office.

I DO FURTHER CERTIFY that each of the members of the Town Board had due notice of the said Town Board meeting.

IN WITNESS WHEREOF, I have hereunto set my hand and the seal of the Town of Rotterdam this May 26, 2023.

TOWN OF ROTTERDAM Office of the Town Clerk Schenectady, County, N.Y.

Diane M. Marco

Diane M. Marco, Town Clerk

RESOLUTION NO. 186.23

At the regularly scheduled public meeting of the Town Board of the Town of Rotterdam, held at the John F. Kirvin Government Center 1100 Sunrise Blvd. Rotterdam, New York on Wednesday, May 24, 2023, at 7:00 p.m., the following resolution was duly adopted:

REQUESTING BIDS FOR THE SENIOR CENTER ROOF REPLACEMENT PROJECT

THEREFORE, UPON MOTION OF Councilmember **DODSON**, seconded by Councilmember **CHRISTOU**,

BE IT RESOLVED BY THE TOWN BOARD AS FOLLOWS:

SECTION 1. The Town Board of the Town of Rotterdam hereby authorizes the Supervisor to call for bids for the Senior Center Roof Replacement Project.

SECTION 2. The Town Clerk of the Town of Rotterdam shall cause the following public notice to be published in the official newspaper of the Town of Rotterdam, and the Supervisor of the Town of Rotterdam shall cause the following public notice be published to the Empire State Purchasing Group on BidNet (http://www.bidnetdirect.com/townofrotterdam) at least five (5) days before the date of reception of bid proposals:

TOWN OF ROTTERDAM
NOTICE TO BIDDERS

PLEASE TAKE NOTICE: That all bids received by the Town Board of the Town of Rotterdam, by Friday, the 16th day of June 2023, at 10:00 A.M., will be opened electronically and in person at that time. The Town Board will subsequently post an official report to the Empire State Purchasing Group on BidNet (http://www.bidnetdirect.com/townofrotterdam) by the close of business the next day, of all bid submissions received pursuant to this notice. Additionally, the official bid report and all bids shall be available in the office of the town clerk for public inspection during regular business hours, for the purchase by the Town of Rotterdam of the following:

SENIOR CENTER ROOF REPLACEMENT PROJECT

Digital Copies of Specifications may be obtained from the Empire State Purchasing Group on BidNet at http://www.bidnetdirect.com/townofrotterdam. Copies of RFP documents obtained from any other source are not considered official copies. The Town of Rotterdam cannot guarantee the accuracy of any information not obtained from the BidNet Direct website and is not responsible for any errors contained by any information received from an alternate source. Only those vendors who obtain ITB, RFP or RFQ documents from the BidNet system are guaranteed to receive addendum information, if such information is issued. If you obtain the document from a source other than the source indicated, it is recommended that you register on the Empire State Purchasing Group website, http://www.bidnetdirect.com/new-york and obtain an official copy.

ALL BID PROPOSALS MUST BE SUBMITTED PRIOR TO
10:00 A.M., FRIDAY JUNE 16, 2023

ALL HANDLING COSTS (MAIL, DELIVERY SERVICES, ETC.) SHALL BE THE RESPONSIBILITY OF THE BIDDER

The Town Board reserves the right to accept or reject any and all bids or proposals or any specific part of any item of any bid.

BY ORDER OF THE ROTTERDAM TOWN BOARD
DIANE M. MARCO, TOWN CLERK

DATED: May 24, 2023
BidNet: Please publish on May 26, 2023
Daily Gazette: Please publish once on May 27, 2023
Town Clerk Post

SECTION 3. This resolution shall become effective May 24, 2023

DATED: May 24, 2023

NAME	AYES	NOES	ABSTAIN
Christou	X		
Miller-Herrera (Absent)			
Dodson	X		
Mastroianni	X		
Collins	X		

I, Diane M. Marco, Town Clerk of the Town of Rotterdam, Schenectady County, New York, **DO HEREBY CERTIFY** that the foregoing resolution was approved by the Town Board of the Town of Rotterdam on May 24, 2023, and that the foregoing resolution is a true and correct transcript of the original resolution and of the whole thereof and that said resolution is on file in the Town Clerk's office.

I DO FURTHER CERTIFY that each of the members of the Town Board had due notice of the said Town Board meeting.

IN WITNESS WHEREOF, I have hereunto set my hand and the seal of the Town of Rotterdam this May 26, 2023.

TOWN OF ROTTERDAM
Office of the Town Clerk
Schenectady, County, NY

Diane M. Marco

Diane M. Marco, Town Clerk

RESOLUTION NO. 187.23

At the regularly scheduled public meeting of the Town Board of the Town of Rotterdam, held at the John F. Kirvin Government Center 1100 Sunrise Blvd. Rotterdam, New York on Wednesday, May 24, 2023, at 7:00 p.m., the following resolution was duly adopted:

REQUESTING BIDS FOR 6.3MM POLYMER-MODIFIED HOT MIX ASPHALT HIGHWAY RESURFACING

THEREFORE, UPON MOTION OF Supervisor **COLLINS**, seconded by Councilmember **DODSON**,

BE IT RESOLVED BY THE TOWN BOARD AS FOLLOWS:

SECTION 1. The Town Board of the Town of Rotterdam hereby authorizes the Supervisor to call for bids for 6.3mm polymer-modified hot mix asphalt highway resurfacing.

SECTION 2. The Town Clerk of the Town of Rotterdam shall cause the following public notice to be published in the official newspaper of the Town of Rotterdam, and the Supervisor of the Town of Rotterdam shall cause the following public notice be published to the Empire State Purchasing Group on BidNet (http://www.bidnetdirect.com/townofrotterdam) at least five (5) days before the date of reception of bid proposals:

TOWN OF ROTTERDAM
NOTICE TO BIDDERS

PLEASE TAKE NOTICE: That all bids received by the Town Board of the Town of Rotterdam, by Tuesday 6th day of June 2023, at 10:00 A.M., will be opened electronically and in person at that time. The Town Board will subsequently post an official report to the Empire State Purchasing Group on BidNet (http://www.bidnetdirect.com/townofrotterdam) by the close of business the next day, of all bid submissions received pursuant to this notice. Additionally, the official bid report and all bids shall be available in the office of the town clerk for public inspection during regular business hours, for the purchase by the Town of Rotterdam of the following:

6.3mm POLYMER-MODIFIED HOT MIX ASPHALT
HIGHWAY RESURFACING

Digital Copies of Specifications may be obtained from the Empire State Purchasing Group on BidNet at http://www.bidnetdirect.com/townofrotterdam. Copies of RFP documents obtained from any other source are not considered official copies. The Town of Rotterdam cannot guarantee the accuracy of any information not obtained from the BidNet Direct website and is not responsible for any errors contained by any information received from an alternate source. Only those vendors who obtain ITB, RFP or RFQ documents from the BidNet system are guaranteed to receive addendum information, if such information is issued. If you obtain the document from a source other than the source indicated, it is recommended that you register on the Empire State Purchasing Group website, http://www.bidnetdirect.com/new-york and obtain an official copy.

ALL BID PROPOSALS MUST BE SUBMITTED PRIOR TO
10:00 A.M., TUESDAY JUNE 6, 2023

The Town Board reserves the right to accept or reject any and all bids or proposals or any specific part of any item of any bid.

BY ORDER OF THE ROTTERDAM TOWN BOARD
DIANE M. MARCO, TOWN CLERK

DATED: May 24, 2023
BidNet: Please publish on May 25, 2023
Daily Gazette: Please publish once on May 26, 2023
Town Clerk Post

SECTION 3. This resolution shall become effective May 24, 2023

DATED: May 24, 2023

NAME	AYES	NOES	ABSTAIN
Christou	X		
Miller-Herrera (Absent)			
Dodson	X		
Mastroianni	X		
Collins	X		

I, Diane M. Marco, Town Clerk of the Town of Rotterdam, Schenectady County, New York, **DO HEREBY CERTIFY** that the foregoing resolution was approved by the Town Board of the Town of Rotterdam on May 24, 2023, and that the foregoing resolution is a true and correct transcript of the original resolution and of the whole thereof and that said resolution is on file in the Town Clerk's office.

I DO FURTHER CERTIFY that each of the members of the Town Board had due notice of the said Town Board meeting.

IN WITNESS WHEREOF, I have hereunto set my hand and the seal of the Town of Rotterdam this May 26, 2023.

TOWN OF ROTTERDAM
Office of the Town Clerk
Schenectady, County NY

Diane M. Marco

Diane M. Marco, Town Clerk

RESOLUTION NO. 188.23

At the regularly scheduled public meeting of the Town Board of the Town of Rotterdam, held at the John F. Kirvin Government Center 1100 Sunrise Blvd. Rotterdam, New York on Wednesday, May 24, 2023, at 7:00 p.m., the following resolution was duly adopted:

REQUESTING BIDS FOR MILL & FILL WITH TYPE 3 DENSE BINDER HIGHWAY PAVING

THEREFORE, UPON MOTION OF Councilmember **DODSON**, seconded by Councilmember **CHRISTOU**,

BE IT RESOLVED BY THE TOWN BOARD AS FOLLOWS:

SECTION 1. The Town Board of the Town of Rotterdam hereby authorizes the Supervisor to call for bids for mill & fill with type 3 dense binder highway paving.

SECTION 2. The Town Clerk of the Town of Rotterdam shall cause the following public notice to be published in the official newspaper of the Town of Rotterdam, and the Supervisor of the Town of Rotterdam shall cause the following public notice be published to the Empire State Purchasing Group on BidNet (http://www.bidnetdirect.com/townofrotterdam) at least five (5) days before the date of reception of bid proposals:

TOWN OF ROTTERDAM
NOTICE TO BIDDERS

PLEASE TAKE NOTICE: That all bids received by the Town Board of the Town of Rotterdam, by Tuesday 6th day of June 2023, at 10:00 A.M., will be opened electronically and in person at that time. The Town Board will subsequently post an official report to the Empire State Purchasing Group on BidNet (http://www.bidnetdirect.com/townofrotterdam) by the close of business the next day, of all bid submissions received pursuant to this notice. Additionally, the official bid report and all bids shall be available in the office of the town clerk for public inspection during regular business hours, for the purchase by the Town of Rotterdam of the following:

MILL & FILL WITH TYPE 3 DENSE BINDER HIGHWAY PAVING

Digital Copies of Specifications may be obtained from the Empire State Purchasing Group on BidNet at http://www.bidnetdirect.com/townofrotterdam. Copies of RFP documents obtained from any other source are not considered official copies. The Town of Rotterdam cannot guarantee the accuracy of any information not obtained from the BidNet Direct website and is not responsible for any errors contained by any information received from an alternate source. Only those vendors who obtain ITB, RFP or RFQ documents from the BidNet system are guaranteed to receive addendum information, if such information is issued. If you obtain the document from a source other than the source indicated, it is recommended that you register on the Empire State Purchasing Group website, http://www.bidnetdirect.com/new-york and obtain an official copy.

ALL BID PROPOSALS MUST BE SUBMITTED PRIOR TO
10:15A.M., JUNE 6, 2023

The town board reserves the right to accept or reject any and all bids or proposals or any specific part of any item of any bid.

BY ORDER OF THE ROTTERDAM TOWN BOARD
DIANE M. MARCO, TOWN CLERK

DATED: May 24, 2023
BidNet: Please publish on May 25, 2023
Daily Gazette: Please publish once on May 26, 2023
Town Clerk Post

SECTION 3. This resolution shall become effective May 24, 2023

DATED: May 24, 2023

NAME	AYES	NOES	ABSTAIN
Christou	X		
Miller-Herrera (Absent)			
Dodson	X		
Mastroianni	X		
Collins	X		

I, Diane M. Marco, Town Clerk of the Town of Rotterdam, Schenectady County, New York, **DO HEREBY CERTIFY** that the foregoing resolution was approved by the Town Board of the Town of Rotterdam on May 24, 2023, and that the foregoing resolution is a true and correct transcript of the original resolution and of the whole thereof and that said resolution is on file in the Town Clerk's office.

I DO FURTHER CERTIFY that each of the members of the Town Board had due notice of the said Town Board meeting.

IN WITNESS WHEREOF, I have hereunto set my hand and the seal of the Town of Rotterdam this May 26, 2023.

TOWN OF ROTTERDAM
Office of the Town Clerk
Schenectady County NY

Diane M. Marco

Diane M. Marco, Town Clerk

RESOLUTION NO. 189.23

At the regularly scheduled public meeting of the Town Board of the Town of Rotterdam, held at the John F. Kirvin Government Center 1100 Sunrise Blvd. Rotterdam, New York on Wednesday, May 24, 2023, at 7:00 p.m., the following resolution was duly adopted:

TO ACCEPT AND AWARD BID FOR TEN FIRE HYDRANT WATEROUS PACER WB-67-250

WHEREAS, Pursuant to notice duly published according to Section One Hundred Three of the General Municipal Law of the State of New York, the Town of Rotterdam on Tuesday, May 23, 2023 posted an official report of all bid submissions received to the Empire State Purchasing Group on BidNet (http://bidnetdirect.com/townofrotterdam). Additionally, the official bid report and all bids were made available in the Office of the Town Clerk for public inspection upon request, for the purchase by the Town of Rotterdam of the following:

FIRE HYDRANTS, VALVES AND ACCESSORIES

THEREFORE, UPON MOTION OF Councilmember **DODSON**, seconded by Councilmember **MASTROIANNI,**

BE IT RESOLVED BY THE TOWN BOARD AS FOLLOWS:

SECTION 1. The Town Board of the Town of Rotterdam does hereby accept and award the first bid form of Ten (10) Fire Hydrants Waterous Pacer WB-67-250, to Everett J. Prescott Inc. located at 198 Ushers Road, Round Lake, New York 12151, for a total lump sum not to exceed thirty-nine thousand two hundred seventy and 00/100 ($39,270.00) dollars.

SECTION 2. The Supervisor of the Town of Rotterdam is hereby authorized to execute a contract with said bidder in accordance with the terms of the bid proposals as submitted. Summary of bid prices are on file in the Town Clerk's office.

SECTION 3. This resolution shall become effective May 24, 2023.

DATED: May 24, 2023

NAME	AYES	NOES	ABSTAIN
Christou	X		
Miller-Herrera (Absent)			
Dodson	X		
Mastroianni	X		
Collins	X		

I, Diane M. Marco, Town Clerk of the Town of Rotterdam, Schenectady County, New York, **DO HEREBY CERTIFY** that the foregoing resolution was approved by the Town Board of the Town of Rotterdam on May 24, 2023, and that the foregoing resolution is a true and correct transcript of the original resolution and of the whole thereof and that said resolution is on file in the Town Clerk's office.

I DO FURTHER CERTIFY that each of the members of the Town Board had due notice of the said Town Board meeting.

IN WITNESS WHEREOF, I have hereunto set my hand and the seal of the Town of Rotterdam this May 26, 2023.



Diane M. Marco

Diane M. Marco, Town Clerk

RESOLUTION NO. 191.23

TO ACCEPT REVENUE FOR TOWN CLERK'S OFFICE FOR MAY 2023

THEREFORE, UPON MOTION OF Councilmember _____,

seconded by Councilmember _____,

BE IT RESOLVED BY THE TOWN BOARD AS FOLLOWS:

SECTION 1. The Town Clerk's report for the month of May 2023, has been placed on file and the town clerk's check in the amount of Nine thousand eighty six dollars and 75/100 ($9,086.75) has been submitted to the supervisor for deposit.

SECTION 2. This resolution shall become effective June 14, 2023

DATED: June 14, 2023

NAME	AYES	NOES	ABSTAIN
Christou			
Miller-Herrera			
Dodson			
Mastroianni			
Collins			

DRAFT

TOWN OF ROTTERDAM

John F. Kirvin Government Center • 1100 Sunrise Boulevard • Rotterdam, NY 12306
Telephone: 518-355-7575 • Fax: 518-355-7976 • Website: www.rotterdamny.org

LEGISLATIVE REQUEST FORM

DATE: **June 1, 2023**

TO: Mollie A. Collins, Supervisor

FROM: Diane M. Marco, Town Clerk

TITLE OF LEGISLATIVE REQUEST: Revenue received for **May $9,086.75** in the Town Clerks office.

TO BE PLACED ON TOWN BOARD AGENDA OF: **June 14, 2023**

TO BE PLACED ON TOWN BOARD MEETING OF: **June 14, 2023**

Background Information: Attached

Evaluation/Analysis: Increase revenue for the Town.

Recommendation(s): To place on the Town Board Agenda and Town Board meeting of **June 14, 2023**

Attachment/Documents(s): Attached

Compliance with Purchasing Policy: N/A

Effect(s) on Existing Law(s): N/A

LEGISLATION WAS PREPARED BY: Diane M. Marco, Town Clerk

Account Description	Fee Description	Account#	Qty	Local Share
		Total Local Shares Remitted:		**$9,086.75**
Amount paid to:	NYS Ag. & Markets for spay/neuter program			411.00
Amount paid to:	NYS Environmental Conservation			532.75
Amount paid to:	State Health Dept. For Marriage Licenses			112.50
Total State, County & Local Revenues:	**$10,143.00**	**Total Non-Local Revenues:**		**$1,056.25**

To the Supervisor:

Pursuant to Section 27, Sub 1, of the Town Law, I hereby certify that the foregoing is a full and true statement of all fees and monies received by me, Diane M. Marco, Town Clerk, Town of Rotterdam during the period stated above, in connection with my office, excepting only such fees and monies, the application of which are otherwise provided for by law.

Mollie A. Collins — Supervisor — 6/1/2023 — Date

Diane M. Marco — Town Clerk — 6/1/2023 — Date

Town Clerk Monthly Report
May 01, 2023 - May 31, 2023

Account Description	Fee Description	Account#	Qty	Local Share
Carnival Fee	Carnival	A2545	1	500.00
			Sub-Total:	**$500.00**
Conservation	Conservation	A1255	15	34.25
			Sub-Total:	**$34.25**
Dog Licensing	Exempt Dog	A2544	3	0.00
Dog Licensing	Female, Spayed	A2544	130	1,820.00
Dog Licensing	Female, Unspayed	A2544	16	272.00
Dog Licensing	Male, Neutered	A2544	167	2,338.00
Dog Licensing	Male, Unneutered	A2544	22	374.00
			Sub-Total:	**$4,804.00**
Ez pass	Ez Pass	A1255	1	25.00
			Sub-Total:	**$25.00**
Fireworks	Fire Works	A2545	1	100.00
			Sub-Total:	**$100.00**
Late Fees	Late Fee -Dog Renewal	A1550	31	310.00
			Sub-Total:	**$310.00**
Marriage Lic.	MARRIAGE LICENSE FEE	A1255	5	87.50
			Sub-Total:	**$87.50**
Misc	Impoundment Fees - Dogs	A1550	1	20.00
			Sub-Total:	**$20.00**
MISC. FEES	Boarding - Dog		5	15.00
MISC. FEES	Certified Copies	A1255	97	970.00
MISC. FEES	Insufficient Funds	A1255	1	20.00
	Redemption - Dog		1	195.00
			Sub-Total:	**$1,200.00**
parade permit	Parade Permit	002328	2	50.00
			Sub-Total:	**$50.00**
PERMIT FEES	Garage Sale	A2590	144	720.00
			Sub-Total:	**$720.00**
Second Hand Dealers	Second Hand Dealers	A2545	4	1,000.00
			Sub-Total:	**$1,000.00**
Senior Discount	Senior Discount	A2544	82	-814.00
			Sub-Total:	**-$814.00**
Soliciting	Soliciting Hawking Peddler		7	1,050.00
			Sub-Total:	**$1,050.00**

Monthly Worksheet of Daily Work

May 2023

DATE	AMOUNT DEPOSITED	DEC LICENSE SALES	DEC PORTION	TOWN PORTION	DOG AMOUNT PAID	STATE AG MKTS PORTION	TOWN PORTION	MARRIAGE FEE PAID	STATE DOH PORTION	TOWN PORTION		BINGO/ GAMES CHANCE	TOWN PORTION	EZ PASS
5/1/2023	$421.00	$65.00	$61.41	$3.59	$311.00	$32.00	$279.00	$0.00	$0.00	$0.00	$0.00	$0.00	$0.00	$0.00
5/2/2023	$340.00	$5.00	$4.72	$0.28	$250.00	$20.00	$230.00	$0.00	$0.00	$0.00	$0.00	$0.00	$0.00	$0.00
5/3/2023	$475.00	$0.00	$0.00	$0.00	$255.00	$21.00	$234.00	$0.00	$0.00	$0.00	$0.00	$0.00	$0.00	$0.00
5/4/2023	$370.00	$0.00	$0.00	$0.00	$230.00	$21.00	$209.00	$0.00	$0.00	$0.00	$0.00	$0.00	$0.00	$0.00
5/5/2023	$491.00	$105.00	$99.20	$5.80	$266.00	$22.00	$244.00	$0.00	$0.00	$0.00	$0.00	$0.00	$0.00	$0.00
5/8/2023	$663.00	$72.00	$68.02	$3.98	$291.00	$32.00	$259.00	$0.00	$0.00	$0.00	$0.00	$0.00	$0.00	$0.00
5/9/2023	$670.00	$0.00	$0.00	$0.00	$110.00	$8.00	$102.00	$0.00	$0.00	$0.00	$0.00	$0.00	$0.00	$0.00
5/10/2023	$171.00	$0.00	$0.00	$0.00	$126.00	$13.00	$113.00	$0.00	$0.00	$0.00	$0.00	$0.00	$0.00	$0.00
5/11/2023	$260.00	$0.00	$0.00	$0.00	$125.00	$14.00	$111.00	$40.00	$22.50	$17.50	$0.00	$0.00	$0.00	$0.00
5/12/2023	$405.00	$75.00	$70.86	$4.14	$200.00	$17.00	$183.00	$0.00	$0.00	$0.00	$0.00	$0.00	$0.00	$0.00
5/15/2023	$556.00	$30.00	$27.62	$2.38	$361.00	$33.00	$328.00	$40.00	$22.50	$17.50	$0.00	$0.00	$0.00	$0.00
5/16/2023	$301.00	$0.00	$0.00	$0.00	$116.00	$14.00	$102.00	$0.00	$0.00	$0.00	$0.00	$0.00	$0.00	$0.00
5/17/2023	$170.00	$5.00	$4.72	$0.28	$125.00	$11.00	$114.00	$0.00	$0.00	$0.00	$0.00	$0.00	$0.00	$0.00
5/18/2023	$230.00	$0.00	$0.00	$0.00	$140.00	$14.00	$126.00	$0.00	$0.00	$0.00	$0.00	$0.00	$0.00	$0.00
5/19/2023	$450.00	$35.00	$32.34	$2.66	$235.00	$19.00	$216.00	$40.00	$22.50	$17.50	$0.00	$0.00	$0.00	$0.00
5/22/2023	$770.00	$25.00	$23.62	$1.38	$180.00	$20.00	$160.00	$0.00	$0.00	$0.00	$0.00	$0.00	$0.00	$0.00
5/23/2023	$1,470.00	$10.00	$9.44	$0.56	$90.00	$10.00	$80.00	$0.00	$0.00	$0.00	$0.00	$0.00	$0.00	$0.00
5/24/2023	$415.00	$5.00	$4.72	$0.28	$145.00	$13.00	$132.00	$80.00	$45.00	$35.00	$0.00	$0.00	$0.00	$0.00
5/25/2023	$280.00	$40.00	$37.06	$2.94	$170.00	$15.00	$155.00	$0.00	$0.00	$0.00	$0.00	$0.00	$0.00	$25.00
5/26/2023	$175.00	$60.00	$55.96	$4.04	$115.00	$10.00	$105.00	$0.00	$0.00	$0.00	$0.00	$0.00	$0.00	$0.00
5/30/2023	$540.00	$5.00	$4.72	$0.28	$245.00	$23.00	$222.00	$0.00	$0.00	$0.00	$0.00	$0.00	$0.00	$0.00
5/31/2023	$520.00	$30.00	$28.34	$1.66	$315.00	$29.00	$286.00	$0.00	$0.00	$0.00	$0.00	$0.00	$0.00	$0.00
Audited by DMM 5/31/23	**$10,143.00**	$567.00	**$532.75**	**$34.25**	$4,401.00	**$411.00**	**$3,990.00**	$200.00	**$112.50**	**$87.50**	$0.00	**$0.00**	**$0.00**	**$25.00**

RED THERMO SECURED "SP" LOGO IN THE LOWER CORNER OF THIS CHECK MUST FADE TEMPORARILY WHEN WARMED BY TOUCH OR FRICTION. SEE BACK FOR ADDITIONAL FEATURES.

TOWN OF ROTTERDAM
TOWN CLERK ACCOUNT
1100 SUNRISE BLVD
ROTTERDAM, NY 12306

DATE June 1, 2023 2908
29-7/213

AY THE IDER OF Mollie A Collins Supervisor $ 9,086.75

Nine Thousand eighty six and 75/100 DOLLARS

KeyBank
KeyBank National Association

EMO May Revenue

Debra M Mann
Town Clerk

Mobile Deposit Safe

SECURED THERMO SECURED THERMO SECURED

RESOLUTION NO. 192.23

TO APPOINT DONNA LEVASSEUR TO THE POSITION OF ACCOUNT CLERK

THEREFORE, UPON MOTION OF Councilmember _____,

seconded by Councilmember _____,

BE IT RESOLVED BY THE TOWN BOARD AS FOLLOWS:

SECTION 1. Donna Levasseur, of Schenectady, New York 12303, is hereby appointed and promoted to the position of Account Clerk, probationary, full time, with full employee benefits, and subject to pre-employment background checks, at an annual salary of forty-four thousand eighty-four and 56/100 ($44,084.56) dollars, commencing June 19, 2023.

SECTION 2. This resolution shall become effective June 14, 2023.

DATED: June 14, 2023

NAME	AYES	NOES	ABSTAIN
Christou			
Miller-Herrera			
Dodson			
Mastroianni			
Collins			

DRAFT

TOWN OF ROTTERDAM

John F. Kirvin Government Center • 1100 Sunrise Boulevard • Rotterdam, NY 12306
Telephone: 518-355-7575 • Fax: 518-355-7976 • Website: www.rotterdamny.org

LEGISLATIVE REQUEST FORM

DATE: June 9, 2023

TO: Mollie A. Collins, Town Supervisor

FROM: Jim Keith, Senior Building Inspector

TITLE OF REQUEST: Appoint Ms. Donna Levasseur to the position of Account Clerk in the Department of Public Works

TOWN BOARD MEETING: June 14, 2023

Background Information: Ms. Levasseur has been employed as a clerk for the Town of Rotterdam since 2018.

Evaluation/Analysis: Ms. Levasseur has continued to take on duties and responsibilities beyond those outlined in the job description for clerk. Ms. Levasseur is currently on the Civil Service list for Account Clerk.

Recommendation(s): Recommend to appoint Ms. Levasseur to the position of Account Clerk.

Attachment/Document(s): See attached documents.

Compliance with Purchasing Policy: N/A

Effect(s) on Existing Law(s): N/A

LEGISLATION WILL BE PREPARED BY: Supervisors Office

Schenectady County is an Equal Opportunity Employer. Schenectady County does not unlawfully discriminate in employment because of age, race, creed, color, national origin, sex, sexual orientation, disability, marital status, arrest and/or criminal conviction record unless based on a bona fide occupational qualification or other exception, genetic predisposition, or domestic violence victim status.

Schenectady County

Human Resources & Civil Service
620 State Street
Schenectady, NY 12305-2114

APPLICATION FOR EXAMINATION OR EMPLOYMENT

FOR COUNTY OFFICES, TOWNS, VILLAGES, SCHOOL DISTRICTS LIBRARIES AND SPECIAL DISTRICTS

Date Received _____ Approved _____

Conditional _____ Disapproved _____

RECEIVED
MAY 31 2023
Town of Rotterdam
SUPERVISORS OFFICE

CIVIL SERVICE DEPT. USE ONLY

1. Account Clerk _____ _____
POSITION TITLE EXAM NUMBER

This application is part of your examination. Answer all questions fully. A resume, if submitted, cannot substitute for the application. You are encouraged to read the General Conditions and Instructions for more information.

2. Name and Legal Residence

Levasseur Donna
Last Name First Name Middle Initial

[redacted]
Street Address or Road R.D. # or P.O. Box #

[redacted]
County City, Town, Village State Zip

Home Phone Number _____ Cell Phone [redacted]

Email Address: [redacted]

If mailing address is different:

Street Address or Road R.D. # or P.O. Box #

County City, Town, Village State Zip

Social Security Number [redacted]

3. Police Officer & Firefighter Candidates Only:

Date of Birth (MM/DD/YYYY) ____/____/_____

4. Residency Requirements: Candidates must meet the Residency Requirements as stated on the examination announcement. You must complete the following to determine if you meet these residency requirements. Indicate how long this has been your legal residence, up to the date of this application, showing that you meet the residency requirements as announced.

	Name	Years	Months
State of:	New York	[redacted]	
County of:	Schenectady		
Village of:			
Town of:	Rotterdam		
City of:			
School District	Mohonasen		

5.Citizenship

A. Are you currently a U.S. Citizen? **YES** ■ **NO** ☐

B. If not, do you have the legal right to accept Employment in the United States? **YES** ☐ **NO** ☐
Please give alien registration number:
_____

C. Are you a retiree from New York State or any civil division thereof? **YES** ☐ **NO** ■

6. Special Testing Arrangements (Refer to General Conditions and Instructions). If you need Special Accommodations to take the examination, contact the Civil Service Office at (518) 388-4233.

Religious ☐ **Military** ☐ **Disability** ☐

7. Crossfiler - If you have filed or are filing SEPARATE applications for Civil Service Examinations being held on the same date, attach the CROSSFILER APPLICATION. Call to make arrangements no later than two weeks before the test date.

8. Driver's License: Complete the following if a license to operate a motor vehicle is required for the position that you are applying.

License #:	
Restrictions:	
Expiration Date:	
Endorsements:	
Class of License:	
Is this License Currently Valid	**YES** ☐ **NO** ☐

9. Veterans Credits: If you wish to apply for Veterans Credits, complete the following questions and complete the Application for Veterans Credits (Refer to General Conditions and Instructions).

	YES	NO
Have you ever served in the Armed Forces of the United States? *(The Armed Forces means the Army, Navy, Marine Corps, Air Force, and Coast Guard, including all components thereof and the National Guard when in the service of the US pursuant to call as provided by Law on a full-time active duty basis other than active duty for training purposes).*		X
Have you ever used additional credits as a disabled or non-disabled veteran for appointment to any position in the public employment of New York State or any of its civil divisions?		X
Do you have a service connected disability rated at 10% or more by the U.S. Department of Veterans Affairs? This disability must have been incurred during a Time of War period listed above.		X
After you were permanently appointed using non-disabled veteran credits, were you subsequently certified as having a service connected disability rated at 10% or more by the U.S. Department of Veterans Affairs?		X
Are you currently a resident of New York State?	X	

10. Additional Questions: Check the appropriate box to the right of each question.

	YES	NO
Were you dismissed or discharged from any employment for reasons other than lack of work or funds?		X
Did you ever resign from any employment rather than face dismissal?		X
Did you ever receive a discharge from the Armed Forces of the United States which was other than "Honorable" or which was issued under the other than honorable circumstances?		X
Have you ever been convicted of any crime (felony or misdemeanor)?		X
Are you now under charges for any crime?		X
Have you ever forfeited bail bond posted to guarantee your appearance in court to answer any criminal charge?		X

If you answered yes to any of the above questions, you may give specifics below. If you elect not to provide specifics, or if such explanation is insufficient, you may be required to submit further information. None of the above circumstances represents an automatic bar to employment. Each case is considered and evaluated on individual merits in relation to the position (s) for which you are applying.

REMARKS:_____

11. Licenses: If a license, certificate or other authorization to practice a trade or profession is listed as a requirement on the announcement of the examination (s) for which you are applying.

Name of Trade or Profession:			Specialty:		
License Number:					
Granted by (Licensing Agency):			City/State		
Date License First Issued:		Registered From:		Registered To:	

12. Education: If credit is claimed for a partially completed college curriculum or correspondence course, attach a list of courses and credit or semester hours completed. Indicate how many credit hours or courses are required for graduation. If required to indicate specific course work, do so on an attached sheet.

High School		
Have you ever graduated from High School or do you have possession of a High School Equivalency Diploma?	YES ☒	NO ☐
If Yes, Name and Location of High School or Issuing Government Authority:	North Penn High School	
Equivalency Diploma Number:	[redacted]	

College, University, Professional or Technical School						
Name of School	Number of College Credits	Degree Earned	Major Subject/ Courses	Did You Graduate? Yes	Did You Graduate? No	Date Degree Expected or Received
SCCC	24	T/A cert	Teaching Assist	X		[redacted]

13. Experience: All sections must be filled out completely even if you attach a resume. Begin with the most recent employment. List all employment or military service that shows that you meet the minimum qualifications for the examination. Omissions or vagueness will not be interpreted in your favor. Under *Description of Duties*, clearly describe the nature of work which you personally performed. Part-time experience will be prorated unless otherwise stated on the examination announcement. Verified and documented volunteer experience will only be credited when specifically stated on the examination announcement. *If you move to a different position within the same organization, indicate so in a separate employment box.* You may attach additional sheets if you need more space.

Length of Employment	Firm Name:	Town of Rotterdam
From: / Month/Year (mm/yyyy)	Firm Address:	1100 Sunrise Blvd, Schenectady, NY 12306
To: / Month/Year (mm/yyyy)	**Description of Duties:**	Currently responsible for responding to all phone calls that come into DPW, helping residents at the counter, and emails. Help with FOIL requests. Process bulding permits. Monthly reports that go to DEC and Supervisor.Perpare Municipal Vouchers for various reasons. Well permits and vouchers. See attached.
Employment Details		
Your Exact Title: Clerk		
Name of Your Supervisor: Jim Keith		
Supervisor's Title: Senior Building Inspector		
Hours worked / wk. (exclusive of overtime): 35		
Reason for Leaving		

Length of Employment	Firm Name:	Physical Therapy Assoc. of Schenectady
From: [redacted]	Firm Address:	42 Saratoga Road, Scotia, NY
To: [redacted] Month/Year (mm/yyyy)	**Description of Duties:**	I was responsible for entering insurance payments to the proper patient accounts, contacting insurance compaines when payments were made incorrectly, entering the partient charges that will go to the insurance companies and calling on 90 day past due accounts. Also, front desk responsibilities of checking patients in and out, scheduling patients for 10 physical therapist, answering incoming calls. Also, in the past was responsible for daily deposits, ordering of office supplies and other duties.
Employment Details		
Your Exact Title: Reimbursment Specialist		
Name of Your Supervisor: Tom Houghtalen		
Supervisor's Title: Owner		
Hours worked / wk. (exclusive of overtime): 40		
Reason for Leaving		

Length of Employment	Firm Name:	Empire Blue Cross
From:	Firm Address:	Corporate Woods, Albany, NY
Month/Year (mm/yyyy) To:	**Description of Duties:**	Responsible for group and member enrollment, research and resolve system rejections, delermine eligibility and apply contract language.
Month/Year (mm/yyyy) **Employment Details**		
Your Exact Title Data Emtry		
Name of Your Supervisor		
Supervisor's Title		
Hours worked / wk. (exclusive of overtime) 40		
Reason for Leaving		

Length of Employment	Firm Name:	
From:	Firm Address:	
Month/Year (mm/yyyy) To:	**Description of Duties:**	
Month/Year (mm/yyyy) **Employment Details**		
Your Exact Title		
Name of Your Supervisor		
Supervisor's Title		
Hours worked / wk. (exclusive of overtime)		
Reason for Leaving		

THIS AFFIRMATION MUST BE COMPLETED

I affirm, subject to the penalties of perjury, that the statements made in this application, including statements made in any accompanying papers, are true. I understand that all statements made by me in connection with this application are subject to investigation and verification and that a material misstatement or fraud may disqualify me from appointment and/or lead to revocation of my appointment. I give the employer the right to investigate all references and to secure additional job related information about me. I hereby release from liability the employer and its representatives for seeking such information and all other persons, corporations or organizations for furnishing such information. If the position I am applying for is covered by the employer's drug testing policy, I understand that as a condition of appointment to this position, I will be required to take and successfully pass a pre-employment drug test.

Signature of Applicant	Print Name	Date
Dawn Levasseur	Donna Levasseur	5-31-2023

(State below any other name by which you have been known)

CERTIFICATION OF ELIGIBLES

TO: Mollie Collins Title: Town Supervisor	**FROM:** Schenectady County Civil Service 620 State Street, Schenectady, NY 12305 Schenectady County Civil Service

CERTIFICATION EXPIRES ON AND APPTS MUST BE MADE BY: 10/27/2022

TITLE: ACCOUNT CLERK	AGENCY: TOWN OF ROTTERDAM	EXAM NUMBER/ESTABLISHED: 300-26AC/10/27/2021
# POS / TYPE / TIME / MOS / GR 1 / Permanent /F/ /	SALARY:	DATE OF CERTIFICATION: 09/27/2022

READ CAREFULLY THE INSTRUCTIONS PROVIDED FOR USE OF THIS FORM

When an appointment is made, any eligible candidate who was interviewed should be notified per section 61.3 of New York State Civil Service Law.

Final rating includes any veteran or disabled veteran credits shown.

#	NAME AND ADDRESS	FINAL EXAM RATING	V/O CREDITS	REPORT OF ACTION / SALARY / EFFECTIVE DATE OF APPOINTMENT
1.	MEMMERTH, TRISTA [redacted]	90.00	0.00 /0.00	
2.	LEVASSEUR, DONNA [redacted]	85.00	0.00 /0.00	
3.	GALLO, LISA R [redacted]	85.00	0.00 /0.00	
4.	SUKRAM, PARMANAND [redacted]	80.00	0.00 /0.00	
5.	KENNEDY, DANETTE [redacted]	70.00	0.00 /0.00	

NOTICE
(As of May 24, 2023)

PROMOTIONAL

In accordance with the Agreement between the Town of Rotterdam and the Town of Rotterdam Unit of the Schenectady County Chapter of the CSEA, Inc., the following position is open:

Account Clerk

Compensation

Title		Salary Range
Account Clerk	(2021)	$41,911.85 - $46,257.39

The above title is classified as a competitive position and does require a competitive examination under Civil Service Law.

Location:
Town of Rotterdam Department of Public Works

Qualifications:
See attached Civil Service Job Description.

Permanent appointment to positions in Schenectady County is contingent upon the successful completion of a criminal background check. All interested parties should complete and submit a standard Civil Service application form available on the Town's website at https://rotterdamny.org/blob/form-files.ashx?ID=2072. Application forms must be filed with the Town Supervisor's Office no later than close of business on **Thursday, June 8, 2023**. Applications can be sent via USPS to Town of Rotterdam, Supervisor's Office, 1100 Sunrise Boulevard, Schenectady, New York 12306 or by email to Supervisor@rotterdamny.org.

The Town of Rotterdam is an Equal Opportunity/Affirmative Action Employer. All qualified applicants will receive consideration for employment without regard to race, color, religion, sex, sexual orientation, gender identity, national origin or any other protected class or category.

cc: **Town Supervisor**
Town Board
Town Clerk
Comptroller
CSEA President
All Departments

Post this notice in all Town Buildings and Departments

ACCOUNT CLERK

DISTINGUISHING FEATURES OF THE CLASS: This position involves routine clerical responsibility for maintaining financial accounts and records through the application of standardized account keeping practices. Assignments may require assisting in more difficult and responsible phases of the work. This position may be responsible for utilizing a micro-computer, remote computer terminal or similar computer equipment in the performance of daily work-related tasks. Work is performed under direct supervision. The incumbent does related work as required.

TYPICAL WORK ACTIVITIES:

Posts to journal or ledger accounts from appropriation, expense, invoices, payroll, receipts, voucher records and other original entry media;
Receives remittances by mail or in person, verifies amount, computes interest and penalties and posts to book of original entry;
Assists in maintaining labor, material and operational cost records;
Assists in verifying and reconciling account balances according to a prescribed procedure;
Helps to review and check routine account keeping records and reports for arithmetical and clerical accuracy, completeness and proper extension;
Classifies constantly recurring receipts and expenditures and distributes costs according to prescribed code;
Compiles data for and helps in the preparation of simple financial and statistical reports;
Issues receipts for monies received;
Sorts, indexes and files requisitions, vouchers, ledger cards and other material;
Compiles payroll data, prepares and checks payrolls;
May operate a micro-computer, remote computer terminal or similar computer equipment in the performance of several work-related tasks;
Operates computing, calculating, check writing and other office machines;
Performs a variety of related tasks as required.

FULL PERFORMANCE KNOWLEDGE, SKILLS, ABILITIES AND PERSONAL CHARACTERISTICS: Working knowledge of modern methods of keeping and reviewing financial accounts and records; working knowledge of office terminology, procedures and equipment; working knowledge of Business Arithmetic and English; ability to understand and follow oral and written instructions; ability to make arithmetic computations rapidly and accurately; ability to write legibly.

MINIMUM QUALIFICATIONS:

(A) Graduation from high school or possession of a high school equivalency diploma and one year experience maintaining financial accounts and records; OR

(B) Two years of experience as outlined in (A) above.

NOTE: The essential functions of this job are determined by the department/jurisdiction where the job is located.

08/11/92
06/14/94

JC: Competitive – F/T, Non-competitive – P/T

RESOLUTION NO. 193.23

TO APPOINT BRION DUFEK TO THE POSITION OF SENIOR WASTEWATER TREATMENT PLANT OPERATOR

THEREFORE, UPON MOTION OF Councilmember _____,

seconded by Councilmember _____,

BE IT RESOLVED BY THE TOWN BOARD AS FOLLOWS:

SECTION 1. Brion Dufek, of Schenectady, New York 12303, is hereby appointed to the position of Senior Wastewater Treatment Plant Operator, provisional, full time, with full employee benefits, and subject to pre-employment background checks, at an annual salary of fifty-six thousand three hundred thirteen and 63/100 ($56,313.63) dollars, commencing June 19, 2023.

SECTION 2. This resolution shall become effective June 14, 2023.

DATED: June 14, 2023

NAME	AYES	NOES	ABSTAIN
Christou			
Miller-Herrera			
Dodson			
Mastroianni			
Collins			

DRAFT

TOWN OF ROTTERDAM

John F. Kirvin Government Center • 1100 Sunrise Boulevard • Rotterdam, NY 12306
Telephone: 518-355-7575 • Fax: 518-355-7976 • Website: www.rotterdamny.org

LEGISLATIVE REQUEST FORM

DATE: June 9, 2023

TO: Mollie A. Collins, Town Supervisor

FROM: Jim Keith, Senior Building Inspector

TITLE OF REQUEST: Appoint Mr. Brion Dufek to Senior Wastewater Treatment Plant Operator.

TOWN BOARD MEETING: June 14, 2023

Background Information: Mr. Dufek currently holds the position of Laborer at the Wastewater Treatment Plant. He has taken the necessary courses and passed the test and now holds a Grade 3 Wastewater Treatment Plant Operator license.

Evaluation/Analysis: Mr. Dufek has a four (4) year degree in Civil Engineering and currently holds a Grade 3 Wastewater Treatment Plant Operator license. With his education and experience he is able to manage our Wastewater Treatment Plant.

Recommendation(s): Recommend to appoint Mr. Dufek to Senior Wastewater Treatment Plant Operator.

Attachment/Document(s): See attached documents.

Compliance with Purchasing Policy: N/A

Effect(s) on Existing Law(s): N/A

LEGISLATION WILL BE PREPARED BY: Supervisors Office

Schenectady County is an Equal Opportunity Employer. Schenectady County does not unlawfully discriminate in employment because of age, race, creed, color, national origin, sex, sexual orientation, disability, marital status, arrest and/or criminal conviction record unless based on a bona fide occupational qualification or other exception, genetic predisposition, or domestic violence victim status.

Schenectady County

Human Resources & Civil Service
620 State Street
Schenectady, NY 12305-2114

APPLICATION FOR EXAMINATION OR EMPLOYMENT

FOR COUNTY OFFICES, TOWNS, VILLAGES, SCHOOL DISTRICTS LIBRARIES AND SPECIAL DISTRICTS

1. Senior Wastewater Operator _____
POSITION TITLE EXAM NUMBER

Date Received _____ Approved _____

Conditional _____ Disapproved _____

RECEIVED
JUN 07 2023
Town of Rotterdam
SUPERVISORS OFFICE

CIVIL SERVICE DEPT. USE ONLY

This application is part of your examination. Answer all questions fully. A resume, if submitted, cannot substitute for the application. You are encouraged to read the General Conditions and Instructions for more information.

2. Name and Legal Residence

Dufek Brian T
Last Name First Name Middle Initial

[redacted]
Street Address or Road R.D. # or P.O. Box #

[redacted]
County City, Town, Village State Zip

Home Phone Number _____ Cell Phone [redacted]

Email Address: [redacted]

If mailing address is different:

Street Address or Road R.D. # or P.O. Box #

County City, Town, Village State Zip

Social Security Number [redacted]

3. Police Officer & Firefighter Candidates Only:

Date of Birth (MM/DD/YYYY) ____/____/_____

4. Residency Requirements: Candidates must meet the Residency Requirements as stated on the examination announcement. You must complete the following to determine if you meet these residency requirements. Indicate how long this has been your legal residence, up to the date of this application, showing that you meet the residency requirements as announced.

	Name	Years	Months
State of:	New York	[redacted]	
County of:	Schenectady		
Village of:			
Town of:	Rotterdam		
City of:	Schenectady		
School District	Mohonasen		

5.Citizenship

A. Are you currently a U.S. Citizen? **YES** ☒ **NO** ☐

B. If not, do you have the legal right to accept Employment in the United States? **YES** ☐ **NO** ☐
Please give alien registration number:
_____

C. Are you a retiree from New York State or any civil division thereof? **YES** ☐ **NO** ☐

6. Special Testing Arrangements (Refer to General Conditions and Instructions). If you need Special Accommodations to take the examination, contact the Civil Service Office at (518) 388-4233.

Religious ☐ **Military** ☐ **Disability** ☐

7. Crossfiler - If you have filed or are filing SEPARATE applications for Civil Service Examinations being held on the same date, attach the CROSSFILER APPLICATION. Call to make arrangements no later than two weeks before the test date.

8. Driver's License: Complete the following if a license to operate a motor vehicle is required for the position that you are applying.

License #:	[redacted]
Restrictions:	B (corrective lenses
Expiration Date:	10/07/2026
Endorsements:	
Class of License:	D
Is this License Currently Valid	YES ☒ NO ☐

9. Veterans Credits: If you wish to apply for Veterans Credits, complete the following questions and complete the Application for Veterans Credits (Refer to General Conditions and Instructions).

	YES	NO
Have you ever served in the Armed Forces of the United States? *(The Armed Forces means the Army, Navy, Marine Corps, Air Force, and Coast Guard, including all components thereof and the National Guard when in the service of the US pursuant to call as provided by Law on a full-time active duty basis other than active duty for training purposes).*		
Have you ever used additional credits as a disabled or non-disabled veteran for appointment to any position in the public employment of New York State or any of its civil divisions?		
Do you have a service connected disability rated at 10% or more by the U.S. Department of Veterans Affairs? This disability must have been incurred during a Time of War period listed above.		
After you were permanently appointed using non-disabled veteran credits, were you subsequently certified as having a service connected disability rated at 10% or more by the U.S. Department of Veterans Affairs?		
Are you currently a resident of New York State?		

10. Additional Questions: Check the appropriate box to the right of each question.

	YES	NO
Were you dismissed or discharged from any employment for reasons other than lack of work or funds?		X
Did you ever resign from any employment rather than face dismissal?		X
Did you ever receive a discharge from the Armed Forces of the United States which was other than "Honorable" or which was issued under the other than honorable circumstances?		X
Have you ever been convicted of any crime (felony or misdemeanor)?		X
Are you now under charges for any crime?		X
Have you ever forfeited bail bond posted to guarantee your appearance in court to answer any criminal charge?		X

If you answered yes to any of the above questions, you may give specifics below. If you elect not to provide specifics, or if such explanation is insufficient, you may be required to submit further information. None of the above circumstances represents an automatic bar to employment. Each case is considered and evaluated on individual merits in relation to the position (s) for which you are applying.

REMARKS:_____

11. Licenses: If a license, certificate or other authorization to practice a trade or profession is listed as a requirement on the announcement of the examination (s) for which you are applying.

Name of Trade or Profession:	Wastewater Treatment		Specialty:	Operator Grade 3	
License Number:	17650				
Granted by (Licensing Agency):	NYWEA & DEC		City/State	New York	
Date License First Issued:	4/20/2023	Registered From:	4/20/2023	Registered To:	4/20/2028

12. Education: If credit is claimed for a partially completed college curriculum or correspondence course, attach a list of courses and credit or semester hours completed. Indicate how many credit hours or courses are required for graduation. If required to indicate specific course work, do so on an attached sheet.

High School		
Have you ever graduated from High School or do you have possession of a High School Equivalency Diploma?	YES ☒	NO ☐
If Yes, Name and Location of High School or Issuing Government Authority:	Schalmont High School	
Equivalency Diploma Number:		

College, University, Professional or Technical School

Name of School	Number of College Credits	Degree Earned	Major Subject/ Courses	Did You Graduate? Yes	Did You Graduate? No	Date Degree Expected or Received
Western New England University		BS	Civil Engineering	X		[redacted]

13. Experience: All sections must be filled out completely even if you attach a resume. Begin with the most recent employment. List all employment or military service that shows that you meet the minimum qualifications for the examination. Omissions or vagueness will not be interpreted in your favor. Under *Description of Duties,* clearly describe the nature of work which you personally performed. Part-time experience will be prorated unless otherwise stated on the examination announcement. Verified and documented volunteer experience will only be credited when specifically stated on the examination announcement. *If you move to a different position within the same organization, indicate so in a separate employment box.* You may attach additional sheets if you need more space.

Length of Employment	Firm Name:	Town of Rotterdam
From: [redacted]	Firm Address:	1100 Sunrise Blvd.
To: [redacted] Month/Year (mm/yyyy)	**Description of Duties:**	maintain equipment & land at wastewater treatment plant. operate belt dewatering press when necessary Clean tanks and other waterways collect daily figures used in monthly reports input data into computer for reports collect samples and deliver to the lab
Employment Details		
Your Exact Title: DPW Laborer		
Name of Your Supervisor:		
Supervisor's Title:		
Hours worked / wk. (exclusive of overtime): 40		
Reason for Leaving: N/A		

Length of Employment	Firm Name:	Hannaford
From: [redacted]	Firm Address:	1400 Altamont Ave
To:	**Description of Duties:**	unload truck and put away fresh produce put produce out onto display areas Cut fruit for sale talk with customers about produce.
Employment Details		
Your Exact Title: Produce associate		
Name of Your Supervisor: Tom Skreaka		
Supervisor's Title: Produce manager		
Hours worked / wk. (exclusive of overtime): ~30		
Reason for Leaving: got hired at town of rotterdam		

ALL STATEMENTS ARE SUBJECT TO VERIFICATION

Length of Employment	Firm Name:	A&E Construction
From: [redacted]	Firm Address:	2479 Pennington Road
To:	**Description of Duties:**	meet with potential clients for home remodel create drawings of the space and write a proposal with work to be done make changes as requested write offers to clients oversee work being done in the field
Month/Year (mm/yyyy)		
Employment Details		
Your Exact Title: Designer		
Name of Your Supervisor: Greg Fontaine		
Supervisor's Title: Owner		
Hours worked / wk. (exclusive of overtime): 40		
Reason for Leaving: COVID-19		

Length of Employment	Firm Name:	
From:	Firm Address:	
To: Month/Year (mm/yyyy)	**Description of Duties:**	
Month/Year (mm/yyyy)		
Employment Details		
Your Exact Title		
Name of Your Supervisor		
Supervisor's Title		
Hours worked / wk. (exclusive of overtime)		
Reason for Leaving		

THIS AFFIRMATION MUST BE COMPLETED

I affirm, subject to the penalties of perjury, that the statements made in this application, including statements made in any accompanying papers, are true. I understand that all statements made by me in connection with this application are subject to investigation and verification and that a material misstatement or fraud may disqualify me from appointment and/or lead to revocation of my appointment. I give the employer the right to investigate all references and to secure additional job related information about me. I hereby release from liability the employer and its representatives for seeking such information and all other persons, corporations or organizations for furnishing such information. If the position I am applying for is covered by the employer's drug testing policy, I understand that as a condition of appointment to this position, I will be required to take and successfully pass a pre-employment drug test.

Brian Dufek — Signature of Applicant

Brian Dufek — Print Name

6/7/2023 — Date

(State below any other name by which you have been known)

SCORE REPORT



The Association of Boards of Certification for the New York State Department of Environmental Conservation (NYSDEC) and the New York Water Environment Association, Inc. (NYWEA)

WASTEWATER TREATMENT PLANT OPERATOR GRADE 3

DUFEK, BRION
[redacted]

CANDIDATE ID NUMBER: **NYW023512**
EXAMINATION DATE: **04/20/2023**
CONTROL ID: **4983458**
PID: **NYW023512**

You have **passed** this examination. Your score is **80** correct answers.
The passing score is **70** correct answers.

	Content Area	Your Score	Max Score
1.	Perform Administrative Duties	1	1
2.	Collect Samples	1	1
3.	Evaluate Operation of Equipment	5	7
4.	Evaluate Wastestream Characteristics	5	6
5.	Interpret Laboratory Analyses	3	3
6.	Additional Treatment	1	3
7.	Chemical Addition	2	3
8.	Disinfection	5	5
9.	Primary Treatment	2	2
10.	Secondary Treatment	13	14
11.	Solids Handling	5	7
12.	Advanced (Tertiary) Treatment	1	1
13.	Operate Equipment	10	16
14.	Perform Laboratory Analyses	7	8
15.	Maintain Equipment	4	7
16.	Perform Safety and Security Procedures	7	8
17.	Math	8	8
	TOTAL	**80**	**100**

Congratulations on passing the Wastewater Treatment Plant Operator Grade 3. Please keep this record in a safe place. You do **not** have to submit this report to the NYWEA. Your certificate will be processed automatically. The effective date of your certificate will be today. You will receive your wall document and certificate (i.e., blue card) in approximately ten (10) weeks. Contact the NYWEA only if you have questions or concerns.

New York Water Environment Association, Inc.
525 Plum Street, Suite 102
Syracuse, NY 13204
(315) 422-7811
https://www.nywea.org

NOTICE
(As of May 24, 2023)

POSITION OPENING

In accordance with the Agreement between the Town of Rotterdam and the Town of Rotterdam Unit of the Schenectady County Chapter of the CSEA, Inc., the following position is open:

Sr. Wastewater Treatment Plant Operator

Compensation

Title		Salary Range
Sr. Wastewater Treatment Plant Operator	(2021)	$56,313.63 - $63,381.20

The above title is classified as a competitive position and does require a competitive examination under Civil Service Law.

Location:
Town of Rotterdam Department of Public Works

Qualifications:
See attached Civil Service Job Description.

Permanent appointment to positions in Schenectady County is contingent upon the successful completion of a criminal background check. All interested parties should complete and submit a standard Civil Service application form available on the Town's website at https://rotterdamny.org/blob/form-files.ashx?ID=2072. Application forms must be filed with the Town Supervisor's Office no later than close of business on **Thursday, June 8, 2023**. Applications can be sent via USPS to Town of Rotterdam, Supervisor's Office, 1100 Sunrise Boulevard, Schenectady, New York 12306 or by email to Supervisor@rotterdamny.org.

The Town of Rotterdam is an Equal Opportunity/Affirmative Action Employer. All qualified applicants will receive consideration for employment without regard to race, color, religion, sex, sexual orientation, gender identity, national origin or any other protected class or category.

cc: **Town Supervisor**
Town Board
Town Clerk
Comptroller
CSEA President
All Departments

Post this notice in all Town Buildings and Departments

SENIOR WASTEWATER TREATMENT PLANT OPERATOR

DISTINGUISHING FEATURES OF THE CLASS: This position involves responsibility to act as a working supervisor assisting the Chief Operator in the operation and maintenance of a Wastewater Treatment Plant. The incumbent is responsible during an assigned shift for the safe, efficient and economical operation and maintenance of the treatment plant and related facilities. This class is distinguished from Wastewater Treatment Plant Operator by the supervisory nature of the duties and the greater responsibility involved for plant operation. The work is performed under the general supervision of the Chief Operator with wide leeway allowed for carrying out the details of the work. Direct supervision is exercised over the work of Wastewater Treatment Plant Operators, Operator Trainees and other subordinate employees. The incumbent does related work as required.

TYPICAL WORK ACTIVITIES: Supervises and participates in the operation of equipment and processes relating to the interception, pumping, treatment and disposal of sewage in a safe, efficient and economical manner; Monitors the performance of systems and equipment relating to the treatment of sewage and to the disposal of sludge generated by the treatment process; Assumes direct responsibility for plant operation in the absence of the Chief Operator; Supervises and performs preventative maintenance activities for plant machinery and equipment; Requisitions materials and maintains inventory of supplies, chemicals and equipment for plant operations; Supervises and instructs operators and other plant personnel in operation of plant equipment and treatment processes; Supervises and performs custodial duties in connection with the upkeep of buildings and grounds; Establishes and maintains lubrication and maintenance records on plant equipment; Secures buildings and grounds for safety during unattended hours; Aides in preparation of plant budget; Maintains records and prepares periodic reports on the operation of the plant; Aides the Chief Operator in overseeing overall plant operations.

FULL PERFORMANCE KNOWLEDGES, SKILLS, ABILITIES AND PERSONAL CHARACTERISTICS: Good knowledge of the practices used and the equipment required in the operation and maintenance of a wastewater treatment plant; good knowledge of the principles and applications of physics, chemistry and bacteriology as applied to sewage treatment and disposal; ability to operate and repair pumps, valves and related mechanical and electrical equipment; ability to read, understand and record data from gauges, scales and meters; ability to understand and follow moderately complex oral and written instructions; ability to plan and supervise the work of others; mechanical aptitude.

MINIMUM QUALIFICATIONS: TOWN OF NISKAYUNA (FOR PLANTS WHOSE PLANT POINT SCORE IS 56-75 POINTS:)

A. Graduation from high school or New York State equivalency diploma; and

B. Completion of an appropriate approved course by the Commissioner, Department of Environmental Conservation; and

C. Eighteen months operating experience at an activated sludge wastewater treatment plant with a point score of 31 or greater, and the ability to perform necessary tests.

AT TIME OF APPOINTMENT: Possession of a Grade 3A Wastewater Treatment Plant Operator Certificate.

MINIMUM QUALIFICATIONS: TOWN OF ROTTERDAM (FOR PLANTS WHOSE PLANT POINT SCORE IS 31-55 POINTS:)

A. Graduation from high school or New York State equivalency diploma; and

B. Completion of an appropriate approved course by the Commissioner, Department of Environmental Conservation; and

C. Twelve months operating experience at a wastewater treatment plant with a point score of 31 or greater, and the ability to perform necessary tests.

AT TIME OF APPOINTMENT: Possession of a Grade 1 Wastewater Treatment Plant Operator Certificate.

Adopted
CSC 5/14/96

Revised
CSC 10/01/01

Revised
CSC 6/20/17

JC: COMPETITIVE

RESOLUTION NO. 194.23

TO APPOINT NICHOLAS KOSAKOWSKI TO THE POSITION OF WASTEWATER TREATMENT PLANT OPERATOR

THEREFORE, UPON MOTION OF Councilmember _____,

seconded by Councilmember _____,

BE IT RESOLVED BY THE TOWN BOARD AS FOLLOWS:

SECTION 1. Nicholas Kosakowski, of Schenectady, New York 12304, is hereby appointed to the position of Wastewater Treatment Plant Operator, provisional, full time, with full employee benefits, and subject to pre-employment background checks, at an annual salary of fifty-two thousand six hundred fifty-seven and 75/100 ($52,657.75) commencing June 19, 2023.

SECTION 2. This resolution shall become effective June 14, 2023.

DATED: June 14, 2023

NAME	AYES	NOES	ABSTAIN
Christou			
Miller-Herrera			
Dodson			
Mastroianni			
Collins			

DRAFT

TOWN OF ROTTERDAM

John F. Kirvin Government Center • 1100 Sunrise Boulevard • Rotterdam, NY 12306
Telephone: 518-355-7575 • Fax: 518-355-7976 • Website: www.rotterdamny.org

LEGISLATIVE REQUEST FORM

DATE: June 9, 2023

TO: Mollie A. Collins, Town Supervisor

FROM: Jim Keith, Senior Building Inspector

TITLE OF REQUEST: Appoint Mr. Nicholas Kosakowski to Wastewater Treatment Plant Operator.

TOWN BOARD MEETING: June 14, 2023

Background Information: Mr. Kosakowski currently holds the position of Laborer at the Wastewater Treatment Plant. He has taken the necessary courses and passed the test and now holds a Grade 2 Wastewater Treatment Plant Operator license.

Evaluation/Analysis: Mr. Kosakowski holds a Grade 2 Wastewater Treatment Plant Operator license and can work at our Wastewater Treatment Plant under the supervision of the Senior Wastewater Treatment Plant Operator.

Recommendation(s): Recommend to appoint Mr. Kosakowski to Wastewater Treatment Plant Operator.

Attachment/Document(s): See attached documents.

Compliance with Purchasing Policy: N/A

Effect(s) on Existing Law(s): N/A

LEGISLATION WILL BE PREPARED BY: Supervisors Office

Schenectady County is an Equal Opportunity Employer. Schenectady County does not unlawfully discriminate in employment because of age, race, creed, color, national origin, sex, sexual orientation, disability, marital status, arrest and/or criminal conviction record unless based on a bona fide occupational qualification or other exception, genetic predisposition, or domestic violence victim status.

Schenectady County

Human Resources & Civil Service
620 State Street
Schenectady, NY 12305-2114

APPLICATION FOR EXAMINATION OR EMPLOYMENT

FOR COUNTY OFFICES, TOWNS, VILLAGES, SCHOOL DISTRICTS LIBRARIES AND SPECIAL DISTRICTS

Date Received _____ Approved _____

Conditional _____ Disapproved _____

RECEIVED
JUN 05 2023
Town of Rotterdam
SUPERVISORS OFFICE

CIVIL SERVICE DEPT. USE ONLY

1. WWTP0 _____
POSITION TITLE EXAM NUMBER

This application is part of your examination. Answer all questions fully. A resume, if submitted, cannot substitute for the application. You are encouraged to read the General Conditions and Instructions for more information.

2. Name and Legal Residence

Kosakowski Nicholas
Last Name First Name Middle Initial

[redacted]
Street Address or Road R.D. # or P.O. Box #

[redacted]
County City, Town, Village State Zip

Home Phone Number _____ Cell Phone [redacted]

Email Address: [redacted]

If mailing address is different:

Street Address or Road R.D. # or P.O. Box #

County City, Town, Village State Zip

Social Security Number [redacted]

3. Police Officer & Firefighter Candidates Only:

Date of Birth (MM/DD/YYYY) ____/____/____

4. Residency Requirements: Candidates must meet the Residency Requirements as stated on the examination announcement. You must complete the following to determine if you meet these residency requirements. Indicate how long this has been your legal residence, up to the date of this application, showing that you meet the residency requirements as announced.

	Name	Years	Months
State of:	New York	[redacted]	
County of:	Schenectady		
Village of:			
Town of:			
City of:	Schenectady		
School District	Schenectady		

5.Citizenship

A. Are you currently a U.S. Citizen? YES ☒ NO ☐

B. If not, do you have the legal right to accept Employment in the United States? YES ☐ NO ☐
Please give alien registration number: _____

C. Are you a retiree from New York State or any civil division thereof? YES ☐ NO ☒

6. Special Testing Arrangements (Refer to General Conditions and Instructions). If you need Special Accommodations to take the examination, contact the Civil Service Office at (518) 388-4233.

Religious ☐ **Military** ☐ **Disability** ☐

7. Crossfiler - If you have filed or are filing SEPARATE applications for Civil Service Examinations being held on the same date, attach the CROSSFILER APPLICATION. Call to make arrangements no later than two weeks before the test date.

8. Driver's License: Complete the following if a license to operate a motor vehicle is required for the position that you are applying.

License #:	[redacted]
Restrictions:	None
Expiration Date:	2/10/27
Endorsements:	
Class of License:	D
Is this License Currently Valid	YES ☒ NO ☐

ALL STATEMENTS ARE SUBJECT TO VERIFICATION

9. Veterans Credits: If you wish to apply for Veterans Credits, complete the following questions and complete the Application for Veterans Credits (Refer to General Conditions and Instructions).

	YES	NO
Have you ever served in the Armed Forces of the United States? *(The Armed Forces means the Army, Navy, Marine Corps, Air Force, and Coast Guard, including all components thereof and the National Guard when in the service of the US pursuant to call as provided by Law on a full-time active duty basis other than active duty for training purposes).*		/
Have you ever used additional credits as a disabled or non-disabled veteran for appointment to any position in the public employment of New York State or any of its civil divisions?		/
Do you have a service connected disability rated at 10% or more by the U.S. Department of Veterans Affairs?		/
After you were permanently appointed using non-disabled veteran credits, were you subsequently certified as having a service connected disability rated at 10% or more by the U.S. Department of Veterans Affairs?		/
Are you currently a resident of New York State?	/	

10. Additional Questions: Check the appropriate box to the right of each question.

	YES	NO
Were you dismissed or discharged from any employment for reasons other than lack of work or funds?		/
Did you ever resign from any employment rather than face dismissal?		/
Did you ever receive a discharge from the Armed Forces of the United States which was other than "Honorable" or which was issued under the other than honorable circumstances?		/
Have you ever been convicted of any crime (felony or misdemeanor)?		/
Are you now under charges for any crime?		/
Have you ever forfeited bail bond posted to guarantee your appearance in court to answer any criminal charge?		/

If you answered yes to any of the above questions, you may give specifics below. If you elect not to provide specifics, or if such explanation is insufficient, you may be required to submit further information. None of the above circumstances represents an automatic bar to employment. Each case is considered and evaluated on individual merits in relation to the position (s) for which you are applying.

REMARKS:_____

11. Licenses: If a license, certificate or other authorization to practice a trade or profession is listed as a requirement on the announcement of the examination (s) for which you are applying.

Name of Trade or Profession:	wastk water treatment operator		Specialty:		
License Number:					
Granted by (Licensing Agency):	NYWEA		City/State	Schenectady, NY	
Date License First Issued:	9-5-19	Registered From:		Registered To:	

12. Education: If credit is claimed for a partially completed college curriculum or correspondence course, attach a list of courses and credit or semester hours completed. Indicate how many credit hours or courses are required for graduation. If required to indicate specific course work, do so on an attached sheet.

High School		
Have you ever graduated from High School or do you have possession of a High School Equivalency Diploma?	YES ☑	NO ☐
If Yes, Name and Location of High School or Issuing Government Authority:	Mohonasen Schenectady NY	
Equivalency Diploma Number:		

College, University, Professional or Technical School

Name of School	Number of College Credits	Degree Earned	Major Subject/ Courses	Did You Graduate? Yes	Did You Graduate? No	Date Degree Expected or Received
HVCC	52		Personal interest		✓	
Vgkencig	23	A.A	Associate in Arts	✓		[redacted]

13. Experience: All sections must be filled out completely even if you attach a resume. Begin with the most recent employment. List all employment or military service that shows that you meet the minimum qualifications for the examination. Omissions or vagueness will not be interpreted in your favor. Under *Description of Duties,* clearly describe the nature of work which you personally performed. Part-time experience will be prorated unless otherwise stated on the examination announcement. Verified and documented volunteer experience will only be credited when specifically stated on the examination announcement. *If you move to a different position within the same organization, indicate so in a separate employment box.* You may attach additional sheets if you need more space.

Length of Employment	Firm Name:	Town of Rotterdam
From: [redacted]	Firm Address:	26 West Campbell Rd
To:	**Description of Duties:**	
Employment Details	Assist in Daily / weekly samples Prep Daily / weekly samples Run Belt press Grounds Keeping/ Maintenance of equipment on call / weekend responsibilities	
Your Exact Title DPW laborer		
Name of Your Supervisor Molly Collins		
Supervisor's Title Town Supervisor		
Hours worked / wk. (exclusive of overtime) 40		
Reason for Leaving		

Length of Employment	Firm Name:	Town of Rotterdam
From: [redacted]	Firm Address:	26 West Campbell Rd
To:	**Description of Duties:**	
Month/Year (mm/yyyy)	Assist in Daily / weekly samples Prep Daily / weekly samples Run belt press Grounds Keeping / maintenance of equipment on call / weekend Responsibilities	
Employment Details		
Your Exact Title WWTP OP		
Name of Your Supervisor Karl Shafergeek		
Supervisor's Title Supervisor		
Hours worked / wk. (exclusive of overtime) 40		
Reason for Leaving Forced Demotion		

ALL STATEMENTS ARE SUBJECT TO VERIFICATION

June 14, 2023

Length of Employment	Firm Name:	NYS Tax and Finance
From: [redacted]	Firm Address:	299 Old Niskayuna Rd
To:	**Description of Duties:**	
Month/Year (mm/yyyy)		Prepare tax files Computer Data entry
Employment Details		
Your Exact Title		
Name of Your Supervisor		
Supervisor's Title		
Hours worked / wk. (exclusive of overtime) 40		
Reason for Leaving Temp position		

Length of Employment	Firm Name:	Town of Rotterdam
From: [redacted]	Firm Address:	54 Duanesburg Rd
To:	**Description of Duties:**	
Employment Details		Remove leaf bags Road paving Tree Removal
Your Exact Title Laborer		
Name of Your Supervisor Jim Iango		
Supervisor's Title Highway Superintendent		
Hours worked / wk. (exclusive of overtime) 40		
Reason for Leaving Summer help		

THIS AFFIRMATION MUST BE COMPLETED

I affirm, subject to the penalties of perjury, that the statements made in this application, including statements made in any accompanying papers, are true. I understand that all statements made by me in connection with this application are subject to investigation and verification and that a material misstatement or fraud may disqualify me from appointment and/or lead to revocation of my appointment. I give the employer the right to investigate all references and to secure additional job related information about me. I hereby release from liability the employer and its representatives for seeking such information and all other persons, corporations or organizations for furnishing such information. If the position I am applying for is covered by the employer's drug testing policy, I understand that as a condition of appointment to this position, I will be required to take and successfully pass a pre-employment drug test.

Signature of Applicant	Nicholas Koskowski	6-5-23
	Print Name	Date

(State below any other name by which you have been known)

ALL STATEMENTS ARE SUBJECT TO VERIFICATION

June 14, 2023

New York State
Department of Environmental Conservation
And
New York Water Environment Association

NYWEA
LEADING THE WAY IN WATER QUALITY MANAGEMENT

NEW YORK STATE OF OPPORTUNITY | Department of Environmental Conservation

Approval of Qualifications

NICHOLAS KOSAKOWSKI

Possesses the qualifications prescribed by Part 650 of Title 6, Chapter X of the Official Compilation of Codes, Rules and Regulations of the State of New York for

Grade 2 Wastewater Treatment Plant Operator
Certificate Number 14905

Issued on 9/5/2019

Mark Klotz, P.E.
Director, Division of Water
Basil Seggos, *Commissioner*, NYSDEC

Patricia Cerro-Reehil
Executive Director, NYWEA

NOTICE
(As of May 24, 2023)

POSITION OPENING

In accordance with the Agreement between the Town of Rotterdam and the Town of Rotterdam Unit of the Schenectady County Chapter of the CSEA, Inc., the following position is open:

Wastewater Treatment Plant Operator

Compensation

Title		Salary Range
Wastewater Treatment Plant Operator	(2021)	$49,823.61 - $55,491.83

The above title is classified as a competitive position and does require a competitive examination under Civil Service Law.

Location:
Town of Rotterdam Department of Public Works

Qualifications:
See attached Civil Service Job Description.

Permanent appointment to positions in Schenectady County is contingent upon the successful completion of a criminal background check. All interested parties should complete and submit a standard Civil Service application form available on the Town's website at https://rotterdamny.org/blob/form-files.ashx?ID=2072. Application forms must be filed with the Town Supervisor's Office no later than close of business on **Thursday, June 8, 2023**. Applications can be sent via USPS to Town of Rotterdam, Supervisor's Office, 1100 Sunrise Boulevard, Schenectady, New York 12306 or by email to Supervisor@rotterdamny.org.

The Town of Rotterdam is an Equal Opportunity/Affirmative Action Employer. All qualified applicants will receive consideration for employment without regard to race, color, religion, sex, sexual orientation, gender identity, national origin or any other protected class or category.

cc: **Town Supervisor**
Town Board
Town Clerk
Comptroller
CSEA President
All Departments

Post this notice in all Town Buildings and Departments

WASTEWATER TREATMENT PLANT OPERATOR

DISTINGUISHING FEATURES OF THE CLASS: This is a routine but important work involving responsibility during a shift for the efficient operation and maintenance of a Wastewater Treatment Plant. The work is performed under general supervision of an operator qualified to be in charge of the operation of the plant. Supervision may be exercised over subordinate employees in the performance of their assigned duties. The incumbent does related work as required.

TYPICAL WORK ACTIVITIES:

- Starts and stops pumps, motors, air compressors, and related machinery and equipment;
- Makes minor repairs to machinery and equipment;
- Records readings from meters and gauges;
- Treats and disposes of sludge;
- Adds chlorine to sewage;
- Takes samples of sewage for testing;
- Makes necessary tests for control of plant operation;
- Aides in the instruction of trainees;
- Supervises the work of laborers and other subordinate employees;
- Keeps a log of plant operations and related records;
- Performs custodial duties in connection with maintenance of buildings and grounds.

FULL PERFORMANCE KNOWLEDGE, SKILLS, ABILITIES AND PERSONAL CHARACTERISTICS: Good knowledge of practices used and the equipment required in the operation and maintenance of a Wastewater Treatment Plant; and working knowledge of the principles and applications of physics, chemistry, and bacteriology as applied to sewage treatment disposal; ability to operate and repair pumps, valves, and related mechanical and electrical equipment; ability to make routine laboratory and field test for control of plant operation; ability to understand and carry out oral and written instructions; mechanical aptitude; alertness and dependability.

MINIMUM QUALIFICATIONS:

TOWN OF GLENVILLE

FOR PLANTS WITH PLANT SCORE OF 30 POINTS OR LESS AND FOR PLANTS WITH PLANT SCORE OF 31-55: Graduation from high school or possession of a high school equivalency diploma and completion of an appropriate approved course by the Commissioner, Department of Environmental Conservation and six months of operating experience at a wastewater treatment plant and the ability to perform necessary tests.

TOWN OF ROTTERDAM

FOR PLANTS WITH PLANT SCORE OF 31-55: Graduation from high school or possession of a high school equivalency diploma; and completion of an appropriate course by the Commissioner, Department of Environmental Conservation; and six months of experience at a wastewater treatment plant and the ability to perform necessary tests.

TOWN OF DUANESBURG
TOWN OF NISKAYUNA

FOR PLANTS WHOSE PLANT SCORE IS 56-75 POINTS: Graduation from high schools or possession of a high school equivalency diploma; and completion of an appropriate approved course by the Commissioner, Department of Environmental Conservation; and twelve months operating experience at an activated sludge wastewater treatment plant with a point score of 31 or greater and the ability to perform necessary tests.

CITY OF SCHENECTADY

FOR PLANTS WHOSE PLANT SCORE IS 76 OR HIGHER:

Graduation from an "Approved Associate in Applied Science" (A.A.S.) degree from a duly accredited university or school in one of the following curriculums approved by NYSDEC:

a. Ecology and Environmental Technology from Paul Smith's college
b. Water Quality Monitoring from Ulster County Community College
c. Environmental Technology from SUNY Morrisville
d. Water/Wastewater Technology from Crowder College

OR

Possession of an Associate in Applied Science (A.A.S.) degree from a duly accredited university or school plus eighteen (18) months of operating experience at a wastewater treatment plant. (Note: an Associate of Arts (AA) degree with 30 credit hours of math or science is considered equivalent to an A.A.S. degree.)

OR

Graduation from high school or possession of a high school equivalency diploma and three (3) years of operating experience at a wastewater treatment plant.

AT THE TIME OF APPOINTMENT

TOWN OF GLENVILLE: Possession of Grade 1 Wastewater Treatment Plant Operator Certificate.

TOWN OF ROTTERDAM: Possession of Grade 1 Wastewater Treatment Plant Operator Certificate.

TOWN OF NISKAYUNA: Possession of Grade 2A Wastewater Treatment Plant Operator Certificate.

TOWN OF DUANESBURG: Possession of Grade 2A Wastewater Treatment Plant Operator Certificate.

CITY OF SCHENECTADY: Possession of a Grade 3A Wastewater Treatment Plant Operator Certificate and must maintain appropriate certification throughout duration of employment. Must also possess a valid New York State Driver's license and must maintain such license throughout duration of employment.

Adopted
CSC 5/14/96
Revised
CSC 5/20/08
Revised
CSC 09/15/09
Revised
CSC 02/21/12

JC: COMPETITIVE

RESOLUTION NO. 195.23

TO APPROVE BUDGET TRANSFERS TO THE 2023 BUDGET

THEREFORE, UPON MOTION OF Councilmember _____,

seconded by Councilmember _____,

BE IT RESOLVED BY THE TOWN BOARD AS FOLLOWS:

SECTION 1. Pursuant to Section 36 of the General Municipal Law of the State of New York and Sections 102, 112 and 113 of Town Law of the State of New York, regarding the Uniform System of Accounts, the following transfers to the various accounts for 2023 are hereby audited and approved:

Fund	*Account No.*		*Title*	*Amount*
General	A3620 4901	FROM:	Bldg Insp. Bldg Demo	-10,000.00
General	A3620 4305	INTO:	Safety Insp. Auto Repair	+10,000.00
General	A3310 4115	FROM:	Traffic Safety Lights Cones	-3,000.00
General	A7110 4153	FROM:	Parks Improvements	-3,000.00
General	A3310 4111	INTO:	Signs Posts Paint Etc.	+6,000.00
W5	W58320 4880	FROM:	Equip. Maint. & Repair	-10,000.00
W5	W58320 4904	INTO:	Bldg/Grounds Maint. Power	+10,000.00
W5	W583340 4889	FROM:	W5Backfill/Pavement Repair	-311.65
W5	W58340 4010	INTO:	W5 Easements	+311.65

SECTION 2. This resolution shall become effective June 14, 2023.

DATED: June 14, 2023

NAME	AYES	NOES	ABSTAIN
Christou			
Miller-Herrera			
Dodson			
Mastroianni			
Collins			

TOWN OF ROTTERDAM

John F. Kirvin Government Center • 1100 Sunrise Boulevard • Rotterdam, NY 12306
Telephone: 518-355-7575 • Fax: 518-355-7976 • Website: www.rotterdamny.org

LEGISLATIVE REQUEST FORM

DATE: **June 5, 2023**

TO: **Mollie A. Collins, Supervisor**

FROM: **Comptroller's Office**

TITLE OF REQUEST: To approve budget transfers to the 2023 budget.

TOWN BOARD MEETING: To be placed on the Town Board Meeting of June 14, 2023

Background Information: Budget transfers are needed to correct lines

Evaluation/Analysis: Lines with expenditures currently being appropriated to them need to be funded properly and budget transfers need to be made in order to do so.

Recommendation(s): To be placed on the Town Board meeting of June 14, 2023 and approve the transfer.

Attachment/Document(s): Memos from James Keith, Senior Building Inspector and Morgan Coyer, Director of Senior Center/Parks and Recreation.

Compliance with Purchasing Policy: N/A

Effect(s) on Existing Law(s): Town Law 102, 113 & 113

LEGISLATION WILL BE PREPARED BY: Supervisor's Office

Memorandum

To: Mollie Collins, Supervisor

From: James Keith, Senior Building Inspector

Subject: Budget Transfer

Date: May 25, 2023

Please transfer the following funds to cover expenses:

From	**A3620 4901 Building Insp. Building Demolition**	**Amount** $10,000.00
To	**A3620 4305 Safety Insp. Auto Repair**	**Amount** $10,000.00

To Cover Repairs to Safety Department Vehicles

Thank you.

cc: Marcus Montgomery
Paul Sebesta

Memorandum

To: Mollie Collins, Supervisor

From: James Keith, Senior Building Inspector JK

Subject: Budget Transfer

Date: June 1, 2023

Please transfer the following funds to cover expenses:

From	**W58320 4880 W5 Equipment Maint. & Repair**	**Amount**	$10,000.00
To	**W58320 4904 Blding/Grounds Maint Power**	**Amount**	$10,000.00

To Cover the electrical work that was done at the WTP.

Thank you.

cc: Marcus Montgomery
Paul Sebesta

Memorandum

To: Town Board

From: Morgan Coryer, Coordinator of Parks & Senior Programs

Subject: Budget Transfer

Date: June 5, 2023

Please transfer the following funds to purchase sign posts that are necessary for the Sign Maintenance Worker to properly complete job duties:

From		
A3310 4115 Traffic Safety Lights & Cones	**Amount**	$3,000.00
A7110 4153 Parks Improvements	**Amount**	$3,000.00
To **A3310 4111 Signs Posts Paint Etc.**	**Amount**	$6,000.00

Thank you.

Memorandum

To: Mollie Collins, Supervisor

From: James Keith, Senior Building Inspector JK

Subject: Budget Transfer

Date: June 8, 2023

Please transfer the following funds to cover expenses:

From	**W58340 4889 W5 Backfill/Pavement Repair**	**Amount** $311.65
To	**W58340 4010 W5 Easements**	**Amount** $311.65

To Cover Easements.

Thank you.

cc: Marcus Montgomery
Paul Sebesta

RESOLUTION NO. 196.23

TO AUTHORIZE THE PURCHASE OF TWO VEHICLES FOR THE DEPARTMENT OF PUBLIC WORKS

THEREFORE, UPON MOTION OF Councilmember _____,

seconded by Councilmember _____,

BE IT RESOLVED BY THE TOWN BOARD AS FOLLOWS:

SECTION 1. The Town Board of the Town of Rotterdam hereby authorizes the purchase of two 2023 Jeep Compasses for the Department of Public Works, from Joe Cecconi's Chrysler Complex, located at 2380 Military Road, Niagara Falls, New York 14304, with compliance under NYS Vehicle Marketplace, bid 13293 2023, in an amount not to exceed sixty-five thousand seven hundred fifty-one and 00/100 ($65,751.00) dollars.

SECTION 2. This resolution shall become effective June 14, 2023.

DATED: June 14, 2023

NAME	AYES	NOES	ABSTAIN
Christou			
Miller-Herrera			
Dodson			
Mastroianni			
Collins			

DRAFT

TOWN OF ROTTERDAM

John F. Kirvin Government Center • 1100 Sunrise Boulevard • Rotterdam, NY 12306
Telephone: 518-355-7575 • Fax: 518-355-7976 • Website: www.rotterdamny.org

LEGISLATIVE REQUEST FORM

DATE: May 23, 2023

TO: Supervisor's Office

FROM: Comptroller's Office

TITLE OF REQUEST: Purchase two (2) Jeep Compasses for the Building Department

TOWN BOARD MEETING: June 14, 2023

Background Information: The Building Department is requesting the authorization to purchase two (2) Jeep Compasses to replace existing inventory within the vehicle fleet.

Evaluation/Analysis: Upon procurement of these new vehicles, we will be redistributing used vehicles in the vehicle fleet to other departments. This will be the first step in the process of establishing a town-wide vehicle replacement program.

Recommendation(s): Authorize the purchase of two (2) Jeep Compasses – includes all necessary specifications to meet departmental needs.

Attachment/Document(s): Vehicle Specifications Sheet
Bid Request
Bid Response

Compliance with Purchasing Policy: N/A

Effect(s) on Existing Law(s): N/A

LEGISLATION WILL BE PREPARED BY: Supervisor's Office

13293 (2) Ford Bronco Sport - Town of Rotterdam

FALLS DODGE INC dba JOE CECCONIS CHRYSLER COMPLEX

Pre-Existing Vehicles Pricing Sheet

#	Model Year	Make	Model & Trim Level	Model Code	Exterior Color	Interior Color	Seat Fabric	Drive Type	Fuel Type	NYS Base MSRP	NYS Discount (%)	NYS Base Price	NYS Aftermarket Components Price	Total Number of Vehicles	NYS Price for Vehicle
1	2023	jeep	compass latitude	MPJM74	white	black	cloth	4x4	gas	$33,890	5%	$32,195.50	$680	1	$32,875.50
2	2023	jeep	compass latitude	mpjm74	white	black	cloth	4x4	gas	$33,890	5%	$32,195.50	$680	1	$32,875.50
3														1	
4														1	
5														1	
	Total														

Comment:

- Each row represents one vehicle offered.
- Do not enter dollar signs ($) or percentage signs (%) in the above fields.
- Offering less cars than the number of rows provided is acceptable. However, the orange/green status bar will show that the pricing sheet is partially unfilled. Buyers will only see completed rows.
- If you would like to offer more cars than the number of rows provided, please submit multiple offers.

9000*10 DAY RESPONSE REQUEST* (2) Ford Bronco Sport - Town of Rotterdam

Content	Answer
Purchased or Leased	Purchased
Authorized User Entity Name	Town of Rotterdam
Town/Village/City	Schenectady
County	Schenectady
Primary Contact Name	JUSTIN PETERSON
Primary Contact Title	Sr. Water Plant Operator
Primary Contact Email	JPETERSON@ROTTERDAMNY.ORG
Primary Contact Phone	5183931131
Mini-Bid Name	*10 DAY RESPONSE REQUEST* (2) Ford Bronco Sport - Town of Rotterdam
Type of Vehicle(s) requested	Specific Make and Model
Type of Vehicle Order	Pre-Existing Inventory
Method of Award	Lowest price, per vehicle
Anticipated method and timeframe	One-time purchase for the total number of Vehicles requested
Number of Vehicles	2
Vehicle Type	MPV/SUV, Mid-Size: With a length roughly between 167-180 inches
Drive Type	AWD or 4WD
Fuel Type	Gasoline Only
Other Model Years	no
Specific Delivery Date Required	no
One or Multiple Locations	One Location
Delivery Region	Region 3
Delivery County	Schenectady
Delivery Address(es)	1100 Sunrise Blvd. Rotterdam, NY 12306

Rotterdam Bronco
Specifications

INCLUDES THE FOLLOWING FEATURES IN ADDITION TO STANDARD EQUIPMENT

White Exterior Paint
4 doors with rear liftgate
1.5L 3-cylinder engine
Automatic Transmission
Selectable 4x4/AWD
Cruise control
Power windows, door locks and mirrors
Rear window wiper and defroster
Air conditioning
AM/FM radio with Bluetooth capability
Backup camera
Fitted floor liners (front and rear) or vinyl floor covering

Amber colored grille mounted LED warning strobes / hidden tail light mounted LED strobes
warning lights to be controlled by single dash mounted switch

RESOLUTION NO. 197.23

TO NEGOTIATE AND EXECUTE A CONTRACT WITH SANTORE'S WORLD OF FAMOUS FIREWORKS LLC

THEREFORE, UPON MOTION OF Councilmember _____,

seconded by Councilmember _____,

BE IT RESOLVED BY THE TOWN BOARD AS FOLLOWS:

SECTION 1. To authorize the Supervisor to negotiate and execute a contract with Santore's World of Famous Fireworks, LLC, PO BOX 867 Stillwater NY 12170, in the amount of two thousand five hundred and 00/100 dollars ($2,500.00) to operate a firework display for the Town residents in celebration of National Night on August 1, 2023.

SECTION 2. This resolution shall become effective June 14, 2023.

DATED: June 14, 20233

NAME	AYES	NOES	ABSTAIN
Christou			
Miller-Herrera			
Dodson			
Mastroianni			
Collins			

DRAFT

TOWN OF ROTTERDAM

John F. Kirvin Government Center • 1100 Sunrise Boulevard • Rotterdam, NY 12306
Telephone: 518-355-7575 • Fax: 518-355-7976 • Website: www.rotterdamny.org

LEGISLATIVE REQUEST FORM

DATE: May 22, 2023

TO: Legislative Review Board

FROM: Deputy Chief William Male

TITLE OF REQUEST: Authorize the Town Supervisor to enter into an agreement with Santore's World Famous Fireworks LLC.

TOWN BOARD MEETING: May 24, 2023

Background information: Santore's World Famous Fireworks has, in previous years, provided a fireworks display for the Police Department's annual National Night Out event.

Evaluation/Analysis: N/A

Recommendation(s): Authorize the Town Supervisor to enter into an agreement with Santore's World Famous Fireworks LLC. Santore's World Famous Fireworks LLC will provide a fireworks display at the Police Department's National Night Out event on August 1, 2023.

Attachment/Document(s): Copy of contract.

Compliance with Purchasing Policy: N/A

Effect(s) on Existing Law(s): N/A

LEGISLATION WILL BE PREPARED BY: RPD

Contract

THIS CONTRACT ("Contract") is made on this 12th day of April 2023, between SANTORE'S WORLD FAMOUS FIREWORKS, LLC, P.O. Box 687, Stillwater, NY 12170; hereinafter known as and designated as "**SANTORE**"; and **Town of Rotterdam**, having an address of 1100 Sunrise Blvd. Schenectady, NY 12306, hereinafter known as and designated as "**CLIENT**."

WITNESSETH: For and in consideration of all mutual covenants and agreements hereinafter entered into, the Party and Parties hereinafter agree to a Contract as follows:

1. "**SANTORE**" agrees to furnish **CLIENT** a firework display in compliance with State and Local regulations and in accordance with the attached proposal attached hereto and made a part hereof.

A. Display Date: August 1, 2023
B. Display Location: A designated area of the park across from the police station.
C. Start Time of Display: Shortly after dark.
D. Duration of Display: 10-12 minutes.

2. "**SANTORE**" agrees to pay all expenses for the freight and cartage for the said display, all necessary labor, equipment which shall include experienced and/or licensed Pyrotechnic Operators to discharge the said display in accordance with law.

3. "**SANTORE**" will provide proof of Workman's Compensation/Disability Insurance for its employees. 'SANTORE' also agrees to supply **CLIENT** insurance coverage in the amount of FIVE MILLION DOLLARS for public liability and/or property damage and vehicle insurance in the amount of FIVE MILLION DOLLARS. At least ten (10) days prior to the display date, "SANTORE" shall supply to **CLIENT** a Certificate of Insurance showing **CLIENT** as the Certificate Holder.

4. CLIENT will procure and/or provide the following

A) A safe and secure (as reasonably defined and approved by **SANTORE** and local officials) firing site which meets the minimum safety distance factors established by State and local laws and **NFPA** codes;
B) Police protection adequate to maintain said distance factors;
C) All necessary permits at own expense;
D) Sand (as required); **N/A**
E) Barges, tugs, and marine/barge insurance; **N/A**
F) Communications equipment; **N/A**
G) Security, including crowd control;
H) Standby fireman and equipment;
I) A safe and secure loading facility for set up of pyrotechnics;
J) Next day clean up(s) of site;

5. HOLD HARMLESS

CLIENT agrees to hold harmless "**SANTORE**" of all and any claims, legal fees incurred outside the operations or control of "**SANTORE.**" "**SANTORE**" agrees to hold harmless **CLIENT** from all claims and legal fees incurred from the direct operations of "**SANTORE.**"Any damage resulting from failure of **CLIENT** to procure and/or provide the above-listed items in part 4. shall be the sole responsibility of **CLIENT**, and no claim shall be made against "**SANTORE"**; this includes personal injury or damage to non-fire-resistant tents, motor vehicles, boats, vending carts, temporary or permanent structures, or other personal property. Furthermore, "**SANTORE"** is not liable for crowd behavior before, during, or after the display; it is the full responsibility of **CLIENT**.

6. POSTPONEMENT

Every reasonable effort will be made to conduct the display(s) despite weather. Should weather prove unfavorable on the date listed in Section 1 (above), the display may, upon agreement of both parties, be postponed until next clear evening. Such postponement shall be decided upon and notice given "**SANTORE**" no later than one o'clock p.m. on the date listed on Section 2 (above). **CLIENT** is responsible for additional expenses incurred by "**SANTORE**" due to postponement; these include additional labor, meals, hotels, transportation, telephone, and, where applicable, airfare; total of said additional expenses shall not exceed **10%** of the contract price.

7. CANCELLATION

If, due to inclement weather or other acts of **God**, the display(s) is (are) canceled without rescheduling, **CLIENT** agrees to pay "**SANTORE**" 50**%** of the total contract price forthwith upon cancellation. Should **CLIENT** cancel the contract unilaterally, for other reasons and without rescheduling, **CLIENT** agrees to pay "**SANTORE**" liquidated damages of 100**%** of the total contract price forthwith upon cancellation. In either case, the sum will be deducted from **CLIENT's** paid deposit (see next paragraph), and **"SANTORE"** will refund the balance (if any) of said deposit within ten (10) working days. **If CLIENT reschedules the display within six (6) months of cancelled display date (July 3rd, 4th and 5th are blackout dates unless specifically agreed in writing by the parties); the above information is not applicable.**

8. PAYMENT

Notwithstanding anything to the contrary, the total cost to be paid by **CLIENT is $2,500.00** for all matters relative to the pyrotechnic production(s) and display(s) under this agreement. Payment to be as follows: The balance of the contract is due upon completion of the display. A service charge of **2%** per month, compounded monthly, will be added to all accounts over 30 days past due. **CLIENT** agrees to pay attorney's fees and costs if **SANTORE** needs to retain an attorney to enforce collection of this account.

9. **CLIENT** agrees that any publicity, media coverage, announcements, and advertising shall name SANTORE'S WORLD FAMOUS FIREWORKS, LLC, as the primary Contractor for the said display.

10. CLIENT agrees and understands that this agreement is being entered to in Saratoga County, New York, and thus be construed in accordance with the laws of New York State. In the event of any dispute whatsoever with regard to the meaning, interpretation, and/or enforcement of this agreement, it will be decided in Saratoga County, New York.

SANTORE'S WORLD FAMOUS FIREWORKS, LLC
Jeffrey M. Ward 4.12.2023

By: *Jeffrey M. Ward*

Town Supervisor

By: _____

Client Contact Information

Name: _____
Address: _____
_____
Phone No.: _____
Cell Phone: _____
E-Mail _____

Representative for Date of Show

Name: _____
Cell Phone: _____
E-Mail _____

RESOLUTION NO. 198.23

TO AUTHORIZE THE SUPERVISOR TO MODIFY THE ADMINISTRATIVE AGREEMENT WITH DELTA DENTAL

WHEREAS, the Town Board of the Town of Rotterdam is a party to an existing agreement (Resolution 349.22) with Delta Dental, for employee healthcare coverage; NOW

THEREFORE, UPON MOTION OF Councilmember _____,

seconded by Councilmember _____,

BE IT RESOLVED BY THE TOWN BOARD AS FOLLOWS:

SECTION 1. The Town Board of the Town of Rotterdam hereby authorizes the Supervisor to negotiate and execute an amendment to the Delta Dental Administrative Agreement, to allow for a pre-funding of claims, (Appendix A (G)).

SECTION 2. This resolution shall become effective June 14, 2023.

DATED: June 14, 2023

NAME	AYES	NOES	ABSTAIN
Christou			
Miller-Herrera			
Dodson			
Mastroianni			
Collins			

DRAFT

TOWN OF ROTTERDAM

John F. Kirvin Government Center • 1100 Sunrise Boulevard • Rotterdam, NY 12306
Telephone: 518-355-7575 • Fax: 518-355-7976 • Website: www.rotterdamny.org

LEGISLATIVE REQUEST FORM

DATE: May 24, 2023

TO: Supervisor's Office

FROM: Comptroller's Office

TITLE OF REQUEST: Delta Dental Administrative Agreement

TOWN BOARD MEETING: June 14, 2023

Background Information: In an effort to reduce banking expenses and improve efficiency, Delta Dental has agreed to modify their administrative agreement to allow for a pre-funding of claims (Appendix A (G)). Previously, dental claims have been funded on a weekly basis by creating a voucher to record the expenses and processing a wire transfer.

Evaluation/Analysis: The prior process of processing a weekly wire transfer to cover a minimal number of claims is very interruptive and costly and can be accomplished much more efficiently by including a monthly replenishment check along with the regular accounts payable run.

Recommendation(s): Provide a prefunded account for claims with Delta Dental and replenish it monthly by check based upon claims paid.

Attachment/Document(s): Delta Dental Administrative Agreement

Compliance with Purchasing Policy: N/A

Effect(s) on Existing Law(s): N/A

LEGISLATION WILL BE PREPARED BY: Supervisor's Office

DENTAL ADMINISTRATIVE SERVICES CONTRACT

This Contract is entered into between **Town of Rotterdam** (Contractholder) and **Delta Dental of New York, Inc.** (hereinafter referred to as Delta Dental). This Contract supersedes and replaces the previous dental contract issued by Delta Dental of New York, Inc.

Whereas, Contractholder has adopted an employee dental benefit plan (the Plan), which is set forth in the employee benefit booklet, as shown in Section 7, mutually agreed upon by Contractholder and Delta Dental, and for which Contractholder retains all liabilities;

Whereas, Contractholder has requested Delta Dental to provide certain administrative services to the Plan and Delta Dental has agreed to provide such services in accordance with this Contract and, without assuming any liability of the Contractholder under the Plan;

Now therefore, in consideration of the mutual promises and covenants contained in this Contract, it is hereby agreed as follows:

SECTION 1. DEFINITIONS

Terms with capital letters appearing in this Agreement shall have the meaning given to them in the Plan attached hereto as shown in Section 7. In addition, the following terms shall have these meanings:

1.01 **Contract** means this agreement between Delta Dental and Contractholder including the attached appendices, endorsements and riders, if any. This Contract constitutes the entire agreement between the parties.

1.02 **Contract Term** means the period during which this Contract is in effect. The Contract Term is shown in Appendix A.

1.03 **Plan** means the self-funded dental benefits program for Contractholder's employees or members and their eligible dependents as set forth in Section 7.

SECTION 2. DUTIES OF DELTA DENTAL

For the administrative charge set forth in Appendix A, Delta Dental will provide Contractholder with the following services for the administration and operation of the Plan:

2.01 **Claims Services**
Delta Dental shall provide the following claim services:

a) Evaluate and process claims presented for Benefits described in the employee dental benefit booklet approved by Delta Dental and Contractholder. Claims shall be processed in accordance with Delta Dental's standard processing policies and the employee dental plan booklet as shown in Section 7 of this Contract. Services shall not be covered when received by a patient who is not an Enrollee at the time of treatment except for Single Procedures started while the patient was covered. Proof of loss must be furnished to Delta Dental within 12 months after care is received. Failure to furnish proof of loss within this time period shall not invalidate nor reduce any claim if it shall be shown not to have been reasonably possible to furnish such proof of loss within such time and that such proof of loss was furnished as soon as reasonably possible. Proof of loss must be given no later than one (1) year from such time (unless the claimant was legally incapacitated). All written proof of loss must be given to Delta Dental within 12 months of the termination of the Contract.

b) Predetermine the amount of Benefits payable under the Contract. Pre-Treatment Estimate will be valid for 365 days from the date of the Pre-Treatment Estimate, or until an earlier occurrence of any one of the following events:
- the date this Contract terminates;
- the date the Enrollee's coverage ends; or
- the date the Delta Dental Premier® Provider's (Premier Provider) or Delta Dental PPO Provider's (PPO Provider) agreement with Delta Dental ends.

c) Investigate claims when appropriate. This includes, but is not limited to, referring claims to professional consultants. In addition, Delta Dental may obtain to the extent permitted by New York law, from any Provider or from hospitals in which a Provider's care is provided, such information and records relating to an Enrollee as Delta Dental may require to determine the claim, or Delta Dental may require that an Enrollee be examined by a dental

consultant retained by Delta Dental in or near his community or residence. Such information and records will be kept confidential.

d) Coordinate Benefit coverage when Benefits are being provided under two (2) or more group benefit plans or group health care programs as described in the employee benefit booklet prepared by Delta Dental and approved by Contractholder.

e) Delta Dental may suspend claims for Enrollees if it does not receive all amounts due, in the amount and manner required by Section 3 and Appendix A. Also, Delta Dental shall not pay claims for any person unless included on the monthly eligibility list when the dental services are performed. However, a child shall be covered if notice of birth and payment are received within 31 days after birth. All payments for services performed by a PPO or Premier Provider will be made directly to the Provider. With regard to services performed by a Non-Delta Dental Provider, the Primary Enrollee may request in writing when filing proof of loss to have the payment made to the Provider. All other payments shall be payable to the Primary Enrollee, or to the estate, except that if the person is a minor or otherwise not competent to give a valid release, payment may be made payable to his parent, guardian or other person actually supporting him, unless otherwise specified by a valid court order.

f) Document claim payments to providers for the purpose of reporting to the Internal Revenue Service.

g) Furnish to any Provider or any Enrollee, on request, a Claim Form to make a claim for payment for services under the Plan.

h) Notify the Primary Enrollee if any Benefits are denied for services submitted on a Claim Form. An Enrollee has 180 days after receiving a notice of denial to appeal it by writing to Delta Dental giving reason why the denial is disputed. The Enrollee may also ask Delta Dental to examine any records to aid an appeal. Delta Dental will review the denial in accordance with the Plan and render a decision. Should the Primary Enrollee further appeal Delta Dental's decision to Contractholder, Delta Dental shall assist Contractholder by providing information necessary to conduct its review.

i) Provide Contractholder with an annual projection of paid claims.

j) Provide Contractholder with standard claim activity reports.

2.02 **Dental Care Booklet**
Delta Dental shall be responsible for drafting an employee dental care booklet which summarizes the Benefits and to whom Benefits are payable. Delta Dental is also responsible for providing this booklet to the Contractholder in an electronic format. The booklet is non-assignable and the Benefits are non-assignable prior to a claim. If any amendment to this Contract shall materially affect any Benefits described in such booklet, new booklets and amendments showing the change shall be issued.

2.03 **Identification Card**
Delta Dental will mail identification cards to all Primary Enrollees to their home address and will make identification card available for Primary Enrollees to download from Delta Dental's website (deltadentalins.com).

2.04 **PPO Providers and Premier Providers**
Delta Dental will provide access to PPO Provider and Premier Provider network listings on the Internet. Delta Dental's website address is deltadentalins.com.

a) Contractholder understands and agrees that any agreement between Delta Dental and a network dentist is that of an independent contractor. Delta Dental shall not be responsible for any care rendered or not rendered. Delta Dental shall provide Contractholder with an electronic version of the PPO Provider Directory.

b) Any information relating to PPO Providers and Premier Providers will be considered the sole property of Delta Dental and shall not be distributed to third parties or for any purpose other than one which is reasonably necessary to carry out the terms of the Contract.

c) Delta Dental does not guarantee the availability of any Provider nor is it required that dental services be provided by any specific Provider.

SECTION 3. DUTIES OF CONTRACTHOLDER

3.01 **Eligibility**
On or before the Effective Date, Contractholder will furnish to Delta Dental, in writing or in electronic media format agreed by Delta Dental and the Contractholder, a listing of eligible Primary Enrollees and Dependent Enrollees. The listing must show the names, Enrollee ID numbers, dates of hire, dates of birth, dependent status and location codes, if any. The eligibility list shall include all active employees unless the employee waives coverage in writing or the Eligible Employee enrolls in an alternate dental plan offered by Contractholder.

Thereafter, before the 10th of each month, Contractholder must furnish to Delta Dental in the format agreed to above, a listing indicating specific additions, changes or terminations made during the prior month.

Contractholder will notify Delta Dental in writing of any requests for administrative fee adjustments for Enrollees who should have been terminated in the event Delta Dental was not previously notified of the termination(s). Said termination date will be adjusted retroactively to the immediately preceding 3 months plus the current month, provided:
a) no claims were submitted to be processed on said Enrollee subsequent to the date of retroactive termination; and
b) The administrative fees were actually paid for the Enrollee subsequent to the date of retroactive termination.
Delta Dental will notify the Contractholder in writing of the revised termination date and administrative fees will be adjusted accordingly.

Delta Dental will not pay any Benefits for an Enrollee or Dependent Enrollee if proof of eligibility is not submitted. Also, Delta Dental will not pay Benefits for an Enrollee if the administrative fees are not paid for the month in which dental services are rendered.

3.02 **Audits**
Contractholder shall permit Delta Dental to audit its records to determine whether the lists of Primary Enrollees are correct and to verify the monthly payments match the administrative charges. Delta Dental shall give Contractholder written notice within a reasonable time before the audit date.

3.03 **Printing and Distribution**
Contractholder agrees to consult with Delta Dental to the extent reasonably practical concerning any material published or distributed relating to the Contract. No such material shall be published or distributed which is contrary to the terms of the Contract.

Contractholder will make the dental booklet(s) drafted by Delta Dental available to each Primary Enrollee via its internal computer network or through its website. Contractholder will neither change nor revise these booklets without the prior written approval of Delta Dental.

3.04 **Electronic Transfer of Funds**
Delta Dental will produce a monthly summary of claims paid. This information will be transmitted monthly by email to the Contractholder. Contractholder will initiate a monthly Automatic Clearing House Credit to Delta Dental's account within three (3) business days of receiving the monthly summary of claims paid by Delta Dental.

Delta Dental may suspend claims payments at any time if the requested electronic funds transfer is not received within the allotted time frame.

Prefund Account
Delta Dental will produce a monthly invoice of claims paid plus administration fees. Payment terms are net-10 days. Delta Dental may suspend claims payments at any time if the requested funds are not received within the allotted time frame.

Contractholder will establish a prefund balance as stated in Item G, Appendix A. This amount shall be retained by Delta Dental until this Contract is terminated. Delta Dental will review the prefund balance for adequate funding as needed. Should the prefund balance need to be increased due to significant changes in enrollment or claims experience, Delta Dental will notify Contractholder in writing. Contractholder will provide the additional funds as requested or otherwise agreed upon in writing. When this Contract is terminated, the prefund balance either will be returned to Contractholder upon Delta Dental's receipt of all payments due at the end of any applicable run-out period or will be used to pay claims incurred, paid or otherwise

discharged during the term of the Contract for any applicable claims run-out period, if Contractholder so requests in writing.

SECTION 4. RELATIONSHIP OF THE PARTIES

4.01 Delta Dental is an independent contractor with Contractholder.

4.02 Delta Dental shall be responsible for fulfilling all administrative duties and obligations set forth in this Agreement. Notwithstanding the foregoing, Delta Dental may, in its discretion, delegate one or more functions or tasks to one or more subsidiaries or affiliated companies (companies under common control with or by Delta Dental), however, such delegation shall not in any way affect Delta Dental's continuing obligation to perform its stated duties and obligations.

4.03 **Indemnification**
Contractholder shall indemnify, defend and hold harmless Delta Dental, its directors, officers, employees, agents and affiliated companies against any and all claims, demands, liabilities, costs, damages and causes of action or administrative proceedings whatsoever, including reasonable attorney's fees, arising from Contractholder's negligent performance or non-performance of its obligations under this Contract.

Delta Dental shall indemnify, defend and hold harmless the Contractholder, its directors, officers, employees, agents and affiliated companies against any and all claims, demands, liabilities, costs, damages and causes of action or administrative proceedings whatsoever, including reasonable attorney's fees, arising from Delta Dental's negligent performance or non-performance of its obligations under this Contract.

4.04 **Impossibility of Performance**
Neither party shall be liable to the other or be deemed to be in breach of this Contract for any failure or delay in performance arising out of causes beyond its reasonable control. Such causes are strictly limited to include acts of God or of a public enemy, explosion, fires, or unusually severe weather. Dates and times of performance shall be extended to the extent of the delays excused by this paragraph, provided that the party whose performance is affected notifies the other promptly of the existence and nature of the delay.

SECTION 5. GENERAL PROVISIONS

5.01 If during the Contract Term any new or increased tax, assessment, or fee is imposed on the amounts payable to, or by, Delta Dental under this Contract or any immediately preceding contract between Delta Dental and the Contractholder, the amount stated in Appendix A will be increased by the amount of any such new or increased tax, assessment, or fee by written notice to Contractholder, and the Contract shall thereby be modified on the date set forth in the notice.

5.02 The parties agree that all questions regarding interpretation or enforcement of the Contract shall be governed by the laws of the State of New York, where the Contract was entered into and is to be performed. Any provision of the Contract which, on its Effective Date, is in conflict with statutes of said state is hereby amended to conform to minimum requirements of such statutes.

5.03 Delta Dental is a member of the Delta Dental of California Holding Company System (the "Enterprise"). There are service agreements between and among the controlled member companies of the Enterprise. Delta Dental is a party to some of these service agreements, and it is expected that the services, which include certain ministerial tasks, will continue to be performed by these controlled member companies, which operate under strict confidentiality and/or business associate agreements. All such service agreements have been approved by the respective regulatory agencies.

5.04 Delta Dental will not be responsible or liable for any incorrect, obsolete or unreadable data or information supplied to Delta Dental including, but not limited to, eligibility and enrollment information.

5.05 All formal notices required under the Contract must be in writing and sent by first-class United States Mail, overnight delivery service or personal delivery. Notice by first class United States Mail shall be effective forty-eight (48) hours after mailing.

Notice to Delta Dental shall be to: Delta Dental
One Delta Drive
Mechanicsburg, PA 17055-6999

Notice to Contractholder shall be to: Town of Rotterdam
1100 Sunrise Blvd
Rotterdam, NY 12306

5.06 Both parties to the Contract agree to permit and encourage the professional relationship between Provider and patient to be maintained without interference.

5.07 The Contract may not be amended, except in writing by mutual consent of Delta Dental and Contractholder.

5.08 If any portion of the Contract or any amendment thereto shall be determined by a court or other competent authority to be illegal, void or unenforceable, such determination shall not abrogate the Contract or any portion thereof other than such portion determined to be illegal, void or unenforceable, and all other portions of the Contract shall remain in full force and effect.

5.09 Contractholder shall comply in all respects with applicable federal, state and local laws and regulations relating to administrative simplification, security and privacy of individually identifiable Enrollee information. The Contractholder agrees that this Contract may be amended as necessary to comply with federal regulations issued under the Health Insurance Portability and Accountability Act of 1996 or to comply with any other enacted administrative simplifications, security or privacy laws or regulations.

5.10 Absent fraud, each statement made by the Contractholder or Enrollee is considered to be a representation and not a warranty.

SECTION 6. TERMINATION AND RENEWAL

6.01 The term of the Contract shall be for the period set forth in Appendix A.

6.02 The Contract may be terminated only for the following causes:

a) By Delta Dental, upon Contractholder's failure (i) to furnish Delta Dental with a list of all Primary Enrollees and Dependent Enrollees as required under Section 3.01; (ii) to permit the inspection of records as called for under Section 3.02; or (iii) to pay all amounts due, in the amount and manner required by Section 3 and Appendix A.

b) By either Contractholder or Delta Dental, upon expiration of a Contract Term.

c) By Delta Dental, in the event that the number of Primary Enrollees reported by Contractholder to Delta Dental shall be less than the minimum number of Primary Enrollees (shown in Appendix A) in each of three (3) consecutive months, but only upon written notice, given not more than 15 days after receipt of the list of Primary Enrollees which indicates that such grounds for termination exist, effective as of the last day of the month in which notice of termination is given.

d) By Delta Dental, in the event that the bank account for claim payment remains under funded as a result of insufficient funds for more than 15 days. The Contract shall terminate as of the last day of the month after the fifteen days under funding has occurred.

6.03 In the event of termination by Delta Dental, all Benefits shall terminate and Delta Dental shall be released from all further obligations of the Contract, effective on the last day of the month in which written notice of termination is given. Contractholder shall remain liable for claims incurred, paid or otherwise discharged during the term of the Contract and during the 12-month claims run-out period.

6.04 The Contract may be terminated at the end of a Contract Term only by at least [60 days] written notice.

6.05 Delta Dental will notify the Contractholder in writing [within 60 days] prior to the end of each Contract Term of the renewal information.

6.06 In the event of termination by the Contractholder, upon 30 days written notice by the terminating party to the other party of such termination in which event Delta Dental shall be paid its compensation for services performed to termination date, including all reimbursable expenses then due or incurred to the date of termination. Termination for cause shall include, but not be limited to, misuse of funds, fraud, lack of compliance with applicable rules, laws, regulations, and ordinances, and failure to perform in a timely manner any provision of this Agreement.

Delta Dental and the Contractholder understand and agree that at the expiration of this Agreement or any extension thereto, the Contractholder shall in no way be further obligated to Delta Dental and shall remain liable for claims incurred, paid or otherwise discharged during the term of the Contract and during the 12-month claims run-out period.

SECTION 7. ATTACHMENTS

The following documents are attached to this Contract and made a part hereof:

Appendix A Administrative Contract Variables

Appendix B Employee Benefit Booklet

SECTION 8. SIGNATURES

The terms of this Contract are agreed to by:

Delta Dental of New York, Inc.	**Town of Rotterdam**
	
Michael G. Hankinson, Esq.	Name of Officer:_____
EVP, Chief Legal officer	Title:_____
Date: May 18, 2023	Date:_____

APPENDIX A

ADMINISTRATIVE CONTRACT VARIABLES

A. Contract Number: 04368

B. The administrative services performed by Delta Dental under this Contract shall be effective commencing on May 1, 2023.

C. The Contract Term shall be for the period commencing on May 1, 2023 and concluding on December 31, 2024.

D. The monthly administrative charge is based on a minimum of 149 covered employees and the composition of the Contractholder's group at the beginning of each Contract Term. Delta Dental may propose a choice of changes in administrative charges for a 15 percent change in composition during the Contract Term, such as an increase or decrease in enrollment, change in location, change in job classifications, change in mix of active versus retiree enrollment or other similar change in the Contractholder's group composition that lasts three (3) months in a row or longer and results in an increase in cost per person of the Contractholder's group. Within 31 days of receipt of the proposed change(s), Contractholder will select one of the choices by written notice to Delta Dental. If Contractholder fails to do so, Delta Dental may select one of the choices by written notice to Contractholder. This Contract will be modified for all dental services predetermined and incurred after notice.

E. Delta Dental on a monthly basis will reconcile and bill for the administration of the Plan. Contractholder shall furnish to Delta Dental monthly payments of $5.32 for each Primary Enrollee as compensation for administering the program. Any payment received after 90 days of the due date shall be subject to interest equal to one percentage point above the then current three month U.S. Treasury Bill rate.

F. Delta Dental may change the amounts charge whenever the Contract is amended or whenever the Contractholder requests a change in Benefits or eligibility or when applicable under 5.01. Any change in amounts due shall not be effective during a Contract Term unless Contractholder and Delta Dental agree in writing (except as provided in D and E above or when applicable under 5.01).


G. Contractholder will establish a Prefund of $21,600 with Delta Dental on or before the Effective Date of the Contract. The prefund balance will be retained by Delta Dental and used as stated in Article 3.04.

H. The minimum number of Primary Enrollees for termination purposes is less than 10 or a reduction of 30% or more over three (3) consecutive months.

APPENDIX B

EMPLOYEE BENEFIT BOOKLET

Town of Rotterdam

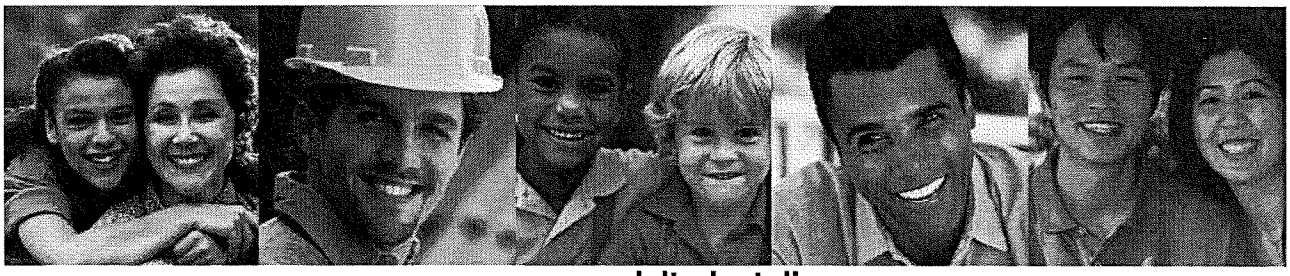

deltadentalins.com

Group No: 04368
Divisions: 00001 & 00008
Effective Date: May 1, 2023

NY-ASC-PPO-E(2014)

Table of Contents

INTRODUCTION 1
DEFINITIONS 2
COST OF COVERAGE 4
ELIGIBILITY AND ENROLLMENT 4
CONDITIONS UNDER WHICH BENEFITS ARE PROVIDED 6
SELECTING YOUR PROVIDER 8
CLAIMS APPEAL 10
GENERAL PROVISIONS 10

Attachments

ATTACHMENT A: DEDUCTIBLES, MAXIMUMS AND CONTRACT BENEFIT LEVELS
ATTACHMENT B: SERVICES, LIMITATIONS AND EXCLUSIONS

INTRODUCTION

We are pleased to welcome you to the group dental plan for **Town of Rotterdam**. Your plan is self-funded by your employer and your claims are administered by Delta Dental. Our goal is to provide you with the highest quality dental care and to help you maintain good dental health. We encourage you not to wait until you have a problem to see the Provider, but to see him/her on a regular basis.

This Employee Benefit Booklet is a summary of your group dental program. Please read it carefully. It only summarizes the detailed provisions of the group dental contract issued by Delta Dental of New York, Inc. ("Delta Dental") and cannot modify the Contract in any way.

Using This Employee Benefit Booklet

This Employee Benefit Booklet, which includes Attachment A, Deductibles, Maximums and Contract Benefit Levels (Attachment A), and Attachment B, Services, Limitations and Exclusions (Attachment B), discloses the terms and conditions of your coverage and is designed to help you make the most of your dental plan. It will help you understand how the plan works and how to obtain dental care. Please read this booklet completely and carefully. Keep in mind that "you" and "your" mean the individuals who are covered. "We," "us" and "our" always refer to Delta Dental. In addition, please read the Definitions section, which will explain any words that have special or technical meanings under the Contract.

The benefit explanations contained in this booklet are subject to all provisions of the Contract on file with your employer, trust fund, or other entity ("Contractholder") and do not modify the terms and conditions of the Contract in any way, nor shall you accrue any rights because of any statement in or omission from this booklet. This booklet is *not* a Summary Plan Description to meet the requirements of ERISA.

Notice: *This booklet is a summary of your group dental plan and must be in effect at the time covered dental services are provided. This information is not a guarantee of covered benefits, services or payments.*

Contact Us

For more information please visit our website at deltadentalins.com or call our Customer Service Center. A Customer Service Representative can answer questions you may have about obtaining dental care, help you locate a Delta Dental Provider, explain benefits, check the status of a claim, and assist you in filing a claim.

You can access our automated information line at 800-932-0783 during regular business hours to obtain information about Enrollee eligibility and benefits, group benefits, or claim status, or to speak to a Customer Service Representative for assistance. If you prefer to write us with your question(s), please mail your inquiry to the following address:

Delta Dental
One Delta Drive
Mechanicsburg, PA 17055-6999

DEFINITIONS

Terms when capitalized in your Employee Benefit Booklet have defined meanings, given in the section below or throughout the booklet sections.

Accepted Fee: the amount the attending Provider agrees to accept as payment in full for services rendered.

Benefits: covered dental services provided under the terms of the Contract.

Calendar Year: the 12 months of the year from January 1 through December 31.

Claim Form: the standard form used to file a claim or request Pre-Treatment Estimate.

Contract: the agreement between Delta Dental and the Contractholder, including any attachments.

Contract Benefit Level: the percentage of the Maximum Contract Allowance that Delta Dental will pay after the Deductible has been satisfied as shown in Attachment A.

Contractholder: the employer, union or other organization or group as named herein contracting to obtain Benefits.

Contract Year: the 12 months starting on the Effective Date and each subsequent 12-month period thereafter.

Deductible: a dollar amount that an Enrollee and/or the Enrollee's family (for family coverage) must pay for certain covered services before Delta Dental begins paying Benefits.

Delta Dental Premier® Provider (Premier Provider): a Provider who contracts with Delta Dental or any other member company of the Delta Dental Plans Association and agrees to accept the Delta Dental Premier Contracted Fee as payment in full for covered services provided under a plan. A Premier Provider also agrees to comply with Delta Dental's administrative guidelines.

Delta Dental Premier Contracted Fee: the fee for a Single Procedure covered under the Contract that a Premier Provider has contractually agreed to accept as payment in full for covered services.

Delta Dental PPO℠ Provider (PPO Provider): a Provider who contracts with Delta Dental or any other member company of the Delta Dental Plans Association and agrees to accept the Delta Dental PPO Contracted Fee contracted fees as payment in full for covered services provided under a PPO dental plan. A PPO Provider also agrees to comply with Delta Dental's administrative guidelines.

Delta Dental PPO Contracted Fee: the fee for a Single Procedure covered under the contract that a PPO Provider has contractually agreed to accept as payment in full for covered services.

Dependent Enrollee: an Eligible Dependent enrolled to receive Benefits.

Effective Date: the original date the Contract starts. This date is given on this booklet's cover and Attachment A.

Eligible Dependent: a dependent of an Eligible Employee eligible for Benefits.

Eligible Employee: any employee as eligible for Benefits.

Enrollee: an Eligible Employee ("Primary Enrollee") or an Eligible Dependent ("Dependent Enrollee") enrolled to receive Benefits.

Enrollee's Effective Date of Coverage: the date the Contractholder reports coverage will begin for each Primary Enrollee and each Dependent Enrollee.

Enrollee Pays: Enrollee's financial obligation for services calculated as the difference between the amount shown as the Accepted Fee and the portion shown as "Delta Dental Pays" on the claims statement when a claim is processed.

Maximum: is the maximum dollar amount ("Maximum Amount" or "Maximum") Delta Dental will pay toward the cost of dental care. Enrollees must satisfy costs above this amount. Delta Dental will pay the Maximum Amount(s), if applicable, shown in Attachment A for Benefits under the Contract.

Maximum Contract Allowance: the reimbursement under the Enrollee's benefit plan against which Delta Dental calculates its payment and the Enrollee's financial obligation. Subject to adjustment for extreme difficulty or unusual circumstances, the Maximum Contract Allowance for services provided:

- by a PPO Provider is the lesser of the Provider's Submitted Fee or the Delta Dental PPO Contracted Fee.
- by a Premier Provider is the lesser of the Provider's Submitted Fee or the Delta Dental Premier Contracted Fee.
- by a Non-Delta Dental Provider is the lesser of the Provider's Submitted Fee or the Program Allowance.

Non-Delta Dental Provider: a Provider who is not a PPO Provider or a Premier Provider and is not contractually bound to abide by Delta Dental's administrative guidelines.

Open Enrollment Period: the month of the year during which employees may change coverage for the next Contract Year.

Pre-Treatment Estimate: an estimation of the allowable Benefits under the Contract for the services proposed, assuming the person is an eligible Enrollee.

Primary Enrollee: an Eligible Employee enrolled in the plan to receive Benefits; may also be referred to as "Enrollee".

Procedure Code: the Current Dental Terminology© (CDT) number assigned to a Single Procedure by the American Dental Association.

Program Allowance: the maximum amount Delta Dental will reimburse for a covered procedure. Delta Dental sets the Program Allowance for each procedure through a review of proprietary data by geographic area. The Program Allowance may vary by the contracting status of the Provider and/or the Program Allowance selected by the Contractholder.

Provider: a person licensed to practice dentistry when and where services are performed. A Provider shall also include a dental partnership, dental professional corporation or dental clinic.

Qualifying Status Change: a change in:

- marital status (marriage, divorce, legal separation, annulment or death);
- number of dependents (a child's birth, adoption of a child, placement of child for adoption, addition of a step or foster child or death of a child);
- employment status (change in employment status of Enrollee or Eligible Dependent);
- dependent child ceases to satisfy eligibility requirements;
- residence (Enrollee, dependent Spouse or child moves);
- a court order requiring dependent coverage; or
- any other current or future election changes permitted by Internal Revenue Code Section 125.

Single Procedure: a dental procedure that is assigned a separate Procedure Code.

Spouse: a person related to or a partner of the Primary Enrollee:

- as defined and as may be required to be treated as a Spouse by the laws of the state where the Contract is issued and delivered;
- as defined and as may be required to be treated as a Spouse by the laws of the state where the Primary Enrollee resides; and
- as may be recognized by the Contractholder.

Submitted Fee: the amount that the Provider bills and enters on a claim for a specific procedure.

COST OF COVERAGE

You are not required to contribute towards the cost of your coverage.

You are not required to contribute towards the cost of your Dependent Enrollee's coverage.

We may cancel the Contract 30 days after written notice to the Contractholder if the cost of coverage is not paid when due.

ELIGIBILITY AND ENROLLMENT

Eligibility Requirements

An employee becomes eligible on whichever is later, the Effective Date or on the date of hire.

If your dependents are covered, they will be eligible when you are or as soon as they become dependents.

- Dependents are the Primary Enrollee's Spouse and unmarried dependent children from birth to age 23, or to age 25 if enrolled as full-time students in an accredited school, college or university.
- Children include natural children, stepchildren, foster children, adopted children, children placed for adoption and children of a partner as recognized by the Contractholder. The dependents of Primary Enrollees are eligible to enroll on the same date that the employee, of whom they are a Dependent, becomes a Primary Enrollee. Later-acquired dependents become eligible as soon as they acquire dependent status.
- An overage unmarried dependent child may be eligible if:
  (1) he or she is incapable of self-sustaining employment because of a physically or mentally disabling injury, illness or condition that began prior to reaching the limiting age;
  (2) he or she is chiefly dependent on the eligible employee for support; and
  (3) proof of dependent child's disability is provided within 31 days of request. Such requests will not be made more than once a year following a two (2)-year period after this dependent reaches the limiting age. Eligibility will continue as long as the dependent relies on the eligible employee for support because of a physically or mentally disabling injury, illness or condition that began before he or she reached the limiting age.

Dependents serving active military duty are not eligible, as they are typically covered under health and dental coverage provided by the military while they are on active duty.

Enrollment Requirements

If the Contractholder is paying all coverages for you and your dependents, everyone is automatically enrolled.

If you are paying all or a portion of the coverage for yourself or your dependents then:

- You must enroll within 31 days after the date you become eligible or during an Open Enrollment Period.
- All dependents must be enrolled within 31 days after they become eligible or during an Open Enrollment Period.
- If you elect dependent coverage, you must enroll all of your Dependent Enrollees for coverage.
- You must pay the cost of coverage in the manner elected by the Contractholder and approved by us. Coverage cannot be dropped or changed other than during an Open Enrollment Period or because of a Qualifying Status Change.
- If you pay the cost of coverage for your Dependent Enrollees, you must pay in the manner elected by the Contractholder and approved by us until your dependents are no longer eligible or until you choose to drop dependent coverage. Coverage may not be changed at any time other than during an Open Enrollment Period or if there is a Qualifying Status Change.
- A child who is eligible as a Primary Enrollee and a dependent can be insured under the Contract as a Primary Enrollee or as a Dependent Enrollee but not both at the same time.

Loss of Eligibility

Your coverage ends on the earlier of the day you stop working for the Contractholder, are no longer an Eligible Employee of the Contractholder or immediately when the Contract ends. Your Spouse loses coverage when your coverage ends or when dependent status is lost. Your dependent children lose coverage when your coverage ends or when dependent status is lost.

Continuation of Benefits

We will not pay for any services/treatment received after your coverage ends. However, we will pay for covered services incurred while you were eligible if the procedures were completed within 31 days of the date your coverage ended.

A dental service is incurred:

- for an appliance (or change to an appliance), at the time the impression is made;
- for a crown, bridge or cast restoration, at the time the tooth or teeth are prepared;
- for root canal therapy, at the time the pulp chamber is opened; and
- for all other dental services, at the time the service is performed or the supply furnished.

Strike, Lay-off and Leave of Absence

You and your dependents will not be covered for any dental services received while you are on strike, lay-off or leave of absence, other than as required under the Family & Medical Leave Act of 1993 or other applicable state or federal law*.

Benefits for you and your Dependent Enrollees will resume as follows:

- if coverage is reactivated in the same Calendar Year, Deductibles and maximums will resume as if you were never gone; or
- if coverage is reactivated in a different Calendar Year, new Deductibles and maximums will apply.

Coverage will resume provided the Contractholder submits a request to Delta Dental that coverage be reactivated.

*Coverage for you and your dependents is not affected if you take a leave of absence allowed under the Family & Medical Leave Act of 1993 or other applicable state or federal law. If you are currently paying any part of your cost of coverage, you may choose to continue coverage. If you do not continue coverage during the leave, you can resume that coverage on your return to active work as if no interruption occurred.

Important: The Family & Medical Leave Act of 1993 does not apply to all companies, only those that meet certain size guidelines. See your Human Resources Department for complete information.

If you are rehired within the same Calendar Year, Deductibles and maximums will resume as if you were never gone.

Continued Coverage under USERRA

As required under the Uniformed Services Employment and Reemployment Rights Act of 1994 (USERRA), if you are covered by the Contract on the date your USERRA leave of absence begins, you may continue dental coverage for yourself and any covered dependents. Continuation of coverage under USERRA may not extend beyond the earlier of:

- 24 months, beginning on the date the leave of absence begins, or;
- the date you fail to return to work within the time required by USERRA.

For USERRA leave that extends beyond 31 days, the cost of coverage for continuation of coverage will be the same as for COBRA coverage.

Continuation of Coverage Under COBRA

COBRA (the Consolidated Omnibus Budget Reconciliation Act of 1985) provides a way for you and your Dependent Enrollees who lose employer-sponsored group health plan coverage to continue coverage for a period of time. COBRA does not apply to all companies, only those that meet certain size guidelines. See your Human Resources Department for complete information.

We do not assume any of the obligations required by COBRA of the Contractholder or any employer (including the obligation to notify potential beneficiaries of their rights or options under COBRA).

CONDITIONS UNDER WHICH BENEFITS ARE PROVIDED

We will pay Benefits for the dental services described in Attachment B. We will pay Benefits only for covered services. The Contract covers several categories of dental services when a Provider provides them and when they are necessary and within the standards of generally accepted dental practice standards. Claims will be processed in accordance with our standard processing policies. The processing policies may be revised at the beginning of a Calendar Year to comply with annual CDT changes made by the American Dental Association and to reflect changes in generally accepted dental practice standards. Delta Dental will provide advance notice of such changes to the Contractholder who will then distribute to Primary Enrollees.

We will use the processing policies that are in effect at the time the claim is processed. We may use dentists (dental consultants) to review treatment plans, diagnostic materials and/or prescribed treatments to determine generally accepted dental practices and to determine if treatment has a favorable prognosis. Limitations and Exclusions will be applied for the period the person is an Enrollee under any Delta Dental program or prior dental care program provided by the Contractholder subject to receipt of such information from the Contractholder or at the time a claim is submitted. Additional eligibility periods, if any, are listed in Attachment A. If you receive dental services from a Provider outside the state of New York, the Provider will be paid according to Delta Dental's network payment provisions for said state according to the terms of the Contract.

If a primary dental procedure includes component procedures that are performed at the same time as the primary procedure, the component procedures are considered to be part of the primary procedure for purposes of determining the Benefit payable under the Contract. Even if the Provider bills separately for the primary procedure and each of its component parts, the total Benefit payable for all related charges will be limited to the maximum Benefit payable for the primary procedure.

Enrollee Coinsurance

We will pay a percentage of the Maximum Contract Allowance for covered services, as shown in Attachment A and you are responsible for paying the balance. What you pay is called the enrollee coinsurance ("Enrollee Coinsurance") and is part of your out-of-pocket cost. You pay this even after a Deductible has been met.

The amount of your Enrollee Coinsurance will depend on the type of service and the Provider providing the service (see section titled "Selecting Your Provider"). Providers are required to collect Enrollee Coinsurance for covered services. Your group has chosen to require Enrollee Coinsurances under this program as a method of sharing the costs of providing dental Benefits between the Contractholder and Enrollees. If the Provider discounts, waives or rebates any portion of the Enrollee Coinsurance to you, we will be obligated to provide as Benefits only the applicable percentages of the Provider's fees or allowances reduced by the amount of the fees or allowances that are discounted, waived or rebated.

It is to your advantage to select PPO Providers because they have agreed to accept the Maximum Contract Allowance as payment in full for covered services, which typically results in lower out-of-pocket costs for you. Please refer to the section titled "Selecting Your Provider" for more information.

Deductible

Your dental plan features a Deductible. This is an amount you must pay out-of-pocket before Benefits are paid. The Deductible amounts are listed in Attachment A. Deductibles apply to all benefits unless otherwise noted. Only the Provider's fees you pay for covered Benefits will count toward the Deductible.

Maximum Amount

Most dental plans have a Maximum Amount. A Maximum Amount is the maximum dollar amount we will pay toward the cost of dental care. You are responsible for paying costs above this amount. The Maximum Amount payable is shown in Attachment A. Maximums may apply on a yearly basis, a per services basis, or a lifetime basis.

Pre-Treatment Estimate

Pre-Treatment Estimate requests are not required; however, your Provider may file a Claim Form before beginning treatment, showing the services to be provided to you. We will estimate the amount of Benefits payable under the Contract for the listed services. By asking your Provider for a Pre-Treatment Estimate from us before you agree to receive any prescribed treatment, you will have an estimate up front of what we will pay and the difference you will need to pay. The Benefits will be processed according to the terms of the Contract when the treatment is actually performed. Pre-Treatment Estimates are valid for 365 days unless other services are received after the date of the Pre-Treatment Estimate, or until an earlier occurrence of any one of the following events:

- the date the Contract terminates;
- the date Benefits under the Contract are amended if the services in the Pre-Treatment Estimate are part of the amendment;
- the date your coverage ends; or
- the date the Provider's agreement with Delta Dental ends.

A Pre-Treatment Estimate does not guarantee payment. It is an estimate of the amount we will pay if you are enrolled and meet all the requirements of the program at the time the treatment you have planned is completed and may not take into account any Deductibles, so please remember to figure in your Deductible if necessary.

Coordination of Benefits

We coordinate the Benefits under the Contract with an Enrollee's benefits under any other group or pre-paid plan or Benefit plan designed to fully integrate with other policies. If this plan is the "primary" plan, we will not reduce Benefits. If this plan is the "secondary" plan, we may reduce Benefits otherwise payable under the Contract so that the total benefits paid or provided by all plans do not exceed 100 percent of total allowable expense.

- How do we determine which plan is the "primary" program?
  (1) The plan covering you as an employee is primary over a plan covering you as a dependent.
  (2) The plan covering you as an employee is primary over a plan which covers the insured person as a dependent; except that: if the insured person is also a Medicare beneficiary, and as a result of the rule established by Title XVIII of the Social Security Act and implementing regulations, Medicare is:
    a) secondary to the plan covering the insured person as a dependent and
    b) primary to the plan covering the insured person as other than a dependent (e.g. a retired employee), then the benefits of the plan covering the insured person as a dependent are determined before those of the plan covering that insured person as other than a dependent.

(3) Except as stated below, when this plan and another plan cover the same child as a dependent of different persons, called parents:

a) The benefits of the plan of the parent whose birthday falls earlier in a year are determined before those of the plan of the parent whose birthday falls later in that year, but

b) If both parents have the same birthday, the benefits of the plan which covered one parent longer are determined before those of the plan which covered the other parent for a shorter period of time.

c) However, if the other plan does not have the birthday rule described above, but instead has a rule based on the gender of the parent, and if, as a result, the plans do not agree on the order of benefits, the rule in the other plan will determine the order of benefits.

(4) In the case of a dependent child of legally separated or divorced parents, the plan covering the Enrollee as a dependent of the parent with legal custody, or as a dependent of the custodial parent's Spouse (i.e. step-parent) will be primary over the plan covering the Enrollee as a dependent of the parent without legal custody. If there is a court decree which would otherwise establish financial responsibility for the health care expenses with respect to the child, the benefits of a plan which covers the child as a dependent of the parent with such financial responsibility will be determined before the benefits of any other policy which covers the child as a dependent child.

(5) If the specific terms of a court decree state that the parents will share joint custody, without stating that one of the parents is responsible for the health care expenses of the child, the plans covering the child will follow the order of benefit determination rules outlined in (3) a) through (3) c).

(6) The Benefits of a plan which covers an insured person as an employee who is neither laid off nor retired are determined before those of a plan which covers that insured person as a laid off or retired employee. The same would hold true if an insured person is a dependent of a person covered as a retiree and an employee. If the other plan does not have this rule, and if, as a result, the plans do not agree on the order of benefits, this rule is ignored.

(7) If an insured person whose coverage is provided under a right of continuation pursuant to federal or state law also is covered under another plan, the following will be the order of benefit determination:

a) First, the Benefits of a plan covering the insured person as an employee or Primary Enrollee (or as that insured person's dependent);

b) Second, the Benefits under the continuation coverage.

If the other plan does not have the rule described above, and if, as a result, the plans do not agree on the order of benefits, this rule is ignored.

(8) If none of the above rules determine the order of benefits, the benefits of the plan which covered you longer are determined before those of the plan which covered you for the shorter term.

(9) When determination cannot be made in accordance with the above, the benefits of a plan that is a medical plan covering dental as a benefit shall be primary to a dental-only plan.

SELECTING YOUR PROVIDER

Free Choice of Provider

You may see any Provider for your covered treatment whether the Provider is a PPO Provider, Premier Provider or a Non-Delta Dental Provider. This plan is a PPO plan and the greatest benefits – including out-of-pocket savings – occur when you choose a PPO Provider. To take full advantage of your Benefits, we highly recommend you verify a Provider's participation status within a Delta Dental network with your dental office before each appointment. Review this section for an explanation of Delta Dental payment procedures to understand the method of payments applicable to your Provider selection and how that may impact your out-of-pocket costs.

Locating a PPO Provider
You may access information through our website at deltadentalins.com. You may also call our Customer Service Center and one of our representatives will assist you. We can provide you with information regarding a Provider's network participation, specialty and office location.

Choosing a PPO Provider
A PPO Provider potentially allows the greatest reduction in Enrollees' out-of-pocket expenses since this select group of Providers will provide dental Benefits at a charge that has been contractually agreed upon. Payment for covered services performed by a PPO Provider is based on the Maximum Contract Allowance.

Choosing a Premier Provider
A Premier Provider is a Delta Dental Provider who has not agreed to the features of the PPO plan. Payment for covered services performed by a Premier Provider is based on the Maximum Contract Allowance. The amount charged by a Premier Provider may be above that accepted by PPO Providers but no more than the Delta Dental Premier Contracted Fee.

Choosing a Non-Delta Dental Provider
If a Provider is a Non-Delta Dental Provider, the amount charged to Enrollees may be above that accepted by PPO or Premier Providers, and Enrollees will be responsible for balance billed amounts. Payment for covered services performed by a Non-Delta Dental Provider is based on the Maximum Contract Allowance, and the Enrollee may be balance billed up to the Provider's Submitted Fee.

Additional Obligations of PPO and Premier Providers

- The PPO Provider or Premier Provider may accept assignment of Benefits, meaning these Providers will be paid directly by Delta Dental after satisfaction of the Deductible and Enrollee Coinsurance. The Enrollee does not have to pay all the dental charges while at the dental office and then submit the claim for reimbursement.
- The PPO Provider or Premier Provider will complete the dental Claim Form and submit it to Delta Dental for reimbursement.
- PPO and Premier Providers accept contracted fees as payment in full for covered services and will not balance bill if there is a difference between Submitted Fees and contracted fees.

How to Submit a Claim

Claims for Benefits must be filed on a standard Claim Form that is available in most dental offices. PPO and Premier Providers will fill out and submit your claims paperwork for you. Some Non-Delta Dental Providers may also provide this service upon your request. If you receive services from a Non-Delta Dental Provider who does not provide this service, you can submit your own claim directly to us. Please refer to the section titled "Notice of Claim Form" for more information.
Your dental office should be able to assist you in filling out the Claim Form. Fill out the Claim Form completely and send it to:

Delta Dental
P.O. Box 2105
Mechanicsburg, PA 17055

Payment Guidelines

We do not pay PPO or Premier Providers any incentive as an inducement to deny, reduce, limit or delay any appropriate service.

If you or your Provider files a claim for services more than 12 months after the date you received the services, payment may be denied. If the services were received from a Non-Delta Dental Provider, you are still responsible for the full cost. If the payment is denied because your PPO Provider failed to submit the claim on time, you may not be responsible for that payment. However, if you did not tell your PPO Provider that you were covered under a Delta Dental Policy at the time you received the service, you may be responsible for the cost of that service.

If you have any questions about any dental charges, processing policies and/or how your claim is paid, please contact us.

Provider Relationships

Enrollees and Delta Dental agree to permit and encourage the professional relationship between Provider and Enrollee to be maintained without interference. Any PPO, Premier or Non-Delta Dental Provider, including any Provider or employee associated with or employed by them, who provides dental services to an Enrollee does so as an independent contractor and shall be solely responsible for dental advice and for performance of dental services, or lack thereof, to the Enrollee.

CLAIMS APPEAL

We will notify you and your Provider if Benefits are denied for services submitted on a Claim Form, in whole or in part, stating the reason(s) for denial. You have at least 180 days after receiving a notice of denial to request an appeal or grievance by writing to us giving reasons why you believe the denial was wrong. You and your Provider may also ask Delta Dental to examine any additional information provided that may support the appeal or grievance.

Send your appeal or grievance to us at the address shown below:

Delta Dental
P.O. Box 1860
Alpharetta, GA 30023

We will send you a written acknowledgment within 5 days upon receipt of the appeal or grievance. We will make a full and fair review and may ask for more documents during this review if needed. The review will take into account all comments, documents, records or other information, regardless of whether such information was submitted or considered initially. If the review is of a denial based in whole or in part on lack of dental necessity, experimental treatment or clinical judgment in applying the terms of the Contract, we shall consult with a dentist who has appropriate training and experience. The review will be conducted for us by a person who is neither the individual who made the claim denial that is subject to the review, nor the subordinate of such individual. We will send the Enrollee a decision within 30 days after receipt of the Enrollee's appeal or grievance.

If the Enrollee believes he/she needs further review of their appeal or grievance, he/she may contact his/her state regulatory agency if applicable. If the group health plan is subject to the Employee Retirement Income Security Act of 1974 (ERISA), the Enrollee may contact the U.S. Department of Labor, Employee Benefits Security Administration (EBSA) for further review of the claim or if the Enrollee has questions about the rights under ERISA. The Enrollee may also bring a civil action under section 502(a) of ERISA. The address of the U.S. Department of Labor is: U.S. Department of Labor, Employee Benefits Security Administration (EBSA), 200 Constitution Avenue, N.W. Washington, D.C. 20210.

GENERAL PROVISIONS

Non-Discrimination

Delta Dental complies with applicable Federal civil rights laws and does not discriminate on the basis of race, color, national origin, age, disability, or sex. Delta Dental does not exclude people or treat them differently because of race, color, national origin, age, disability, or sex.
Delta Dental:

- Provides free aids and services to people with disabilities to communicate effectively with us, such as:
  - Qualified sign language interpreters
  - Written information in other formats (large print, audio, accessible electronic formats, other formats)
- Provides free language services to people whose primary language is not English, such as:
  - Qualified interpreters
  - Information written in other languages

If you need these services, contact Delta Dental's Customer Service Center at 800-471-0275.

If you believe that Delta Dental has failed to provide these services or discriminated in another way on the basis of race, color, national origin, age, disability, or sex, you can file a grievance electronically online, over the phone with a Customer Service representative, or by mail.

Delta Dental
P.O. Box 997100
Sacramento, CA 95899
Telephone Number: 800-471-0275
Website Address: deltadentalins.com

You can also file a civil rights complaint with the U.S. Department of Health and Human Services, Office for Civil Rights, electronically through the Office for Civil Rights Complaint Portal, available at https://ocrportal.hhs.gov/ocr/portal/lobby.jsf, or by mail or phone at:

U.S. Department of Health and Human Services
200 Independence Avenue, SW
Room 509F, HHH Building
Washington, D.C. 20201
1-800-368-1019, 800-537-7697 (TDD)

Complaint forms are available at http://www.hhs.gov/ocr/office/file/index.html.

Clinical Examination

Before approving a claim, we will be entitled to receive, to such extent as may be lawful, from any attending or examining Provider, or from hospitals in which a Provider's care is provided, such information and records relating to attendance to or examination of, or treatment provided to, you as may be required to administer the claim, or have you be examined by a dental consultant retained by us at our expense, in or near your community or residence. We will in every case hold such information and records confidential.

Notice of Claim Form

We will give you or your Provider, on request, a Claim Form to make claim for Benefits. To make a claim, the form should be completed and signed by the Provider who performed the services and by the patient (or the parent or guardian if the patient is a minor) and submitted to us at the address above.

If the form is not furnished by us within 15 days after requested by you or your Provider, the requirements for proof of loss set forth in the next paragraph will be deemed to have been complied with upon the submission to us, within the time established in said paragraph for filing proofs of loss, of written proof covering the occurrence, the character and the extent of the loss for which claim is made. You or your Provider may download a Claim Form from our website.

Written Notice of Claim/Proof of Loss

We must be given written proof of loss within 12 months after the date of the loss. If it is not reasonably possible to give written proof in the time required, the claim will not be reduced or denied solely for this reason, provided proof is filed as soon as reasonably possible. In any event, proof of loss must be given no later than one year from such time (unless the claimant was legally incapacitated).

All written proof of loss must be given to us within 12 months of the termination of the Contract.

Time of Payment

Claims payable under the Contract for any loss other than loss for which the Contract provides any periodic payment will be processed no later than 30 days after written proof of loss is received. We will notify you and your Provider of any additional information needed to process the claim within this 30 day period.

To Whom Benefits Are Paid

It is not required that the service be provided by a specific dentist. Payment for services provided by a PPO or Premier Provider will be made directly to the dentist. Any other payments provided by the Contract will be made to you. All Benefits not paid to the Provider will be payable to you, the Primary Enrollee, or Dependent Enrollee, or to your estate, or to an alternate recipient as directed by court order, except that if the person is a minor or otherwise not competent to give a valid release, Benefits may be payable to his or her parent, guardian or other person actually supporting him or her.

Misstatements on Application: Effect

In the absence of fraud or intentional misrepresentation of material fact in applying for or procuring coverage under the Contract, all statements made by you or the Contractholder will be deemed representations and not warranties. No such statement will be used in defense to a claim under the Contract, unless it is contained in a written application.

Any misrepresentation, omission, concealment of fact or incorrect statement which is material to the acceptance of risk may prevent recovery if, had the true facts been known to us, we would not in good faith have issued the contract at the same coverage rate. If any misstatement would materially affect the rates, we reserve the right to adjust the coverage rate to reflect your actual circumstances at enrollment.

Legal Actions

No action at law or in equity will be brought to recover on the Contract prior to expiration of 60 days after proof of loss has been filed in accordance with requirements of the Contract, nor will an action be brought at all unless brought within three (3) years from expiration of the time within which proof of loss is required by the Contract.

Attachment A
Deductibles, Maximums and Contract Benefit Levels

Deductibles & Maximums	
Annual Deductible	**Not Applicable**
Annual Maximum	**Not Applicable**
Orthodontic Maximum	**Not Applicable***
	***Note:** Orthodontic Services are limited to dependent child Enrollees to age 23.
Maximum Takeover Credit	Delta Dental will receive credit for any amount paid under the Contractholder's previous dental care plan, if applicable, for Orthodontic Services. These amounts will be credited towards the lifetime maximum amounts payable for Orthodontic Services.

Contract Benefit Levels		
Dental Service Category	**Delta Dental PPO Providers†**	**Delta Dental Premier* and Non-Delta Dental Providers†**
Delta Dental will pay or otherwise discharge the Contract Benefit Level shown below for the following services:		
Diagnostic and Preventive Services	100%	100%
Basic Services	100%	100%
Major Services	50%	50%
Orthodontic Services	50%	50%

† Reimbursement is based on PPO Contracted Fees for PPO Providers, Premier Contracted Fees for Premier Providers and Program Allowance for Non-Delta Dental Providers.

Attachment B
Services, Limitations and Exclusions

Description of Dental Services
We will pay the Contract Benefit Level shown in Attachment A for the following services:

- **Diagnostic and Preventive Services**
  - (1) Diagnostic: procedures to aid the Provider in determining required dental treatment.
  - (2) Preventive: cleaning (including scaling in the presence of generalized moderate or severe gingival inflammation-full mouth, which is considered to be a Diagnostic and Preventive Benefit, and periodontal maintenance, which is considered to be a Major Benefit for payment purposes), topical application of fluoride solutions, space maintainers.
  - (3) Palliative: emergency treatment to relieve pain.
  - (4) Sealants: topically applied acrylic, plastic or composite materials used to seal developmental grooves and pits in permanent molars for the purpose of preventing decay.
  - (5) Specialist Consultations: opinion or advice requested by a general dentist.
- **Basic Services**
  - (1) Oral Surgery: extractions and other surgical procedures (including pre- and post-operative care).
  - (2) General Anesthesia or IV Sedation: when administered by a Provider for covered Oral Surgery or selected endodontic and periodontal surgical procedures.
  - (3) Endodontics: treatment of diseases and injuries of the tooth pulp.
  - (4) Restorative: amalgam and resin-based composite restorations (fillings) or prefabricated crowns for treatment of carious lesions (visible destruction of hard tooth structure resulting from the process of decay).
  - (5) Denture Repairs: repair to partial or complete dentures, including rebase procedures and relining.
- **Major Services**
  - (1) Crowns and Inlays/Onlays: treatment of carious lesions (visible decay of the hard tooth structure) when teeth cannot be restored with amalgam or resin-based composites.
  - (2) Prosthodontics: procedures for construction of fixed bridges, partial or complete dentures and the repair of fixed bridges.
  - (3) Periodontics: treatment of gums and bones supporting teeth.
- **Orthodontic Services**
  Procedures performed by a Provider using appliances to treat malocclusion of teeth and/or jaws which significantly interferes with their function.

Limitations

(1) Services that are more expensive than the form of treatment customarily provided under accepted dental practice standards are called "Optional Services". Optional Services also include the use of specialized techniques instead of standard procedures.

Examples of Optional Services:
a) a crown where a filling would restore the tooth;
b) an inlay/onlay instead of an amalgam restoration;
c) porcelain, resin or similar materials for crowns placed on a maxillary second or third molar, or on any mandibular molar (an allowance will be made for a porcelain fused to high noble metal crown); or
d) an overdenture instead of denture.

If an Enrollee receives Optional Services, an alternate Benefit will be allowed, which means We will base Benefits on the lower cost of the customary service or standard practice instead of on the higher cost of the Optional Service. The Enrollee will be responsible for the difference between the higher cost of the Optional Service and the lower cost of the customary service or standard procedure.

(2) Exam and cleaning limitations:
a) We will pay for oral examinations (except after-hours exams and exams for observation) and cleanings (including scaling in presence of generalized moderate or severe gingival inflammation-full mouth, periodontal maintenance in the presence of inflamed gums or any combination thereof).
b) A full mouth debridement is allowed once in a lifetime when the Enrollee has no history of prophylaxis, scaling and root planing, periodontal surgery or periodontal maintenance procedures within three (3) years. When allowed a full mouth debridement counts toward the maintenance frequency in the year provided.
c) Note that periodontal maintenance, Procedure Codes that include periodontal maintenance and full mouth debridement are covered as a Major Benefit and that routine cleanings (including scaling in the presence of generalized moderate or severe gingival inflammation-full mouth) are covered as a Diagnostic and Preventive Benefit.
d) Caries risk assessments are allowed once in 12 months.

(3) X-ray limitations:
a) We will limit the total reimbursable amount to the Provider's Accepted Fee for a complete intraoral series when the fees for any combination of intraoral x-rays in a single treatment series meet or exceed the Accepted Fee for a complete intraoral series.
b) When a panoramic film is submitted with supplemental film(s), We will limit the total reimbursable amount to the Provider's Accepted Fee for a complete intraoral series.
c) If a panoramic film is taken in conjunction with an intraoral complete series, We consider the panoramic film to be included in the complete series.
d) A complete intraoral series and panoramic film are each limited to once every 24 months.
e) Image capture procedures are not separately allowable services.

(4) Topical application of fluoride solutions is limited to Enrollees to age 19.

(5) Interim caries arresting medicament application is limited to twice per tooth per Calendar Year.

(6) Space maintainer limitations:
a) Space maintainers are limited to the initial appliance and are a Benefit for an Enrollee to age 14. However, a distal shoe space maintainer-fixed-unilateral is limited to children eight (8) and younger. A separate/additional space maintainer can be allowed after the removal of a unilateral distal shoe.
b) Recementation of space maintainer is limited to once in a 12-month period.
c) The removal of a fixed space maintainer is considered to be included in the fee for the space maintainer; however, an exception is made if the removal is performed by a different Provider/Provider's office.

(7) Pulp vitality tests are allowed once every 30 days when definitive treatment is not performed.

(8) Cephalometric x-rays are covered once in a 36 month period. Oral/facial photographic images and diagnostic casts are covered once per lifetime in conjunction with Orthodontic Services only when Orthodontic Services are a covered benefit. If Orthodontic Services are covered, see Limitations as age limits may apply. However, 3D x-rays are not a covered benefit.

(9) Sealants are limited as follows:
a) to permanent first and second molars to age 16 if they are without caries (decay) or restorations on the occlusal surface.
b) repair or replacement of a Sealant on any tooth is covered once per tooth per lifetime.

(10) Specialist Consultations are limited to three (3) times per Provider per 12-month period. Screenings of patients or assessments of patients reported individually when covered are limited to only once per Provider per lifetime and included if reported with any other examination on the same date of service and Provider office.

(11) We will not cover replacement of an amalgam or resin-based composite restorations (fillings) or prefabricated crowns within 24 months of treatment if the service is provided by the same Provider/Provider office. Replacement restorations within 24 months are included in the fee for the original restoration.

(12) Protective restorations (sedative fillings) are allowed once per tooth every 90 days when definitive treatment is not performed on the same date of service.

(13) Prefabricated crowns are allowed on baby (deciduous) teeth and permanent teeth. Replacement restorations within 24 months are included in the fee for the original restoration.

(14) Therapeutic pulpotomy is limited to once in a 24-month period for baby (deciduous) teeth only and is considered palliative treatment for permanent teeth.

(15) Pulpal therapy (resorbable filling) is limited to once in a 60-month period. Retreatment of root canal therapy by the same Provider/Provider office within 24 months is considered part of the original procedure.

(16) Apexification is only benefited on permanent teeth with incomplete root canal development or for the repair of a perforation. Apexification visits have a lifetime limit per tooth of one (1) initial visit, one (1) interim visit and one (1) final visit to age 19.

(17) Retreatment of apical surgery by the same Provider/Provider office within 24 months is considered part of the original procedure.

(18) Periodontal limitations:
a) Benefits for periodontal scaling and root planing in the same quadrant are limited to once in every 24-month period. No more than two quadrants of scaling and root planing will be covered on the same date of service.
b) Periodontal surgery in the same quadrant is limited to once in every 60-month period and includes any surgical re-entry or scaling and root planing performed within 60-months by the same Provider/Provider office.
c) Periodontal services, including bone replacement grafts, guided tissue regeneration, graft procedures and biological materials to aid in soft and osseous tissue regeneration are only covered for the treatment of natural teeth and are not covered when submitted in conjunction with extractions, periradicular surgery, ridge augmentation or implants. Guided tissue regenerations and/or bone grafts are not benefited in conjunction with soft tissue grafts in the same surgical area.
d) Periodontal surgery is subject to a 30 day wait following periodontal scaling and root planing in the same quadrant.
e) Cleanings (regular and periodontal) and full mouth debridement are subject to a 30 day wait following periodontal scaling and root planing if performed by the same Provider office.

(19) The following Oral Surgery procedure is limited to age 19 (or orthodontic limiting age): transseptal fiberotomy/supra crestal fiberotomy, by report.

(20) The following Oral Surgery procedures are limited to age 19 (or orthodontic limiting age) provided Orthodontic Services are covered: surgical access of an unerupted tooth, placement of device to facilitate eruption of impacted tooth, and surgical repositioning of teeth.

(21) Frenulectomy and frenuloplasty are only considered in cases of ankyloglossia (tongue-tie) interfering with feeding or speech as diagnosed and documented by a physician, or the frenum is contributing to the presence of a large diastema(s).

(22) Crowns are covered not more often than once in any 60 month period except when We determine the existing Crown is not satisfactory and cannot be made satisfactory because the tooth involved has experienced extensive loss or changes to tooth structure or supporting tissues.

(23) Inlays/Onlays are limited to Enrollees age 12 and older and are covered not more often than once in any 60 month period except when We determine the existing Inlay/Onlay is not satisfactory and cannot be made satisfactory because the tooth involved has experienced extensive loss or changes to tooth structure or supporting tissues.

(24) Core buildup, including any pins, are covered not more than once in any 60 month period.

(25) Post and core services are covered not more than once in any 60 month period.

(26) Crown repairs are covered not more than once in any 12-month period. Crowns, inlays/onlays and fixed bridges include repairs for 24 months following installation.

(27) Denture Repairs are covered not more than four (4) in any 12-month period except for fixed Denture Repairs which are covered not more than once in any 60 month period.

(28) Prosthodontic appliances that were provided under any Delta Dental program will be replaced only after 60 months have passed, except when We determine that there is such extensive loss of remaining teeth or change in supporting tissue that the existing fixed bridge or denture cannot be made satisfactory. Fixed prosthodontic appliances are limited to Enrollees age 16 and older. Replacement of a prosthodontic appliance not provided under a Delta Dental program will be made if We determine it is unsatisfactory and cannot be made satisfactory.

(29) When a posterior fixed bridge and a removable partial denture are placed in the same arch in the same treatment episode, only the partial denture will be a Benefit.

(30) Recementation of Crowns, Inlays/Onlays or bridges is included in the fee for the Crown, Inlay/Onlay or bridge when performed by the same Provider/Provider office within six (6) months of the initial placement. After six (6) months, payment will be limited to one (1) recementation in a lifetime by the same Provider/Provider office.

(31) We limit payment for dentures to a standard partial or complete denture (Enrollee Coinsurances apply). A standard denture means a removable appliance to replace missing natural, permanent teeth that is made from acceptable materials by conventional means and includes routine post delivery care including any adjustments and relines for the first six (6) months after placement.

a) Denture rebase is limited to two (2) times per arch in a 12-month period and includes any relining and adjustments for six (6) months following placement.
b) Dentures, removable partial dentures and relines include adjustments for six (6) months following installation. After the initial six (6) months of an adjustment or reline, adjustments are limited to two (2) per arch in a 12-month period and relining is limited to two (2) per arch in a 12-month period.

Immediate dentures and immediate removable partial dentures include adjustments for three (3) months following installation. After the initial three (3) months of an adjustment or reline, adjustments are limited to two (2) per arch in a 12-month period and relining is limited to two (2) per arch in a 12-month period.

c) Tissue conditioning is limited to two (2) per arch in a 36-month period. However, tissue conditioning is not allowed as a separate Benefit when performed on the same day as a denture, reline or rebase service.
d) Recementation of fixed partial dentures is limited to once in a 12-month period.

(32) We will not pay for implants (artificial teeth implanted into or on bone or gums), their removal or other associated procedures, but We will credit the cost of a pontic or standard complete or partial denture toward the cost of the implant associated appliance, i.e., the implant supported crown or denture. The implant appliance is not covered.

(33) Limitations on Orthodontic Services:
a) The maximum amount payable for each Enrollee is shown in Attachment A.
b) Benefits for Orthodontic Services will be provided in periodic payments based on the Enrollee's continuing eligibility.
c) Benefits are not paid to repair or replace any orthodontic appliance received under this plan.
d) Benefits are not paid for orthodontic retreatment procedures.
e) Benefits for Orthodontic Services are limited to dependent child Enrollees under the age of 23.

(34) The fees for synchronous/asynchronous teledentistry services are considered inclusive in overall patient management and are not a separately payable service.

Exclusions
We do not pay Benefits for:

(1) treatment of injuries or illness covered by workers' compensation or employers' liability laws; services received without cost from any federal, state or local agency, unless this exclusion is prohibited by law.

(2) cosmetic surgery or procedures for purely cosmetic reasons.

(3) maxillofacial prosthetics.

(4) provisional and/or temporary restorations (except an interim removable partial denture to replace extracted anterior permanent teeth during the healing period for children 16 years of age or under). Provisional and/or temporary restorations are not separately payable procedures and are included in the fee for completed service.

(5) services for congenital (hereditary) or developmental (following birth) malformations, including but not limited to cleft palate, upper and lower jaw malformations, enamel hypoplasia (lack of development), fluorosis (a type of discoloration of the teeth) and anodontia (congenitally missing teeth), except those services provided to newborn children for medically diagnosed congenital defects or birth abnormalities.

(6) treatment to stabilize teeth, treatment to restore tooth structure lost from wear, erosion, or abrasion or treatment to rebuild or maintain chewing surfaces due to teeth out of alignment or occlusion. Examples include but are not limited to: equilibration, periodontal splinting, complete occlusal adjustments or Night Guards/Occlusal guards and abfraction.

(7) any Single Procedure provided prior to the date the Enrollee became eligible for services under this plan.

(8) prescribed drugs, medication, pain killers, antimicrobial agents, or experimental/investigational procedures.

(9) charges for anesthesia, other than General Anesthesia and IV Sedation administered by a Provider in connection with covered Oral Surgery or selected Endodontic and Periodontal surgical procedures. Local anesthesia and regional/or trigeminal bloc anesthesia are not separately payable procedures.

(10) extraoral grafts (grafting of tissues from outside the mouth to oral tissues).

(11) fixed bridges and removable partials for Enrollees under age 16.

(12) interim implants, endodontic endosseous implant and Extraoral implants.

(13) indirectly fabricated resin-based Inlays/Onlays.

(14) charges by any hospital or other surgical or treatment facility and any additional fees charged by the Provider for treatment in any such facility.

(15) treatment by someone other than a Provider or a person who by law may work under a Provider's direct supervision.

(16) charges incurred for oral hygiene instruction, a plaque control program, preventive control programs including home care times, dietary instruction, x-ray duplications, cancer screening or tobacco counseling.

(17) dental practice administrative services including, but not limited to, preparation of claims, any non-treatment phase of dentistry such as provision of an antiseptic environment, sterilization of equipment or infection control, or any ancillary materials used during the routine course of providing treatment such as cotton swabs, gauze, bibs, masks or relaxation techniques such as music.

(18) procedures having a questionable prognosis based on a dental consultant's professional review of the submitted documentation.

(19) any tax imposed (or incurred) by a government, state or other entity, in connection with any fees charged for Benefits provided under the Contract, will be the responsibility of the Enrollee and not a covered Benefit.

(20) Deductibles, amounts over plan maximums and/or any service not covered under the dental plan.

(21) services covered under the dental plan but exceed Benefit limitations or are not in accordance with processing policies in effect at the time the claim is processed.

(22) services for Orthodontic treatment (treatment of malocclusion of teeth and/or jaws) except as provided under the Orthodontic Services section, if applicable.

(23) services for any disturbance of the Temporomandibular (jaw) Joints (TMJ) or associated musculature, nerves and other tissues) except as provided under the TMJ Benefit section, if applicable.

(24) missed and/or cancelled appointments.

(25) actions taken to schedule and assure compliance with patient appointments are inclusive with office operations and are not a separately payable service.

(26) the fees for care coordination are considered inclusive in overall patient management and are not a separately payable service.

(27) dental case management motivational interviewing and patient education to improve oral health literacy.

(28) non-ionizing diagnostic procedure capable of quantifying, monitoring and recording changes in structure of enamel, dentin, and cementum.

(29) extra-oral - 2D projection radiographic image and extra-oral posterior dental radiographic image.


(30) Antigen or antibody testing.

(31) counseling for the control and prevention of adverse oral, behavioral and systemic health effects associated with high-risk substance use.

APPENDIX B

EMPLOYEE BENEFIT BOOKLET

Town of Rotterdam

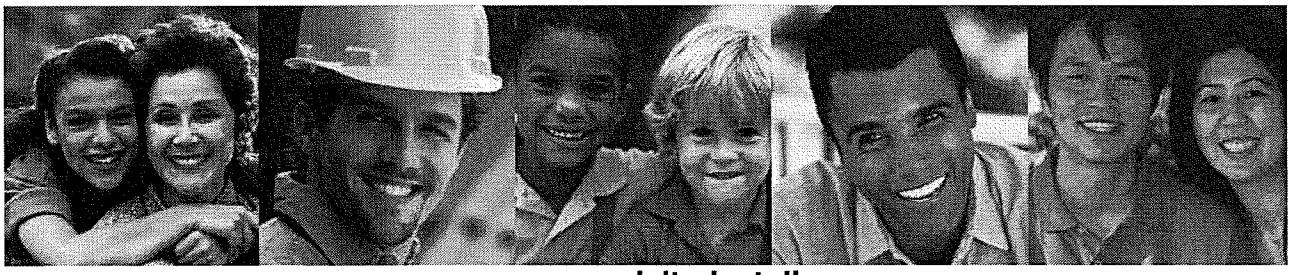

deltadentalins.com

Group No: 04368
Divisions: 00003-00007 & 00009
Effective Date: May 1, 2023

NY-ASC-PPO-E(2014)

Table of Contents

INTRODUCTION....1
DEFINITIONS....2
COST OF COVERAGE....4
ELIGIBILITY AND ENROLLMENT....4
CONDITIONS UNDER WHICH BENEFITS ARE PROVIDED....6
SELECTING YOUR PROVIDER....8
CLAIMS APPEAL....10
GENERAL PROVISIONS....10

Attachments

ATTACHMENT A: DEDUCTIBLES, MAXIMUMS AND CONTRACT BENEFIT LEVELS
ATTACHMENT B: SERVICES, LIMITATIONS AND EXCLUSIONS

INTRODUCTION

We are pleased to welcome you to the group dental plan for **Town of Rotterdam**. Your plan is self-funded by your employer and your claims are administered by Delta Dental. Our goal is to provide you with the highest quality dental care and to help you maintain good dental health. We encourage you not to wait until you have a problem to see the Provider, but to see him/her on a regular basis.

This Employee Benefit Booklet is a summary of your group dental program. Please read it carefully. It only summarizes the detailed provisions of the group dental contract issued by Delta Dental of New York, Inc. ("Delta Dental") and cannot modify the Contract in any way.

Using This Employee Benefit Booklet

This Employee Benefit Booklet, which includes Attachment A, Deductibles, Maximums and Contract Benefit Levels (Attachment A), and Attachment B, Services, Limitations and Exclusions (Attachment B), discloses the terms and conditions of your coverage and is designed to help you make the most of your dental plan. It will help you understand how the plan works and how to obtain dental care. Please read this booklet completely and carefully. Keep in mind that "you" and "your" mean the individuals who are covered. "We," "us" and "our" always refer to Delta Dental. In addition, please read the Definitions section, which will explain any words that have special or technical meanings under the Contract.

The benefit explanations contained in this booklet are subject to all provisions of the Contract on file with your employer, trust fund, or other entity ("Contractholder") and do not modify the terms and conditions of the Contract in any way, nor shall you accrue any rights because of any statement in or omission from this booklet. This booklet is *not* a Summary Plan Description to meet the requirements of ERISA.

Notice: *This booklet is a summary of your group dental plan and must be in effect at the time covered dental services are provided. This information is not a guarantee of covered benefits, services or payments.*

Contact Us

For more information please visit our website at deltadentalins.com or call our Customer Service Center. A Customer Service Representative can answer questions you may have about obtaining dental care, help you locate a Delta Dental Provider, explain benefits, check the status of a claim, and assist you in filing a claim.

You can access our automated information line at 800-932-0783 during regular business hours to obtain information about Enrollee eligibility and benefits, group benefits, or claim status, or to speak to a Customer Service Representative for assistance. If you prefer to write us with your question(s), please mail your inquiry to the following address:

Delta Dental
One Delta Drive
Mechanicsburg, PA 17055-6999

DEFINITIONS

Terms when capitalized in your Employee Benefit Booklet have defined meanings, given in the section below or throughout the booklet sections.

Accepted Fee: the amount the attending Provider agrees to accept as payment in full for services rendered.

Benefits: covered dental services provided under the terms of the Contract.

Calendar Year: the 12 months of the year from January 1 through December 31.

Claim Form: the standard form used to file a claim or request Pre-Treatment Estimate.

Contract: the agreement between Delta Dental and the Contractholder, including any attachments.

Contract Benefit Level: the percentage of the Maximum Contract Allowance that Delta Dental will pay after the Deductible has been satisfied as shown in Attachment A.

Contractholder: the employer, union or other organization or group as named herein contracting to obtain Benefits.

Contract Year: the 12 months starting on the Effective Date and each subsequent 12-month period thereafter.

Deductible: a dollar amount that an Enrollee and/or the Enrollee's family (for family coverage) must pay for certain covered services before Delta Dental begins paying Benefits.

Delta Dental Premier® Provider (Premier Provider): a Provider who contracts with Delta Dental or any other member company of the Delta Dental Plans Association and agrees to accept the Delta Dental Premier Contracted Fee as payment in full for covered services provided under a plan. A Premier Provider also agrees to comply with Delta Dental's administrative guidelines.

Delta Dental Premier Contracted Fee: the fee for a Single Procedure covered under the Contract that a Premier Provider has contractually agreed to accept as payment in full for covered services.

Delta Dental PPO℠ Provider (PPO Provider): a Provider who contracts with Delta Dental or any other member company of the Delta Dental Plans Association and agrees to accept the Delta Dental PPO Contracted Fee contracted fees as payment in full for covered services provided under a PPO dental plan. A PPO Provider also agrees to comply with Delta Dental's administrative guidelines.

Delta Dental PPO Contracted Fee: the fee for a Single Procedure covered under the contract that a PPO Provider has contractually agreed to accept as payment in full for covered services.

Dependent Enrollee: an Eligible Dependent enrolled to receive Benefits.

Effective Date: the original date the Contract starts. This date is given on this booklet's cover and Attachment A.

Eligible Dependent: a dependent of an Eligible Employee eligible for Benefits.

Eligible Employee: any employee as eligible for Benefits.

Enrollee: an Eligible Employee ("Primary Enrollee") or an Eligible Dependent ("Dependent Enrollee") enrolled to receive Benefits.

Enrollee's Effective Date of Coverage: the date the Contractholder reports coverage will begin for each Primary Enrollee and each Dependent Enrollee.

Enrollee Pays: Enrollee's financial obligation for services calculated as the difference between the amount shown as the Accepted Fee and the portion shown as "Delta Dental Pays" on the claims statement when a claim is processed.

Maximum: is the maximum dollar amount ("Maximum Amount" or "Maximum") Delta Dental will pay toward the cost of dental care. Enrollees must satisfy costs above this amount. Delta Dental will pay the Maximum Amount(s), if applicable, shown in Attachment A for Benefits under the Contract.

Maximum Contract Allowance: the reimbursement under the Enrollee's benefit plan against which Delta Dental calculates its payment and the Enrollee's financial obligation. Subject to adjustment for extreme difficulty or unusual circumstances, the Maximum Contract Allowance for services provided:

- by a PPO Provider is the lesser of the Provider's Submitted Fee or the Delta Dental PPO Contracted Fee.
- by a Premier Provider is the lesser of the Provider's Submitted Fee or the Delta Dental Premier Contracted Fee.
- by a Non-Delta Dental Provider is the lesser of the Provider's Submitted Fee or the Program Allowance.

Non-Delta Dental Provider: a Provider who is not a PPO Provider or a Premier Provider and is not contractually bound to abide by Delta Dental's administrative guidelines.

Open Enrollment Period: the month of the year during which employees may change coverage for the next Contract Year.

Pre-Treatment Estimate: an estimation of the allowable Benefits under the Contract for the services proposed, assuming the person is an eligible Enrollee.

Primary Enrollee: an Eligible Employee enrolled in the plan to receive Benefits; may also be referred to as "Enrollee".

Procedure Code: the Current Dental Terminology© (CDT) number assigned to a Single Procedure by the American Dental Association.

Program Allowance: the maximum amount Delta Dental will reimburse for a covered procedure. Delta Dental sets the Program Allowance for each procedure through a review of proprietary data by geographic area. The Program Allowance may vary by the contracting status of the Provider and/or the Program Allowance selected by the Contractholder.

Provider: a person licensed to practice dentistry when and where services are performed. A Provider shall also include a dental partnership, dental professional corporation or dental clinic.

Qualifying Status Change: a change in:

- marital status (marriage, divorce, legal separation, annulment or death);
- number of dependents (a child's birth, adoption of a child, placement of child for adoption, addition of a step or foster child or death of a child);
- employment status (change in employment status of Enrollee or Eligible Dependent);
- dependent child ceases to satisfy eligibility requirements;
- residence (Enrollee, dependent Spouse or child moves);
- a court order requiring dependent coverage; or
- any other current or future election changes permitted by Internal Revenue Code Section 125.

Single Procedure: a dental procedure that is assigned a separate Procedure Code.

Spouse: a person related to or a partner of the Primary Enrollee:

- as defined and as may be required to be treated as a Spouse by the laws of the state where the Contract is issued and delivered;
- as defined and as may be required to be treated as a Spouse by the laws of the state where the Primary Enrollee resides; and
- as may be recognized by the Contractholder.

Submitted Fee: the amount that the Provider bills and enters on a claim for a specific procedure.

COST OF COVERAGE

You are not required to contribute towards the cost of your coverage.

You are not required to contribute towards the cost of your Dependent Enrollee's coverage.

We may cancel the Contract 30 days after written notice to the Contractholder if the cost of coverage is not paid when due.

ELIGIBILITY AND ENROLLMENT

Eligibility Requirements

An employee becomes eligible on whichever is later, the Effective Date or on the date of hire.

If your dependents are covered, they will be eligible when you are or as soon as they become dependents.

- Dependents are the Primary Enrollee's Spouse and unmarried dependent children from birth to age 23, or to age 25 if enrolled as full-time students in an accredited school, college or university.
- Children include natural children, stepchildren, foster children, adopted children, children placed for adoption and children of a partner as recognized by the Contractholder. The dependents of Primary Enrollees are eligible to enroll on the same date that the employee, of whom they are a Dependent, becomes a Primary Enrollee. Later-acquired dependents become eligible as soon as they acquire dependent status.
- An overage unmarried dependent child may be eligible if:
  (1) he or she is incapable of self-sustaining employment because of a physically or mentally disabling injury, illness or condition that began prior to reaching the limiting age;
  (2) he or she is chiefly dependent on the eligible employee for support; and
  (3) proof of dependent child's disability is provided within 31 days of request. Such requests will not be made more than once a year following a two (2)-year period after this dependent reaches the limiting age. Eligibility will continue as long as the dependent relies on the eligible employee for support because of a physically or mentally disabling injury, illness or condition that began before he or she reached the limiting age.

Dependents serving active military duty are not eligible, as they are typically covered under health and dental coverage provided by the military while they are on active duty.

Enrollment Requirements

If the Contractholder is paying all coverages for you and your dependents, everyone is automatically enrolled.

If you are paying all or a portion of the coverage for yourself or your dependents then:

- You must enroll within 31 days after the date you become eligible or during an Open Enrollment Period.
- All dependents must be enrolled within 31 days after they become eligible or during an Open Enrollment Period.
- If you elect dependent coverage, you must enroll all of your Dependent Enrollees for coverage.
- You must pay the cost of coverage in the manner elected by the Contractholder and approved by us. Coverage cannot be dropped or changed other than during an Open Enrollment Period or because of a Qualifying Status Change.
- If you pay the cost of coverage for your Dependent Enrollees, you must pay in the manner elected by the Contractholder and approved by us until your dependents are no longer eligible or until you choose to drop dependent coverage. Coverage may not be changed at any time other than during an Open Enrollment Period or if there is a Qualifying Status Change.
- A child who is eligible as a Primary Enrollee and a dependent can be insured under the Contract as a Primary Enrollee or as a Dependent Enrollee but not both at the same time.

Loss of Eligibility

Your coverage ends on the earlier of the day you stop working for the Contractholder, are no longer an Eligible Employee of the Contractholder or immediately when the Contract ends. Your Spouse loses coverage when your coverage ends or when dependent status is lost. Your dependent children lose coverage when your coverage ends or when dependent status is lost.

Continuation of Benefits

We will not pay for any services/treatment received after your coverage ends. However, we will pay for covered services incurred while you were eligible if the procedures were completed within 31 days of the date your coverage ended.

A dental service is incurred:

- for an appliance (or change to an appliance), at the time the impression is made;
- for a crown, bridge or cast restoration, at the time the tooth or teeth are prepared;
- for root canal therapy, at the time the pulp chamber is opened; and
- for all other dental services, at the time the service is performed or the supply furnished.

Strike, Lay-off and Leave of Absence

You and your dependents will not be covered for any dental services received while you are on strike, lay-off or leave of absence, other than as required under the Family & Medical Leave Act of 1993 or other applicable state or federal law*.

Benefits for you and your Dependent Enrollees will resume as follows:

- if coverage is reactivated in the same Calendar Year, Deductibles and maximums will resume as if you were never gone; or
- if coverage is reactivated in a different Calendar Year, new Deductibles and maximums will apply.

Coverage will resume provided the Contractholder submits a request to Delta Dental that coverage be reactivated.

*Coverage for you and your dependents is not affected if you take a leave of absence allowed under the Family & Medical Leave Act of 1993 or other applicable state or federal law. If you are currently paying any part of your cost of coverage, you may choose to continue coverage. If you do not continue coverage during the leave, you can resume that coverage on your return to active work as if no interruption occurred.

Important: The Family & Medical Leave Act of 1993 does not apply to all companies, only those that meet certain size guidelines. See your Human Resources Department for complete information.

If you are rehired within the same Calendar Year, Deductibles and maximums will resume as if you were never gone.

Continued Coverage under USERRA

As required under the Uniformed Services Employment and Reemployment Rights Act of 1994 (USERRA), if you are covered by the Contract on the date your USERRA leave of absence begins, you may continue dental coverage for yourself and any covered dependents. Continuation of coverage under USERRA may not extend beyond the earlier of:

- 24 months, beginning on the date the leave of absence begins, or;
- the date you fail to return to work within the time required by USERRA.

For USERRA leave that extends beyond 31 days, the cost of coverage for continuation of coverage will be the same as for COBRA coverage.

Continuation of Coverage Under COBRA

COBRA (the Consolidated Omnibus Budget Reconciliation Act of 1985) provides a way for you and your Dependent Enrollees who lose employer-sponsored group health plan coverage to continue coverage for a period of time. COBRA does not apply to all companies, only those that meet certain size guidelines. See your Human Resources Department for complete information.

We do not assume any of the obligations required by COBRA of the Contractholder or any employer (including the obligation to notify potential beneficiaries of their rights or options under COBRA).

CONDITIONS UNDER WHICH BENEFITS ARE PROVIDED

We will pay Benefits for the dental services described in Attachment B. We will pay Benefits only for covered services. The Contract covers several categories of dental services when a Provider provides them and when they are necessary and within the standards of generally accepted dental practice standards. Claims will be processed in accordance with our standard processing policies. The processing policies may be revised at the beginning of a Calendar Year to comply with annual CDT changes made by the American Dental Association and to reflect changes in generally accepted dental practice standards. Delta Dental will provide advance notice of such changes to the Contractholder who will then distribute to Primary Enrollees.

We will use the processing policies that are in effect at the time the claim is processed. We may use dentists (dental consultants) to review treatment plans, diagnostic materials and/or prescribed treatments to determine generally accepted dental practices and to determine if treatment has a favorable prognosis. Limitations and Exclusions will be applied for the period the person is an Enrollee under any Delta Dental program or prior dental care program provided by the Contractholder subject to receipt of such information from the Contractholder or at the time a claim is submitted. Additional eligibility periods, if any, are listed in Attachment A. If you receive dental services from a Provider outside the state of New York, the Provider will be paid according to Delta Dental's network payment provisions for said state according to the terms of the Contract.

If a primary dental procedure includes component procedures that are performed at the same time as the primary procedure, the component procedures are considered to be part of the primary procedure for purposes of determining the Benefit payable under the Contract. Even if the Provider bills separately for the primary procedure and each of its component parts, the total Benefit payable for all related charges will be limited to the maximum Benefit payable for the primary procedure.

Enrollee Coinsurance

We will pay a percentage of the Maximum Contract Allowance for covered services, as shown in Attachment A and you are responsible for paying the balance. What you pay is called the enrollee coinsurance ("Enrollee Coinsurance") and is part of your out-of-pocket cost. You pay this even after a Deductible has been met.

The amount of your Enrollee Coinsurance will depend on the type of service and the Provider providing the service (see section titled "Selecting Your Provider"). Providers are required to collect Enrollee Coinsurance for covered services. Your group has chosen to require Enrollee Coinsurances under this program as a method of sharing the costs of providing dental Benefits between the Contractholder and Enrollees. If the Provider discounts, waives or rebates any portion of the Enrollee Coinsurance to you, we will be obligated to provide as Benefits only the applicable percentages of the Provider's fees or allowances reduced by the amount of the fees or allowances that are discounted, waived or rebated.

It is to your advantage to select PPO Providers because they have agreed to accept the Maximum Contract Allowance as payment in full for covered services, which typically results in lower out-of-pocket costs for you. Please refer to the section titled "Selecting Your Provider" for more information.

Deductible

Your dental plan features a Deductible. This is an amount you must pay out-of-pocket before Benefits are paid. The Deductible amounts are listed in Attachment A. Deductibles apply to all benefits unless otherwise noted. Only the Provider's fees you pay for covered Benefits will count toward the Deductible.

Maximum Amount

Most dental plans have a Maximum Amount. A Maximum Amount is the maximum dollar amount we will pay toward the cost of dental care. You are responsible for paying costs above this amount. The Maximum Amount payable is shown in Attachment A. Maximums may apply on a yearly basis, a per services basis, or a lifetime basis.

Pre-Treatment Estimate

Pre-Treatment Estimate requests are not required; however, your Provider may file a Claim Form before beginning treatment, showing the services to be provided to you. We will estimate the amount of Benefits payable under the Contract for the listed services. By asking your Provider for a Pre-Treatment Estimate from us before you agree to receive any prescribed treatment, you will have an estimate up front of what we will pay and the difference you will need to pay. The Benefits will be processed according to the terms of the Contract when the treatment is actually performed. Pre-Treatment Estimates are valid for 365 days unless other services are received after the date of the Pre-Treatment Estimate, or until an earlier occurrence of any one of the following events:

- the date the Contract terminates;
- the date Benefits under the Contract are amended if the services in the Pre-Treatment Estimate are part of the amendment;
- the date your coverage ends; or
- the date the Provider's agreement with Delta Dental ends.

A Pre-Treatment Estimate does not guarantee payment. It is an estimate of the amount we will pay if you are enrolled and meet all the requirements of the program at the time the treatment you have planned is completed and may not take into account any Deductibles, so please remember to figure in your Deductible if necessary.

Coordination of Benefits

We coordinate the Benefits under the Contract with an Enrollee's benefits under any other group or pre-paid plan or Benefit plan designed to fully integrate with other policies. If this plan is the "primary" plan, we will not reduce Benefits. If this plan is the "secondary" plan, we may reduce Benefits otherwise payable under the Contract so that the total benefits paid or provided by all plans do not exceed 100 percent of total allowable expense.

- How do we determine which plan is the "primary" program?
  (1) The plan covering you as an employee is primary over a plan covering you as a dependent.
  (2) The plan covering you as an employee is primary over a plan which covers the insured person as a dependent; except that: if the insured person is also a Medicare beneficiary, and as a result of the rule established by Title XVIII of the Social Security Act and implementing regulations, Medicare is:
    a) secondary to the plan covering the insured person as a dependent and
    b) primary to the plan covering the insured person as other than a dependent (e.g. a retired employee), then the benefits of the plan covering the insured person as a dependent are determined before those of the plan covering that insured person as other than a dependent.

(3) Except as stated below, when this plan and another plan cover the same child as a dependent of different persons, called parents:

a) The benefits of the plan of the parent whose birthday falls earlier in a year are determined before those of the plan of the parent whose birthday falls later in that year, but

b) If both parents have the same birthday, the benefits of the plan which covered one parent longer are determined before those of the plan which covered the other parent for a shorter period of time.

c) However, if the other plan does not have the birthday rule described above, but instead has a rule based on the gender of the parent, and if, as a result, the plans do not agree on the order of benefits, the rule in the other plan will determine the order of benefits.

(4) In the case of a dependent child of legally separated or divorced parents, the plan covering the Enrollee as a dependent of the parent with legal custody, or as a dependent of the custodial parent's Spouse (i.e. step-parent) will be primary over the plan covering the Enrollee as a dependent of the parent without legal custody. If there is a court decree which would otherwise establish financial responsibility for the health care expenses with respect to the child, the benefits of a plan which covers the child as a dependent of the parent with such financial responsibility will be determined before the benefits of any other policy which covers the child as a dependent child.

(5) If the specific terms of a court decree state that the parents will share joint custody, without stating that one of the parents is responsible for the health care expenses of the child, the plans covering the child will follow the order of benefit determination rules outlined in (3) a) through (3) c).

(6) The Benefits of a plan which covers an insured person as an employee who is neither laid off nor retired are determined before those of a plan which covers that insured person as a laid off or retired employee. The same would hold true if an insured person is a dependent of a person covered as a retiree and an employee. If the other plan does not have this rule, and if, as a result, the plans do not agree on the order of benefits, this rule is ignored.

(7) If an insured person whose coverage is provided under a right of continuation pursuant to federal or state law also is covered under another plan, the following will be the order of benefit determination:

a) First, the Benefits of a plan covering the insured person as an employee or Primary Enrollee (or as that insured person's dependent);

b) Second, the Benefits under the continuation coverage.

If the other plan does not have the rule described above, and if, as a result, the plans do not agree on the order of benefits, this rule is ignored.

(8) If none of the above rules determine the order of benefits, the benefits of the plan which covered you longer are determined before those of the plan which covered you for the shorter term.

(9) When determination cannot be made in accordance with the above, the benefits of a plan that is a medical plan covering dental as a benefit shall be primary to a dental-only plan.

SELECTING YOUR PROVIDER

Free Choice of Provider
You may see any Provider for your covered treatment whether the Provider is a PPO Provider, Premier Provider or a Non-Delta Dental Provider. This plan is a PPO plan and the greatest benefits - including out-of-pocket savings - occur when you choose a PPO Provider. To take full advantage of your Benefits, we highly recommend you verify a Provider's participation status within a Delta Dental network with your dental office before each appointment. Review this section for an explanation of Delta Dental payment procedures to understand the method of payments applicable to your Provider selection and how that may impact your out-of-pocket costs.

Locating a PPO Provider
You may access information through our website at deltadentalins.com. You may also call our Customer Service Center and one of our representatives will assist you. We can provide you with information regarding a Provider's network participation, specialty and office location.

Choosing a PPO Provider
A PPO Provider potentially allows the greatest reduction in Enrollees' out-of-pocket expenses since this select group of Providers will provide dental Benefits at a charge that has been contractually agreed upon. Payment for covered services performed by a PPO Provider is based on the Maximum Contract Allowance.

Choosing a Premier Provider
A Premier Provider is a Delta Dental Provider who has not agreed to the features of the PPO plan. Payment for covered services performed by a Premier Provider is based on the Maximum Contract Allowance. The amount charged by a Premier Provider may be above that accepted by PPO Providers but no more than the Delta Dental Premier Contracted Fee.

Choosing a Non-Delta Dental Provider
If a Provider is a Non-Delta Dental Provider, the amount charged to Enrollees may be above that accepted by PPO or Premier Providers, and Enrollees will be responsible for balance billed amounts. Payment for covered services performed by a Non-Delta Dental Provider is based on the Maximum Contract Allowance, and the Enrollee may be balance billed up to the Provider's Submitted Fee.

Additional Obligations of PPO and Premier Providers

- The PPO Provider or Premier Provider may accept assignment of Benefits, meaning these Providers will be paid directly by Delta Dental after satisfaction of the Deductible and Enrollee Coinsurance. The Enrollee does not have to pay all the dental charges while at the dental office and then submit the claim for reimbursement.
- The PPO Provider or Premier Provider will complete the dental Claim Form and submit it to Delta Dental for reimbursement.
- PPO and Premier Providers accept contracted fees as payment in full for covered services and will not balance bill if there is a difference between Submitted Fees and contracted fees.

How to Submit a Claim

Claims for Benefits must be filed on a standard Claim Form that is available in most dental offices. PPO and Premier Providers will fill out and submit your claims paperwork for you. Some Non-Delta Dental Providers may also provide this service upon your request. If you receive services from a Non-Delta Dental Provider who does not provide this service, you can submit your own claim directly to us. Please refer to the section titled "Notice of Claim Form" for more information.
Your dental office should be able to assist you in filling out the Claim Form. Fill out the Claim Form completely and send it to:

Delta Dental
P.O. Box 2105
Mechanicsburg, PA 17055

Payment Guidelines

We do not pay PPO or Premier Providers any incentive as an inducement to deny, reduce, limit or delay any appropriate service.

If you or your Provider files a claim for services more than 12 months after the date you received the services, payment may be denied. If the services were received from a Non-Delta Dental Provider, you are still responsible for the full cost. If the payment is denied because your PPO Provider failed to submit the claim on time, you may not be responsible for that payment. However, if you did not tell your PPO Provider that you were covered under a Delta Dental Policy at the time you received the service, you may be responsible for the cost of that service.

If you have any questions about any dental charges, processing policies and/or how your claim is paid, please contact us.

Provider Relationships

Enrollees and Delta Dental agree to permit and encourage the professional relationship between Provider and Enrollee to be maintained without interference. Any PPO, Premier or Non-Delta Dental Provider, including any Provider or employee associated with or employed by them, who provides dental services to an Enrollee does so as an independent contractor and shall be solely responsible for dental advice and for performance of dental services, or lack thereof, to the Enrollee.

CLAIMS APPEAL

We will notify you and your Provider if Benefits are denied for services submitted on a Claim Form, in whole or in part, stating the reason(s) for denial. You have at least 180 days after receiving a notice of denial to request an appeal or grievance by writing to us giving reasons why you believe the denial was wrong. You and your Provider may also ask Delta Dental to examine any additional information provided that may support the appeal or grievance.

Send your appeal or grievance to us at the address shown below:

Delta Dental
P.O. Box 1860
Alpharetta, GA 30023

We will send you a written acknowledgment within 5 days upon receipt of the appeal or grievance. We will make a full and fair review and may ask for more documents during this review if needed. The review will take into account all comments, documents, records or other information, regardless of whether such information was submitted or considered initially. If the review is of a denial based in whole or in part on lack of dental necessity, experimental treatment or clinical judgment in applying the terms of the Contract, we shall consult with a dentist who has appropriate training and experience. The review will be conducted for us by a person who is neither the individual who made the claim denial that is subject to the review, nor the subordinate of such individual. We will send the Enrollee a decision within 30 days after receipt of the Enrollee's appeal or grievance.

If the Enrollee believes he/she needs further review of their appeal or grievance, he/she may contact his/her state regulatory agency if applicable. If the group health plan is subject to the Employee Retirement Income Security Act of 1974 (ERISA), the Enrollee may contact the U.S. Department of Labor, Employee Benefits Security Administration (EBSA) for further review of the claim or if the Enrollee has questions about the rights under ERISA. The Enrollee may also bring a civil action under section 502(a) of ERISA. The address of the U.S. Department of Labor is: U.S. Department of Labor, Employee Benefits Security Administration (EBSA), 200 Constitution Avenue, N.W. Washington, D.C. 20210.

GENERAL PROVISIONS

Non-Discrimination

Delta Dental complies with applicable Federal civil rights laws and does not discriminate on the basis of race, color, national origin, age, disability, or sex. Delta Dental does not exclude people or treat them differently because of race, color, national origin, age, disability, or sex.
Delta Dental:

- Provides free aids and services to people with disabilities to communicate effectively with us, such as:
  - Qualified sign language interpreters
  - Written information in other formats (large print, audio, accessible electronic formats, other formats)
- Provides free language services to people whose primary language is not English, such as:
  - Qualified interpreters
  - Information written in other languages

If you need these services, contact Delta Dental's Customer Service Center at 800-471-0275.

If you believe that Delta Dental has failed to provide these services or discriminated in another way on the basis of race, color, national origin, age, disability, or sex, you can file a grievance electronically online, over the phone with a Customer Service representative, or by mail.

Delta Dental
P.O. Box 997100
Sacramento, CA 95899
Telephone Number: 800-471-0275
Website Address: deltadentalins.com

You can also file a civil rights complaint with the U.S. Department of Health and Human Services, Office for Civil Rights, electronically through the Office for Civil Rights Complaint Portal, available at https://ocrportal.hhs.gov/ocr/portal/lobby.jsf, or by mail or phone at:

U.S. Department of Health and Human Services
200 Independence Avenue, SW
Room 509F, HHH Building
Washington, D.C. 20201
1-800-368-1019, 800-537-7697 (TDD)

Complaint forms are available at http://www.hhs.gov/ocr/office/file/index.html.

Clinical Examination

Before approving a claim, we will be entitled to receive, to such extent as may be lawful, from any attending or examining Provider, or from hospitals in which a Provider's care is provided, such information and records relating to attendance to or examination of, or treatment provided to, you as may be required to administer the claim, or have you be examined by a dental consultant retained by us at our expense, in or near your community or residence. We will in every case hold such information and records confidential.

Notice of Claim Form

We will give you or your Provider, on request, a Claim Form to make claim for Benefits. To make a claim, the form should be completed and signed by the Provider who performed the services and by the patient (or the parent or guardian if the patient is a minor) and submitted to us at the address above.

If the form is not furnished by us within 15 days after requested by you or your Provider, the requirements for proof of loss set forth in the next paragraph will be deemed to have been complied with upon the submission to us, within the time established in said paragraph for filing proofs of loss, of written proof covering the occurrence, the character and the extent of the loss for which claim is made. You or your Provider may download a Claim Form from our website.

Written Notice of Claim/Proof of Loss

We must be given written proof of loss within 12 months after the date of the loss. If it is not reasonably possible to give written proof in the time required, the claim will not be reduced or denied solely for this reason, provided proof is filed as soon as reasonably possible. In any event, proof of loss must be given no later than one year from such time (unless the claimant was legally incapacitated).

All written proof of loss must be given to us within 12 months of the termination of the Contract.

Time of Payment

Claims payable under the Contract for any loss other than loss for which the Contract provides any periodic payment will be processed no later than 30 days after written proof of loss is received. We will notify you and your Provider of any additional information needed to process the claim within this 30 day period.

To Whom Benefits Are Paid

It is not required that the service be provided by a specific dentist. Payment for services provided by a PPO or Premier Provider will be made directly to the dentist. Any other payments provided by the Contract will be made to you. All Benefits not paid to the Provider will be payable to you, the Primary Enrollee, or Dependent Enrollee, or to your estate, or to an alternate recipient as directed by court order, except that if the person is a minor or otherwise not competent to give a valid release, Benefits may be payable to his or her parent, guardian or other person actually supporting him or her.

Misstatements on Application: Effect

In the absence of fraud or intentional misrepresentation of material fact in applying for or procuring coverage under the Contract, all statements made by you or the Contractholder will be deemed representations and not warranties. No such statement will be used in defense to a claim under the Contract, unless it is contained in a written application.

Any misrepresentation, omission, concealment of fact or incorrect statement which is material to the acceptance of risk may prevent recovery if, had the true facts been known to us, we would not in good faith have issued the contract at the same coverage rate. If any misstatement would materially affect the rates, we reserve the right to adjust the coverage rate to reflect your actual circumstances at enrollment.

Legal Actions

No action at law or in equity will be brought to recover on the Contract prior to expiration of 60 days after proof of loss has been filed in accordance with requirements of the Contract, nor will an action be brought at all unless brought within three (3) years from expiration of the time within which proof of loss is required by the Contract.

Attachment A
Deductibles, Maximums and Contract Benefit Levels

Deductibles & Maximums	
Annual Deductible	$50 per Enrollee each Calendar Year $150 per family each Calendar Year
Deductibles waived for	Diagnostic and Preventive, Basic and Orthodontic Services
Annual Maximum	$3,000 per Enrollee per Calendar Year
Orthodontic Maximum	$10,000 per dependent child Enrollee to age 23 per lifetime

Contract Benefit Levels		
Dental Service Category	**Delta Dental PPO Providers†**	**Delta Dental Premier® and Non-Delta Dental Providers†**
Delta Dental will pay or otherwise discharge the Contract Benefit Level shown below for the following services:		
Diagnostic and Preventive Services	100%	100%
Basic Services	100%	100%
Major Services	50%	50%
Orthodontic Services	50%	50%

† Reimbursement is based on PPO Contracted Fees for PPO Providers, Premier Contracted Fees for Premier Providers and Program Allowance for Non-Delta Dental Providers.

Attachment B
Services, Limitations and Exclusions

Description of Dental Services
We will pay the Contract Benefit Level shown in Attachment A for the following services:

- **Diagnostic and Preventive Services**
  - (1) Diagnostic: procedures to aid the Provider in determining required dental treatment.
  - (2) Preventive: cleaning (including scaling in the presence of generalized moderate or severe gingival inflammation-full mouth, which is considered to be a Diagnostic and Preventive Benefit, and periodontal maintenance, which is considered to be a Major Benefit for payment purposes), topical application of fluoride solutions, space maintainers.
  - (3) Palliative: emergency treatment to relieve pain.
  - (4) Sealants: topically applied acrylic, plastic or composite materials used to seal developmental grooves and pits in permanent molars for the purpose of preventing decay.
  - (5) Specialist Consultations: opinion or advice requested by a general dentist.
- **Basic Services**
  - (1) Oral Surgery: extractions and other surgical procedures (including pre- and post-operative care).
  - (2) General Anesthesia or IV Sedation: when administered by a Provider for covered Oral Surgery or selected endodontic and periodontal surgical procedures.
  - (3) Endodontics: treatment of diseases and injuries of the tooth pulp.
  - (4) Denture Repairs: repair to partial or complete dentures, including rebase procedures and relining.
  - (5) Restorative: amalgam and resin-based composite restorations (fillings) or prefabricated crowns for treatment of carious lesions (visible destruction of hard tooth structure resulting from the process of decay).
- **Major Services**
  - (1) Crowns and Inlays/Onlays: treatment of carious lesions (visible decay of the hard tooth structure) when teeth cannot be restored with amalgam or resin-based composites.
  - (2) Prosthodontics: procedures for construction of fixed bridges, partial or complete dentures and the repair of fixed bridges.
  - (3) Periodontics: treatment of gums and bones supporting teeth.
- **Orthodontic Services**
  Procedures performed by a Provider using appliances to treat malocclusion of teeth and/or jaws which significantly interferes with their function.

Limitations

(1) Services that are more expensive than the form of treatment customarily provided under accepted dental practice standards are called "Optional Services". Optional Services also include the use of specialized techniques instead of standard procedures.

Examples of Optional Services:
a) a crown where a filling would restore the tooth;
b) an inlay/onlay instead of an amalgam restoration;
c) porcelain, resin or similar materials for crowns placed on a maxillary second or third molar, or on any mandibular molar (an allowance will be made for a porcelain fused to high noble metal crown); or
d) an overdenture instead of denture.

If an Enrollee receives Optional Services, an alternate Benefit will be allowed, which means We will base Benefits on the lower cost of the customary service or standard practice instead of on the higher cost of the Optional Service. The Enrollee will be responsible for the difference between the higher cost of the Optional Service and the lower cost of the customary service or standard procedure.

(2) Exam and cleaning limitations:
a) We will pay for oral examinations (except after-hours exams and exams for observation) and cleanings (including scaling in presence of generalized moderate or severe gingival inflammation-full mouth, periodontal maintenance in the presence of inflamed gums or any combination thereof).
b) A full mouth debridement is allowed once in a lifetime when the Enrollee has no history of prophylaxis, scaling and root planing, periodontal surgery or periodontal maintenance procedures within three (3) years. When allowed a full mouth debridement counts toward the maintenance frequency in the year provided.
c) Note that periodontal maintenance, Procedure Codes that include periodontal maintenance and full mouth debridement are covered as a Major Benefit and that routine cleanings (including scaling in the presence of generalized moderate or severe gingival inflammation-full mouth) are covered as a Diagnostic and Preventive Benefit. See note on additional Benefits during pregnancy.
d) Caries risk assessments are allowed once in 12 months.

(3) X-ray limitations:
a) We will limit the total reimbursable amount to the Provider's Accepted Fee for a complete intraoral series when the fees for any combination of intraoral x-rays in a single treatment series meet or exceed the Accepted Fee for a complete intraoral series.
b) When a panoramic film is submitted with supplemental film(s), We will limit the total reimbursable amount to the Provider's Accepted Fee for a complete intraoral series.
c) If a panoramic film is taken in conjunction with an intraoral complete series, We consider the panoramic film to be included in the complete series.
d) A complete intraoral series and panoramic film are each limited to once every 24 months.
e) Image capture procedures are not separately allowable services.

(4) Topical application of fluoride solutions is limited to Enrollees to age 19.

(5) Interim caries arresting medicament application is limited to twice per tooth per Calendar Year.

(6) Space maintainer limitations:
a) Space maintainers are limited to the initial appliance and are a Benefit for an Enrollee to age 14. However, a distal shoe space maintainer-fixed-unilateral is limited to children eight (8) and younger. A separate/additional space maintainer can be allowed after the removal of a unilateral distal shoe.
b) Recementation of space maintainer is limited to once in a 12-month period.
c) The removal of a fixed space maintainer is considered to be included in the fee for the space maintainer; however, an exception is made if the removal is performed by a different Provider/Provider's office.

(7) Pulp vitality tests are allowed once every 30 days when definitive treatment is not performed.

(8) Cephalometric x-rays, oral/facial photographic images and diagnostic casts are covered once per lifetime in conjunction with Orthodontic Services only when Orthodontic Services are a covered benefit. If Orthodontic Services are covered, see Limitations as age limits may apply. However, 3D x-rays are not a covered benefit.

(9) Sealants are limited as follows:
a) to permanent first and second molars to age 16 if they are without caries (decay) or restorations on the occlusal surface.
b) repair of a Sealant on any tooth is limited to once per tooth per lifetime.

(10) Specialist Consultations are limited to three (3) times per Provider per 12-month period and count toward the oral exam frequency. Screenings of patients or assessments of patients reported individually when covered are limited to only once per Provider per lifetime and included if reported with any other examination on the same date of service and Provider office.

(11) We will not cover replacement of an amalgam or resin-based composite restorations (fillings) or prefabricated crowns within 24 months of treatment if the service is provided by the same Provider/Provider office. Replacement restorations within 24 months are included in the fee for the original restoration.

(12) Protective restorations (sedative fillings) are allowed once per tooth every 90 days when definitive treatment is not performed on the same date of service.

(13) Prefabricated crowns are allowed on baby (deciduous) teeth and permanent teeth. Replacement restorations within 24 months are included in the fee for the original restoration.

(14) Therapeutic pulpotomy is limited to once in a 24-month period for baby (deciduous) teeth only and is considered palliative treatment for permanent teeth.

(15) Pulpal therapy (resorbable filling) is limited to once in a 60-month period. Retreatment of root canal therapy by the same Provider/Provider office within 24 months is considered part of the original procedure.

(16) Apexification is only benefited on permanent teeth with incomplete root canal development or for the repair of a perforation. Apexification visits have a lifetime limit per tooth of one (1) initial visit, one (1) interim visit and one (1) final visit to age 19.

(17) Retreatment of apical surgery by the same Provider/Provider office within 24 months is considered part of the original procedure.

(18) Periodontal limitations:
a) Benefits for periodontal scaling and root planing in the same quadrant are limited to once in every 24-month period. See note on additional Benefits during pregnancy. No more than two quadrants of scaling and root planing will be covered on the same date of service.
b) Periodontal surgery in the same quadrant is limited to once in every 60-month period and includes any surgical re-entry or scaling and root planing performed within 60-months by the same Provider/Provider office.
c) Periodontal services, including bone replacement grafts, guided tissue regeneration, graft procedures and biological materials to aid in soft and osseous tissue regeneration are only covered for the treatment of natural teeth and are not covered when submitted in conjunction with extractions, periradicular surgery, ridge augmentation or implants. Guided tissue regenerations and/or bone grafts are not benefited in conjunction with soft tissue grafts in the same surgical area.
d) Periodontal surgery is subject to a 30 day wait following periodontal scaling and root planing in the same quadrant.
e) Cleanings (regular and periodontal) and full mouth debridement are subject to a 30 day wait following periodontal scaling and root planing if performed by the same Provider office.

(19) The following Oral Surgery procedure is limited to age 19 (or orthodontic limiting age): transseptal fiberotomy/supra crestal fiberotomy, by report.

(20) The following Oral Surgery procedures are limited to age 19 (or orthodontic limiting age) provided Orthodontic Services are covered: surgical access of an unerupted tooth, placement of device to facilitate eruption of impacted tooth, and surgical repositioning of teeth.

(21) Frenulectomy and frenuloplasty are only considered in cases of ankyloglossia (tongue-tie) interfering with feeding or speech as diagnosed and documented by a physician, or the frenum is contributing to the presence of a large diastema(s).

(22) Crowns are covered not more often than once in any 60 month period except when We determine the existing Crown is not satisfactory and cannot be made satisfactory because the tooth involved has experienced extensive loss or changes to tooth structure or supporting tissues.

(23) Inlays/Onlays are limited to Enrollees age 12 and older and are covered not more often than once in any 60 month period except when We determine the existing Inlay/Onlay is not satisfactory and cannot be made satisfactory because the tooth involved has experienced extensive loss or changes to tooth structure or supporting tissues.

(24) Core buildup, including any pins, are covered not more than once in any 60 month period.

(25) Post and core services are covered not more than once in any 60 month period.

(26) Crown repairs are covered not more than once in any 12-month period. Crowns, inlays/onlays and fixed bridges include repairs for 24 months following installation.

(27) Denture Repairs are covered not more than four (4) in any 12-month period except for fixed Denture Repairs which are covered not more than once in any 60 month period.

(28) Prosthodontic appliances that were provided under any Delta Dental program will be replaced only after 60 months have passed, except when We determine that there is such extensive loss of remaining teeth or change in supporting tissue that the existing fixed bridge or denture cannot be made satisfactory. Fixed prosthodontic appliances are limited to Enrollees age 16 and older. Replacement of a prosthodontic appliance not provided under a Delta Dental program will be made if We determine it is unsatisfactory and cannot be made satisfactory.

(29) When a posterior fixed bridge and a removable partial denture are placed in the same arch in the same treatment episode, only the partial denture will be a Benefit.

(30) Recementation of Crowns, Inlays/Onlays or bridges is included in the fee for the Crown, Inlay/Onlay or bridge when performed by the same Provider/Provider office within six (6) months of the initial placement. After six (6) months, payment will be limited to one (1) recementation in a lifetime by the same Provider/Provider office.

(31) We limit payment for dentures to a standard partial or complete denture (Enrollee Coinsurances apply). A standard denture means a removable appliance to replace missing natural, permanent teeth that is made from acceptable materials by conventional means and includes routine post delivery care including any adjustments and relines for the first six (6) months after placement.

a) Denture rebase is limited to two (2) times per arch in a 12-month period and includes any relining and adjustments for six (6) months following placement.
b) Dentures, removable partial dentures and relines include adjustments for six (6) months following installation. After the initial six (6) months of an adjustment or reline, adjustments are limited to two (2) per arch in a 12-month period and relining is limited to two (2) per arch in a 12-month period.

   Immediate dentures and immediate removable partial dentures include adjustments for three (3) months following installation. After the initial three (3) months of an adjustment or reline, adjustments are limited to two (2) per arch in a 12-month period and relining is limited to two (2) per arch in a 12-month period.

c) Tissue conditioning is limited to two (2) per arch in a 36-month period. However, tissue conditioning is not allowed as a separate Benefit when performed on the same day as a denture, reline or rebase service.
d) Recementation of fixed partial dentures is limited to once in a 12-month period.

(32) We will not pay for implants (artificial teeth implanted into or on bone or gums), their removal or other associated procedures, but We will credit the cost of a pontic or standard complete or partial denture toward the cost of the implant associated appliance, i.e., the implant supported crown or denture. The implant appliance is not covered.

(33) Limitations on Orthodontic Services:
a) The maximum amount payable for each Enrollee is shown in Attachment A.
b) Benefits for Orthodontic Services will be provided in periodic payments based on the Enrollee's continuing eligibility.
c) Benefits are not paid to repair or replace any orthodontic appliance received under this plan.
d) Benefits are not paid for orthodontic retreatment procedures.
e) Benefits for Orthodontic Services are limited to dependent child Enrollees under the age of 23.

(34) The fees for synchronous/asynchronous teledentistry services are considered inclusive in overall patient management and are not a separately payable service.

Exclusions
We do not pay Benefits for:

(1) treatment of injuries or illness covered by workers' compensation or employers' liability laws; services received without cost from any federal, state or local agency, unless this exclusion is prohibited by law.

(2) cosmetic surgery or procedures for purely cosmetic reasons.

(3) maxillofacial prosthetics.

(4) provisional and/or temporary restorations (except an interim removable partial denture to replace extracted anterior permanent teeth during the healing period for children 16 years of age or under). Provisional and/or temporary restorations are not separately payable procedures and are included in the fee for completed service.

(5) services for congenital (hereditary) or developmental (following birth) malformations, including but not limited to cleft palate, upper and lower jaw malformations, enamel hypoplasia (lack of development), fluorosis (a type of discoloration of the teeth) and anodontia (congenitally missing teeth), except those services provided to newborn children for medically diagnosed congenital defects or birth abnormalities.

(6) treatment to stabilize teeth, treatment to restore tooth structure lost from wear, erosion, or abrasion or treatment to rebuild or maintain chewing surfaces due to teeth out of alignment or occlusion. Examples include but are not limited to: equilibration, periodontal splinting, complete occlusal adjustments or Night Guards/Occlusal guards and abfraction.

(7) any Single Procedure provided prior to the date the Enrollee became eligible for services under this plan.

(8) prescribed drugs, medication, pain killers, antimicrobial agents, or experimental/investigational procedures.

(9) charges for anesthesia, other than General Anesthesia and IV Sedation administered by a Provider in connection with covered Oral Surgery or selected Endodontic and Periodontal surgical procedures. Local anesthesia and regional/or trigeminal bloc anesthesia are not separately payable procedures.

(10) extraoral grafts (grafting of tissues from outside the mouth to oral tissues).

(11) fixed bridges and removable partials for Enrollees under age 16.

(12) interim implants, endodontic endosseous implant and Extraoral implants.

(13) indirectly fabricated resin-based Inlays/Onlays.

(14) charges by any hospital or other surgical or treatment facility and any additional fees charged by the Provider for treatment in any such facility.

(15) treatment by someone other than a Provider or a person who by law may work under a Provider's direct supervision.

(16) charges incurred for oral hygiene instruction, a plaque control program, preventive control programs including home care times, dietary instruction, x-ray duplications, cancer screening or tobacco counseling.

(17) dental practice administrative services including, but not limited to, preparation of claims, any non-treatment phase of dentistry such as provision of an antiseptic environment, sterilization of equipment or infection control, or any ancillary materials used during the routine course of providing treatment such as cotton swabs, gauze, bibs, masks or relaxation techniques such as music.

(18) procedures having a questionable prognosis based on a dental consultant's professional review of the submitted documentation.

(19) any tax imposed (or incurred) by a government, state or other entity, in connection with any fees charged for Benefits provided under the Contract, will be the responsibility of the Enrollee and not a covered Benefit.

(20) Deductibles, amounts over plan maximums and/or any service not covered under the dental plan.

(21) services covered under the dental plan but exceed Benefit limitations or are not in accordance with processing policies in effect at the time the claim is processed.

(22) services for Orthodontic treatment (treatment of malocclusion of teeth and/or jaws) except as provided under the Orthodontic Services section, if applicable.

(23) services for any disturbance of the Temporomandibular (jaw) Joints (TMJ) or associated musculature, nerves and other tissues) except as provided under the TMJ Benefit section, if applicable.

(24) missed and/or cancelled appointments.

(25) actions taken to schedule and assure compliance with patient appointments are inclusive with office operations and are not a separately payable service.

(26) the fees for care coordination are considered inclusive in overall patient management and are not a separately payable service.

(27) dental case management motivational interviewing and patient education to improve oral health literacy.

(28) non-ionizing diagnostic procedure capable of quantifying, monitoring and recording changes in structure of enamel, dentin, and cementum.

(29) extra-oral - 2D projection radiographic image and extra-oral posterior dental radiographic image.

(30) Antigen or antibody testing.

(31) counseling for the control and prevention of adverse oral, behavioral and systemic health effects associated with high-risk substance use.

RESOLUTION NO. 199.23

TO ALLOW SPOTTED LANTERNFLY TRAPS AT KIWANIS PARK AND MONITORED BY CORNELL UNIVERSITY COOPERATIVE EXTENSION SARATOGA COUNTY

THEREFORE, UPON MOTION OF Councilmember _____,

seconded by Councilmember _____,

BE IT RESOLVED BY THE TOWN BOARD AS FOLLOWS:

SECTION 1. The Town Board of the Town of Rotterdam hereby approves the request of Cornell University Cooperative Extension Saratoga County, 50 West High Street, Ballston Spa, New York, 12020, to conduct detection and monitoring activities for the spotted lanternfly (*Lycorma deliculata*) at the Kiwanis International Park in Rotterdam from 2023-2027, using a circle trap provided by the NYS Department of Agriculture and Markets, pursuant to the terms and conditions set forth in its request dated May 30, 2023, at no cost to the Town, on the following condition: that Cornell University Cooperative Extension Saratoga County provide proof of insurance covering the subject period and naming the Town of Rotterdam as an additional insured thereunder.

SECTION 2. This resolution shall become effective June 14, 2023.

DATED: June 14, 2023

NAME	AYES	NOES	ABSTAIN
Christou			
Miller-Herrera			
Dodson			
Mastroianni			
Collins			

TOWN OF ROTTERDAM

John F. Kirvin Government Center • 1100 Sunrise Boulevard • Rotterdam, NY 12306
Telephone: 518-355-7575 • Fax: 518-355-7976 • Website: www.rotterdamny.org

LEGISLATIVE REQUEST FORM

DATE: June 1, 2023

TO: Town Board

FROM: Mollie A. Collins, Town Supervisor

TITLE OF REQUEST: Permission for pest monitoring and trapping at the Kiwanis Park boat launch.

TOWN BOARD MEETING: June 14, 2023

Background Information: Cornell University Cooperative Extension Saratoga County is requesting to permission to conduct detection and monitoring activities for the spotted lanternfly (*Lycorma deliculata*) at the Kiwanis International Park in Rotterdam from 2023-2027, using a circle trap provided by the NYS Department of Agriculture and Markets.

Evaluation/Analysis: The trap will be installed, monitored and removed each year by the CR-PRISM staff with annual notice prior to installation.

Recommendation(s): Authorize the Supervisor to enter into an agreement with Cornell University Cooperative Extension of Saratoga County for the monitoring and trapping of the spotted lantern fly at Kiwanis Park.

Attachment/Document(s): Letter from Cornell University Cooperative Extension Saratoga County dated May 30, 2023.

Compliance with Purchasing Policy: N/A

Effect(s) on Existing Law(s): N/A

LEGISLATION WILL BE PREPARED BY: Supervisor's Office

Capital Region PRISM
Partnership for Regional
Invasive Species Management
capitalregionprism.org

Cornell Cooperative Extension Saratoga County
50 West High St.
Ballston Spa, NY 12020

MEMORANDUM

TO: Whom it may concern
FROM: Sam Schultz; Capital Region PRISM Terrestrial Invasive Species Coordinator
DATE: May 30, 2023

SUBJECT: Survey Site for Invasive Plant Pest(s)

We are asking for your permission to establish a 2023-2027 plant pest trapping site on your property. The Capital Region PRISM selected your site and would monitor this trap on a regular basis until mid-December 2027. Please note that you will receive an annual notification and request for approval prior to the start of each year.

This survey is a cooperative effort with the New York State Department of Agriculture and Markets and the New York State Department of Environmental Conservation.

Our goal is to detect the emergence of an invasive agricultural and terrestrial pest. You will be contacted if we have a positive detection and this information will be uploaded publicly to iMapInvasives. If you require any additional information, feel free to contact me at (518) 321-0189 or ss986@cornell.edu. We look forward to working with you.

Pests being surveyed for at this site: Lycorma delicatula - Spotted Lanternfly

INVASIVE SPECIES MANAGEMENT
CAPITAL REGION
Cornell Cooperative Extension
Saratoga County

Sam Schultz
TERRESTRIAL INVASIVE SPECIES COORDINATOR
518-885-8995 ext. 2211
ss986@cornell.edu
50 West High Street
Ballston Spa, NY 12020
capitalregionprism.org

I hereby grant permission for the placement and monitoring of a plant pest trap by the Capital Region PRISM on my property.

Name:	Best Contact Phone Number:
Signature:	Trap Site Number:
Address:	

NEW YORK STATE | Department of Environmental Conservation | Agriculture and Markets

The New York State Department of Environmental Conservation provides financial support to The Capital Region PRISM via the Environmental Protection Fund

RESOLUTION NO. 200.23

TO NEGOTIATE AND EXECUTE AN AGREEMENT WITH PRIME AE FOR PROFESSIONAL ENGINEERING SERVICES RELATED TO THE MERCURY MINIMIZATION PLAN

THEREFORE, UPON MOTION OF Councilmember _____,

seconded by Councilmember _____,

BE IT RESOLVED BY THE TOWN BOARD AS FOLLOWS:

SECTION 1. The Town Board of the Town of Rotterdam hereby authorizes the Supervisor to negotiate and execute an agreement with, Prime AE, located at 100 Great Oaks Boulevard, Suite 114, Albany, New York 12203, for professional engineering services to draft and compile the Mercury Minimization Program (MMP) for 2022-2023, required to be submitted to NYSDEC, in an amount not to exceed three thousand two hundred and 00/100 ($3,200.00) dollars.

SECTION 2. This resolution shall become effective June 14, 2023

DATED: June 14, 2023

NAME	AYES	NOES	ABSTAIN
Christou			
Miller-Herrera			
Dodson			
Mastroianni			
Collins			

DRAFT

TOWN OF ROTTERDAM

John F. Kirvin Government Center ' 1100 Sunrise Boulevard ' Rotterdam, NY 12306
Telephone: 518-355-7575 ' Fax: 518-355-7976 ' Website: www.rotterdamny.org

LEGISLATIVE REQUEST FORM

DATE:	June 9, 2023
TO:	Town Board
FROM:	C. Jack Dodson, Deputy Supervisor
TITLE OF REQUEST:	Retain Prime AE to prepare Mercury Minimization Plan Annual Report (MMP)
TOWN BOARD MEETING:	June 14, 2023
Background Information:	Prime AE prepared the WWTP MMP for the Town of Rotterdam in 2021.
Evaluation/Analysis:	The NYDEC requires the MMP to be updated on an annual basis.
Recommendation(s):	Retain Prime AE to update the MMP Annual Report for 2022-2023.
Attachment/Document(s):	Proposal dated May 24, 2023 from Prime AE.
Compliance with Purchasing Policy:	Yes – Professional Service
Effect(s) on Existing Law(s):	N/A
LEGISLATION WILL BE PREPARED BY:	Supervisors Office

PRIME AE®
Albany Office
100 Great Oaks Boulevard | Suite 114 | Albany, New York 12203
P: 518.382.1774

May 24, 2023

Mollie Collins
Supervisor
Town of Rotterdam
1100 Sunrise Blvd., Town Hall
Rotterdam, NY 12306

Re: Town of Rotterdam
MMP Annual Report
Proposal for Engineering Services

Dear Mrs. Collins:

We are pleased to submit this Proposal to provide Professional Engineering Services related to drafting and compiling the MMP Annual Report for 2022 – 2023 which is required to be submitted to NYSDEC in accordance with the Mercury Minimization Plan (MMP) approved in July 2021. We propose the following scope of engineering services:

A. Base Services

Provide technical assistance for preparation of the Mercury Minimization Plan Annual Report for submission to NYSDEC utilizing information provided by the Town. The following services are included under this fee:

- Review of WWTP influent and effluent mercury test results provided by the Town.
- Review of semi-annual sampling conducted at the identified key sampling location provided by the Town.
- Coordinating with the Town to obtain data pertaining to the annual report based on the tasks listed in the 2022 annual report:
  i. Documentation that all the mercury containing devices have been replaced or are planned to be replaced.
  ii. Resolution that the Town modified the mercury discharge limit pertaining to discharge into the sewer system from 0.05 mg/l (50,000 ng/L) to 0.00005 mg/L (50 ng/L) as stated in Article VII of the sewer code.
  iii. Completed Amalgam Waste Compliance Report for the two (2) dental facilities that were not completed in last year's report.
  iv. Town follow up documentation with the two school districts in Sewer District #2 for the competed inventory of mercury containing devices.
- Attend one meeting with the Town representatives to discuss the actions proposed for the upcoming year.
- Draft and submit the 2023 Annual Report to NYSDEC once Town comments have been incorporated.

B. Fee

We propose that the Town of Rotterdam budget an estimated lump sum fee of $3,200.00 for the above work.

C. Exceptions and Limitations

1. Coordination and implementation of the MMP on behalf of the Town.

D. Additional Services

Additional projects and services will be the subject of a mutually agreed and separately executed Change Order. In the event that you request additional routine services that substantively relate to the subject of this Proposal and which in our judgement do not rise to the level of a Change Order or require a new proposal, ("Out-of-Scope Services"), our fees for such services will be based on the time required for the work performed at our standard rates, plus expenses. All such services will be subject to the terms of this Proposal, including PRIME AE's Standard Terms and Conditions, attached hereto.

E. Access to Client Facilities.

In providing the Services, PRIME AE may from time to time need to test, access, or use the Client's systems, applications, or hardware (collectively, "Client Network"). Client shall provide PRIME AE in advance of the commencement of the affected Services with a copy of Client's safety, security, and facilities policies which are applicable to the use of, and access to, the Client Network and PRIME AE shall use commercially reasonable efforts to abide by such communicated policies as appropriate under the circumstances. If compliance with such policies will prevent or impair PRIME AE from performing the Services or its obligations under this Agreement, the Parties shall work in good faith to develop reasonable exceptions to such policies. If such exceptions cannot be agreed upon, the applicable Statement(s) of Work will be modified to excuse PRIME AE's performance of the affected Services. If PRIME AE's adherence to Client's policies increases PRIME AE's costs of providing the Services, PRIME AE shall notify Client of the foregoing and Client shall pay PRIME AE for the increased costs associated with adherence to such policies.

F. Terms & Conditions

Our work under this Proposal shall be performed in accordance with PRIME AE's Standard Terms and Conditions, attached hereto and hereby incorporated herein and made a part of this Proposal for all purposes as if fully set forth herein.

If you agree with this Proposal, please return an executed copy of this Proposal. If you have any questions, please feel free to contact me.

Sincerely,

KB Group of NY, Inc. dba PRIME AE Group of NY

Douglas P Cole

Douglas P. Cole, P.E.
Senior Director of Water and Wastewater

cc: Jack Dodson, Deputy Supervisor

Enclosure: Standard Terms & Conditions

AGREED TO BY TOWN OF ROTTERDAM:	AGREED TO BY KB GROUP OF NY, INC. DBA PRIME AE GROUP OF NY: Douglas P Cole
Mollie Collins, Supervisor	Douglas P. Cole, P.E. – Senior Director of Engineering
DATE:	DATE: 5/24/2023

1. **General**. These Standard Terms & Conditions, together with the accompanying proposal, constitute the full and complete Agreement between PRIME AE Group, Inc. (and its affiliates and subsidiaries) ("PRIME AE") and the entity or person to whom the proposal is addressed ("Client") to perform basic or additional services as set forth in the proposal. PRIME AE and Client may be referred to collectively herein as "the parties", and any one of them may be referred to as "a party". The technical and pricing information in the proposal is the confidential and proprietary property of PRIME AE and shall not be disclosed or made available to third parties without the written consent of PRIME AE. Unless otherwise specified in the proposal, the proposal fees and schedule constitute PRIME AE's best estimate of the charges and time required to complete the project. As the project progresses, site conditions, changes in the law, or other unknown facts or events may dictate revisions in scope and fee. PRIME AE will inform Client of such situations so that proposal revisions can be accomplished. The parties agree to negotiate such revisions in good faith.

2. **Performance of Services**. PRIME AE's services will be performed in accordance with generally accepted practices and ordinary skill and care of architects, engineers, scientists and/or technical professionals providing similar services at the same time, in the same locale, and under like circumstances. Client agrees that PRIME AE has been engaged to provide professional services only, and that PRIME AE does not owe a fiduciary duty or responsibility to Client. There are no intended third-party beneficiaries to this Agreement. No other warranty, express or implied, is included or intended by the Agreement. PRIME AE is an independent contractor and nothing in this Agreement shall be construed to create a partnership, joint venture, or create a relationship of employer/employee or principal/agent between PRIME AE and Client or its subcontractors or consultants. PRIME AE does not represent or warrant that any permit or approval will be issued by any governmental body in view of the complexity and the frequent changes in applicable rules and regulations and interpretations by authorities.

3. **Right of Entry**. Client shall be responsible for obtaining all legal right-of-entry, and associated costs, onto properties required by the project.

4. **Modification**. This Agreement may be changed, amended, added to, superseded, or waived only if both parties specifically agree in writing to such amendment of the Agreement. In the event of any inconsistency between these Standard Terms & Conditions and any proposal, contract, purchase order, requisition, notice to proceed, or like document, these Standard Terms & Conditions shall govern.

5. **Compensation**. Client shall pay PRIME AE pursuant to the rates and charges set forth in the proposal. Invoices will be submitted periodically (customarily on a monthly basis), and terms are net cash, due and payable upon receipt of invoice. Client shall notify PRIME AE in writing of any disputed amount within fifteen (15) days from date of the invoice, give reasons for the objection, and promptly pay the undisputed amount. If Client fails to make any payment due to PRIME AE for services and expenses within thirty (30) days after receipt of PRIME AE's statement therefor, the amounts due PRIME AE will be increased at the rate of 1.5% per month from said thirtieth day, and in addition, PRIME AE may, after giving seven (7) days' written notice to Client, suspend services under this Agreement. Unless payment is received by PRIME AE within seven (7) days of the date of the notice, the suspension shall take effect without further notice. In the event of a suspension of services, PRIME AE shall have no responsibility to Client for delay or damage caused Client because of such suspension of services. Client shall pay all undisputed fees. In the event PRIME AE employs the services of any attorney or agency to collect any sums due hereunder or to enforce any terms contained herein. Client agrees to pay litigation costs, reasonable attorney's fees and court costs (prior to and through any trial and/or subsequent proceeding) incurred by PRIME AE.

6. **Insurance**. PRIME AE will maintain workers' compensation insurance as required under the laws of the state in which the services will be performed. PRIME AE agrees to purchase at its own expense, Comprehensive General Liability insurance with a combined single limit of $1,000,000 per occurrence and $2,000,000 in the aggregate for bodily injury, including death and property damage; Professional Liability insurance in the amount of $1,000,000 per claim and in the aggregate; Automobile Liability insurance with a combined single of $1,000,000 per occurrence; and will, upon request, furnish insurance certificates to Client

reflecting PRIME AE's standard coverage and providing thirty (30) days prior written notice in the event of cancellation or material change in coverage. PRIME AE agrees to purchase whatever additional insurance is requested by Client (presuming such insurance is available, from carriers acceptable to PRIME AE) provided Client reimburses the premiums for additional insurance.

7. **Confidentiality**. PRIME AE will hold confidential all business and technical information obtained from Client or generated in performing services under this Agreement, except to the extent required for: (1) performance of services under this Agreement; (2) compliance with professional standards of conduct; (3) the preservation of the public safety, health, and welfare; (4) compliance with any court order, statute, law, or governmental directive; and/or (5) protection of PRIME AE against claims or liabilities arising from the performance of services under this Agreement. PRIME AE's obligations hereunder shall not apply to information in the public domain or lawfully obtained on a non-confidential basis from others.

8. **Ownership of Documents**. All reports, notes, drawings, specifications, data, intellectual property, inventions, discoveries, processes, calculations, and other documents, including those in electronic form, obtained, created or prepared by PRIME AE in performing services under this Agreement are instruments of PRIME AE's service ("Instruments"), and all rights, copyrights, titles and interests in the Instruments shall remain PRIME AE's property, whether or not the project is completed. Client agrees not to use Instruments for marketing purposes, for projects other than the project for which the documents were prepared by PRIME AE, for future modifications to this project, or for any other purpose than the purpose intended under this Agreement, without first obtaining PRIME AE's express written permission for a specific use license. Any reuse or distribution of Instruments to third parties without such express written permission, verification or project-specific adaptation by PRIME AE will be at Client's sole risk and without liability to PRIME AE or its employees, affiliates, subsidiaries, independent contractors, and subcontractors. Client shall indemnify, defend, and hold harmless PRIME AE and its employees, affiliates, subsidiaries, independent contractors, and subcontractors from all claims, damages, losses, and expenses, including attorney's fees, arising out of or resulting therefrom. Any such verification or project-specific adaptation shall entitle PRIME AE to additional compensation.

9. **Suspension of Services and Termination**. Either party may, at any time, suspend further services or terminate this Agreement. Suspension or termination shall be by written notice effective seven (7) days after receipt by the receiving party. PRIME AE may terminate this Agreement immediately upon giving Client a written notice of termination upon occurrence of any of the following: (a) an event of Force Majeure has been continuing during more than sixty (60) days or (b) prevented, hindered, or delayed performance due to disease, epidemic, pandemic, quarantine, acts of government (foreign or domestic). Client agrees to compensate PRIME AE for all services performed and commitments made prior to the effective date of the suspension or termination, together with reimbursable expenses including those of subcontractors, subconsultants and vendors. Where payment is based on lump sum contract, Client agrees that the final invoice after Client's suspension or termination of services will be based on the percentage of work completed to the effective date of suspension or termination, plus reasonable suspension or termination charges including, but not limited to, personnel and equipment rescheduling adjustments and all other related costs and charges directly attributable to suspension or termination. In the event of suspension of services or termination by Client, PRIME AE shall have no liability to Client or others. Client agrees to indemnify and hold PRIME AE harmless from any claim or liability resulting from such suspension or termination.

10. **Force Majeure**. Except for Client's obligation to pay for services rendered by PRIME AE, including those of its' subcontractors, subconsultants and vendors, no liability will attach to either party from delay in performance or nonperformance caused by circumstances or events beyond the reasonable control of the party affected, including, but not limited to, acts of God, disease, epidemic, pandemic, quarantine, acts of government (foreign or domestic), fire, flood, unanticipated site, building or subsurface conditions, regulatory permitting, terrorism, explosion, war, request or intervention of a government authority (foreign or domestic), court order (whether at law or in equity), labor relations, accidents, delays or inability to obtain

materials, equipment, fuel or transportation. Delays within the scope of this article that cumulatively exceed thirty (30) calendar days shall, at the option of either party, make this Agreement subject to termination or renegotiation. Should Client require PRIME AE to maintain its personnel and equipment available during the delay period, Client agrees to compensate PRIME AE for additional labor, equipment, and any and all other costs associated with PRIME AE in maintaining its personnel during the delay period.

11. **Mutual Waiver of Consequential Damages**. Neither Client nor PRIME AE, nor their affiliates or subsidiaries, nor the officers, directors, agents, employees, or their subcontractors, subconsultants, or vendors, shall be liable to the other, third parties, or shall make any claim for any incidental, indirect, special, collateral, exemplary, punitive or consequential damages arising out of, or connected in any way to the services or this Agreement, whether the action in which recovery of damages is sought is based upon contract, tort, including, to the greatest extent permitted by law, the sole, concurrent or other negligence, whether active or passive, strict liability, breach of contract and breach of warranty. Consequential damages include, but is not limited to, damages related to loss of use, loss of profits, loss of income, loss of reputation, unrealized savings or diminution of property value and shall apply to any cause of action.

12. **Services During Construction**. If PRIME AE provides services including the performance of services during the construction phase of the project, it is understood that the purpose of such services, including to visit the project site, will be to enable PRIME AE to better perform its services as a design professional, and to determine, in general, if construction is proceeding in a manner indicating that the completed work of others will conform generally to the contract documents. PRIME AE shall not, during such visits or as a result of observations of construction, supervise, direct, or have control over others' work nor shall PRIME AE have authority over, or responsibility for, the means, methods, sequences or procedures of construction selected by others or safety precautions and programs incident to the work of others or for any failure of others to comply with laws, rules, regulations, ordinances, codes or orders applicable to others furnishing and performing their work. PRIME AE does not guarantee the performance of the construction work or contract by others and does not assume responsibility for others' failure to furnish and perform their work. If PRIME AE's services during construction include shop drawing review, PRIME AE will review (or take other appropriate action with respect to) shop drawings, samples, and other data which the contract documents require PRIME AE to review, but only for conformance with PRIME AE's design concept of the project and compliance with the information set forth in contract documents. Such review or other actions shall not extend to means, methods, techniques, sequences, or procedures of manufacture (including the design of manufactured products) or construction, or to safety precautions and programs incident thereto. PRIME AE's review or other actions shall not constitute approval of an assembly or product of which an item is a component, nor shall it relieve others of (a) their obligations regarding review and approval of any such submittals, and (b) their exclusive responsibility for the means, methods, sequences and procedures of constructions, including safety of construction.

13. **Certifications**. PRIME AE shall not be required to sign any documents, no matter by whom requested, that would result in PRIME AE's having to provide certification, a guarantee, or a warranty.

14. **Reliance**. PRIME AE shall be entitled to rely, without liability, on the accuracy and completeness of any and all information provided by Client, Client's employees, representatives, agents, independent contractors, construction managers, consultants and contractors, and information from public records, without the need for independent verification. Any opinions rendered by PRIME AE pursuant to this Agreement are for the sole and exclusive use of Client, and are not intended for the use of, or reliance upon, by any third parties without the prior written approval of PRIME AE. Client agrees to indemnify, hold harmless, and defend PRIME AE to the fullest extent permitted by law for any claims, losses, or damages allegedly suffered by others due to unauthorized reliance of any opinion provided under the Agreement.

15. **Opinion of Probable Costs**. When required as part of its services, PRIME AE will furnish opinions of probable cost, but does not guarantee the accuracy of such estimates. Opinions of probable cost, financial evaluations, feasibility studies, economic analyses of alternate solutions, and utilitarian considerations of

operations and maintenance costs prepared by PRIME AE hereunder will be made on the basis of PRIME AE's experience and qualifications and will represent PRIME AE's judgment as an experienced and qualified design professional. However, users of the probable cost opinions must recognize that PRIME AE does not have control over the cost of labor, material, equipment, or services furnished by others or over market conditions or contractors' methods of determining prices or performing the services.

16. **Limitation of Liability**. Client and PRIME AE have discussed the risks, rewards, and anticipated outcome of the project in the proposal and an estimated total fee for service, and agree that to the fullest extent permitted by law, the total liability, in the aggregate, of PRIME AE, its' officers, directors, employees, agents, and consultants to Client and anyone claiming by, through or under Client, for any and all injuries, claims, losses, expenses, or damages whatsoever arising out of or in any way related to PRIME AE's services, the project or this Agreement, from any cause or causes whatsoever, including but not limited to, negligence, errors, omissions, strict liability or contract, shall be limited to an amount of $50,000 or PRIME AE's fee, whichever is greater. PRIME AE's calculation of fees, however set forth in the proposal, is based upon and conditioned on Client's acceptance of and enforcement before a mediator or a court of this limitation of liability. A request by Client to increase this limitation of liability must be made to PRIME AE in writing prior to Client's acceptance of the proposal. PRIME AE may increase the limit of liability in consideration of additional payment by Client. The increased limit of liability will become effective only upon a specific modification to these standard terms & conditions by an authorized representative of PRIME AE.

17. **Dispute Resolution**. If a dispute arises out of or relates to this Agreement or breach thereof, the parties will attempt in good faith to resolve the dispute through negotiation. If the dispute is not resolved by these negotiations, prior to the initiation of legal proceedings, Client and PRIME AE agree to submit all claims and disputes arising out of this Agreement to non-binding mediation with a mutually agreed upon mediator. The parties agree that they will participate in the mediation in good faith, that they will share equally in its costs, and that neither party will commence a civil action with respect to the matters submitted to mediation until after the completion of the initial mediation session. This provision shall survive completion or termination of this Agreement; however, neither party shall seek mediation of any claim or dispute arising out of this Agreement beyond the period of time that would bar the initiation of legal proceedings to litigate such claim or dispute under the applicable law.

18. **Precedence**. These Standard Terms & Conditions shall take precedence over any inconsistent or contradictory provisions contained in, or referenced by, any proposal, contract, purchase order, requisition, notice to proceed, or similar or like document.

19. **Severability**. If any of these standard terms & conditions are finally determined to be invalid or unenforceable in whole or in part, the remaining provisions shall remain in full force and effect and be binding upon the parties. The parties agree to reform these Standard Terms & Conditions to replace any such invalid or unenforceable provision with a valid and enforceable provision that comes as close as possible to the intention of the stricken provision.

20. **Survival**. These Standard Terms & Conditions shall survive the completion of PRIME AE's services on the project and the termination of services for any cause.

21. **Governing Law**. The laws of the state in which the project is located shall govern the validity and interpretation of this Agreement. Client agrees that any legal action or proceeding arising out of the provision of services by PRIME AE pursuant to the proposal or any modification thereof may be submitted by PRIME AE to a State Court in the State of Maryland or State of Ohio without regard to the choice of law provision. Client irrevocably consents to jurisdiction of (and waives dispute of venue in) the aforementioned venues.

22. **Assignment**. No assignments by Client of this Agreement or of any monies due or to become due hereunder shall be binding upon PRIME AE until PRIME AE's written consent thereto is obtained. Any assignment by Client to anyone of any right under this Agreement without the written consent of PRIME AE shall be null and void and without effect.

RESOLUTION NO. 201.23

TO NEGOTIATE AND EXECUTE AN AGREEMENT WITH C.T. MALE ASSOCIATES FOR LANDFILL MONITORING SERVICES

THEREFORE, UPON MOTION OF Councilmember _____,

seconded by Councilmember _____,

BE IT RESOLVED BY THE TOWN BOARD AS FOLLOWS:

SECTION 1. The Town Board of the Town of Rotterdam hereby authorizes the Supervisor to negotiate and execute an agreement with, C.T. Male Associates, located at 50 Century Hill Drive, Latham, New York 12110 for landfill monitoring services at the Town of Rotterdam MSW Landfill, as set forth by NYSDEC, in an amount not to exceed sixteen thousand four hundred sixty and 00/100 ($16,460.00) dollars.

SECTION 2. This resolution shall become effective June 14, 2023

DATED: June 14, 2023

NAME	AYES	NOES	ABSTAIN
Christou			
Miller-Herrera			
Dodson			
Mastroianni			
Collins			

DRAFT

TOWN OF ROTTERDAM

John F. Kirvin Government Center • 1100 Sunrise Boulevard • Rotterdam, NY 12306
Telephone: 518-355-7575 • Fax: 518-355-7976 • Website: www.rotterdamny.org

LEGISLATIVE REQUEST FORM

DATE:	June 6, 2023
TO:	Mollie Collins – Town Supervisor
FROM:	James Keith – Senior Building Inspector
TITLE OF REQUEST:	Authorize the Supervisor to sign contract agreement with C.T. Male for Landfill Monitoring Services.
TOWN BOARD MEETING:	June 14, 2023
Background Information:	C.T. Male has been performing the above referenced services since 2003.
Evaluation/Analysis:	In 2009 NYSDEC approved C.T. Males request to reduce sampling frequency and list of parameters at the MSW Landfill from quarterly to annually and approved elimination of water sampling location SW-4. C.T. Male is very familiar with the Town's Landfill. They have extensive knowledge with similar projects and the 6NYCRR Part 360 regulations. Due to the increase in chemical analytical laboratory testing costs the agreement for 2023 is $16,460.00 which is $1,450.00 over previous year's price of $15,010.00.
Recommendation(s):	Town Board Resolution needs to be prepared to authorize Supervisor to sign contract agreement from C.T. Male for Landfill Monitoring 2023 at $16,460.00 for the year.
Attachment/Document(s):	Contract agreement C.T. Male Associates for 2023.
Compliance with Purchasing Policy:	Yes.
Effect(s) on Existing Law(s):	None
LEGISLATION WILL BE PREPARED BY:	Supervisors Office

C.T. MALE ASSOCIATES
Engineering, Surveying, Architecture, Landscape Architecture & Geology, D.P.C.

50 Century Hill Drive, Latham, NY 12110
518.786.7400 FAX 518.786.7299 www.ctmale.com

June 7, 2023

VIA EMAIL

Ms. Mollie A. Collins, Town Supervisor
Town of Rotterdam John F. Kirvin Government Center
Rotterdam Town Hall
1100 Sunrise Boulevard
Rotterdam, New York 12306
Email: mcollins@rotterdamny.org

RE: Proposal – 2023 Landfill Monitoring Services
Town of Rotterdam Landfills
C.T. Male Project No. 03.3131

Dear Ms. Collins:

C.T. Male Associates Engineering, Surveying, Architecture, Landscape Architecture & Geology, D.P.C. (C.T. Male) offers this proposal for 2023 Landfill Monitoring services at the Town of Rotterdam's Municipal Solid Waste and Construction and Demolition Debris Landfills.

The Landfill Monitoring services in 2023 are to include annual sampling and analyses at the MSW Landfill, annual sampling and analyses at the 3.0 Acre and 3.4 Acre C&D Debris Landfills, annual leachate sampling of the four (4) leachate storage tanks and one (1) leachate seepage tank, and report preparation. The NYSDEC has requested that the annual sampling event be performed during a rotating quarter each year. Since the 2022 annual sampling event was conducted during the first quarter, the annual sampling event is to be conducted during the second quarter of 2023.

The scope of work for this project has been formulated based on the landfill monitoring services that C.T. Male has provided historically, and our experience with similar projects and knowledge of the 6 NYCRR Part 360 regulations. Our proposed scope of services and unit price fees are as follows:

SCOPE OF WORK

Item 1 - Sampling and Laboratory Analyses

1. Conduct annual groundwater monitoring of the nine (9) MSW landfill monitoring wells and three (3) surface water sampling locations, and annual sampling of two (2) leachate tanks and one leachate seepage tank at the Town of Rotterdam MSW

Landfill in 2023. It is assumed that the monitoring wells will remain accessible and in good condition for sampling. Collect one (1) field duplicate sample and one (1) matrix spike/matrix spike duplicate (MS/MSD) as required by the Environmental Monitoring Plan during the annual sampling event. Analyze the groundwater samples, one field duplicate and the MS/MSD in the laboratory for the Part 360 baseline parameters and analyze the surface water samples for the Part 360 routine parameters during the annual sampling event. Analyze the three (3) leachate samples in the laboratory for the Part 360 baseline parameters annually.

2. Conduct annual groundwater monitoring of the two (2) monitoring wells at the Town of Rotterdam 3.0 Acre C&D Debris Landfill in 2023. It is assumed that the monitoring wells are accessible and in good condition for sampling. Analyze the groundwater samples in the laboratory for the Part 360 routine parameters during the annual sampling event.

3. Conduct annual groundwater monitoring of the four (4) monitoring wells, one (1) surface water sampling location, and two (2) leachate tanks at the Town of Rotterdam 3.4 Acre C&D Debris Landfill in 2023. It is assumed that the monitoring wells are accessible and in good condition for sampling. Analyze the groundwater and surface water samples and leachate samples in the laboratory for the Part 360 baseline parameters during the annual sampling event.

4. The laboratory analyses will be performed by a NYSDOH ELAP certified laboratory. An ASP Category A data deliverable package will be prepared for the routine parameters sampling event and an ASP Category B data deliverable package will be prepared for the annual baseline parameters sampling event. The ASP Category B data deliverable package for the annual baseline parameters will be data validated by an independent third-party data validator in accordance with 6 NYCRR Part 360.11(d)(5), which requires that 5% of the samples be validated. One baseline parameters sample will be data validated.

5. The procedures that will be followed during sampling will be in accordance with the NYSDEC approved Environmental Monitoring Plan. Our proposal is based on utilizing new clean disposable bailers and new clean rope or peristaltic pump with new clean tubing to purge and sample each monitoring well.

6. The results will be summarized in a spreadsheet along with the regulatory standards and guidance values. Should define here what we are doing with this spreadsheet (i.e., sent to client, made part of annual report, etc.).

Item 2 -Annual Report

The results of the annual sampling event will be reviewed, and an annual report prepared. The report will include tabulated results, a discussion of the results and observed trends, and the findings of the third-party data validation (where applicable). A draft copy of the report will be submitted to the Town for review. We will address Town comments and then submit the Annual Report both to the NYSDEC and to the Town.

ESTIMATED FEE

C.T. Male's unit price fee to provide the above-described scope of work is as follows:

• Mobilization (includes mileage): $350.00/event x 1 event/year =	$ 350.00
• Sample 3.0 Acre C&D Debris Landfill Locations Annually and Analysis for Routine Parameters: 2 samples/event x $310.00/sample x 1 event/year =	$ 620.00
• Sample 3.4 Acre C&D Debris Landfill Locations Annually, Analysis for Baseline Parameters and Data Validation: 7 samples/event x $580.00/sample x 1 event/year =	$ 4,060.00
• Sample MSW Surface Water Locations Annually and Analysis for Routine Parameters: 3 samples/event x $310.00/sample x 1 event/year =	$ 930.00
• Sample MSW Groundwater and Leachate Locations Annually, Analysis For Baseline Parameters and Data Validation: 15 samples/event x $580.00/sample x 1 event/year =	$ 8,700.00
• Report Preparation for Annual Sampling Event: (includes any clerical, postage and material/print charges): $1,800/event x 1 event/year =	$ 1,800.00
Total Annual Cost	**$16,460.00**

If this proposal is acceptable, please sign the attached Contract Agreement between the Town and C.T. Male and return a copy to my attention.

C.T. Male appreciates the opportunity to submit this proposal and we look forward to continuing working with you and the Town of Rotterdam on this project. If you have any questions, please call me at (518) 786-7501.

Sincerely,

C.T. MALE ASSOCIATES

Daniel T. Achtyl, P.G.
Staff Geologist II

Reviewed and Approved by

Jeffrey A. Marx, P.E.
Managing Environmental Engineer

Att Contract Agreement

C.T. MALE ASSOCIATES

CONTRACT AGREEMENT

Project No.: 03.3131

Agreement made this 7th day of June 2023, by and between **C.T. MALE ASSOCIATES ENGINEERING, SURVEYING, ARCHITECTURE, LANDSCAPE ARCHITECTURE & GEOLOGY, D.P.C.**, a Design Professional Corporation registered in New York State and authorized to do business in the State of New York, (hereinafter called C.T. MALE ASSOCIATES); and the **TOWN OF ROTTERDAM** (hereinafter called the CLIENT).

CLIENT and C.T. MALE ASSOCIATES agree as follows:

A. CLIENT and C. T. MALE ASSOCIATES, for the mutual consideration hereinafter set forth, agree as follows:

C.T. MALE ASSOCIATES will provide 2023 Landfill Monitoring services at the Town of Rotterdam Municipal Solid Waste and Construction and Demolition Debris Landfills. Scope of Work includes field sampling, laboratory testing, and reporting for the Town's closed landfills, consistent with the prior year's scope of work as further detailed in C.T. Male proposal dated June 7, 2023 and summarized as follows:

Description	Cost
Mobilization (includes mileage): 1 event/year @ $350.00/event =	$350.00
Sample 3.0 Acre C&D Debris Landfill Locations Annually and Analysis for Routine Perimeters: 2 samples/event @ $310.00/sample X 1 event/year =	$620.00
Sample 3.4 Acre C&D Debris Landfill Locations Annually, Analysis for Baseline Parameter and Data Validation: 7 samples/event @ $580.00/sample X 1 event/year =	$4,060.00
Sample MSW Surface Water Locations Annually and Analysis for Routine Parameters: 3 samples/event @ $310.00/sample X 1 event/year =	$930.00
Sample MSW Groundwater and Leachate Locations Annually, Analysis for Baseline Parameters and Data Validation: 15 samples/event @ $580.00/sample X 1 event/year =	$8,700.00
Report preparation for Annual Sampling Event (includes any clerical, postage and material/print charges): 1 event @ $1,800.00/event/year =	$1,800.00
Total Annual Cost	**$16,460.00**

B. CLIENT agrees to pay C. T. MALE ASSOCIATES as compensation for services as follows:

Total fee of **$16,460.00**.

Additional fees and other charges will be invoiced monthly, if necessary and as approved by client. The amount of each invoice shall be due at the time of billing. For invoices paid by credit card, a 3.5% service fee will be applied to each invoice, in addition to the base contracted amount. When bills are not paid within 30 days, a late payment service charge will be charged on any unpaid balance at the rate of 1.25% compounded monthly (annual rate of 15%) or the highest rate allowable under applicable State law, whichever is higher.

C. CLIENT shall furnish the following:

- Signed contract agreement
- Access to site

D. This Agreement, as signed by the CLIENT and/or his/her representative, includes the following Standard Terms and Conditions incorporated herein by this reference.

E. The person signing this Agreement warrants he/she has authority to sign as, or on behalf of, the CLIENT. If such person does not have such authority, it is agreed that he/she will be personally liable for all breaches of this Agreement, and that in any action against them for breach of such warranty, a reasonable attorney's fee shall be included in any judgment rendered.

F. CLIENT shall provide C.T. MALE ASSOCIATES personnel with any information regarding potential hazards or whether personal protective measures are required when working on project site(s) associated with this contract and that C.T. MALE ASSOCIATES personnel be afforded the opportunity to review any health and safety plan available for site(s) that they will be working on.

AGREED TO:

TOWN OF ROTTERDAM
Attn: Mollie A. Collins, Town Supervisor

1100 Sunrise Boulevard
Rotterdam, NY 12306
Phone: (518) 355-7575
Email: mcollins@rotterdamny.org

By: _____
Authorized Signature (Date)

Title: _____

AGREED TO:

C.T. MALE ASSOCIATES ENGINEERING, SURVEYING, ARCHITECTURE, LANDSCAPE ARCHITECTURE & GEOLOGY, D.P.C.

50 Century Hill Drive
Latham, NY 12110
Phone: (518) 786-7400
Email: j.marx@ctmale.com

By: _____
Jeffrey A. Marx, P.E. (Date)

Title: Managing Environmental Engineer

STANDARD TERMS AND CONDITIONS OF AGREEMENT

1. EXTRA WORK: Extra work shall include, but not be limited to, additional office or field work caused by policy or procedural changes or governmental agencies, changes in the project, and work necessitated by any of the causes described in Paragraph 5 hereof. All extra work to be authorized by CLIENT in writing prior to commencement by C.T. MALE ASSOCIATES.

2. OWNERSHIP OF DOCUMENTS AND/OR ELECTRONIC MEDIA FILES: All tracings, specifications, computations, survey notes and media files and other original documents as instruments of service are and shall remain the property of C.T. MALE ASSOCIATES unless otherwise provided by law. CLIENT shall not use such items on other projects without C.T. MALE ASSOCIATES' prior written consent. C.T. MALE ASSOCIATES shall not release CLIENT's data without authorization.

3. LIMITATIONS OF PROBABLE COST: Any opinion of the probable construction cost of the project or any part thereof is not to be construed, nor is it intended, as a guarantee of the total cost.

4. APPROVAL OF WORK: The work performed by C.T. MALE ASSOCIATES shall be deemed approved and accepted by CLIENT as and when invoiced unless CLIENT objects within 30 days of the invoice date by written notice specifically stating the details in which CLIENT believes such work is incomplete or defective.

5. DELAY: Any delay, default, or termination in or of the performance of any obligation of C.T. MALE ASSOCIATES under this Agreement caused directly or indirectly by strikes, accidents, acts of God, shortage or unavailability of labor, materials, power or transportation through normal commercial channels, failure of CLIENT or CLIENT's agents to furnish information or to approve or disapprove C.T. MALE ASSOCIATES' work promptly, late, slow or faulty performance by CLIENT, other contractors or governmental agencies, the performance of whose work is precedent to or concurrent with the performance of C.T. MALE ASSOCIATES' work, or any other acts of the CLIENT or any other Federal, State, or local government agency, or any other cause beyond C.T. MALE ASSOCIATES' reasonable control, shall not be deemed a breach of this Agreement. The occurrence of any such event shall suspend the obligations of C.T. MALE ASSOCIATES as long as performance is delayed or prevented thereby, and the fees due hereunder shall be equitably adjusted.

6. TERMINATION: The obligation to provide further services under this Agreement may be terminated by either party upon seven (7) days written notice in the event of substantial failure by the other party to perform in accordance with the terms hereof through no fault of the terminating party. In the event of any termination, C.T. MALE ASSOCIATES shall be paid for all services rendered to the date of termination, as well as for all reimbursable expenses and termination expenses. For purposes of this section, the failure of the CLIENT to pay C.T. MALE ASSOCIATES within thirty (30) days of receipt of an invoice shall be considered such a substantial failure. In the event of a substantial failure on the part of the CLIENT, C.T. MALE ASSOCIATES, in addition to the right to terminate set forth in this paragraph, may also elect to suspend work until the default in question has been cured without consequence. No delay or omission on the part of C.T. MALE ASSOCIATES in exercising any right or remedy hereunder shall constitute a waiver of any such right or remedy on any future occasion.

7. INDEMNIFICATION: CLIENT shall indemnify, defend and hold C.T. MALE ASSOCIATES harmless for any and all loss, cost, expense, claim, damage, or liability of any nature arising from: (a) soil conditions; (b) changes in plans or specifications made by CLIENT or others; (c) use by CLIENT or others of plans, surveys, or drawings unsigned by C.T. MALE ASSOCIATES or for any purpose other than the specific purpose for which they were designed; (d) job site conditions and performance of work on the project by others; (e) inaccuracy of data or information supplied by CLIENT; and (f) work performed on material or data supplied by others, unless said loss was solely caused by C.T. MALE ASSOCIATES' own negligence.

8. LITIGATION: Should litigation be necessary to collect any portion of the amounts payable hereunder, then all costs and expenses of litigation and collection, including without limitation, fees, court costs, and attorney's fees (including such costs and fees on appeal), shall be the obligation of the CLIENT.

9. REPLACEMENT OF SURVEY STAKES: C.T. MALE ASSOCIATES, if included in Paragraph A of the Agreement, will provide necessary construction stakes. In instances where it is determined that negligence on the part of the CLIENT or others results in the need for restaking, the cost of such restaking will be billed as an extra to the CLIENT on a time basis. It will be the CLIENT's responsibility to provide adequate protection of the stakes against his own negligence or the negligence of those working for or with him and against vandalism by others. If staking is ordered by the CLIENT or others prematurely and construction does not take place, it will also be the CLIENT's responsibility to protect said stakes until such time as construction takes place.

10. MAPPING: Areas obscured by dense vegetation or shadow will be labeled as "DENSE WOODS", "SHADOW", or "OBSCURED AREA". C.T. MALE ASSOCIATES cannot certify as to the accuracies within these areas. Field verification of such area(s) must be undertaken and is not included within the scope of this Agreement unless explicitly stated.

11. OBSERVATION AND TESTING OF CONSTRUCTION, SAFETY: The observation and testing of construction is not included herein unless specifically agreed upon in the Scope of Services as set forth in Paragraph A of this Agreement. It should be understood that the presence of C.T. MALE ASSOCIATES' field representative will be for the purpose of providing observation and field testing. Under no circumstances is it C.T. MALE ASSOCIATES' intent to directly control or supervise the physical activities of the contractor's workmen to accomplish the work on this project. The presence of C.T. MALE ASSOCIATES' field representative at the site is to provide the CLIENT with a continuing source of information based upon the field representative's observations of the contractor's work, but does not include any superintending, supervision, or direction of the actual work of the contractor or the contractor's workmen. The contractor should be informed that neither the presence of C.T. MALE ASSOCIATES' field representative nor observation and testing personnel shall excuse the contractor in any way for defects discovered in his work. It is understood that C.T. MALE ASSOCIATES will not be responsible for job or site safety on the project.

12. RESTRICTIONS ON USE OF REPORTS: It should be understood that any reports rendered under this Agreement will be prepared in accordance with the agreed Scope of Services and pertain only to the subject project and are prepared for the exclusive use of the CLIENT. Use of the reports and data contained therein for other purposes is at the CLIENT's sole risk and responsibility.

13. RISK ALLOCATION: The CLIENT agrees that C.T. MALE ASSOCIATES' liability for damages to the CLIENT for any cause whatsoever in connection with this project, and regardless of the form of action, whether in contract or in tort, including negligence, shall be limited to the greater of $100,000.00, or C.T. MALE ASSOCIATES' total fee for services rendered on the project.

14. CONSEQUENTIAL DAMAGES: Notwithstanding any other provision of this Agreement, and to the fullest extent permitted by law, neither the Client nor the Consultant, their respective officers, directors, partners, employees, contractors or subconsultants shall be liable to the other or shall make any claim for any incidental, indirect or consequential damages arising out of or connected in any way to the Project or to this Agreement. This mutual waiver of consequential damages shall include, but is not limited to, loss of use, loss of profit, loss of business, loss of income, loss of reputation and any other consequential damages that either party may have incurred from any cause of action including negligence, strict liability, breach of contract and breach of strict or implied warranty. Both the Client and the Consultant shall require similar waivers of consequential damages protecting all the entities or persons named herein in all contracts and subcontracts with others involved in this project.

15. CLIENT RESPONSIBILITIES: Client shall be responsible for providing all reasonable assistance required by C.T. MALE ASSOCIATES in connection with Services, including, without limitation, any assistance specified in the Proposal. In particular, Client will provide the following:

Reasonable ingress to and egress from the Site by C.T. MALE ASSOCIATES and/or its subcontractors and their respective personnel and equipment.

Clean, secure, and unobstructed space and areas at the Site for C.T. MALE ASSOCIATES equipment and vehicles or those of C.T. MALE ASSOCIATES' subcontractors.

Information in the possession of Client (including, without limitation, facility and/or Site schematics, engineering drawings and plot plans) detailing the construction of facilities located underground or above ground at the Site that pertain to the stated scope of work or are necessary to assist C.T. MALE ASSOCIATES in performing Services and/or to successfully carry out the project.

Prior to any boring, drilling, and/or excavation work being commenced by C.T. MALE ASSOCIATES, the specific location(s) of such work will be provided to Client. Prior to any boring, drilling, excavation or other intrusive subsurface activities on the Site, Client or Client's representative shall identify any private and public subsurface obstruction or utility that Client or its representative knows or believes to exist at the Site. C.T. MALE ASSOCIATES, at its discretion, may contact the local public utility locator and, if agreed by Client, a private utility locator to determine the existence and location of subsurface obstruction or utilities. Client or Client's representative will provide C.T. MALE ASSOCIATES with prior approval of each location where C.T. MALE ASSOCIATES will carry-out any intrusive activity on the Site. Client agrees that if C.T. MALE ASSOCIATES or its subcontractor causes damage to a subsurface obstruction or utility that was not properly identified by Client, or marked by the public utility locator or private utility locator, if any, the Client shall indemnify, defend and hold harmless C.T. MALE ASSOCIATES, its officers, directors, employees and independent contractors from and against any and all claims, costs, fines, or other liability arising out of, or in connection with any damage

to any such subsurface obstruction or utilities, except to the extent such claims, costs, fines, or other liability are caused by C.T. MALE ASSOCIATES' negligence or willful misconduct.

16. CONTROLLING LAWS: This Agreement is to be governed by the laws of the **State of New York**.

17. INSURANCE C.T. MALE ASSOCIATES shall procure and maintain throughout the period of this agreement, at C.T. MALE ASSOCIATES' own expense, insurance for protection from claims under worker's compensation, temporary disability and other similar insurance required by applicable State and Federal laws, and shall maintain general and professional liability insurances. Certificates for all such policies of insurance shall be provided to the CLIENT upon written request. C.T. MALE ASSOCIATES shall not be responsible for any loss, damage or liability beyond the amounts, limits and conditions of such insurance.

18. STANDARD OF CARE: CLIENT agrees that in performing requested tasks, in accordance with this contract or amendments thereto, C.T. MALE ASSOCIATES will provide statements of adherence to standards or specifications only when said standards or specifications are included in the scope of services. In the event C.T. MALE ASSOCIATES is required to sign a statement or certificate on behalf of CLIENT, which differs from or exceeds the scope of services contracted for, CLIENT hereby agrees to indemnify and hold C.T. MALE ASSOCIATES harmless from any liability arising from or resulting from such statement or certificate.

19. SUCCESSORS AND ASSIGNS: Neither CLIENT nor C.T. MALE ASSOCIATES shall assign, sublet, or transfer any rights under or interest in (including, but without limitation, moneys that may become due or moneys that are due) this Agreement without the written consent of the other, except to the extent that any assignment, subletting or transfer is mandated by law or the effect of this limitation may be restricted by law.

20. MEDIATION: CLIENT and C.T. MALE ASSOCIATES agree to resolve all claims, disputes or controversies, or in relation to the interpretation, application or enforcement of this agreement through mediation. The parties further agree that the CLIENT will require, as a condition for participation in the project and their agreement to perform labor or services, that all contractors, subcontractors, subcontractors and material-persons, whose portion of the work amounts to five thousand dollars ($5,000) or more, and their insurers and sureties shall agree to this procedure.

21. EQUAL EMPLOYMENT OPPORTUNITY: C.T. MALE ASSOCIATES is committed to equal employment opportunity for all persons regardless of race, color, sex, age, national origin, marital status, handicap, or veteran's status. In striving to eliminate discrimination in the workplace, it is our policy to deal only with sub-contractors, vendors, suppliers, and other affiliates who recognize and support equal employment opportunity and comply with all applicable State and Federal Equal Employment Opportunity laws and regulations including the annual filing of Standard Form EEO-1.

22. NOTICES: All notices called for by this Contract shall be in writing and shall be deemed to have been sufficiently given or served when presented personally and when deposited in the mail, postage prepaid, certified and return receipt requested.

RESOLUTION NO. 202.23

TO AUTHORIZE PURCHASE OF CHLORINE GAS

WHEREAS, the publication of a Bid Notice, on BidNet seeking bids for the Town of Rotterdam's purchase of Chlorine gas was published on January 27, 2023; and

WHEREAS, on February 8, 2023 the bids received in response to the Bid Notice were opened; and

WHEREAS, JCI Jones Chemical, located at 176 S Ringling Blvd. Sarasota, Fl 34236, submitted a bid for Chlorine gas at a price of $400.00 per 150-pound cylinder; and

WHEREAS, by Resolution No. 94.23, the Town Board accepted and awarded a bid for the purchase of Chlorine gas for the Town of Rotterdam to JCI Jones Chemical, located at 176 S Ringling Blvd. Sarasota, Fl 34236; and

WHEREAS, the Town of Rotterdam has received notification from JCI Jones Chemical that due to raw material cost increases issued by their producers of Chlorine Gas, the price of Chlorine gas increased to $404.00 per 150-pound cylinder; and

WHEREAS, Chlorine gas is necessary to treating the water supplied to Town residents and the Town of Rotterdam must acquire sufficient supplies of Chlorine gas; and

WHEREAS, given the tight supply and demand constraints in the Chlorine gas industry, the changes in available suppliers, and the frequent changes in price arising from unprecedented market forces outside the Town's control, the Town Board hereby finds it necessary and appropriate to recognize an emergency relating to the purchase of Chlorine gas and that JCI Jones Chemical is still currently the lowest bidder of source thereof, and to authorize the purchase of Chlorine gas at the market price, and finds that based on the foregoing, the purchase of Chlorine gas as authorized by this Resolution is consistent with applicable legal requirements, including under General Municipal Law § 103;

THEREFORE, UPON MOTION OF Councilmember _____,

seconded by Councilmember _____,

BE IT RESOLVED BY THE TOWN BOARD AS FOLLOWS:

SECTION 1. The Town Board of the Town of Rotterdam hereby authorizes the purchase of Chlorine gas from JCI Jones Chemical, located at 176 S Ringling Blvd. Sarasota, Fl 34236, in an amount not to exceed $404.00 per 150-pound cylinder.

SECTION 2. The Town Board reserves all of its legal rights with respect to purchasing pursuant to the original contract award pursuant to Resolution 94.23 to the fullest extent. Neither this Resolution 201.23, nor any purchases made pursuant to this Resolution 201.23, shall be deemed as any waiver of any rights or remedies the Town may have against JCI Jones Chemical or any other supplier of Chlorine gas.

SECTION 3. The Town Board hereby authorizes the Town Supervisor or her designee to execute such documents and instruments as may be necessary to effectuate this Resolution.

SECTION 4. This resolution shall become effective June 14, 2023.

DATED: June 14, 2023

NAME	AYES	NOES	ABSTAIN
Christou			
Miller-Herrera			
Dodson			
Mastroianni			
Collins			

DRAFT

TOWN OF ROTTERDAM

John F. Kirvin Government Center • 1100 Sunrise Boulevard • Rotterdam, NY 12306
Telephone: 518-355-7575 • Fax: 518-355-7976 • Website: www.rotterdamny.org

LEGISLATIVE REQUEST FORM

DATE: June 6th, 2023

TO: Supervisor, Mollie A. Collins

FROM: Justin Peterson, Sr. Water Treatment Plant Operator

TITLE OF LEGISLATIVE REQUEST: Chlorine Gas Price Increase

TO BE PLACED ON TOWN BOARD AGENDA OF: June 14, 2023

TO BE PLACED ON TOWN BOARD MEETING OF: June 14, 2023

Background Information: JCI has increased the price per cylinder of chlorine gas

Evaluation/Analysis: JCI was the sole chlorine gas bidder for the 2023 year.

Recommendation(s): Town Board approve the price increase and avoid delay in shipment of disinfection chemicals.

Attachment/Documents(s): Increase letter

Compliance with Purchasing Policy: Yes

Effect(s) on Existing Law(s): None

LEGISLATION WAS PREPARED BY: Justin Peterson, Sr. Water Treatment Plant Operator

June 2, 2023

PLEASE SIGN AND RETURN ASAP
TO AVOID POSSIBLE SHIPMENT DELAYS

Town of Rotterdam
1100 Sunrise Blvd
Schenectady, NY 12303

Dear Customer:

Raw material cost increases were recently issued by the Producers of chlorine and sodium hydroxide (caustic soda). These materials are also used to manufacture sodium hypochlorite (bleach) and sodium bisulfite. It is necessary for us to pass those increases on to our customers.

Effective July 2, **2023** your Chlorine price must increase to $404/each. All other terms & conditions will remain the same.

Please know that while we do everything in our power to keep increases to a minimum, we have no control over Producer operations or raw material cost increases.

Please also note that supply remains tight- we will do our best to maintain service of your full requirements.

Thank you for your cooperation and understanding.

Sincerely,

JCI Jones Chemicals, Inc

JCI Jones Chemicals, Inc
1765 Ringling Blvd
Sarasota, FL 34236

Please sign below and return via email to warwick@jcichem.com or return via fax to (845) 986-0619.

Accepted by: _____ Date: _____

Westlake

2801 Post Oak Blvd., Suite 600
Houston, TX 77056
Tel 713.960.9111

March 24, 2023

Dear Customer:

Effective immediately, or as permissible by contract, Westlake is announcing a price increase for Chlorine (sold independently or as part of an ECU) by US$ 55 per short ton in the United States, and C$ 75 per metric ton in Canada. This increase is necessitated by a tightening supply/demand balance of chlorine.

Standard lead time for all chlorine rail shipments is 21 days.

If you have any questions regarding this price change, please contact your sales professional. Westlake values the opportunity to supply your Chlorine requirements, and will strive to earn your business every day.

Sincerely,

David Kokowsky

David Kokowsky
Director, Commercial Chlor-Alkali

RESOLUTION NO. 203.23

TO RECOGNIZE THE INTRODUCTION OF AN INTRODUCTORY LOCAL LAW OF 2023; TO AMEND CHAPTER 270, ZONING, OF THE TOWN CODE, RELATING TO A CHANGE OF ZONE FROM SINGLE-FAMILY RESIDENTIAL (R-1) TO RETAIL BUSINESS (B-1) AND REFER TO THE PLANNING COMMISSION FOR REPORT AND RECOMMENDATION

WHEREAS, The Town has received an application for a Change of Zone request on ±10,645 square feet of ±14,575 square foot parcel (Lot 2) from Single Family Residential (R-1) to Retail Business (B-1) to facilitate the construction of a two-family residence, currently known as parcel 2917 Hamburg Street, Tax Map No. 59.19-1-4.1; and

WHEREAS, On May 2, 2023, the Rotterdam Planning Commission approved a two-lot subdivision for this parcel; and

WHEREAS, Rotterdam Town Code 270-17 4 states that Change of Zone applications shall be referred to the Planning Board for a report and recommendation prior to a public hearing; NOW

THEREFORE, UPON MOTION OF Councilmember _____,

seconded by Councilmember _____,

BE IT RESOLVED BY THE TOWN BOARD AS FOLLOWS:

SECTION 1. The Town Board of the Town of Rotterdam hereby recognizes the introduction of an Introductory Local Law of 2023 to amend chapter 270, zoning, of the Town Code of the Town of Rotterdam for a change of zone from single-family residential (R-1) to retail business (B-1).

SECTION 2. The Town Board hereby refers this Introductory Local Law of 2023 to the Planning Commission of the Town of Rotterdam for report and recommendation thereon.

SECTION 3. This resolution shall become effective June 14, 2023.

DATED: June 14, 2023

NAME	AYES	NOES	ABSTAIN
Christou			
Miller-Herrera			
Dodson			
Mastroianni			
Collins			

TOWN OF ROTTERDAM

John F. Kirvin Government Center • 1100 Sunrise Boulevard • Rotterdam, NY 12306
Telephone: 518-355-7575 • Fax: 518-355-7976 • Website: www.rotterdamny.org

LEGISLATIVE REQUEST FORM

DATE:	June 5, 2023
TO:	Mollie Collins, Town Supervisor
FROM:	Joanne Schillaci, Zoning Officer
TITLE OF REQUEST:	Refer to Planning Commission for Report and Recommendation for Change of Zone from Single Family Residential (R-1) to Retail Business (B-1)
TOWN BOARD MEETING:	June 14, 2023
Background Information:	Michael & Catherine McGuire 1222 Angelo Drive Schenectady, NY 12303 Change of Zone request on ±10,645 square feet of ±14,575 square foot parcel (Lot 2) from Single Family Residential (R-1) to Retail Business (B-1) to facilitate the construction of a two-family residence. Currently, the parcel is known as 2917 Hamburg Street, Tax Map No. 59.19-1-4.1. On May 2, 2023, the Rotterdam Planning Commission approved a two-lot subdivision for this parcel.
Evaluation/Analysis:	Rotterdam Town Code 270-174 states that Change of Zone applications shall be referred to the Planning Board for a report and recommendation prior to a public hearing.
Recommendation(s):	Refer to Planning Commission for Report and Recommendation.
Attachment/Document(s):	Application Materials
Compliance with Purchasing Policy:	N/A
Effect(s) on Existing Law(s):	NYS Town Law Article 16 Proposed Local Law of the Year 2023
LEGISLATION WILL BE PREPARED BY:	Supervisors Office

RECEIVED
MAY 09 2023
TOWN OF ROTTERDAM
PUBLIC WORKS

****

TOWN OF ROTTERDAM CHANGE OF ZONE APPLICATION

Application Fee **$1,000**

Existing Zone Classification: R1 and B1 - same lot

Proposed Zone Classification: B1 the whole lot

PART II
GENERAL INFORMATION

Legal Owner's Name: Michael & Catherine McGuire
Mailing Address: [redacted]
City: Schenectady State: NY Zip: 12303
Daytime Phone: [redacted] E-mail: [redacted]

If applicant is not the owner, include written owner authorization for the below-designated contact to serve as representative.

Owner's Designated Contact: _____

Mailing Address: _____
City: _____ State: _____ Zip: _____
Daytime Phone: _____ E-mail: _____
Project/Proposal Site Area: (Acres or sq. ft.) 14575 sq. ft
Assessor Tax Parcel No.(s) of Site: 59-19-1-4.1
Adjacent Parcels Owned or Controlled and Tax Map Parcel No: (Acres or sq. ft.) _____

Street Address of Proposed Site (if any): _____

Describe Existing Use(s) on Proposed Site: (commercial vacant, residential, buildings, well, sewer drainfield, etc.)

Currently there is a residential bldg on lot that needs either tear down or refurbish.

School District: Hohonasen Fire District: Fire district #3

Water Supply: public

LEGAL INFORMATION

Location of Proposal Site: (General description by which direction and how far from roads and intersections and other community features)

2917 Hamburg St., Accross from St. Adalbert Cemetery, Next to St. Peters Rehab

Name of Public Road(s) Providing Access: Rt. 146, Hamburg St.

Width of Property Fronting on the Existing Public Road in Linear Feet: 20 ft.

Does the Proposal Have Access to an Arterial or Planned Arterial? ( ) Yes (X) No

Name(s) of Arterial Road(s): _____

A legal description of the proposed site must be attached: (X) Yes ( ) No

A copy of the assessor's map of the proposed site must be attached: (X) Yes ( ) No

A copy of the most current deed(s) of the proposed site must be attached: (X) Yes ( ) No

(All applications must contain a legal description that describes the exterior boundaries of the entire area to be rezoned. Please include the legal description for the entire area to be rezoned and also a copy of the assessor's map. A simple copy of the deed is not sufficient to process the change of zone request).

If you do not hold title to property, what is your interest in it? _____

What factors support this rezone? (This may be provided on a separate sheet of paper if necessary)

lot is currently zoned 6022 sq. feet B1 and 8479 sq. ft. R1 - zoning line goes right thru current residence - would like to streamline into B1 zoning for possible duplex.

Does any City officer, employee or family member thereof have a financial interest (as defined by General Municipal Law Section 809) in this application? YES ____ NO X. If yes, a statement disclosing the name, residence, nature and extent of this interest must be filed with this application.

UTILITIES

Proposed Source of Water:
( ) Individual Wells (X) Public System ( ) Private Community System
( ) Other, please describe _____

Proposed Means of Sewage Disposal:
(X) Public Sewer ( ) Dry Sewer ( ) Community System ( )
Septic Tank & Leachfield ( ) Other, please describe _____

PART III

****
SURVEYOR/ARCHITECT/ENGINEER VERIFICATION
****

I, the undersigned, a licensed land surveyor, architect, and/or engineer, have completed the information requested. The legal description has been prepared by me or under my supervision in accordance with the requirements of the Town of Rotterdam regulations and the laws of the State of New York.

Signed: _____ Date: 5/9/2023
Address: 133 MOHAWK AVE Phone [redacted]
SCOTIA, NY Zip: 12302

PLEASE AFFIX SURVEYOR/ARCHITECT/ENGINEER SEAL HERE

****

LEGAL OWNER SIGNATURE

****

(Signature of legal owner or representative as authorized by legal owner)

I, the undersigned, swear or affirm under penalty of perjury that the above responses are made truthfully and to the best of my knowledge.

I further swear or affirm that I am the owner of record of the area proposed for the previously identified land use action, or, if not the owner, attached herewith is written permission from the owner authorizing my actions on his/her behalf.

Name: Michael McGuire
Address [redacted]
Schenectady, NY
Michael McGuire
Signature of applicant or representative

Date:
Phone: [redacted]
Zip: 12303
5/9/23
Date

NOTARY

STATE OF NEW YORK) ss: NY
COUNTY OF Albany)

SUBSCRIBED AND SWORN to before me this 9th day of May, 2023

NOTARY SEAL

Notary Signature

AALIYABANU M. VOHRA
Notary Public, State of New York
No. 01VO6433412
Qualified in Schenectady County
Commission Expires May 16, 2026

Notary Public in and for the State of New York
Residing at: Albany NY
My appointment expires: May 16th 2026

PLEASE AFFIX NOTARY SEAL HERE

****

LEGAL OWNER SIGNATURE

****

(Signature of legal owner or representative as authorized by legal owner)

I, the undersigned, swear or affirm under penalty of perjury that the above responses are made truthfully and to the best of my knowledge.

I further swear or affirm that I am the owner of record of the area proposed for the previously identified land use action, or, if not the owner, attached herewith is written permission from the owner authorizing my actions on his/her behalf.

Name: Catherine McGuire
Address: [redacted]
Schenectady, NY 12303
Phone [redacted]
Zip: 12303

Catherine McGuire
Signature of applicant or representative

5/9/23
Date

NOTARY

STATE OF NEW YORK) ss:
COUNTY OF Albany)

SUBSCRIBED AND SWORN to before me this 9th day of May, 2023

NOTARY SEAL

Notary Signature

AALIYABANU M. VOHRA
Notary Public, State of New York
No. 01VO6433412
Qualified in Schenectady County
Commission Expires May 16, 2026

Notary Public in and for the State of New York
Residing at: Albany NY
My appointment expires: May 16th 2026

PLEASE AFFIX NOTARY SEAL HERE

Name and Address of All Adjacent Landowners:

NAME: [redacted]
ADD:

Property at 2925 Hamburg Street Tax ID # 59.19-1-5.1

NAME: [redacted]
ADD:

Tax ID 59.15-8-7.1

NAME: [redacted]
ADD:

Tax ID 59.19-1-3.1

NAME: [redacted]
ADD:

Tax ID 59.15-8-8

NAME: [redacted]
ADD:

Tax ID 59.15-8-7.2

NAME: _____
ADD: _____

NAME: _____
ADD: _____

NAME: _____
ADD: _____

NAME: _____
ADD: _____

TRUSTEE'S DEED

THIS INDENTURE, made the 15 day of December, Two Thousand Eleven,

Between **RUDOLPH J. QUIRINI, as Trustee of The Helen Quirini Revocable Trust dated the 11th day of September 2007,** currently residing at 790 Westmoreland Drive, Niskayuna, New York 12309,

party of the first part, and

MIKE McGUIRE and CATHERINE McGUIRE, husband and wife, currently residing at 1222 Angelo Drive, Schenectady, New York 12303

parties of the second part,

Witnesseth that the party of the first part, by virtue of the power and authority given to him by The Helen Quirini Revocable Trust dated the 11th day of September 2007, and in consideration of FORTY-SEVEN THOUSAND FIVE HUNDRED and 00/100-------- Dollar ($47,500.00) lawful money of the United States, and other good and valuable consideration paid by the parties of the second part, does hereby grant and release unto the parties of the second part, their heirs and assigns forever,

R.P.T.S.A. SEC 59. TAX MAP IDENT. 19 BLK 1 LOT 4

ALL THAT TRACT OR PARCEL OF LAND TOGETHER WITH THE BUILDINGS THEREON situate, lying and being on the easterly side of the Schenectady-Guilderland Highway in the Town of Rotterdam, County of Schenectady and State of New York, bounded and described as follows: Beginning at a stake in the easterly line of the Schenectady-Guilderland Highway, said stake being 219.33 distant northerly measured along the easterly line of the Schenectady-Guilderland Highway, from the southerly line of the lands as heretofore conveyed by Andrew Rudesheim and Lena, his Wife, to Rudolf Tomaschek and Anna Goepfert by deed dated May 5, 1924 and recorded in the Schenectady County Clerk's Office in Book 317 of Deeds at page 44; Thence from said point of beginning easterly and at right angles to the said easterly line of the Schenectady-Guilderland Highway for a distance of 312.3 feet to a stake in the dividing line between the lands herewith described and the lands now or formerly belonging to Carl Sirker; Thence Northwesterly along the lands of said Carl Sirker, which is also the easterly line of the land heretofore conveyed to Anna Goepfert, a distance of 61.25 feet to a stake; Thence Westerly in a straight line which is at right angles to the said highway for a distance of 282.2 feet to a stake in the easterly line of said highway; Thence Southerly 53.33 feet along the easterly line of said Schenectady-Guilderland Highway to the point and place of beginning.

AND ALSO all that other Tract or Parcel of Land situate in the Town of Rotterdam, County of Schenectady, New York, briefly described as follows: Beginning at a point in the easterly side of the Schenectady-Guilderland Road, which point is distant 106.4 feet from a stake driven in the ground on the northwesterly corner of lands of one Russell; and running thence Easterly along the south side of the lands of Russell, a distance of 252.0 feet to a stake; Thence in a somewhat southeasterly direction and along the lands formerly belonging to Carl Sirker, a distance of 61.25 feet to a point; Thence at an angle to the last mentioned course and in a Westerly direction and in a line parallel to the southerly side of the lands of said Russell, a distance of 282.2 feet to a point in the easterly side of the Schenectady-Guilderland Road; Thence at an angle to the last mentioned course and in a Northerly direction and along the easterly side of the Schenectady-Guilderland Road, a distance of 53.33 feet to the point or place of beginning, be all the aforesaid dimensions more or less.

SUBJECT to all existing and enforceable covenants, conditions, restrictions and easements of record, if any, affecting said premises.

Being the same premises conveyed to Helen Quirini, Trustee of The Helen Quirini Revocable Trust dated the 11th day of September 2007, by deed made by Helen Quirini, dated November 1, 2007 and recorded at the Schenectady County Clerk's Office on November 8, 2007 in Book 1778 of Deeds at Page 940.
1770

Also being the same premises conveyed by Frank X. Reisinger and Harriet A. Reisinger, his wife, to Helen Quirini, by deed dated September 21, 1948 and recorded in the Schenectady County Clerk's Office on October 26, 1948 in Liber 590 of Deeds at Page 17.

TOGETHER with the appurtenances and all the estate and rights of the party of the first part in and to said premises,

TO HAVE AND TO HOLD the premises herein granted unto the parties of the second part, the heirs or successors and assigns of the parties of the second part forever.

AND the party of the first part covenants that the party of the first part has not done or suffered anything whereby the said premises have been encumbered in any way whatever, except as aforesaid.

The word "party" shall be construed as if it read "parties" whenever the sense of this indenture so requires.

In Witness Whereof, the party of the first part has hereunto set his hand and seal the day and year first above written.

IN PRESENCE OF

Rudolph J. Quirini Trustee

RUDOLPH J. QUIRINI, as Trustee of The Helen Quirini Revocable Trust dated the 11th day of September 2007

STATE OF NEW YORK)
COUNTY OF SCHENECTADY) ss:


On the 12th day of December in the year 2011, before me, the undersigned, a Notary Public in and for said State, personally appeared **RUDOLPH J. QUIRINI**, personally known to me or proved to me on the basis of satisfactory evidence to be the individual whose name is subscribed to the within instrument and acknowledged to me that he executed the same in his capacity, and that by his signature on the instrument, the individual, or the person upon behalf of which the individual acted, executed the instrument.

ANN M. SHARPE
Notary Public, State of New York
No. 02SH5042097
Qualified in Saratoga County
Commission Expires April 19, 2015

Notary Public

Record and Return to:
Michael & Cathy McGuire
[redacted]

DEED Book 1848 Page 283
Doc No 2011-3779

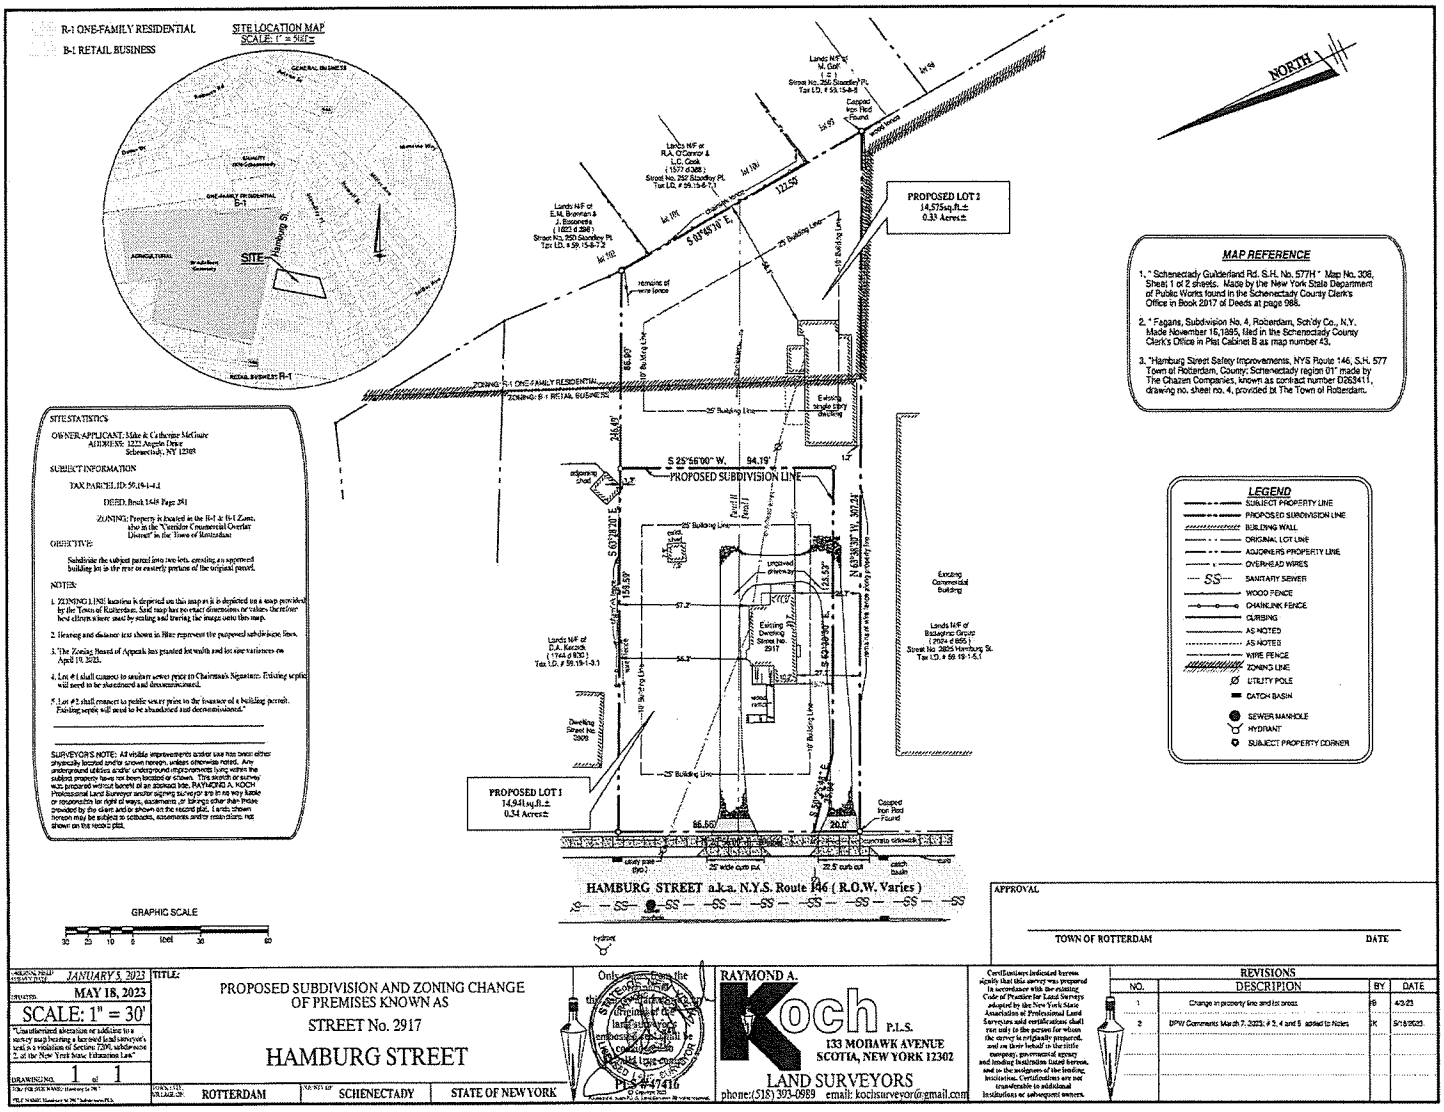
R-1 ONE-FAMILY RESIDENTIAL
B-1 RETAIL BUSINESS
SITE LOCATION MAP
SCALE: 1" = 500'
SITE
NORTH
PROPOSED LOT 2
14,575sq.ft.±
0.33 Acres±
PROPOSED LOT 1
14,941sq.ft.±
0.34 Acres±
PROPOSED SUBDIVISION LINE
S 25°56'00" W. 94.19'
S 65°45'16" E. 122.55'
HAMBURG STREET a.k.a. N.Y.S. Route 146 (R.O.W. Varies)
MAP REFERENCE
1. " Schenectady Guilderland Rd. S.H. No. 577H " Map No. 306, Sheet 1 of 2 sheets. Made by the New York State Department of Public Works found in the Schenectady County Clerk's Office in Book 2017 of Deeds at page 988.
2. " Fagans, Subdivision No. 4, Rotterdam, Sch'dy Co., N.Y. Made November 16,1895, filed in the Schenectady County Clerk's Office in Plat Cabinet B as map number 43.
3. "Hamburg Street Safety Improvements, NYS Route 146, S.H. 577 Town of Rotterdam, County: Schenectady region 01" made by The Chazen Companies, known as contract number D263411, drawing no. sheet no. 4, provided bt The Town of Rotterdam.
LEGEND
SUBJECT PROPERTY LINE
PROPOSED SUBDIVISION LINE
BUILDING WALL
ORIGINAL LOT LINE
ADJOINERS PROPERTY LINE
OVERHEAD WIRES
SANITARY SEWER
WOOD FENCE
CHAINLINK FENCE
CURBING
AS NOTED
AS NOTED
WIRE FENCE
ZONING LINE
UTILITY POLE
CATCH BASIN
SEWER MANHOLE
HYDRANT
SUBJECT PROPERTY CORNER
SITE STATISTICS
OWNER/APPLICANT: Mike & Catherine McGuire
ADDRESS: 1222 Angela Drive
Schenectady, NY 12303
SUBJECT INFORMATION
TAX PARCEL ID: 59.14-1-4.1
DEED: Book 1448 Page 291
ZONING: Property is located in the R-1 & B-1 Zone, also in the "Corridor Commercial Overlay District" in the Town of Rotterdam
OBJECTIVE:
Subdivide the subject parcel into two lots, existing an approved building lot in the rear or easterly portion of the original parcel.
NOTES:
1. ZONING LINE location is depicted on this map as it is depicted on a map provided by the Town of Rotterdam. Said map has no exact dimensions or values, therefore best efforts were used by scaling and tracing the image onto this map.
2. Bearing and distance text shown in Blue represent the proposed subdivision lines.
3. The Zoning Board of Appeals has granted lot width and lot size variances on April 10, 2023.
4. Lot # 1 shall connect to sanitary sewer prior to the issuance of a building permit. Existing septic will need to be abandoned and decommissioned.
5. Lot # 2 shall connect to public sewer prior to the issuance of a building permit. Existing septic will need to be abandoned and decommissioned."
SURVEYORS NOTE: All visible improvements and/or use has been either physically located and/or shown hereon, unless otherwise noted. Any underground utilities and/or underground improvements lying within the subject property have not been located or shown. This sketch or survey was prepared without benefit of an abstract title. RAYMOND A. KOCH Professional Land Surveyor and/or signing surveyor are in no way liable or responsible for right of ways, easements, or listings other than those provided by the client and/or shown on the record plat. Lands shown hereon may be subject to setbacks, easements and/or restrictions not shown on the record plat.
GRAPHIC SCALE
30 25 10 0 10 30 60
feet
APPROVAL
TOWN OF ROTTERDAM
DATE
JANUARY 5, 2023
MAY 18, 2023
SCALE: 1" = 30'
"Unauthorized alteration or addition to a survey map bearing a licensed land surveyor's seal is a violation of Section 7209, subdivision 2, of the New York State Education Law"
DRAWING NO. 1 of 1
TITLE:
PROPOSED SUBDIVISION AND ZONING CHANGE OF PREMISES KNOWN AS
STREET No. 2917
HAMBURG STREET
ROTTERDAM
SCHENECTADY
STATE OF NEW YORK
Only copies from the original of this survey marked with an original of the land surveyor's inked seal shall be considered to be valid true copies
NEW YORK LICENSED LAND SURVEYOR
No. 049416
RAYMOND A. Koch P.L.S.
133 MOHAWK AVENUE
SCOTIA, NEW YORK 12302
LAND SURVEYORS
phone:(518) 393-0989 email: kochsurvevor@gmail.com
Certifications indicated hereon signify that this survey was prepared in accordance with the existing Code of Practice for Land Surveys adopted by the New York State Association of Professional Land Surveyors and certifications shall run only to the person for whom the survey is originally prepared, and on their behalf to the title company, governmental agency and lending institution listed hereon, and to the assignees of the lending institution. Certifications are not transferable to additional institutions or subsequent owners.
REVISIONS
NO. DESCRIPTION BY DATE
1 Change in property line and lot areas RB 4/3/23
2 DPW Comments March 7, 2023; # 3, 4 and 5 added to Notes DK 5/18/2023

Short Environmental Assessment Form
Part 1 - Project Information

RECEIVED
MAY 26 2023
TOWN OF ROTTERDAM
PUBLIC WORKS

Instructions for Completing

Part 1 – Project Information. The applicant or project sponsor is responsible for the completion of Part 1. Responses become part of the application for approval or funding, are subject to public review, and may be subject to further verification. Complete Part 1 based on information currently available. If additional research or investigation would be needed to fully respond to any item, please answer as thoroughly as possible based on current information.

Complete all items in Part 1. You may also provide any additional information which you believe will be needed by or useful to the lead agency; attach additional pages as necessary to supplement any item.

Part 1 – Project and Sponsor Information

Michael & Catherine McGuire

Name of Action or Project:
2917 Hamburg St. Rotterdam, NY 12303 lot #2

Project Location (describe, and attach a location map):
2917 Hamburg St. Rotterdam, NY lot #2

Brief Description of Proposed Action:
lot is 14575 sq. feet of which 6022 sq. ft. are B1 and 8479 sq. fet are R1 - We would like to streamline into B1 zoning the whole lot.

Name of Applicant or Sponsor:	Telephone: [redacted]
Michael & Catherine McGuire	E-Mail: [redacted]
Address: [redacted]	
City: Schenectady	State: NY
	Zip Code: 12303

	NO	YES
1. Does the proposed action only involve the legislative adoption of a plan, local law, ordinance, administrative rule, or regulation? If Yes, attach a narrative description of the intent of the proposed action and the environmental resources that may be affected in the municipality and proceed to Part 2. If no, continue to question 2.	☐	☒
2. Does the proposed action require a permit, approval or funding from any other government Agency? If Yes, list agency(s) name and permit or approval:	☒	☐

3. a. Total acreage of the site of the proposed action? 14575 ~~acres~~ sq. feet
   b. Total acreage to be physically disturbed? 14575 ~~acres~~
   c. Total acreage (project site and any contiguous properties) owned or controlled by the applicant or project sponsor? 14941 ~~acres~~ sq. feet Adjacent Lot

4. Check all land uses that occur on, are adjoining or near the proposed action:

5. ☐ Urban ☐ Rural (non-agriculture) ☐ Industrial ☑ Commercial ☑ Residential (suburban)
   ☐ Forest ☐ Agriculture ☐ Aquatic ☐ Other(Specify):
   ☐ Parkland

	NO	YES	N/A
5. Is the proposed action,			
a. A permitted use under the zoning regulations?	☐	☑	☐
b. Consistent with the adopted comprehensive plan?	☐	☑	☐
6. Is the proposed action consistent with the predominant character of the existing built or natural landscape?	NO ☐	YES ☑	
7. Is the site of the proposed action located in, or does it adjoin, a state listed Critical Environmental Area?	NO	YES	
If Yes, identify: _____	☑	☐	
8. a. Will the proposed action result in a substantial increase in traffic above present levels?	NO ☑	YES ☐	
b. Are public transportation services available at or near the site of the proposed action?	☐	☑	
c. Are any pedestrian accommodations or bicycle routes available on or near the site of the proposed action?	☐	☑	
9. Does the proposed action meet or exceed the state energy code requirements?	NO	YES	
If the proposed action will exceed requirements, describe design features and technologies: _____	☐	☑	
10. Will the proposed action connect to an existing public/private water supply?	NO	YES	
If No, describe method for providing potable water: _____	☐	☑	
11. Will the proposed action connect to existing wastewater utilities?	NO	YES	
If No, describe method for providing wastewater treatment: _____	☐	☑	
12. a. Does the project site contain, or is it substantially contiguous to, a building, archaeological site, or district which is listed on the National or State Register of Historic Places, or that has been determined by the Commissioner of the NYS Office of Parks, Recreation and Historic Preservation to be eligible for listing on the State Register of Historic Places?	NO ☑	YES ☐	
b. Is the project site, or any portion of it, located in or adjacent to an area designated as sensitive for archaeological sites on the NY State Historic Preservation Office (SHPO) archaeological site inventory?	☑	☐	
13. a. Does any portion of the site of the proposed action, or lands adjoining the proposed action, contain wetlands or other waterbodies regulated by a federal, state or local agency?	NO ☑	YES ☐	
b. Would the proposed action physically alter, or encroach into, any existing wetland or waterbody?	☑	☐	
If Yes, identify the wetland or waterbody and extent of alterations in square feet or acres: _____			

14. Identify the typical habitat types that occur on, or are likely to be found on the project site. Check all that apply:

☐ Shoreline ☐ Forest ☐ Agricultural/grasslands ☐ Early mid-successional

☐ Wetland ☐ Urban ☑ Suburban

	NO	YES
15. Does the site of the proposed action contain any species of animal, or associated habitats, listed by the State or Federal government as threatened or endangered?	☑	☐
16. Is the project site located in the 100-year flood plan?	☑	☐
17. Will the proposed action create storm water discharge, either from point or non-point sources?	☑	☐
If Yes,		
a. Will storm water discharges flow to adjacent properties?	☑	☐
b. Will storm water discharges be directed to established conveyance systems (runoff and storm drains)?	☑	☐
If Yes, briefly describe: _____		
18. Does the proposed action include construction or other activities that would result in the impoundment of water or other liquids (e.g., retention pond, waste lagoon, dam)?	☑	☐
If Yes, explain the purpose and size of the impoundment: _____		
19. Has the site of the proposed action or an adjoining property been the location of an active or closed solid waste management facility?	☑	☐
If Yes, describe: _____		
20. Has the site of the proposed action or an adjoining property been the subject of remediation (ongoing or completed) for hazardous waste?	☑	☐
If Yes, describe: _____		

I CERTIFY THAT THE INFORMATION PROVIDED ABOVE IS TRUE AND ACCURATE TO THE BEST OF MY KNOWLEDGE

Applicant/sponsor/name: Michael McDuire Catherine McGuire Date: 5/26/23

Signature: _____ Title: owners

RESOLUTION NO. 204.23

REQUESTING BIDS FOR ROTTERDAM JUNCTION WD 3&4 LEAK DETECTION SURVEY

THEREFORE, UPON MOTION OF Councilmember _____,

seconded by Councilmember _____,

BE IT RESOLVED BY THE TOWN BOARD AS FOLLOWS:

SECTION 1. The Town Board of the Town of Rotterdam hereby authorizes the Supervisor to call for bids for Rotterdam Junction WD 3&4 Leak Detection Survey.

SECTION 2. The Town Clerk of the Town of Rotterdam shall cause the following public notice to be published in the official newspaper of the Town of Rotterdam, and the Supervisor of the Town of Rotterdam shall cause the following public notice be published to the Empire State Purchasing Group on BidNet (http://www.bidnetdirect.com/townofrotterdam) at least five (5) days before the date of reception of bid proposals:

TOWN OF ROTTERDAM
NOTICE TO BIDDERS

PLEASE TAKE NOTICE: That all bids received by the Town Board of the Town of Rotterdam, by Monday, the 10h day of July 2023, at 2:00 P.M., will be opened electronically and in person at that time. The Town Board will subsequently post an official report to the Empire State Purchasing Group on BidNet (http://www.bidnetdirect.com/townofrotterdam) by the close of business the next day, of all bid submissions received pursuant to this notice. Additionally, the official bid report and all bids shall be available in the office of the town clerk for public inspection during regular business hours, for the purchase by the Town of Rotterdam of the following:

ROTTERDAM JUNCTION WD 3&4 LEAK DETECTION SURVEY

Digital Copies of Specifications may be obtained from the Empire State Purchasing Group on BidNet at http://www.bidnetdirect.com/townofrotterdam. Copies of RFP documents obtained from any other source are not considered official copies. The Town of Rotterdam cannot guarantee the accuracy of any information not obtained from the BidNet Direct website and is not responsible for any errors contained by any information received from an alternate source. Only those vendors who obtain ITB, RFP or RFQ documents from the BidNet system are guaranteed to receive addendum information, if such information is issued. If you obtain the document from a source other than the source indicated, it is recommended that you register on the Empire State Purchasing Group website, http://www.bidnetdirect.com/new-york and obtain an official copy.

ALL BID PROPOSALS MUST BE SUBMITTED PRIOR TO 2:00 P.M., MONDAY JULY 10, 2023

ALL HANDLING COSTS (MAIL, DELIVERY SERVICES, PRINTING ETC.) SHALL BE THE RESPONSIBILITY OF THE BIDDER

The Town Board reserves the right to accept or reject any and all bids or proposals or any specific part of any item of any bid.

BY ORDER OF THE ROTTERDAM TOWN BOARD
DIANE M. MARCO, TOWN CLERK

DATED: June 14, 2023
BidNet: Please publish on June 16, 2023
Daily Gazette: Please publish once on June 16, 2023
Town Clerk Post

SECTION 3. This resolution shall become effective June 14, 2023

DATED: June 14, 2023

NAME	AYES	NOES	ABSTAIN
Christou			
Miller-Herrera			
Dodson			
Mastroianni			
Collins			

DRAFT

TOWN OF ROTTERDAM

John F. Kirvin Government Center • 1100 Sunrise Boulevard • Rotterdam, NY 12306
Telephone: 518-355-7575 • Fax: 518-355-7976 • Website: www.rotterdamny.org

LEGISLATIVE REQUEST FORM

DATE:	June 9, 2023
TO:	Town Board
FROM:	C. Jack Dodson, Deputy Supervisor
TITLE OF REQUEST:	Bid Leak Detection Survey for Rotterdam Junction Water Districts 3&4
TOWN BOARD MEETING:	June 14, 2023
Background Information:	Resolution 119.23 authorized the use of ARPA funds for engineering to prepare a bid package for a leak detection survey of Rotterdam Junction Water Districts 3&4.
Evaluation/Analysis:	Prime AE prepared municipal bidding documents to bid the leak detection survey.
Recommendation(s):	Bid Leak Detection Survey for Rotterdam Junction Water Districts 3&4
Attachment/Document(s):	Bid package – Leak Detection Survey Rotterdam Junction Water Districts 3&4.
Compliance with Purchasing Policy:	Yes – Competitive Bidding
Effect(s) on Existing Law(s):	N/A
LEGISLATION WILL BE PREPARED BY:	Supervisors Office


TOWN OF ROTTERDAM
ROTTERDAM JUNCTION WD3&4 LEAK DETECTION SURVEY
CONTRACT NO. 1 – LEAK DETECTION

PROJECT MANUAL

TOWN BOARD

Mollie Collins	Supervisor
Charles Jack Dodson	Deputy Supervisor
Evan Christou	Council Member
Samantha Miller-Herrera	Council Member
Joseph C. Mastroianni	Council Member
Diane M. Marco	Town Clerk

PROJECT ENGINEER
PRIME AE Group of NY

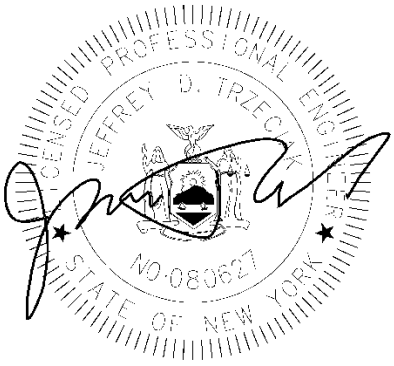

Project No. 23350

Bid Issue: June 2023

KB Group of NY, Inc. dba PRIME AE Group of NY

New York Office | 100 Great Oaks Blvd, | Suite 114 | Albany, New York 12203
Phone: 518 382 1774 | www.primeeng.com

Table of Contents

Division 0 - Bidding and Contract Requirements		**No. of Pages**
001113	Advertisement for Bidders	1
002113	Instructions to Bidders	9
004117	Bid Form	3
004313	Bid Bond Form	2
004321	Allowance Form	1
004513	Qualification Statement	11
004519	Non-Collusion Affidavit	1
004525	Non-Discrimination and Harassment in the Workplace Policy	5
005213.10	Agreement Form	1
005213.13	Agreement	8
006113.13	Performance Bond	5
006113.16	Payment Bond	5
007213.10	General Conditions Form	1
007213.13	General Conditions	72
007314	Supplementary Conditions	6
Division 1 - General Requirements		
011000	Summary of Work	5
012100	Allowances	2
012600	Contract Modification Procedures	2
012900	Payment Procedures	3
013100	Project Management and Coordination	6
013200	Progress Documentation	4
013300	Submittal Procedures	6
014000	Quality Requirements	3
014200	References	3
015000	Temporary Facilities	7
017700	Closeout Procedures	2
Divisions 2 - 50 - Technical Specifications		
330112.11	Operation and Maintenance of Water Utilities – Leak Detection	3

Exhibit 1 – NY Prevailing Wage Rate Schedule

Drawings:

Sheet #	**Title**	**Reference No.**
	SECTION A - GENERAL	
--	COVER SHEET	23350-000
R1	INDEX & LOCATION	23350-001
	SECTION A – PLANS	
A1	WATER SYSTEM MAP – SECTION 1	23350-100
A2	WATER SYSTEM MAP – SECTION 2	23350-110
A3	WATER SYSTEM MAP – SECTION 3	23350-120
A4	WATER SYSTEM MAP – SECTION 4	23350-130
A5	WATER SYSTEM MAP – SECTION 5	23350-140

DIVISION 0 - BIDDING AND CONTRACT REQUIREMENTS

Town of Rotterdam

SECTION 00 11 13

ADVERTISEMENT FOR BIDS

Sealed bids for the furnishing of all labor and material necessary for the Town of Rotterdam Rotterdam Junction Leak Detection Survey project will be received by the Town of Rotterdam Town Clerk at 1100 Sunrise Boulevard, Rotterdam, New York 12306 until 02:00 PM local time on Monday, July 10, 2023 at which time and place they will be publicly opened and read aloud.

Bids will be received for the following Contract:

> Contract No. 1 – General Construction: will consist of performing acoustic listening and correlation method leak detection of the entirety of the Town of Rotterdam water districts 3 and 4 in Rotterdam Junction along the Route 5S corridor from the Interstate 890 interchange with 5S to the Thruway Plaza access road (edge of public right-of-way) on the western end of the system (approximately 11.5 miles of water main, size range: 2”-12”, plus services), including all necessary labor, tools, equipment, vehicles, and reports, all as shown on the contract drawings and specified herein.

Digital copies of Bidding Documents may be obtained from the Empire State Purchasing Group on BidNet at http://www.bidnetdirect.com/townofrotterdam. Copies of Bidding Documents obtained from any other source are not considered official copies. Neither Owner nor Engineer can guarantee the accuracy, and are not responsible for any errors contained in documents obtained from an alternate source. Only those vendors who obtain documents from the BidNet system are guaranteed to receive addendum information, if such information is issued.

Each Bid must be submitted on the prescribed Bid Form and accompanied by security in an amount not less than five percent (5%) of the amount of the bid in the form and subject to the conditions provided in the Information for Bidders. No Bidder may withdraw his bid within forty-five (45) days after the actual date of opening thereof.

There will be no formal Pre-Bid Meeting held, but any Bidder that would like to visit the site shall contact the Town Supervisor’s office at (518) 355-7575 extension 393 to arrange a site visit. Town representatives will not answer questions relative to the project.

This is an exempt capital improvement project, and Bidders shall not include in their bid sales and compensating use taxes on the cost of materials which are to be incorporated into the work and which are to be separately sold by the Contractor to the Town of Rotterdam prior to incorporation into the work of the Contract.

The attention of Bidders is particularly called to the requirements as to conditions of employment to be observed and minimum wage rates to be paid under the Contract.

The right is reserved to waive any informalities in the Bid and to reject any or all Bids.

END OF SECTION

SECTION 002113
INSTRUCTIONS TO BIDDERS

1.1 ARTICLE 1 – DEFINED TERMS

A. 1.01 – Terms used in these Instructions to Bidders will have the meanings indicated in the General Conditions and Supplementary Conditions. Additional terms used in these Instructions to Bidders have the meanings indicated below which are applicable to both the singular and plural thereof:

1. Bidder – The individual or entity who submits a Bid directly to OWNER.
2. Issuing Office – The office from which the Bidding Documents are to be issued and where the bidding procedures are to be administered.
3. Successful Bidder – The lowest responsible Bidder submitting a responsive Bid to whom OWNER (on the basis of OWNER's evaluations as hereinafter provided) makes an award.

1.2 ARTICLE 2 – COPIES OF BIDDING DOCUMENTS

A. 2.01 – Complete sets of the Bidding Documents in the number and for the fee, if any, stated in the Notice to Bidders may be obtained from the Issuing Office.

B. 2.02 – Complete sets of Bidding Documents must be used in preparing Bids; neither OWNER nor ENGINEER assumes any responsibility for errors or misinterpretations resulting from the use of incomplete sets of Bidding Documents.

C. 2.03 – OWNER and ENGINEER in making copies of Bidding Documents available on the above terms do so only for the purpose of obtaining Bids for the Work and do not confer a license or grant for any other use.

D. 2.04 – All sections requiring Bidder to supply information, signature, bid bond, etc., are included in this document on a separate .pdf file for your convenience in identifying them. These sections include 004113 Bid Form, 004313 Bid Bond, 004513 Contractor's Qualifications Statement, 004519 Non-Collusion Affidavit, and 004525 Town of Rotterdam Non-Discrimination and Harassment Policy & Affidavit. All requested information must be provided for bid to be considered for acceptance.

1.3 ARTICLE 3 – QUALIFICATIONS OF BIDDERS

A. 3.01 – To demonstrate Bidder's qualifications to perform the Work prior to award, within five days of OWNER's request, Bidder shall submit written evidence such as financial data, previous experience, present commitments, and such other data as may be called for below.

1. EJCDC C-451, "Qualifications Statement" (Section 004513) with bid package. Section regarding contractor's financial information need not be completed with bid submittal, but must be available from apparent successful bidder within 48 hours of Owner's request.

1.4 ARTICLE 4 – EXAMINATION OF BIDDING DOCUMENTS, OTHER RELATED DATA, AND SITE

A. 4.01 – Subsurface and Physical Conditions

1. The Supplementary Conditions Identify:

a. Those reports of explorations and tests of subsurface conditions at or contiguous to the Site that Engineer has used in preparing the Bidding Documents.
b. Those drawings of physical conditions in or relating to existing surface and subsurface structures at or contiguous to the Site (except Underground Facilities) that ENGINEER has used in preparing the Bidding Documents.

2. Copies of reports and drawings referenced in paragraph 1.2.I of the Supplementary Conditions will be made available by OWNER to any Bidder on request. Those reports and drawings are not part of the Contract Documents, but the "technical data" contained therein upon which Bidder is entitled to rely as provided in paragraph 5.03 of the General Conditions has been identified and established in paragraph 1.2.I of the Supplementary Conditions. Bidder is responsible for any interpretation or conclusion Bidder draws from any "technical data" or any other data, interpretations, opinions, or information contained in such reports or shown or indicated in such drawings.

B. 4.02 – Underground Facilities

1. Information and data shown or indicated in the Bidding Documents with respect to existing Underground Facilities at or contiguous to the Site is based upon information and data furnished to OWNER and ENGINEER by owners of such Underground Facilities, including OWNER, or other.

C. 4.03 – Hazardous Environmental Condition

1. The Supplementary Conditions identify those reports and drawings relating to a Hazardous Environmental Condition identified at the Site, if any, that ENGINEER has used in preparing the Bidding Documents.
2. Copies of reports and drawings referenced in paragraph 1.2.J will be made available by OWNER to any Bidder on request. Those reports and drawings are not part of the Contract Documents, but the "technical data" contained therein upon which Bidder is entitled to rely as provided in paragraph 5.06 of the General Conditions has been identified and established in paragraph 1.2.J of the Supplementary Conditions. Bidder is responsible for any interpretation or conclusion Bidder draws from any "technical data" or any other data, interpretations, opinions, or information contained in such reports or shown or indicated in such drawings.

D. 4.04 – Provisions concerning responsibilities for the adequacy of data furnished to prospective Bidders with respect to subsurface conditions, other physical conditions and Underground Facilities, and possible changes in the Bidding Documents due to differing or unanticipated conditions appear in paragraphs 5.03, 5.04, and 5.05 of the General Conditions. Provisions concerning responsibilities for the adequacy of data furnished to prospective Bidders with respect to a Hazardous Environmental Condition at the Site, if any, and possible changes in the Contract Documents due to any Hazardous Environmental Condition uncovered or revealed at the Site which was not shown or indicated in the Drawings or Specifications or identified in the

Contract Documents to be within the scope of the Work appear in paragraph 5.06 of the General Conditions.

E. 4.05 – On request, OWNER will provide Bidder access to the Site to conduct such examinations, investigations, explorations, tests, and studies as Bidder deems necessary for submission of a Bid. Bidder shall fill all holes and clean up and restore the Site to its former condition upon completion of such explorations, investigations, tests, and studies.

F. 4.06 – Reference is made to Article 1 of the Agreement Between Owner and Contractor for Construction Contract (Stipulated Price) and Paragraph 1.4 of the Summary of Work for the identification of the general nature of other work that is to be performed at the Site by OWNER or others (such as utilities and other prime contractors) that relates to the Work for which a Bid is to be submitted. On request, OWNER will provide to each Bidder for examination access to or copies of Contract Documents (other than portions thereof related to price) for such other work.

G. 4.07 – It is responsibility of each Bidder before submitting a Bid to do the following:

1. Examine and carefully study the Bidding Documents, including any Addenda and the other related data identified in the Bidding Documents.
2. Visit the Site and become familiar with and satisfy Bidder as to the general, local, and Site conditions that may affect cost, progress, and performance of the Work.
3. Become familiar with and satisfy Bidder as to all Federal, State, and local Laws and Regulations that may affect cost, progress, or performance of the Work.
4. Carefully study all reports of explorations and tests of subsurface conditions at or contiguous to the Site and all drawings of physical conditions in or relating to existing surface or subsurface structures at or contiguous to the Site (except Underground Facilities) which have been identified in the Supplementary Conditions as provided in paragraph 5.03 of the General Conditions, and carefully study all reports and drawings of a Hazardous Environmental Condition, if any, at the Site which have been identified in the Supplementary Conditions as provided in paragraph 5.06 of the General Conditions.
5. Obtain and carefully study (or assume responsibility for doing so) all additional or supplementary examinations, investigations, explorations, tests, studies, and data concerning conditions (surface, subsurface, and Underground Facilities) at or contiguous to the Site which may affect cost, progress, or performance of the Work or which relate to any aspect of the means, methods, techniques, sequences, and procedures of construction to be employed by Bidder, including any specific means, methods, techniques, sequences, and procedures of construction expressly required by the Bidding Documents, and safety precautions and programs incident thereto.
6. Agree at the time of submitting its Bid that no further examinations, investigations, explorations, tests, studies, or data are necessary for the determination of its Bid for performance of the Work at the price bid and within the times and in accordance with the other terms and conditions of the Bidding Documents.
7. Become aware of the general nature of the work to be performed by OWNER and others at the Site that relates to the Work as indicated in the Bidding Documents.
8. Correlate the information known to Bidder, information and observations obtained from visits to the Site, reports and drawings identified in the Bidding Documents, and all additional examinations, investigations, explorations, tests, studies, and data with the Bidding Documents.

9. Promptly give ENGINEER written notice of all conflicts, errors, ambiguities, or discrepancies that Bidder discovers in the Bidding Documents and confirm that the written resolution thereof by ENGINEER is acceptable to Bidder.
10. Determine that the Bidding Documents are generally sufficient to indicate and convey understanding of all terms and conditions for the performance of the Work.

H. 4.08 – The submission of a Bid will constitute an incontrovertible representation by Bidder that Bidder has complied with every requirement of this Article 4, that without exception the Bid is premised upon performing and furnishing the Work required by the Bidding Documents and applying any specific means, methods, techniques, sequences, and procedures of construction that may be shown or indicated or expressly required by the Bidding Documents, that Bidder has given ENGINEER written notice of all conflicts, errors, ambiguities, and discrepancies that Bidder has discovered in Bidding Documents and the written resolutions thereof by ENGINEER are acceptable to Bidder, and that the Bidding Documents are generally sufficient to indicate and convey understanding of all terms and conditions for performing and furnishing the Work.

1.5 ARTICLE 5 – PRE-BID CONFERENCE

A. 5.01 – A pre-Bid conference will not be held. ENGINEER will answer any contractor questions via phone or email. ENGINEER will transmit to all prospective Bidders of record such Addenda as ENGINEER considers necessary in response to questions arising during the bidding phase. Oral statements may not be relied upon and will not be binding or legally effective.

1.6 ARTICLE 6 – SITE AND OTHER AREAS

A. 6.01 – The Site is identified in the Bidding Documents. All additional lands and access thereto required for temporary construction facilities, construction equipment, or storage of materials and equipment to be incorporated in the Work are to be obtained and paid for by CONTRACTOR. Easement for permanent structures or permanent changes in existing facilities are to be obtained and paid for by OWNER unless otherwise provided in the Bidding Documents.

1.7 ARTICLE 7 – INTERPRETATIONS AND ADDENDA

A. 7.01 – All questions about the meaning or intent of the Bidding Documents are to be submitted to ENGINEER in writing. Interpretations or clarifications considered necessary by ENGINEER in response to such questions will be issued by Addenda mailed or delivered to all parties recorded by ENGINEER as having received the Bidding Documents. Questions received less than ten days prior to the date for opening of Bids may not be answered. Only questions answered by Addenda will be binding. Oral and other interpretations or clarifications will be without legal effect.

B. 7.02 – Addenda may be issued to clarify, correct, or change the Bidding Documents as deemed advisable by OWNER or ENGINEER.

1.8 ARTICLE 8 – BID SECURITY

A. 8.01 – A Bid must be accompanied by Bid security made payable to OWNER in an amount of 5 % of Bidder's *maximum* Bid price and in the form of a certified or bank check or a Bid Bond (EJCDC No. C-430, 2013 edition) issued by a surety meeting the requirements of paragraph 6.01 of the General Conditions.

B. 8.02 – The Bid security of the Successful Bidder will be retained until such Bidder has executed the Contract Documents, furnished the required contract security and met the other conditions of the Notice of Award, whereupon the Bid security will be returned. If the Successful Bidder fails to execute and deliver the Contract Documents and furnish the required contract security within 15 days after the Notice of Award, OWNER may annul the Notice of Award and the Bid security of that Bidder will be Forfeited. The Bid security of other Bidders whom OWNER believes to have a reasonable chance of receiving the award may be retained by OWNER until the earlier of *seven* days after the Effective Date of the Agreement or *46* days after the Bid opening, whereupon Bid security furnished by such Bidders will be returned.

C. 8.03 – Bid security of other Bidders whom OWNER believes do not have a reasonable chance of receiving the award will be returned within *thirty* days after the Bid opening.

1.9 ARTICLE 9 – CONTRACT TIMES

A. 9.01 – The number of days within which, or the dates by which, the Work is to be (a) Substantially Completed and (b) also completed and ready for final payment are set forth in the Agreement.

1.10 ARTICLE 10 – LIQUIDATED DAMAGES

A. 10.01 – Provisions for liquidated damages, if any, are set forth in the Agreement.

1.11 ARTICLE 11 – SUBSTITUTE AND "OR-EQUAL" ITEMS

A. 11.01 – The Contract, if awarded, will be on the basis of materials and equipment specified or described in the Bidding Documents, or "or-equal" materials and equipment as defined in paragraph 7.04 of the General Conditions, or those substitute or materials and equipment approved by the ENGINEER and identified by Addendum. The materials and equipment described in the Bidding Documents establish a standard of required type, function and quality to be met by any proposed substitute or "or-equal" item. Request for ENGINEER's clarification of materials and equipment considered "or-equal" prior to the Effective Date of the Agreement must be received by the ENGINEER at least 5 days prior to the date for receipt of Bids. No item of material or equipment will be considered by ENGINEER as a substitute unless written request for approval has been submitted by Bidder and has been received by ENGINEER at least 15 days prior to the date for receipt of Bids. Each request shall conform to the requirements of paragraph 7.04 of the General Conditions. The burden of proof of the merit of the proposed item is upon the Bidder. ENGINEER's decision of approval or disapproval of a proposed item will be final. If ENGINEER approves any proposed substitute item, such approval will be set forth in an Addendum issued to all prospective Bidders. Bidders shall not rely upon approvals made in any other manner.

1.12 ARTICLE 12 – SUBCONTRACTORS, SUPPLIERS, AND OTHERS

A. 12.01 – If the Supplementary Conditions require the identity of certain Subcontractors, Suppliers, individuals, or entities to be submitted to OWNER in advance of a specified date prior to the Effective Date of the Agreement, the apparent Successful Bidder, and any other Bidder so requested, shall within five days after Bid opening, submit to OWNER a list of all such Subcontractors, Suppliers, individuals, or entities proposed for those portions of the Work for which such identification is required. Such list shall be accompanied by an experience statement with pertinent information regarding similar projects and other evidence of qualification for each such Subcontractor, Supplier, individual, or entity if requested by OWNER. IF OWNER or ENGINEER, after due investigation, has reasonable objection to any proposed Subcontractor, Supplier, individual, or entity, OWNER may, before the Notice of Award is given, request apparent Successful Bidder to submit a substitute, without an increase in the Bid.

B. 12.02 – If apparent Successful Bidder declines to make any such substitution, OWNER may determine such Bidder to be nonresponsive and reject the Bid. Declining to make requested substitutions will not constitute grounds for forfeiture of the Bid security of any Bidder. Any Subcontractor, Supplier, individual, or entity so listed and against which OWNER and ENGINEER makes no written objection prior to the giving of the Notice of Award will be deemed acceptable to OWNER and ENGINEER subject to revocation of such acceptance after the Effective Date of the Agreement as defined in Paragraph 1.01 of the General Conditions.

C. 12.03 – CONTRACTOR shall not be required to employ any Subcontractor, Supplier, individual, or entity against whom CONTRACTOR has reasonable objection.

1.13 ARTICLE 13 – PREPARATION OF BID

A. 13.01 – The Bid form is included with the Bidding Documents in a .pdf file labeled *Forms to be Submitted With Bid*.

B. 13.02 – All blanks on the Bid form shall be completed by printing in ink or by typewriter and the Bid signed. A Bid price shall be indicated for each *section, Bid item, alternative, and unit price item* listed therein, or the words "No Bid," "No Change," or "Not Applicable" entered. Where space has been provided, the Bid price(s) on the form must be stated in words and numerals; in case of a conflict, words will take precedence.

C. 13.03 – A Bid by a corporation shall be executed in the corporate name by the president or a vice-president or other corporate officer accompanied by evidence of authority to sign. If required by State where work is to be performed, the corporate seal shall be affixed and attested by the secretary or an assistant secretary. The corporate address and state of incorporation shall be shown below the signature.

D. 13.04 – A Bid by a partnership shall be executed in the partnership name and signed by a partner (whose title must appear under the signature), accompanied by evidence of authority to sign. The official address of the partnership shall be shown below the signature.

E. 13.05 – A Bid by a limited liability company shall be executed in the name of the firm by a member and accompanied by evidence of authority to sign. The state of formation of the firm and the official address of the firm must be shown below the signature.

F. 13.06 – A Bid by an individual shall show the Bidder's name and official address.

G. 13.07 – A Bid by a joint venture shall be executed by each joint venturer in the manner indicated on the Bid form. The official address of the joint venture must be shown below the signature.

H. 13.08 – All names shall be typed or printed in ink below the signatures.

I. 13.09 – The Bid shall contain an acknowledgment of receipt of all Addenda, the numbers of which shall be filled in on the Bid form.

J. 13.10 – The address and telephone number for communication regarding the Bid shall be shown.

K. 13.11 – The Bid shall contain evidence of Bidder's authority and qualification to do business in the state where the Project is located or covenant to obtain such qualification prior to award of the Contract. Bidder's state contractor license number for the state of the Project, if any, shall also be shown on the Bid form.

L. 13.12 – Non-Collusion Affidavit must be signed.

1.14 ARTICLE 14 – BASIS OF BID; EVALUATION OF BIDS

A. 14.01 – Lump Sum

1. Bidders shall submit a Bid on lump sum basis where applicable as set forth in the Bid form.

B. 14.02 – Owner may elect to disqualify a bid due to failure to submit a bid in the form requested, failure to bid requested alternates or unit prices, failure to complete entries in all blanks in the Bid Form, or inclusion by the Bidder of any alternates, conditions, limitations or provisions not called for.

1.15 ARTICLE 15 – SUBMITTAL OF BID

A. 15.01 – Each prospective Bidder is furnished one copy of the Bidding Documents with one separate unbound copy each of the Bid form, and the Bid Bond form. The unbound copy of the Bid form is to be completed and submitted with the Bid security.

B. 15.02 – A Bid shall be submitted no later than the date and time prescribed and at the place indicated in the advertisement or invitation to Bid and shall be enclosed in an opaque sealed envelope plainly marked with the Project title (and, if applicable, the designated portion of the Project for which the Bid is submitted), the name and address of Bidder, and shall be accompanied by the Bid security and other required documents. If a Bid is sent by mail or other delivery system, the sealed envelope containing the Bid shall be enclosed in a separate envelope plainly marked on the outside with the notation "BID ENCLOSED." A mailed Bid shall be addressed to the *Owner*.

1.16 ARTICLE 16 – MODIFICATION AND WITHDRAWAL OF BID

A. 16.01 – A Bid may be modified or withdrawn by an appropriate document duly executed in the manner that a Bid must be executed and delivered to the place where Bids are to be submitted prior to the date and time for the opening of Bids.

B. 16.02 – If within 24 hours after Bids are opened any Bidder files a duly signed written notice with OWNER and promptly thereafter demonstrates to the reasonable satisfaction of OWNER that there was a material and substantial mistake in the preparation of its Bid, that Bidder may withdraw its Bid, and the Bid security will be returned. Thereafter, if the Work is rebid or negotiated, that Bidder will be disqualified from further bidding on the Work.

1.17 ARTICLE 17 – OPENING OF BIDS

A. 17.01 – Bids will be opened at the time and place indicated in the Advertisement for Bids and, unless obviously non-responsive, read aloud publicly. An abstract of the amounts of the base Bids and major alternates, if any, will be made available to Bidders after the opening of Bids.

1.18 ARTICLE 18 – BIDS TO REMAIN SUBJECT TO ACCEPTANCE

A. 18.01 – All Bids will remain subject to acceptance for the period of time stated in the Bid form, but OWNER may, in its sole discretion, release any Bid and return the Bid security prior to the end of this period.

1.19 ARTICLE 19 – AWARD OF CONTRACT

A. 19.01 – OWNER reserves the right to reject any or all Bids, including without limitation, nonconforming, nonresponsive, unbalanced, or conditional Bids. OWNER further reserves the right to reject the Bid of any Bidder whom it finds, after reasonable inquiry and evaluation, to be non-responsible. OWNER also reserves the right to waive all informalities not involving price, time, or changes in the Work and to negotiate contract terms with the Successful Bidder.

B. 19.02 – More than one Bid for the same Work from an individual or entity under the same or different names will not be considered. Reasonable grounds for believing that any Bidder has an interest in more than one Bid for the Work may be cause for disqualification of that Bidder and the rejection of all Bids in which that Bidder has an interest.

C. 19.03 – In evaluating Bids, OWNER will consider whether the Bids comply with the prescribed requirements, and such alternates, unit prices and other data, as may be requested in the Bid Form or prior to the Notice of Award.

D. 19.04 – In evaluating Bidders, OWNER will consider the qualifications of Bidders and may consider the qualifications and experience of Subcontractors, Suppliers, and other individuals or entities proposed for those portions of the Work for which the identity of Subcontractors, Suppliers, and other individuals or entities must be submitted as provided in the Supplementary Conditions.

E. 19.05 – OWNER may conduct such investigations as OWNER deems necessary to establish the responsibility, qualifications, and financial ability of Bidders, proposed Subcontractors, Suppliers, individuals, or entities to perform the Work in accordance with the contract Documents.

F. 19.06 – If the Contract is to be awarded, OWNER will award the Contract to the responsible Bidder whose Bid, conforming with all the material terms and conditions of the Advertisement for Bids, is lowest, price and other factors considered.

1.20 ARTICLE 20 – CONTRACT SECURITY AND INSURANCE

A. 20.01 – Article 6 of the General Conditions, as may be modified by the Supplementary Conditions, set forth OWNER's requirements as to performance Bond, payment Bond, and insurance. When the Successful Bidder delivers the executed Agreement to OWNER, it must be accompanied by such Bonds.

1.21 ARTICLE 21 – SIGNING OF AGREEMENT

A. 21.01 – When OWNER gives a Notice of Award to the Successful Bidder, it shall be accompanied by the required number of unsigned counterparts of the Agreement with the other contract Documents which are identified in the Agreement as attached thereto. Within 15 days thereafter, Successful Bidder shall sign and deliver the required number of counterparts of the Agreement and attached documents to OWNER. Within *{ten}* days thereafter, OWNER shall deliver one fully signed counterpart to Successful Bidder with a complete set of the Drawings with appropriate identification.

1.22 ARTICLE 22 – SALES AND USE TAXES

A. 22.01 –*OWNER is exempt from New York State sales and use taxes on materials and equipment to be incorporated in the Work. Exemption No. 14-6002410. Said taxes shall not be included in the Bid. Refer to paragraph 6.10 of the Supplementary Conditions for additional information.*

END OF DOCUMENT 002113

FORMS TO BE SUBMITTED WITH BID

- 004117 BID FORM
- 004313 BID BOND
- 004513 CONTRACTOR'S QUALIFICATION STATEMENT
- 004519 NONCOLLUSION AFFIDAVIT
- 004525 NON-DISCRIMINATION AND HARASSMENT IN THE WORKPLACE POLICY

TOWN OF ROTTERDAM
ROTTERDAM JUNCTION LEAK DETECTION SURVEY

004117
Bid Form

For: Town of Rotterdam
Rotterdam Junction Leak Detection Survey

From:_____
(Name of Bidder)

Date Bid Submitted:_____

The undersigned BIDDER proposes and agrees, if this Bid is accepted, to enter into an agreement with OWNER in the form included in the Contract Documents to perform and finish all work as specified or indicated in the Contract Documents for the Bid Price and within the Bid Times indicated in this Bid and in accordance with the other terms and conditions of the Contract Documents.

BIDDER accepts all of the terms and conditions of the Advertisement or Invitation to Bid and Instructions to Bidders, including without limitation those dealing with the disposition of Bid security. This Bid will remain subject to acceptance for forty-five days after the day of Bid opening. BIDDER will sign and deliver the required number of counterparts of the Agreement with the Bonds and other documents required by the Bidding Requirements within ten days after the date of OWNER's Notice of Award.

In submitting this Bid, BIDDER represents, as more fully set forth in the Agreement, that:

BIDDER has examined copies of all the Bidding Documents including Addenda. BIDDER has visited the site and become familiar with and is satisfied as to the general, local and site conditions that may affect cost, progress, performance and furnishing of the work.

BIDDER has studied carefully all reports of explorations and tests of subsurface conditions at or contiguous to the site and all drawings of physical conditions, in or relating to existing surface or subsurface structures at or contiguous to the site (except underground facilities) which have been identified in the Supplementary Conditions as provided in 5.03 of the General Conditions. BIDDER accepts the determination set forth in paragraph SC-5.03 of the Supplementary Conditions of the extent of the technical data contained in such reports and drawings upon which BIDDER is entitled to rely as provided in 5.03 of the General Conditions. BIDDER acknowledges that such reports and drawings are not contract documents and may not be complete for BIDDER's purposes. BIDDER acknowledges that OWNER and ENGINEER do not assume responsibility for the accuracy or completeness of information and data shown, or indicated, in the bidding documents with respect to underground facilities at or contiguous to the site. BIDDER has obtained and carefully studied (or assumes responsibility for having done so) all such additional or supplementary examinations, investigations, explorations, tests, studies and data concerning conditions (surface, subsurface and underground facilities) at or contiguous to the site or otherwise which may affect cost, progress, performance or furnishing of the work or which relate to any aspect of the means, methods, techniques, sequences and procedures of construction to be employed by BIDDER and safety precautions and programs incident thereto. BIDDER does not consider that any additional examinations, investigations, explorations, tests, studies or data are necessary for the determination of this Bid for the performance and furnishing of the work in accordance with the times, price and other terms and conditions of the contract documents.

BIDDER agrees that the Work will be substantially completed and ready for final payment in accordance with 15.03 and 15.06 of the General Conditions on or before the dates or within the number of calendar days indicated in the Agreement. BIDDER accepts the provisions of the Agreement as to liquidated damages in the event of failure to complete the Work within the times specified in the Agreement.

BIDDER is aware of the general nature of work to be performed by OWNER and others at the site that relates to work for which this Bid is submitted as indicated in the contract documents.

BIDDER has correlated the information known to BIDDER. Information and observations obtained from visits to the site, reports and drawings identified in the contract documents and all additional examinations, investigations, explorations, tests, studies and data with the contract documents.

BIDDER has given ENGINEER written notice of all conflicts, errors, ambiguities or discrepancies that BIDDER has discovered in the Contract Documents and the written resolution thereof by ENGINEER is acceptable to BIDDER and the contract documents are generally sufficient to indicate and convey understanding of all terms and conditions for performing and furnishing the work for which this Bid is submitted.

This Bid is genuine and not made in the interest of or on behalf of any undisclosed person, firm or corporation and is not submitted in conformity with any agreement or rules of any group, association, organization or corporation; BIDDER has not directly or indirectly induced or solicited any other Bidder to submit a false or sham Bid; BIDDER has not solicited or induced any person, firm or corporation to refrain from bidding; and BIDDER has not sought by collusion to obtain for itself any advantage over any other Bidder or over OWNER.

If the undersigned fails to execute the contract and furnish a satisfactory bond as stated in the foregoing Notice to Bidders, within ten days from the date of notification of the awarding of the contract, the OWNER may, at its option, determine that the undersigned has forfeited the contract and the certified check or bid bond accompanying this proposal shall be invoked as liquidated damages for such failure; otherwise it shall be returned to the undersigned.

BID FORM MUST BE INSERTED IN PROJECT MANUAL

Contract No. 1 – Leak Detection

1a. Leak Detection Bid Amount

The contractor shall include all costs associated with the leak detection survey in the lump sum bid for water main leak detection in the bid form below, including but not limited to labor, equipment, vehicles, mileage, hotels, meals, paper, coordination with the Town and Engineer, project management and administration, insurance, and reports.

For work of Contract No. 1a – Leak Detection, the BIDDER proposes to perform the work required in accordance with contract documents, complete for the lump sum price of:

Pay Item No.	Pay Item Description	Lump Sum $ Amount
1.	Leak Detection Bid Work per contract	
2.	Allowance No. 1 – Unforeseen Conditions	$10,000
	Lump Sum Bid Total (sum of all above items)	

Note (1) – Work included under Pay Item not limited to specification section listed.

Total Lump Sum Leak Detection Bid Amount written in numbers:

$ _____

Total Lump Sum Leak Detection Bid Amount written in words:

_____ Dollars and _____ Cents

Bids shall include all associated costs for completion of that particular item of work, including but not limited to all overhead and administrative costs. Failure to include any costs or work will not be grounds for extra payment.

Note: Owner retains the right to reject all bids.

2. Bid Deposit

In accordance with the conditions established in the foregoing Notice to Bidders, attached is a certified check or bid bond drawn on

_____

for the sum of 5% of the total bid amount or

$ _____

3. Acknowledgment of Receipt of Addenda

Addenda #	Date	Contractor's Signature
_____	_____	_____
_____	_____	_____
_____	_____	_____

4. Address/Telephone and Telefax Number for Communications Regarding Bid

Name: _____

Address: _____

BID FORM MUST BE INSERTED IN PROJECT MANUAL

Telephone:_____ Telefax: _____

5. Noncollusion Affidavit Signed (Section 004519)

_____ Yes _____No

6. Contractors Qualification Statement completed (section 004513)

_____ Yes _____No

7. Harassment Policy Affidavit signed (section 004525)

_____ Yes _____No

8. Bidder's Signature

If Bidder is an Individual:

By: _____
(signature)

_____
(print or type name (and title if applicable))

DBA: _____

Address: _____

_____

Phone _____

If Bidder is a Partnership:

_____
(print or type firm name)

By: _____
(signature of General Partner)

_____
(print or type name & title)

Address: _____

_____

Phone _____

If Bidder is a Corporation:

_____
(print or type corporate name)

_____
(state of incorporation)

By: _____
(signature of President or Vice President)

_____
(print or type name & title)

(Corporate Seal)

Attest _____
(signature by corp. secretary/asst. secretary)

_____
(print or type name & title)

Address: _____

_____

Phone: _____

BID FORM MUST BE INSERTED IN PROJECT MANUAL

004313

BID BOND

(Attach Bid surety to this Page)

BID BOND

Any singular reference to Bidder, Surety, Owner or other party shall be considered plural where applicable.

BIDDER *(Name and Address)*:

SURETY *(Name and Address of Principal Place of Business)*:

OWNER *(Name and Address)*:

BID

Bid Due Date:

Description *(Project Name and Include Location)*:

BOND

Bond Number:

Date *(Not earlier than Bid due date)*:

Penal sum _____ $ _____

(Words) (Figures)

Surety and Bidder, intending to be legally bound hereby, subject to the terms set forth below, do each cause this Bid Bond to be duly executed by an authorized officer, agent, or representative.

BIDDER	**SURETY**
_____ (Seal)	_____ (Seal)
Bidder's Name and Corporate Seal	Surety's Name and Corporate Seal
By: _____	By: _____
Signature	Signature (Attach Power of Attorney)
_____	_____
Print Name	Print Name
_____	_____
Title	Title
Attest: _____	Attest: _____
Signature	Signature
_____	_____
Title	Title

Note: Above addresses are to be used for giving any required notice. Provide execution by any additional parties, such as joint venturers, if necessary.

1. Bidder and Surety, jointly and severally, bind themselves, their heirs, executors, administrators, successors, and assigns to pay to Owner upon default of Bidder the penal sum set forth on the face of this Bond. Payment of the penal sum is the extent of Bidder's and Surety's liability. Recovery of such penal sum under the terms of this Bond shall be Owner's sole and exclusive remedy upon default of Bidder.

2. Default of Bidder shall occur upon the failure of Bidder to deliver within the time required by the Bidding Documents (or any extension thereof agreed to in writing by Owner) the executed Agreement required by the Bidding Documents and any performance and payment bonds required by the Bidding Documents.

3. This obligation shall be null and void if:

3.1 Owner accepts Bidder's Bid and Bidder delivers within the time required by the Bidding Documents (or any extension thereof agreed to in writing by Owner) the executed Agreement required by the Bidding Documents and any performance and payment bonds required by the Bidding Documents, or

3.2 All Bids are rejected by Owner, or

3.3 Owner fails to issue a Notice of Award to Bidder within the time specified in the Bidding Documents (or any extension thereof agreed to in writing by Bidder and, if applicable, consented to by Surety when required by Paragraph 5 hereof).

4. Payment under this Bond will be due and payable upon default of Bidder and within 30 calendar days after receipt by Bidder and Surety of written notice of default from Owner, which notice will be given with reasonable promptness, identifying this Bond and the Project and including a statement of the amount due.

5. Surety waives notice of any and all defenses based on or arising out of any time extension to issue Notice of Award agreed to in writing by Owner and Bidder, provided that the total time for issuing Notice of Award including extensions shall not in the aggregate exceed 120 days from Bid due date without Surety's written consent.

6. No suit or action shall be commenced under this Bond prior to 30 calendar days after the notice of default required in Paragraph 4 above is received by Bidder and Surety and in no case later than one year after Bid due date.

7. Any suit or action under this Bond shall be commenced only in a court of competent jurisdiction located in the state in which the Project is located.

8. Notices required hereunder shall be in writing and sent to Bidder and Surety at their respective addresses shown on the face of this Bond. Such notices may be sent by personal delivery, commercial courier, or by United States Registered or Certified Mail, return receipt requested, postage pre-paid, and shall be deemed to be effective upon receipt by the party concerned.

9. Surety shall cause to be attached to this Bond a current and effective Power of Attorney evidencing the authority of the officer, agent, or representative who executed this Bond on behalf of Surety to execute, seal, and deliver such Bond and bind the Surety thereby.

10. This Bond is intended to conform to all applicable statutory requirements. Any applicable requirement of any applicable statute that has been omitted from this Bond shall be deemed to be included herein as if set forth at length. If any provision of this Bond conflicts with any applicable statute, then the provision of said statute shall govern and the remainder of this Bond that is not in conflict therewith shall continue in full force and effect.

11. The term "Bid" as used herein includes a Bid, offer, or proposal as applicable.

SECTION 004321
ALLOWANCE FORM

1.1 BID INFORMATION

A. Bidder: _____.

B. Project Name: Rotterdam Junction Leak Detection Survey

C. Project Location: Rotterdam, New York

D. Owner: Town of Rotterdam

E. Engineer: Prime AE Group of NY

F. Engineer Project Number: 23350.

1.2 BID FORM SUPPLEMENT

A. This form is required to be attached to the Bid Form.

B. The undersigned Bidder certifies that Base Bid submission to which this Bid Supplement is attached includes those allowances described in the Contract Documents and scheduled in Section 012100 "Allowances."

1.3 SUBMISSION OF BID SUPPLEMENT

A. Respectfully submitted this ____ day of _____, 2023.

B. Submitted By:_____(Insert name of bidding firm or corporation).

C. Authorized Signature:_____(Handwritten signature).

D. Signed By:_____(Type or print name).

E. Title:_____(Owner/Partner/President/Vice President).

END OF SECTION 004321

004513

QUALIFICATIONS STATEMENT

QUALIFICATIONS STATEMENT

THE INFORMATION SUPPLIED IN THIS DOCUMENT IS CONFIDENTIAL TO THE EXTENT PERMITTED BY LAWS AND REGULATIONS

1. SUBMITTED BY:

Official Name of Firm: _____

Address: _____

_____

_____

2. SUBMITTED TO: _____

3. SUBMITTED FOR: _____

Owner: _____

Project Name: _____

_____

_____

_____

TYPE OF WORK: _____

_____

_____

4. CONTRACTOR'S CONTACT INFORMATION

Contact Person: _____

Title: _____

Phone: _____

Email: _____

EJCDC® C-451, Qualifications Statement.
Copyright © 2013 National Society of Professional Engineers, American Council of Engineering Companies, and American Society of Civil Engineers. All rights reserved.

5. AFFILIATED COMPANIES:

Name: _____

Address: _____

_____

_____

6. TYPE OF ORGANIZATION:

☐ SOLE PROPRIETORSHIP

Name of Owner: _____

Doing Business As: _____

Date of Organization: _____

☐ PARTNERSHIP

Date of Organization: _____

Type of Partnership: _____

Name of General Partner(s): _____

_____

_____

☐ CORPORATION

State of Organization: _____

Date of Organization: _____

Executive Officers:

- President: _____

- Vice President(s): _____

_____

_____

- Treasurer: _____

- Secretary: _____

Copyright © 2013 National Society of Professional Engineers, American Council of Engineering Companies, and American Society of Civil Engineers. All rights reserved.

☐ LIMITED LIABILITY COMPANY

State of Organization: _____

Date of Organization: _____

Members: _____

_____

_____

_____

☐ JOINT VENTURE

Sate of Organization: _____

Date of Organization: _____

Form of Organization: _____

Joint Venture Managing Partner

- Name: _____

- Address: _____

_____

_____

Joint Venture Managing Partner

- Name: _____

- Address: _____

_____

Joint Venture Managing Partner

- Name: _____

- Address: _____

_____

Copyright © 2013 National Society of Professional Engineers, American Council of Engineering Companies, and American Society of Civil Engineers. All rights reserved.

7. LICENSING

Jurisdiction: _____

Type of License: _____

License Number: _____

Jurisdiction: _____

Type of License: _____

License Number: _____

8. CERTIFICATIONS CERTIFIED BY:

Disadvantage Business Enterprise: _____

Minority Business Enterprise: _____

Woman Owned Enterprise: _____

Small Business Enterprise: _____

Other (_____): _____

9. BONDING INFORMATION

Bonding Company: _____

Address: _____

_____

Bonding Agent: _____

Address: _____

_____

_____

Contact Name: _____

Phone: _____

Aggregate Bonding Capacity: _____

Available Bonding Capacity as of date of this submittal: _____

Copyright © 2013 National Society of Professional Engineers, American Council of Engineering Companies, and American Society of Civil Engineers. All rights reserved.

10. FINANCIAL INFORMATION

Financial Institution: _____

Address: _____

_____

Account Manager: _____

Phone: _____

INCLUDE AS AN ATTACHMENT AN AUDITED BALANCE SHEET FOR EACH OF THE LAST 3 YEARS

11. CONSTRUCTION EXPERIENCE:

Current Experience:

List on **Schedule A** all uncompleted projects currently under contract (If Joint Venture list each participant's projects separately).

Previous Experience:

List on **Schedule B** all projects completed within the last 5 Years (If Joint Venture list each participant's projects separately).

Has firm listed in Section 1 ever failed to complete a construction contract awarded to it?

☐ YES ☐ NO

If YES, attach as an Attachment details including Project Owner's contact information.

Has any Corporate Officer, Partner, Joint Venture participant or Proprietor ever failed to complete a construction contract awarded to them in their name or when acting as a principal of another entity?

☐ YES ☐ NO

If YES, attach as an Attachment details including Project Owner's contact information.

Are there any judgments, claims, disputes or litigation pending or outstanding involving the firm listed in Section 1 or any of its officers (or any of its partners if a partnership or any of the individual entities if a joint venture)?

☐ YES ☐ NO

If YES, attach as an Attachment details including Project Owner's contact information.

Copyright © 2013 National Society of Professional Engineers, American Council of Engineering Companies, and American Society of Civil Engineers. All rights reserved.

12. EQUIPMENT:

MAJOR EQUIPMENT:

List on **Schedule C** all pieces of major equipment available for use on Owner's Project.

Copyright © 2013 National Society of Professional Engineers, American Council of Engineering Companies, and American Society of Civil Engineers. All rights reserved.

I HEREBY CERTIFY THAT THE INFORMATION SUBMITTED HEREWITH, INCLUDING ANY ATTACHMENTS, IS TRUE TO THE BEST OF MY KNOWLEDGE AND BELIEF.

NAME OF ORGANIZATION: _____

BY: _____

TITLE: _____

DATED: _____

NOTARY ATTEST:

SUBSCRIBED AND SWORN TO BEFORE ME

THIS _____ DAY OF _____, 20___

NOTARY PUBLIC - STATE OF _____

MY COMMISSION EXPIRES: _____

REQUIRED ATTACHMENTS

1. Schedule A (Current Experience).
2. Schedule B (Previous Experience).
3. Schedule C (Major Equipment).
4. Audited balance sheet for each of the last 3 years for firm named in Section 1.
5. Evidence of authority for individuals listed in Section 7 to bind organization to an agreement.
6. Resumes of officers and key individuals (including Safety Officer) of firm named in Section 1.
7. Required safety program submittals listed in Section 13.
8. Additional items as pertinent.

Copyright © 2013 National Society of Professional Engineers, American Council of Engineering Companies, and American Society of Civil Engineers. All rights reserved.

SCHEDULE A

CURRENT EXPERIENCE

Project Name	Owner's Contact Person	Design Engineer	Contract Date	Type of Work	Status	Cost of Work
	Name: Address: Telephone:	Name: Company: Telephone:				
	Name: Address: Telephone:	Name: Company: Telephone:				
EJCDC® C-451, Qualifications Statement.
Copyright © 2013 National Society of Professional Engineers, American Council of Engineering Companies, and American Society of Civil Engineers. All rights reserved.

SCHEDULE B

PREVIOUS EXPERIENCE (Include ALL Projects Completed within last 5 years)

Project Name	Owner's Contact Person	Design Engineer	Contract Date	Type of Work	Status	Cost of Work
	Name: Address: Telephone:	Name: Company: Telephone:				
	Name: Address: Telephone:	Name: Company: Telephone:				
EJCDC® C-451, Qualifications Statement.
Copyright © 2013 National Society of Professional Engineers, American Council of Engineering Companies, and American Society of Civil Engineers. All rights reserved.

SCHEDULE B

PREVIOUS EXPERIENCE (Include ALL Projects Completed within last 5 years)

Project Name	Owner's Contact Person	Design Engineer	Contract Date	Type of Work	Status	Cost of Work
	Name: Address: Telephone:	Name: Company: Telephone:				
	Name: Address: Telephone:	Name: Company: Telephone:				
EJCDC® C-451, Qualifications Statement.
Copyright © 2013 National Society of Professional Engineers, American Council of Engineering Companies, and American Society of Civil Engineers. All rights reserved.

SCHEDULE C - LIST OF MAJOR EQUIPMENT AVAILABLE

ITEM	PURCHASE DATE	CONDITION	ACQUIRED VALUE

EJCDC® C-451, Qualifications Statement.
Copyright © 2013 National Society of Professional Engineers, American Council of Engineering Companies,
and American Society of Civil Engineers. All rights reserved.

004519

NON-COLLUSION AFFIDAVIT

004519
Noncollusion Affidavit

Every bid or proposal made to a political subdivision of the state or any public department, agency or official thereof where competitive bidding is required by statute, rule, regulation or local law, for work or services performed or to be performed or goods sold or to be sold, shall contain the following statement subscribed by the bidder and affirmed by such bidder as true under the penalties of perjury.

By submission of this bid, each bidder and each person signing on behalf of any bidder, or in the case of a joint bid each party thereto, certifies that:

such bid is not made in the interest of or on behalf of any undisclosed person, partnership, company, association, organization or corporation;

such bid is genuine and not collusive or sham;

said bidder has not directly induced or solicited any other bidder to put in a false or sham bid and has not directly or indirectly colluded, conspired, connived or agreed with any bidder or anyone else to put in a sham bid, nor that anyone shall refrain from bidding;

said bidder has not in any manner, directly or indirectly, sought by agreement, communication or conference with anyone to fix the bid price of said bidder or of any other bidder, nor to fix any overhead, profit or cost element of such bid price, nor of that of any other bidder, nor to secure any advantage against the public body awarding the contract or anyone interested in the proposed contract;

all statements contained in such bid are true;

and, further, that said bidder has not directly or indirectly, submitted his bid price or any breakdown

thereof, nor the contents thereof, nor divulged information or data relative thereto, nor paid and will not pay fee in connection therewith to any corporation, partnership, company, association, organization, bid depository, nor to any member or agent thereof, nor to any other individual except to such persons or persons as have a partnership or other financial interest with said bidder in his general business.

No bid shall be considered for award, neither shall any award be made where above items have not been complied with.

If the bidder cannot make the foregoing certification, the bidder shall so state and shall furnish with the bid a signed statement which sets forth in detail the reasons why the above items have not been complied with. The bid shall not be considered for award, neither shall any award be made, unless the head of the purchasing unit of the political subdivision, public department, agency or official thereof to which the bid is made, or the appointed designee, determines that such disclosure was not made for the purpose of restricting competition.

Any bid hereafter made to any political subdivision of the state or any public department, agency or official thereof by a corporate bidder for work or services performed or to be performed or goods sold or to be sold, where competitive bidding is required by statute, rule, regulation or local law, and where such bid contains the certification referred to in this section, shall be deemed to have been authorized by the board of directors of the bidder, and such authorization shall be deemed to include the signing and submission of the bid and the inclusion therein of the certificate as to noncollusion as the act and deed of the corporation.

Signature : _____

Print Name: _____

Title _____

Business Address of Bidder _____

_____

Dated: _____

NONCOLLUSION AFFIDAVIT MUST BE INSERTED IN PROJECT MANUAL

004525

TOWN OF ROTTERDAM
NON-DISCRIMINATION AND HARASSMENT POLICY & AFFIDAVIT

903 Non-Discrimination and Harassment (Including Sexual Harassment) in the Workplace

Policy Statement – It is the policy of the Town of Rotterdam to promote a productive work environment and to prohibit conduct by any Elected Official or employee (as defined in Section 104 of the Employee Handbook) that disrupts or interferes with another's work performance or that creates an intimidating, offensive, or hostile work environment. In keeping with this goal, the Town is committed to educate Elected Officials and employees in the recognition and prevention of workplace discrimination and harassment, including sexual harassment, and to provide an effective means of eliminating such discrimination and harassment from the workplace. In short, the Town does not tolerate any form of discrimination or harassment, including sexual harassment, and will take all steps necessary to prevent and stop the occurrence of such activity in the workplace. The accompanying complaint procedure is intended to provide an effective mechanism for reporting, and resolving promptly, complaints of discrimination and harassment, including sexual harassment, without any risk of repercussion to any individual covered by this policy who, in good faith, files such complaint.

Applicability of Policy – This policy applies to all Elected Officials, Appointed Members of Boards and Commissions, employees, supervisors, and Department Heads, whether employed full or part-time, temporary or seasonal, paid or unpaid interns, volunteers, and those employed by companies contracting to provide services in the workplace. Depending on the extent of the Town's exercise of control, this policy may be applied to the conduct of non-Town employees with respect to harassment of Town employees in the workplace.

Prohibited harassment (including sexual harassment) is not limited to the physical workplace itself. It can occur while Elected Officials, employees or other individuals covered by this policy are traveling for Town business or at Town sponsored events or parties. Calls, texts, emails, and social media usage by employees or other individuals covered by this policy can constitute workplace harassment, even if they occur away from the workplace premises, on personal devices, or during non-work hours.

Prohibited Activity – No Elected Official, employee or other individuals covered by this policy shall engage in any of the following:

- Harassment: Unwanted, unreasonable verbal or physical conduct directed toward or affecting another person that disturbs, frightens, insults, threatens, intimidates, demeans, or offends that other person, that continues or is repeated after a request to cease, and that: 1) has the purpose or effect of creating an intimidating, hostile, or offensive work environment; 2) has the purpose or effect of unreasonably interfering with an individual's work performance; or 3) otherwise adversely affects an individual's employment opportunities. Harassment includes offensive or inappropriate images or written materials or electronic communications (e.g. letters, e-mail, text messages, or graffiti) as well as bias-based harassment and sexual harassment (see below).

- Bias-Based Harassment: Harassment that denigrates, offends or shows hostility or aversion toward an individual on the basis of sex, (including gender identity and the status of being transgender), sexual orientation, race, color, national origin, religion,

disability, pregnancy, age, marital status, veteran status, military status, arrest or conviction record, genetic information or predisposing characteristics, domestic violence victim status, or any other protected status. Bias-based harassment includes, but is not limited to: epithets, slurs or negative stereotyping; threatening, intimidating, or hostile acts; denigrating jokes; and written, electronic, or graphic material that denigrates, ridicules, objectifies, or shows hostility, aversion or contempt toward an individual or group and that is placed on walls, bulletin boards, lockers or elsewhere on or in the Town's premises, vehicles, or equipment, or is circulated in the workplace, including through electronic means.

- Discrimination: The Town of Rotterdam is an Equal Opportunity Employer. The Town does not unlawfully discriminate on the basis of sex, (including gender identity and the status of being transgender), sexual orientation, race, color, national origin, religion, disability, pregnancy, age, marital status, veteran status, military status, arrest or conviction record, genetic information or predisposing characteristics, domestic violence victim status, or any other protected status. Unlawful discrimination based on membership in these categories is prohibited by applicable federal, state, or local laws. This policy applies to all terms and conditions of employment, including, but not limited to, hiring, placement, assignments, compensation, promotion, transfer, training, leave of absence, and termination.

Definition of Sexual Harassment – This policy places special attention on the prohibition of sexual harassment in the workplace.

Sexual harassment is a form of sex discrimination and is unlawful under federal, state, and (where applicable) local law. Sexual harassment includes harassment on the basis of sex, sexual orientation, self-identified or perceived sex, gender expression, gender identity and the status of being transgender.

Sexual harassment includes unwelcome conduct which is either of a sexual nature, or which is directed at an individual because of that individual's sex when:

- Such conduct has the purpose or effect of unreasonably interfering with an individual's work performance or creating an intimidating, hostile or offensive work environment, even if the reporting individual is not the intended target of the sexual harassment;
- Such conduct is made either explicitly or implicitly a term or condition of employment; or
- Submission to or rejection of such conduct is used as the basis for employment decisions affecting an individual's employment.

A sexually harassing hostile work environment includes, but is not limited to, words, signs, jokes, pranks, intimidation or physical violence which are of a sexual nature, or which are directed at an individual because of that individual's sex. Sexual harassment also consists of any unwanted verbal or physical advances, sexually explicit derogatory statements or sexually discriminatory

remarks made by someone which are offensive or objectionable to the recipient, which cause the recipient discomfort or humiliation, or which interfere with the recipient's job performance.

Sexual harassment also occurs when a person in authority tries to trade job benefits for sexual favors. This can include hiring, promotion, continued employment or any other terms, conditions or privileges of employment. This is also called "quid pro quo" harassment.

Any employee who feels harassed should report so that any violation of this policy can be corrected promptly. Any harassing conduct, even a single incident, can be addressed under this policy.

Examples of Sexual Harassment - The following describes some of the types of acts that may be unlawful sexual harassment and that are strictly prohibited:

- Physical acts of a sexual nature, such as:
    - Touching, pinching, patting, kissing, hugging, grabbing, brushing against another employee's body or poking another employee's body;
    - Rape, sexual battery, molestation or attempts to commit these assaults.
- Unwanted sexual advances or propositions, such as:
    - Requests for sexual favors accompanied by implied or overt threats concerning the target's job performance evaluation, a promotion or other job benefits or detriments;
    - Subtle or obvious pressure for unwelcome sexual activities.
- Sexually oriented gestures, noises, remarks or jokes, or comments about a person's sexuality or sexual experience, which create a hostile work environment.
- Sex stereotyping occurs when conduct or personality traits are considered inappropriate simply because they may not conform to other people's ideas or perceptions about how individuals of a particular sex should act or look.
- Sexual or discriminatory displays or publications anywhere in the workplace, such as:
    - Displaying pictures, posters, calendars, graffiti, objects, promotional material, reading materials or other materials that are sexually demeaning or pornographic. This includes such sexual displays on workplace computers or cell phones and sharing such displays while in the workplace.
- Hostile actions taken against an individual because of that individual's sex, sexual orientation, gender identity and the status of being transgender, such as:
    - Interfering with, destroying or damaging a person's workstation, tools or equipment, or otherwise interfering with the individual's ability to perform the job;
    - Sabotaging an individual's work;
    - Bullying, yelling, name-calling.

Prohibition Against Retaliation – Unlawful retaliation can be any action that could discourage an employee from coming forward to make or support a claim of discrimination or harassment, including sexual harassment. Adverse action need not be job-related or occur in the workplace to constitute unlawful retaliation (e.g., threats of physical violence outside of work hours).

Unlawful retaliation against any employee who has engaged in "protected activity" is strictly prohibited by this policy as well as (where applicable) federal, state, and local law. Protected activity occurs when a person has:

- made a complaint of harassment or discrimination, either internally or with any anti-discrimination agency;
- opposed harassment or discrimination by making a verbal or informal complaint to management, or by simply informing a supervisor or management of harassment or discrimination;
- reported that another employee has been subjected to harassment or discrimination;
- encouraged a fellow employee to report harassment or discrimination;
- participated in a workplace investigation regarding harassment or discrimination;
- testified or assisted in a proceeding involving harassment or discrimination under the Human Rights Law or other anti-discrimination laws.

Even if the alleged discrimination or harassment does not turn out to rise to the level of a violation of law, the individual is protected from retaliation if the person had a good faith belief that the practices were unlawful. However, the retaliation provision is not intended to protect persons making intentionally false charges of discrimination or harassment.

Reporting of Discrimination and Harassment (including Sexual Harassment) – Reports of alleged discrimination and/or harassment (including sexual harassment) or retaliation may be made verbally or in writing. A form for the submission of a written complaint is attached to this policy and individuals are encouraged to use this form. If an individual chooses to submit a verbal complaint, such complaint will be recorded by the receiver of this complaint on this form. Employees are encouraged to report incidents of discrimination, harassment (including sexual harassment), or retaliation to their Department Head and/or the Town Supervisor as soon as possible after their occurrence. If the employee's Department Head is believed to be involved in the incident, or if the employee is not comfortable in addressing the incident with the Department Head, the report should be made directly to the Town Supervisor. If the Town Supervisor is believed to be involved in the incident or the employee is not comfortable reporting the incident to the Town Supervisor, the employee should report the incident to a member of the Town Board. Employees who believe they have been discriminated against or harassed and would like to obtain guidance as to how to proceed in filing a complaint, should contact their immediate supervisor, their Department Head, the Town Supervisor, or any member of the Town Board. Employees who work during off-hours are encouraged to contact their supervisor, their Department Head, the Town Supervisor, or any member of the Town Board at home if these individuals do not work during the employee's shift. Non-employees are encouraged to report incidents of alleged discrimination and harassment (including sexual harassment) to either the Department Head of the

department where services are being provided, the Town Supervisor, or a member of the Town Board.

Supervisory Responsibility – Supervisory personnel must make every effort to ensure a work environment that is free from discrimination and harassment, including sexual harassment. Any Department Head or supervisor who receives a complaint or information about suspected prohibited activity (as outlined above), observes behavior that may constitute prohibited activity, or for any reason suspects that prohibited activity is occurring, is required to report such suspected prohibited activity to the Town Supervisor, or any member of the Town Board.

In addition to being subject to corrective action or discipline if they engaged in prohibited activity themselves, supervisory personnel will be subject to discipline for failing to report suspected prohibited activity or otherwise knowingly allowing prohibited activity to continue. Supervisory personnel will also be subject to corrective action or discipline for engaging in any form of retaliation prohibited by this policy.

Investigation of Complaint – The Town Supervisor, in consultation with the Town Board, will determine the appropriate individual(s) to conduct the investigation. All complaints pursuant to this policy, whether reported in verbal or written form, will be investigated promptly, thoroughly, and in as impartial a manner as possible. The investigation will normally include conferring with the parties involved and any named or apparent witnesses. All employees are required to cooperate in an investigation, if so directed. All persons involved, including complainants, witnesses and alleged perpetrators will be accorded due process to protect their rights to a fair and impartial investigation. All relevant materials, including all electronic communications, documents, emails or phone records that are relevant to the allegations will also be considered. A written report will be prepared documenting the results of the investigation. The individual who reported the complaint and the individual about whom the complaint was made will be notified of the final determination.

Confidentiality – Complaints of discrimination and harassment, including sexual harassment, will be handled and investigated promptly and in a manner that is as impartial and confidential as possible. In no event will information concerning a complaint be released by the Town to third parties or to anyone within the Town employment who is not directly involved in the investigation or handling of the complaint unless otherwise required by law.

Corrective Action and Discipline – Any employee who is found to have violated any aspect of this policy will be subject to corrective or disciplinary action, up to and including termination of employment, as provided by Town operating procedures, including Civil Service Law Section 75, or a collective bargaining agreement. Any Elected Official who violates this policy will be subject to remedial action as provided for and/or allowed under NYS Public Officers Law, as well as any other applicable statutes. Any vendor, supplier, visitor, customer, or other non-employee who violates this policy will be subject to remedial action, to the extent that the Town is empowered to take such action.

Legal Protections and External Remedies – Nothing in this policy should be construed as in any way limiting employees' rights to file a formal complaint with the appropriate state or federal

agencies responsible for administering anti-discrimination laws. Complainants should be aware that time restrictions may apply and need to be considered.

Harassment (including sexual harassment) is not only prohibited by Town policy but is also prohibited by federal, state, and (where applicable) local law. Aside from the Town's internal process, employees may also choose to pursue legal remedies with the following governmental entities at any time.

New York State Division of Human Rights (DHR)

The Human Rights Law (HRL) applies to employers in New York State with regard to harassment and protects employees and non-employees regardless of immigration status. A complaint alleging violation of the Human Rights Law may be filed either with DHR or in New York State Supreme Court. Complaints with DHR may be filed any time within one year of the harassment. If an individual did not file at DHR, they can sue directly in state court under the HRL, within three years of the alleged discrimination. An individual may not file with DHR if they have already filed an HRL complaint in state court. Filing an internal complaint with the Town does not extend the time limits to file with DHR or in court. The one year or three years is counted from date of the most recent incident of harassment. An attorney is not needed to file a complaint with DHR, and there is no cost to file with DHR. DHR will investigate the complaint and determine whether there is probable cause to believe that discrimination has occurred. Probable cause cases are forwarded to a public hearing before an administrative law judge. If discrimination is found after a hearing, DHR has the power to award relief, which varies but may include requiring the Town to take action to stop the harassment, or redress the damage caused, including paying monetary damages, attorney's fees and civil fines.

DHR's main office contact information is: NYS Division of Human Rights, One Fordham Plaza, Fourth Floor, Bronx, New York 10458, (718) 741-8400. Contact DHR at (888) 392- 3644 or visit dhr.ny.gov/complaint for more information about filing a complaint. The website has a complaint form that can be downloaded, filled out, notarized and mailed to DHR. The website also contains contact information for DHR's regional offices across New York State.

United States Equal Employment Opportunity Commission (EEOC)

The EEOC enforces federal anti-discrimination laws, including Title VII of the 1964 federal Civil Rights Act (codified as 42 U.S.C. § 2000e et seq.). An individual can file a complaint with the EEOC anytime within 300 days from the harassment. There is no cost to file a complaint with the EEOC. The EEOC will investigate the complaint and determine whether there is reasonable cause to believe that discrimination has occurred, at which point the EEOC will issue a Right to Sue letter permitting the individual to file a complaint in federal court. The EEOC does not hold hearings or award relief but may take other action including pursuing cases in federal court on behalf of complaining parties. Federal courts may award remedies if discrimination is found to have occurred. If an employee believes that he/she has been discriminated against at work, he/she can file a "Charge of Discrimination." The EEOC has district, area, and field offices where complaints can be filed. Contact the EEOC by calling 1-800-669-4000 (1-800-669-6820 (TTY)), visiting their website at www.eeoc.gov or via email at info@eeoc.gov. If an individual filed an

administrative complaint with DHR, DHR will file the complaint with the EEOC to preserve the right to proceed in federal court.

Local Protections

Many localities enforce laws protecting individuals from sexual harassment and discrimination. An individual should contact the county, city or town in which they live to find out if such a law exists.

Contact the Rotterdam Police Department

If the harassment involves physical touching, coerced physical confinement or coerced sex acts, the conduct may constitute a crime. Contact the Rotterdam Police Department.

004525

Town of Rotterdam Non-Discrimination and Harassment Policy Affidavit

Every bid or proposal made to the Town of Rotterdam where competitive bidding is required by statute, rule, regulation or local law, for work or services performed or to be performed or goods sold or to be sold, shall contain the following statement subscribed by the bidder and affirmed by such bidder as true under the penalties of perjury.

By submission of this bid, each bidder and each person signing on behalf of any bidder, or in the case of a joint bid each party thereto, certifies that:

The bidder has received the Town of Rotterdam's *903 Non-Discrimination and Harassment (Including Sexual Harassment) in the Workplace* policy;

And said bidder understands and will comply with said non-discrimination and harassment policy;

No bid shall be considered for award, neither shall any award be made where above items have not been complied with.

If the bidder cannot make the foregoing certification, the bidder shall so state and shall furnish with the bid a signed statement which sets forth in detail the reasons why the above items have not been complied with. The bid shall not be considered for award, neither shall any award be made, unless the head of the purchasing unit of the political subdivision, public department, agency or official thereof to which the bid is made, or the appointed designee, determines that such disclosure was not made for the purpose of restricting competition.

Any bid hereafter made to any political subdivision of the state or any public department, agency or official thereof by a corporate bidder for work or services performed or to be performed or goods sold or to be sold, where competitive bidding is required by statute, rule, regulation or local law, and where such bid contains the certification referred to in this section, shall be deemed to have been authorized by the board of directors of the bidder, and such authorization shall be deemed to include the signing and submission of the bid and the inclusion therein of the certificate as to noncollusion as the act and deed of the corporation.

Signature : _____

Print Name: _____

Title _____

Business Address of Bidder _____

_____

Dated: _____

NON-DISCRIMINATION AND HARASSMENT AFFIDAVIT MUST BE INSERTED IN PROJECT MANUAL

SECTION 005213.10
AGREEMENT FORM - EJCDC STIPULATED SUM

1.1 SUMMARY

A. Document Includes:

1. Agreement.

B. Related Documents:

1. Document 007213.10 - General Conditions - EJCDC Stipulated Sum.
2. Document 007314 - Supplementary Conditions - EJCDC.

1.2 AGREEMENT

A. Basis of Agreement between Owner and Contractor: EJCDC C-520 - Agreement between Owner and Contractor for Construction Contract (Stipulated Price).

END OF DOCUMENT 005213.10

This document has important legal consequences; consultation with an attorney is encouraged with respect to its use or modification. This document should be adapted to the particular circumstances of the contemplated Project and the controlling Laws and Regulations.

AGREEMENT
BETWEEN OWNER AND CONTRACTOR FOR CONSTRUCTION CONTRACT (STIPULATED PRICE)

Prepared by

EJCDC®
ENGINEERS JOINT CONTRACT DOCUMENTS COMMITTEE

Issued and Published Jointly by

ACEC
AMERICAN COUNCIL OF ENGINEERING COMPANIES

ASCE
AMERICAN SOCIETY OF CIVIL ENGINEERS

National Society of Professional Engineers®

EJCDC® C-520 (Rev. 1), Agreement Between Owner and Contractor for Construction Contract (Stipulated Price).
Copyright © 2013 National Society of Professional Engineers, American Council of Engineering Companies, and American Society of Civil Engineers. All rights reserved.

Copyright © 2013:

National Society of Professional Engineers

1420 King Street, Alexandria, VA 22314-2794

(703) 684-2882

www.nspe.org

American Council of Engineering Companies

1015 15th Street N.W., Washington, DC 20005

(202) 347-7474

www.acec.org

American Society of Civil Engineers

1801 Alexander Bell Drive, Reston, VA 20191-4400

(800) 548-2723

www.asce.org

The copyright for this EJCDC document is owned jointly by the three sponsoring organizations listed above. The National Society of Professional Engineers is the Copyright Administrator for the EJCDC documents; please direct all inquiries regarding EJCDC copyrights to NSPE.

NOTE: EJCDC publications may be purchased at www.ejcdc.org, or from any of the sponsoring organizations above.

INTRODUCTION

This Agreement between Owner and Contractor for Construction Contract (Stipulated Price) ("Agreement") has been prepared for use with the Suggested Instructions to Bidders for Construction Contracts ("Instructions to Bidders") (EJCDC® C-200, 2013 Edition); the Suggested Bid Form for Construction Contracts ("Bid Form") (EJCDC® C 410, 2013 Edition); and the Standard General Conditions of the Construction Contract ("General Conditions") (EJCDC® C-700, 2013 Edition). Their provisions are interrelated, and a change in one may necessitate a change in the others. See also the Guide to the Preparation of Supplementary Conditions (EJCDC® C-800, 2013 Edition), and the Commentary on the 2013 EJCDC Construction Documents (EJCDC® C-001, 2013 Edition).

In construction contracting, as a general matter the "agreement" is the legal instrument executed (signed) by the project owner and the construction contractor, binding the parties to the terms of the contract. See CSI Project Delivery Practice Guide (2011), Section 11.1.2, p. 210, and CSI Construction Specification Practice Guide (2011), Section 5.1, p. 75. This EJCDC Agreement form serves that basic function, by identifying the parties and Contract Documents, and establishing the Contract Price and Contract Times. This Agreement form is specifically intended for stipulated price (fixed price) contracts—that is, contracts in which Owner and Contractor identify specific lump sums and unit prices as Contractor's compensation for performing the Work. For construction contracts in which the Contract Price is primarily based on costs incurred during construction, users should select EJCDC® C-525, Agreement between Owner and Contractor for Construction Contract (Cost-Plus).

This Agreement form is drafted to be flexible enough to be used on projects that are competitively bid, and for public and private contracts that are negotiated or awarded through a proposal process or otherwise. On competitively bid projects, the following documentary information would typically be made available to bidders:

- Bidding Requirements, which include the Advertisement or invitation to bid, the Instructions to Bidders, and the Bid Form that is suggested or prescribed, all of which provide information and guidance for all Bidders, and Bid Form supplements (if any) such as Bid Bond and Qualifications Statement.

- Contract Documents, which include the Agreement, performance and payment bonds, the General Conditions, the Supplementary Conditions, the Drawings, and the Specifications.

- Documents referred to in the Supplementary Conditions or elsewhere as being of interest to bidders for reference purposes, but which are not Contract Documents.

Together, the Bidding Requirements and the Contract Documents are referred to as the Bidding Documents. (The terms "Bidding Documents," "Bidding Requirements," and "Contract Documents" are defined in Article 1 of the General Conditions.) The Bidding Requirements are not Contract Documents because much of their substance pertains to the relationships prior to the award of the Contract and has little effect or impact thereafter. Many contracts are awarded without even going through a bidding process, and thus have no Bidding Requirements, illustrating that the bidding items are typically superfluous to the formation of a binding and comprehensive construction contract. In some cases, however, a bid or proposal will contain numerous line items and their prices; in such case the actual bid or proposal document may be attached as an exhibit to the Agreement to avoid extensive rekeying.

Copyright © 2013 National Society of Professional Engineers, American Council of Engineering Companies, and American Society of Civil Engineers. All rights reserved.

Suggested provisions are accompanied by "Notes to User" and bracketed notes and prompts to assist in preparing the Agreement. The provisions have been coordinated with the other forms produced by EJCDC. Much of the language should be usable on most projects, but modifications and additional provisions will often be necessary. When modifying the suggested language or writing additional provisions, the user must check the other documents thoroughly for conflicts and coordination of terms, and make appropriate revisions in all affected documents.

All parties involved in construction projects benefit significantly from a standardized approach in the location of subject matter throughout the documents. Experience confirms the danger of addressing the same subject matter in more than one location; doing so frequently leads to confusion and unanticipated legal consequences. When preparing documents for a construction project, careful attention should be given to the guidance provided in EJCDC® N-122/AIA® A521, Uniform Location of Subject Matter (2012 Edition), available at no charge from the EJCDC website, www.ejcdc.org, and from the websites of EJCDC's sponsoring organizations.

CSI MasterFormat™ (50-Division format) designates Document "00 52 XX" for various forms of the owner-contractor agreement. If this format is used, the first page of the Agreement would be numbered 00 52 13-1 (or other appropriate third pair of numbers, in accordance with MasterFormat™).

Instructions and restrictions regarding the use of this document are set out in the License Agreement that accompanied the document at the time of purchase. To prepare the Agreement for inclusion in a Project Manual or for use in a specific contractual engagement, (1) remove the cover pages and this Introduction, (2) fill in Project-specific information and make revisions to the Agreement, following the guidance in the Notes to Users and bracketed notes and prompts, and the advice of legal counsel, and (3) delete the Notes to Users and bracketed notes and prompts.

Copyright © 2013 National Society of Professional Engineers, American Council of Engineering Companies, and American Society of Civil Engineers. All rights reserved.

AGREEMENT
BETWEEN OWNER AND CONTRACTOR
FOR CONSTRUCTION CONTRACT (STIPULATED PRICE)

THIS AGREEMENT is by and between The Town of Rotterdam ("Owner") and

("Contractor").

Owner and Contractor hereby agree as follows:

ARTICLE 1 – WORK

1.01 Contractor shall complete all Work as specified or indicated in the Contract Documents. The Work is generally described as follows:

Work for Contract No. 1 - will consist of performing acoustic listening and correlation method leak detection of the entirety of the Town of Rotterdam water districts 3 and 4 in Rotterdam Junction along the Route 5S corridor from the Interstate 890 interchange with 5S to the Thruway Plaza access road (edge of public right-of-way) on the western end of the system (approximately 11.5 miles of water main, size range: 2"-12", plus services), including all necessary labor, tools, equipment, vehicles, and reports, all as shown on the contract drawings and specified herein.

ARTICLE 2 – THE PROJECT

2.01 The Project, of which the Work under the Contract Documents is a part, is generally described as follows:

Town of Rotterdam
Rotterdam Junction Leak Detection Survey
Contract No. 1 – Leak Detection

ARTICLE 3 – ENGINEER

3.01 The part of the Project that pertains to the Work has been designed by PRIME AE Group of NY.

3.02 The Owner has retained PRIME AE Group of NY ("Engineer") to act as Owner's representative, assume all duties and responsibilities, and have the rights and authority assigned to Engineer in the Contract Documents in connection with the completion of the Work in accordance with the Contract Documents.

ARTICLE 4 – CONTRACT TIMES

4.01 *Time of the Essence*

A. All time limits for Milestones, if any, Substantial Completion, and completion and readiness for final payment as stated in the Contract Documents are of the essence of the Contract.

4.02 *Contract Times: Dates*

A. The Work will be substantially completed on or before ***October 31, 2023*** and completed and ready for final payment in accordance with Paragraph 15.06 of the General Conditions on or before ***November 30, 2023***.

~~B. Parts of the Work shall be substantially completed on or before the following Milestone(s):~~

Copyright © 2013 National Society of Professional Engineers, American Council of Engineering Companies, and American Society of Civil Engineers. All rights reserved.

1. Milestone 1 [event & date/days]

2. Milestone 2 [event & date/days]

3. Milestone 3 [event & date/days]

4.03 *Liquidated Damages*

A. Contractor and Owner recognize that time is of the essence as stated in Paragraph 4.01 above and that Owner will suffer financial and other losses if the Work is not completed and Milestones not achieved within the times specified in Paragraph 4.02 above, plus any extensions thereof allowed in accordance with the Contract. The parties also recognize the delays, expense, and difficulties involved in proving in a legal or arbitration proceeding the actual loss suffered by Owner if the Work is not completed on time. Accordingly, instead of requiring any such proof, Owner and Contractor agree that as liquidated damages for delay (but not as a penalty):

1. Substantial Completion: Contractor shall pay Owner $1,000 for each day that expires after the time (as duly adjusted pursuant to the Contract) specified in Paragraph 4.02.A above for Substantial Completion until the Work is substantially complete.

2. Completion of Remaining Work: After Substantial Completion, if Contractor shall neglect, refuse, or fail to complete the remaining Work within the Contract Times (as duly adjusted pursuant to the Contract) for completion and readiness for final payment, Contractor shall pay Owner $200 for each day that expires after such time until the Work is completed and ready for final payment.

3. Liquidated damages for failing to timely attain Substantial Completion and final completion are not additive and will not be imposed concurrently.

4. Milestones: Contractor shall pay Owner $_____ for each day that expires after the time (as duly adjusted pursuant to the Contract) specified above for achievement of Milestone 1, until Milestone 1 is achieved.

B. *Bonus*: Contractor and Owner further recognize the Owner will realize financial and other benefits if the Work is completed prior to the time specified for Substantial Completion. Accordingly, Owner and Contractor agree that as a bonus for early completion, Owner shall pay Contractor $_____ for each day prior to the time specified in Paragraph 4.02 for Substantial Completion (as duly adjusted pursuant to the Contract) that the Work is substantially complete. The maximum value of the bonus shall be limited to $_____.

4.04 *Special Damages*

A. In addition to the amount provided for liquidated damages, Contractor shall reimburse Owner (1) for any fines or penalties imposed on Owner as a direct result of the Contractor's failure to attain Substantial Completion according to the Contract Times, and (2) for the actual costs reasonably incurred by Owner for engineering, construction observation, inspection, and administrative services needed after the time specified in Paragraph 4.02 for Substantial Completion (as duly adjusted pursuant to the Contract), until the Work is substantially complete.

B. After Contractor achieves Substantial Completion, if Contractor shall neglect, refuse, or fail to complete the remaining Work within the Contract Times, Contractor shall reimburse Owner for the actual costs reasonably incurred by Owner for engineering, construction observation, inspection, and administrative services needed after the time specified in Paragraph 4.02 for Work to be completed and ready for final payment (as duly adjusted pursuant to the Contract), until the Work is completed and ready for final payment.

Copyright © 2013 National Society of Professional Engineers, American Council of Engineering Companies, and American Society of Civil Engineers. All rights reserved.

ARTICLE 5 – CONTRACT PRICE

5.01 Owner shall pay Contractor for completion of the Work in accordance with the Contract Documents the amounts that follow, subject to adjustment under the Contract:

A. For all Work, other than Unit Price Work, a lump sum of: $.

All specific cash allowances are included in the above price in accordance with Paragraph 13.02 of the General Conditions.

~~B. For all Unit Price Work, an amount equal to the sum of the extended prices (established for each separately identified item of Unit Price Work by multiplying the unit price times the actual quantity of that item):~~

~~Unit Price Work~~					
~~Item No.~~	~~Description~~	~~Unit~~	~~Estimated Quantity~~	~~Unit Price~~	~~Extended Price~~
~~Total of all Extended Prices for Above Items~~					~~$~~

~~The extended prices for Unit Price Work set forth as of the Effective Date of the Contract are based on estimated quantities. As provided in Paragraph 13.03 of the General Conditions, estimated quantities are not guaranteed, and determinations of actual quantities and classifications are to be made by Engineer.~~

C. Total of Lump Sum Amount and Unit Price Work (subject to final Unit Price adjustment) $_____.

~~D. For all Work, at the prices stated in Contractor's Bid, attached hereto as an exhibit.~~

ARTICLE 6 – PAYMENT PROCEDURES

6.01 *Submittal and Processing of Payments*

A. Contractor shall submit Applications for Payment in accordance with Article 15 of the General Conditions. Applications for Payment will be processed by Engineer as provided in the General Conditions.

6.02 *Progress Payments; Retainage*

A. Owner shall make progress payments on account of the Contract Price on the basis of Contractor's Applications for Payment on or about the 30th day of each month during performance of the Work as provided in Paragraph 6.02.A.1 below, provided that such Applications for Payment have been submitted in a timely manner and otherwise meet the requirements of the Contract. All such payments will be measured by the Schedule of Values established as provided in the General Conditions (and in the case of Unit Price

Copyright © 2013 National Society of Professional Engineers, American Council of Engineering Companies, and American Society of Civil Engineers. All rights reserved.

Work based on the number of units completed) or, in the event there is no Schedule of Values, as provided elsewhere in the Contract.

1. Prior to Substantial Completion, progress payments will be made in an amount equal to the percentage indicated below but, in each case, less the aggregate of payments previously made and less such amounts as Owner may withhold, including but not limited to liquidated damages, in accordance with the Contract

    a. **95** percent of Work completed (with the balance being retainage)**;** ~~If the Work has been 50 percent completed as determined by Engineer, and if the character and progress of the Work have been satisfactory to Owner and Engineer, then as long as the character and progress of the Work remain satisfactory to Owner and Engineer, there will be no additional retainage;~~ and

    b. **95** percent of cost of materials and equipment not incorporated in the Work (with the balance being retainage).

B. Upon Substantial Completion of the entire work ~~construction~~ to be provided under the Contract Documents, Owner shall pay an amount sufficient to increase total payments to Contractor to 100 percent of the Work completed, less such amounts set off by Owner pursuant to Paragraph 15.01.E of the General Conditions, and less 200 percent of Engineer's estimate of the value of Work to be completed or corrected as shown on the punch list of items to be completed or corrected prior to final payment.

6.03 *Final Payment*

A. Upon final completion and acceptance of the Work in accordance with Paragraph 15.06 of the General Conditions, Owner shall pay the remainder of the Contract Price as recommended by Engineer as provided in said Paragraph 15.06.

ARTICLE 7 – INTEREST

7.01 All amounts not paid when due shall bear interest at the rate of *6* percent per annum.

ARTICLE 8 – CONTRACTOR'S REPRESENTATIONS

8.01 In order to induce Owner to enter into this Contract, Contractor makes the following representations:

A. Contractor has examined and carefully studied the Contract Documents, and any data and reference items identified in the Contract Documents.

B. Contractor has visited the Site, conducted a thorough, alert visual examination of the Site and adjacent areas, and become familiar with and is satisfied as to the general, local, and Site conditions that may affect cost, progress, and performance of the Work.

C. Contractor is familiar with and is satisfied as to all Laws and Regulations that may affect cost, progress, and performance of the Work.

D. Contractor has carefully studied all: (1) reports of explorations and tests of subsurface conditions at or adjacent to the Site and all drawings of physical conditions relating to existing surface or subsurface structures at the Site that have been identified in the Supplementary Conditions, especially with respect to Technical Data in such reports and drawings, and (2) reports and drawings relating to Hazardous Environmental Conditions, if any, at or adjacent to the Site that have been identified in the Supplementary Conditions, especially with respect to Technical Data in such reports and drawings.

EJCDC® C-520 (Rev. 1), Agreement Between Owner and Contractor for Construction Contract (Stipulated Price).
Copyright © 2013 National Society of Professional Engineers, American Council of Engineering Companies, and American Society of Civil Engineers. All rights reserved.

E. Contractor has considered the information known to Contractor itself; information commonly known to contractors doing business in the locality of the Site; information and observations obtained from visits to the Site; the Contract Documents; and the Site-related reports and drawings identified in the Contract Documents, with respect to the effect of such information, observations, and documents on (1) the cost, progress, and performance of the Work; (2) the means, methods, techniques, sequences, and procedures of construction to be employed by Contractor; and (3) Contractor's safety precautions and programs.

F. Based on the information and observations referred to in the preceding paragraph, Contractor agrees that no further examinations, investigations, explorations, tests, studies, or data are necessary for the performance of the Work at the Contract Price, within the Contract Times, and in accordance with the other terms and conditions of the Contract.

G. Contractor is aware of the general nature of work to be performed by Owner and others at the Site that relates to the Work as indicated in the Contract Documents.

H. Contractor has given Engineer written notice of all conflicts, errors, ambiguities, or discrepancies that Contractor has discovered in the Contract Documents, and the written resolution thereof by Engineer is acceptable to Contractor.

I. The Contract Documents are generally sufficient to indicate and convey understanding of all terms and conditions for performance and furnishing of the Work.

J. Contractor's entry into this Contract constitutes an incontrovertible representation by Contractor that without exception all prices in the Agreement are premised upon performing and furnishing the Work required by the Contract Documents.

ARTICLE 9 – CONTRACT DOCUMENTS

9.01 *Contents*

A. The Contract Documents consist of the following:

1. This Agreement (pages 1 to 8, inclusive).
2. Performance bond (pages 1 to 3, inclusive). This is only required if the total bid is over $100,000.
3. Payment bond (pages 1 to 3, inclusive). This is only required if the total bid is over $100,000.
4. General Conditions (pages 1 to 65, inclusive).
5. Supplementary Conditions (pages 1 to 7, inclusive).
6. Specifications as listed in the table of contents of the Project Manual.
7. Drawings (not attached but incorporated by reference) consisting of ~~___ sheets with~~ each sheet bearing the following general title: Town of Rotterdam Leak Detection Survey – Contract No. 1 – Leak Detection ~~**[or]**~~ and the Drawings listed on the ~~attached~~ sheet index.
8. Addenda (numbers 0 to 0, inclusive).
9. Exhibits to this Agreement (enumerated as follows):
    a. Contractor's Bid (pages 1 to 4, inclusive).

Copyright © 2013 National Society of Professional Engineers, American Council of Engineering Companies, and American Society of Civil Engineers. All rights reserved.

10. The following which may be delivered or issued on or after the Effective Date of the Contract and are not attached hereto:

    a. Notice to Proceed.

    b. Work Change Directives.

    c. Change Orders.

    d. Field Orders.

B. The documents listed in Paragraph 9.01.A are attached to this Agreement (except as expressly noted otherwise above).

C. There are no Contract Documents other than those listed above in this Article 9.

D. The Contract Documents may only be amended, modified, or supplemented as provided in the General Conditions.

ARTICLE 10 – MISCELLANEOUS

10.01 *Terms*

A. Terms used in this Agreement will have the meanings stated in the General Conditions and the Supplementary Conditions.

10.02 *Assignment of Contract*

A. Unless expressly agreed to elsewhere in the Contract, no assignment by a party hereto of any rights under or interests in the Contract will be binding on another party hereto without the written consent of the party sought to be bound; and, specifically but without limitation, money that may become due and money that is due may not be assigned without such consent (except to the extent that the effect of this restriction may be limited by law), and unless specifically stated to the contrary in any written consent to an assignment, no assignment will release or discharge the assignor from any duty or responsibility under the Contract Documents.

10.03 *Successors and Assigns*

A. Owner and Contractor each binds itself, its successors, assigns, and legal representatives to the other party hereto, its successors, assigns, and legal representatives in respect to all covenants, agreements, and obligations contained in the Contract Documents.

10.04 *Severability*

A. Any provision or part of the Contract Documents held to be void or unenforceable under any Law or Regulation shall be deemed stricken, and all remaining provisions shall continue to be valid and binding upon Owner and Contractor, who agree that the Contract Documents shall be reformed to replace such stricken provision or part thereof with a valid and enforceable provision that comes as close as possible to expressing the intention of the stricken provision.

10.05 *Contractor's Certifications*

A. Contractor certifies that it has not engaged in corrupt, fraudulent, collusive, or coercive practices in competing for or in executing the Contract. For the purposes of this Paragraph 10.05:

Copyright © 2013 National Society of Professional Engineers, American Council of Engineering Companies, and American Society of Civil Engineers. All rights reserved.

1. "corrupt practice" means the offering, giving, receiving, or soliciting of anything of value likely to influence the action of a public official in the bidding process or in the Contract execution;

2. "fraudulent practice" means an intentional misrepresentation of facts made (a) to influence the bidding process or the execution of the Contract to the detriment of Owner, (b) to establish Bid or Contract prices at artificial non-competitive levels, or (c) to deprive Owner of the benefits of free and open competition;

3. "collusive practice" means a scheme or arrangement between two or more Bidders, with or without the knowledge of Owner, a purpose of which is to establish Bid prices at artificial, non-competitive levels; and

4. "coercive practice" means harming or threatening to harm, directly or indirectly, persons or their property to influence their participation in the bidding process or affect the execution of the Contract.

10.06 *Other Provisions*

A. Owner stipulates that if the General Conditions that are made a part of this Contract are based on EJCDC® C-700, Standard General Conditions for the Construction Contract, published by the Engineers Joint Contract Documents Committee®, and if Owner is the party that has furnished said General Conditions, then Owner has plainly shown all modifications to the standard wording of such published document to the Contractor, through a process such as highlighting or "track changes" (redline/strikeout), or in the Supplementary Conditions.

Copyright © 2013 National Society of Professional Engineers, American Council of Engineering Companies, and American Society of Civil Engineers. All rights reserved.

IN WITNESS WHEREOF, Owner and Contractor have signed this Agreement.

This Agreement will be effective on _____ 2023 (which is the Effective Date of the Contract).

OWNER:	CONTRACTOR:
Town of Rotterdam	
By:	By:
Title: Supervisor	Title:
	(If Contractor is a corporation, a partnership, or a joint venture, attach evidence of authority to sign.)
Attest:	Attest:
Title:	Title:
Address for giving notices:	Address for giving notices:
Town of Rotterdam Town Hall	
1100 Sunrise Boulevard	
Schenectady, NY 12306	
	License No.: _____ *(where applicable)*
(If Owner is a corporation, attach evidence of authority to sign. If Owner is a public body, attach evidence of authority to sign and resolution or other documents authorizing execution of this Agreement.)	*NOTE TO USER: Use in those states or other jurisdictions where applicable or required.*

Copyright © 2013 National Society of Professional Engineers, American Council of Engineering Companies, and American Society of Civil Engineers. All rights reserved.

006113.13

PERFORMANCE BOND

(Only required if the Total Bid is over $100,000)

EJCDC
ENGINEERS JOINT CONTRACT DOCUMENTS COMMITTEE

PERFORMANCE BOND

CONTRACTOR *(name and address)*:

SURETY *(name and address of principal place of business)*:

OWNER *(name and address)*:

CONSTRUCTION CONTRACT
Effective Date of the Agreement:
Amount:
Description *(name and location)*:

BOND
Bond Number:
Date *(not earlier than the Effective Date of the Agreement of the Construction Contract)*:
Amount:
Modifications to this Bond Form: ☐ None ☐ See Paragraph 16

Surety and Contractor, intending to be legally bound hereby, subject to the terms set forth below, do each cause this Performance Bond to be duly executed by an authorized officer, agent, or representative.

CONTRACTOR AS PRINCIPAL	**SURETY**
_____ *(seal)*	_____ *(seal)*
Contractor's Name and Corporate Seal	Surety's Name and Corporate Seal
By: _____	**By:** _____
Signature	Signature *(attach power of attorney)*
_____	_____
Print Name	Print Name
_____	_____
Title	Title
Attest: _____	**Attest:** _____
Signature	Signature
_____	_____
Title	Title

Notes: (1) Provide supplemental execution by any additional parties, such as joint venturers. (2) Any singular reference to Contractor, Surety, Owner, or other party shall be considered plural where applicable.

Copyright © 2013 National Society of Professional Engineers, American Council of Engineering Companies, and American Society of Civil Engineers. All rights reserved.

1. The Contractor and Surety, jointly and severally, bind themselves, their heirs, executors, administrators, successors, and assigns to the Owner for the performance of the Construction Contract, which is incorporated herein by reference.

2. If the Contractor performs the Construction Contract, the Surety and the Contractor shall have no obligation under this Bond, except when applicable to participate in a conference as provided in Paragraph 3.

3. If there is no Owner Default under the Construction Contract, the Surety's obligation under this Bond shall arise after:

3.1 The Owner first provides notice to the Contractor and the Surety that the Owner is considering declaring a Contractor Default. Such notice shall indicate whether the Owner is requesting a conference among the Owner, Contractor, and Surety to discuss the Contractor's performance. If the Owner does not request a conference, the Surety may, within five (5) business days after receipt of the Owner's notice, request such a conference. If the Surety timely requests a conference, the Owner shall attend. Unless the Owner agrees otherwise, any conference requested under this Paragraph 3.1 shall be held within ten (10) business days of the Surety's receipt of the Owner's notice. If the Owner, the Contractor, and the Surety agree, the Contractor shall be allowed a reasonable time to perform the Construction Contract, but such an agreement shall not waive the Owner's right, if any, subsequently to declare a Contractor Default;

3.2 The Owner declares a Contractor Default, terminates the Construction Contract and notifies the Surety; and

3.3 The Owner has agreed to pay the Balance of the Contract Price in accordance with the terms of the Construction Contract to the Surety or to a contractor selected to perform the Construction Contract.

4. Failure on the part of the Owner to comply with the notice requirement in Paragraph 3.1 shall not constitute a failure to comply with a condition precedent to the Surety's obligations, or release the Surety from its obligations, except to the extent the Surety demonstrates actual prejudice.

5. When the Owner has satisfied the conditions of Paragraph 3, the Surety shall promptly and at the Surety's expense take one of the following actions:

5.1 Arrange for the Contractor, with the consent of the Owner, to perform and complete the Construction Contract;

5.2 Undertake to perform and complete the Construction Contract itself, through its agents or independent contractors;

5.3 Obtain bids or negotiated proposals from qualified contractors acceptable to the Owner for a contract for performance and completion of the Construction Contract, arrange for a contract to be prepared for execution by the Owner and a contractor selected with the Owners concurrence, to be secured with performance and payment bonds executed by a qualified surety equivalent to the bonds issued on the Construction Contract, and pay to the Owner the amount of damages as described in Paragraph 7 in excess of the Balance of the Contract Price incurred by the Owner as a result of the Contractor Default; or

5.4 Waive its right to perform and complete, arrange for completion, or obtain a new contractor, and with reasonable promptness under the circumstances:

5.4.1 After investigation, determine the amount for which it may be liable to the Owner and, as soon as practicable after the amount is determined, make payment to the Owner; or

5.4.2 Deny liability in whole or in part and notify the Owner, citing the reasons for denial.

6. If the Surety does not proceed as provided in Paragraph 5 with reasonable promptness, the Surety shall be deemed to be in default on this Bond seven days after receipt of an additional written notice from the Owner to the Surety demanding that the Surety perform its obligations under this Bond, and the Owner shall be entitled to enforce any remedy available to the Owner. If the Surety proceeds as provided in Paragraph 5.4, and the Owner refuses the payment or the Surety has denied liability, in whole or in part, without further notice the Owner shall be entitled to enforce any remedy available to the Owner.

7. If the Surety elects to act under Paragraph 5.1, 5.2, or 5.3, then the responsibilities of the Surety to the Owner shall not be greater than those of the Contractor under the Construction Contract, and the responsibilities of the Owner to the Surety shall not be greater than those of the Owner under the Construction Contract. Subject to the commitment by the Owner to pay the Balance of the Contract Price, the Surety is obligated, without duplication for:

7.1 the responsibilities of the Contractor for correction of defective work and completion of the Construction Contract;

7.2 additional legal, design professional, and delay costs resulting from the Contractor's Default, and resulting from the actions or failure to act of the Surety under Paragraph 5; and

7.3 liquidated damages, or if no liquidated damages are specified in the Construction Contract, actual damages caused by delayed performance or non-performance of the Contractor.

8. If the Surety elects to act under Paragraph 5.1, 5.3, or 5.4, the Surety's liability is limited to the amount of this Bond.

9. The Surety shall not be liable to the Owner or others for obligations of the Contractor that are unrelated to the Construction Contract, and the Balance of the Contract Price shall not be reduced or set off on account of any such unrelated obligations. No right of action shall accrue on this Bond to any person or entity other than the Owner or its heirs, executors, administrators, successors, and assigns.

Copyright © 2013 National Society of Professional Engineers, American Council of Engineering Companies, and American Society of Civil Engineers. All rights reserved.

10. The Surety hereby waives notice of any change, including changes of time, to the Construction Contract or to related subcontracts, purchase orders, and other obligations.

11. Any proceeding, legal or equitable, under this Bond may be instituted in any court of competent jurisdiction in the location in which the work or part of the work is located and shall be instituted within two years after a declaration of Contractor Default or within two years after the Contractor ceased working or within two years after the Surety refuses or fails to perform its obligations under this Bond, whichever occurs first. If the provisions of this paragraph are void or prohibited by law, the minimum periods of limitations available to sureties as a defense in the jurisdiction of the suit shall be applicable.

12. Notice to the Surety, the Owner, or the Contractor shall be mailed or delivered to the address shown on the page on which their signature appears.

13. When this Bond has been furnished to comply with a statutory or other legal requirement in the location where the construction was to be performed, any provision in this Bond conflicting with said statutory or legal requirement shall be deemed deleted herefrom and provisions conforming to such statutory or other legal requirement shall be deemed incorporated herein. When so furnished, the intent is that this Bond shall be construed as a statutory bond and not as a common law bond.

14. Definitions

14.1 Balance of the Contract Price: The total amount payable by the Owner to the Contractor under the Construction Contract after all proper adjustments have been made including allowance for the Contractor for any amounts received or to be received by the Owner in settlement of insurance or other claims for damages to which the Contractor is entitled, reduced by all valid and proper payments made to or on behalf of the Contractor under the Construction Contract.

14.2 Construction Contract: The agreement between the Owner and Contractor identified on the cover page, including all Contract Documents and changes made to the agreement and the Contract Documents.

14.3 Contractor Default: Failure of the Contractor, which has not been remedied or waived, to perform or otherwise to comply with a material term of the Construction Contract.

14.4 Owner Default: Failure of the Owner, which has not been remedied or waived, to pay the Contractor as required under the Construction Contract or to perform and complete or comply with the other material terms of the Construction Contract.

14.5 Contract Documents: All the documents that comprise the agreement between the Owner and Contractor.

15. If this Bond is issued for an agreement between a contractor and subcontractor, the term Contractor in this Bond shall be deemed to be Subcontractor and the term Owner shall be deemed to be Contractor.

16. Modifications to this Bond are as follows:

Copyright © 2013 National Society of Professional Engineers, American Council of Engineering Companies, and American Society of Civil Engineers. All rights reserved.

006113.16

PAYMENT BOND

(Only required if the Total Bid is over $100,000)

EJCDC
ENGINEERS JOINT CONTRACT DOCUMENTS COMMITTEE

PAYMENT BOND

CONTRACTOR *(name and address)*:

SURETY *(name and address of principal place of business)*:

OWNER *(name and address)*:

CONSTRUCTION CONTRACT

Effective Date of the Agreement:
Amount:
Description *(name and location)*:

BOND

Bond Number:
Date *(not earlier than the Effective Date of the Agreement of the Construction Contract)*:
Amount:
Modifications to this Bond Form: ☐ None ☐ See Paragraph 18

Surety and Contractor, intending to be legally bound hereby, subject to the terms set forth below, do each cause this Payment Bond to be duly executed by an authorized officer, agent, or representative.

CONTRACTOR AS PRINCIPAL

_____ *(seal)*
Contractor's Name and Corporate Seal

By: _____
Signature

_____
Print Name

_____
Title

Attest: _____
Signature

_____
Title

SURETY

_____ *(seal)*
Surety's Name and Corporate Seal

By: _____
Signature *(attach power of attorney)*

_____
Print Name

_____
Title

Attest: _____
Signature

_____
Title

Notes: (1) Provide supplemental execution by any additional parties, such as joint venturers. (2) Any singular reference to Contractor, Surety, Owner, or other party shall be considered plural where applicable.

Copyright © 2013 National Society of Professional Engineers, American Council of Engineering Companies, and American Society of Civil Engineers. All rights reserved.

1. The Contractor and Surety, jointly and severally, bind themselves, their heirs, executors, administrators, successors, and assigns to the Owner to pay for labor, materials, and equipment furnished for use in the performance of the Construction Contract, which is incorporated herein by reference, subject to the following terms.

2. If the Contractor promptly makes payment of all sums due to Claimants, and defends, indemnifies, and holds harmless the Owner from claims, demands, liens, or suits by any person or entity seeking payment for labor, materials, or equipment furnished for use in the performance of the Construction Contract, then the Surety and the Contractor shall have no obligation under this Bond.

3. If there is no Owner Default under the Construction Contract, the Surety's obligation to the Owner under this Bond shall arise after the Owner has promptly notified the Contractor and the Surety (at the address described in Paragraph 13) of claims, demands, liens, or suits against the Owner or the Owner's property by any person or entity seeking payment for labor, materials, or equipment furnished for use in the performance of the Construction Contract, and tendered defense of such claims, demands, liens, or suits to the Contractor and the Surety.

4. When the Owner has satisfied the conditions in Paragraph 3, the Surety shall promptly and at the Surety's expense defend, indemnify, and hold harmless the Owner against a duly tendered claim, demand, lien, or suit.

5. The Surety's obligations to a Claimant under this Bond shall arise after the following:

    5.1 Claimants who do not have a direct contract with the Contractor,

        5.1.1 have furnished a written notice of non-payment to the Contractor, stating with substantial accuracy the amount claimed and the name of the party to whom the materials were, or equipment was, furnished or supplied or for whom the labor was done or performed, within ninety (90) days after having last performed labor or last furnished materials or equipment included in the Claim; and

        5.1.2 have sent a Claim to the Surety (at the address described in Paragraph 13).

    5.2 Claimants who are employed by or have a direct contract with the Contractor have sent a Claim to the Surety (at the address described in Paragraph 13).

6. If a notice of non-payment required by Paragraph 5.1.1 is given by the Owner to the Contractor, that is sufficient to satisfy a Claimant's obligation to furnish a written notice of non-payment under Paragraph 5.1.1.

7. When a Claimant has satisfied the conditions of Paragraph 5.1 or 5.2, whichever is applicable, the Surety shall promptly and at the Surety's expense take the following actions:

    7.1 Send an answer to the Claimant, with a copy to the Owner, within sixty (60) days after receipt of the Claim, stating the amounts that are undisputed and the basis for challenging any amounts that are disputed; and

    7.2 Pay or arrange for payment of any undisputed amounts.

    7.3 The Surety's failure to discharge its obligations under Paragraph 7.1 or 7.2 shall not be deemed to constitute a waiver of defenses the Surety or Contractor may have or acquire as to a Claim, except as to undisputed amounts for which the Surety and Claimant have reached agreement. If, however, the Surety fails to discharge its obligations under Paragraph 7.1 or 7.2, the Surety shall indemnify the Claimant for the reasonable attorney's fees the Claimant incurs thereafter to recover any sums found to be due and owing to the Claimant.

8. The Surety's total obligation shall not exceed the amount of this Bond, plus the amount of reasonable attorney's fees provided under Paragraph 7.3, and the amount of this Bond shall be credited for any payments made in good faith by the Surety.

9. Amounts owed by the Owner to the Contractor under the Construction Contract shall be used for the performance of the Construction Contract and to satisfy claims, if any, under any construction performance bond. By the Contractor furnishing and the Owner accepting this Bond, they agree that all funds earned by the Contractor in the performance of the Construction Contract are dedicated to satisfy obligations of the Contractor and Surety under this Bond, subject to the Owner's priority to use the funds for the completion of the work.

10. The Surety shall not be liable to the Owner, Claimants, or others for obligations of the Contractor that are unrelated to the Construction Contract. The Owner shall not be liable for the payment of any costs or expenses of any Claimant under this Bond, and shall have under this Bond no obligation to make payments to or give notice on behalf of Claimants, or otherwise have any obligations to Claimants under this Bond.

11. The Surety hereby waives notice of any change, including changes of time, to the Construction Contract or to related subcontracts, purchase orders, and other obligations.

Copyright © 2013 National Society of Professional Engineers, American Council of Engineering Companies, and American Society of Civil Engineers. All rights reserved.

12. No suit or action shall be commenced by a Claimant under this Bond other than in a court of competent jurisdiction in the state in which the project that is the subject of the Construction Contract is located or after the expiration of one year from the date (1) on which the Claimant sent a Claim to the Surety pursuant to Paragraph 5.1.2 or 5.2, or (2) on which the last labor or service was performed by anyone or the last materials or equipment were furnished by anyone under the Construction Contract, whichever of (1) or (2) first occurs. If the provisions of this paragraph are void or prohibited by law, the minimum period of limitation available to sureties as a defense in the jurisdiction of the suit shall be applicable.

13. Notice and Claims to the Surety, the Owner, or the Contractor shall be mailed or delivered to the address shown on the page on which their signature appears. Actual receipt of notice or Claims, however accomplished, shall be sufficient compliance as of the date received.

14. When this Bond has been furnished to comply with a statutory or other legal requirement in the location where the construction was to be performed, any provision in this Bond conflicting with said statutory or legal requirement shall be deemed deleted herefrom and provisions conforming to such statutory or other legal requirement shall be deemed incorporated herein. When so furnished, the intent is that this Bond shall be construed as a statutory bond and not as a common law bond.

15. Upon requests by any person or entity appearing to be a potential beneficiary of this Bond, the Contractor and Owner shall promptly furnish a copy of this Bond or shall permit a copy to be made.

16. **Definitions**

16.1 **Claim:** A written statement by the Claimant including at a minimum:

1. The name of the Claimant;
2. The name of the person for whom the labor was done, or materials or equipment furnished;
3. A copy of the agreement or purchase order pursuant to which labor, materials, or equipment was furnished for use in the performance of the Construction Contract;
4. A brief description of the labor, materials, or equipment furnished;
5. The date on which the Claimant last performed labor or last furnished materials or equipment for use in the performance of the Construction Contract;
6. The total amount earned by the Claimant for labor, materials, or equipment furnished as of the date of the Claim;
7. The total amount of previous payments received by the Claimant; and
8. The total amount due and unpaid to the Claimant for labor, materials, or equipment furnished as of the date of the Claim.

16.2 **Claimant:** An individual or entity having a direct contract with the Contractor or with a subcontractor of the Contractor to furnish labor, materials, or equipment for use in the performance of the Construction Contract. The term Claimant also includes any individual or entity that has rightfully asserted a claim under an applicable mechanic's lien or similar statute against the real property upon which the Project is located. The intent of this Bond shall be to include without limitation in the terms of "labor, materials, or equipment" that part of the water, gas, power, light, heat, oil, gasoline, telephone service, or rental equipment used in the Construction Contract, architectural and engineering services required for performance of the work of the Contractor and the Contractor's subcontractors, and all other items for which a mechanic's lien may be asserted in the jurisdiction where the labor, materials, or equipment were furnished.

16.3 **Construction Contract:** The agreement between the Owner and Contractor identified on the cover page, including all Contract Documents and all changes made to the agreement and the Contract Documents.

16.4 **Owner Default**: Failure of the Owner, which has not been remedied or waived, to pay the Contractor as required under the Construction Contract or to perform and complete or comply with the other material terms of the Construction Contract.

16.5 **Contract Documents:** All the documents that comprise the agreement between the Owner and Contractor.

17. If this Bond is issued for an agreement between a contractor and subcontractor, the term Contractor in this Bond shall be deemed to be Subcontractor and the term Owner shall be deemed to be Contractor.

18. Modifications to this Bond are as follows:

Copyright © 2013 National Society of Professional Engineers, American Council of Engineering Companies, and American Society of Civil Engineers. All rights reserved.

007213.13

STANDARD GENERAL CONDITIONS

SECTION 007213.10 - GENERAL CONDITIONS
EJCDC STIPULATED SUM

1.1 SUMMARY

A. Document Includes:

1. General Conditions.

B. Related Documents:

1. Document 005213.10 - Agreement Form - EJCDC Stipulated Sum.
2. Document 007314 - Supplementary Conditions - EJCDC.

1.2 GENERAL CONDITIONS

A. General Conditions of the Contract: EJCDC C-700 - Standard General Conditions of the Construction Contract.

1.3 SUPPLEMENTARY CONDITIONS

A. Refer to Document 007314 - Supplementary Conditions - EJCDC for amendments and supplements to General Conditions.

END OF SECTION 007213.10

This document has important legal consequences; consultation with an attorney is encouraged with respect to its use or modification. This document should be adapted to the particular circumstances of the contemplated Project and the controlling Laws and Regulations.

STANDARD GENERAL CONDITIONS OF THE CONSTRUCTION CONTRACT

Prepared by



Issued and Published Jointly by







EJCDC® C-700 (Rev. 1), Standard General Conditions of the Construction Contract.
Copyright © 2013 National Society of Professional Engineers, American Council of Engineering Companies, and American Society of Civil Engineers. All rights reserved.

These General Conditions have been prepared for use with the Agreement Between Owner and Contractor for Construction Contract (EJCDC® C-520, Stipulated Sum, or C-525, Cost-Plus, 2013 Editions). Their provisions are interrelated and a change in one may necessitate a change in the other.

To prepare supplementary conditions that are coordinated with the General Conditions, use EJCDC's Guide to the Preparation of Supplementary Conditions (EJCDC® C-800, 2013 Edition). The full EJCDC Construction series of documents is discussed in the Commentary on the 2013 EJCDC Construction Documents (EJCDC® C-001, 2013 Edition).

Copyright © 2013:

National Society of Professional Engineers

1420 King Street, Alexandria, VA 22314-2794

(703) 684-2882

www.nspe.org

American Council of Engineering Companies

1015 15th Street N.W., Washington, DC 20005

(202) 347-7474

www.acec.org

American Society of Civil Engineers

1801 Alexander Bell Drive, Reston, VA 20191-4400

(800) 548-2723

www.asce.org

The copyright for this document is owned jointly by the three sponsoring organizations listed above. The National Society of Professional Engineers is the Copyright Administrator for the EJCDC documents; please direct all inquiries regarding EJCDC copyrights to NSPE.

NOTE: EJCDC publications may be purchased at www.ejcdc.org, or from any of the sponsoring organizations above.

STANDARD GENERAL CONDITIONS OF THE CONSTRUCTION CONTRACT

TABLE OF CONTENTS

Page

Article 1 – Definitions and Terminology 1

1.01 Defined Terms 1

1.02 Terminology 5

Article 2 – Preliminary Matters 6

2.01 Delivery of Bonds and Evidence of Insurance 6

2.02 Copies of Documents 6

2.03 Before Starting Construction 6

2.04 Preconstruction Conference; Designation of Authorized Representatives 7

2.05 Initial Acceptance of Schedules 7

2.06 Electronic Transmittals 7

Article 3 – Documents: Intent, Requirements, Reuse 8

3.01 Intent 8

3.02 Reference Standards 8

3.03 Reporting and Resolving Discrepancies 8

3.04 Requirements of the Contract Documents 9

3.05 Reuse of Documents 10

Article 4 – Commencement and Progress of the Work 10

4.01 Commencement of Contract Times; Notice to Proceed 10

4.02 Starting the Work 10

4.03 Reference Points 10

4.04 Progress Schedule 10

4.05 Delays in Contractor's Progress 11

Article 5 – Availability of Lands; Subsurface and Physical Conditions; Hazardous Environmental Conditions 12

5.01 Availability of Lands 12

5.02 Use of Site and Other Areas 12

5.03 Subsurface and Physical Conditions 13

5.04 Differing Subsurface or Physical Conditions 14

5.05 Underground Facilities 15

Copyright © 2013 National Society of Professional Engineers, American Council of Engineering Companies, and American Society of Civil Engineers. All rights reserved.

5.06 Hazardous Environmental Conditions at Site 17
Article 6 – Bonds and Insurance 19
6.01 Performance, Payment, and Other Bonds 19
6.02 Insurance—General Provisions 19
6.03 Contractor's Insurance 20
6.04 Owner's Liability Insurance 23
6.05 Property Insurance 23
6.06 Waiver of Rights 25
6.07 Receipt and Application of Property Insurance Proceeds 25
Article 7 – Contractor's Responsibilities 26
7.01 Supervision and Superintendence 26
7.02 Labor; Working Hours 26
7.03 Services, Materials, and Equipment 26
7.04 "Or Equals" 27
7.05 Substitutes 28
7.06 Concerning Subcontractors, Suppliers, and Others 29
7.07 Patent Fees and Royalties 31
7.08 Permits 31
7.09 Taxes 32
7.10 Laws and Regulations 32
7.11 Record Documents 32
7.12 Safety and Protection 32
7.13 Safety Representative 33
7.14 Hazard Communication Programs 33
7.15 Emergencies 34
7.16 Shop Drawings, Samples, and Other Submittals 34
7.17 Contractor's General Warranty and Guarantee 36
7.18 Indemnification 37
7.19 Delegation of Professional Design Services 37
Article 8 – Other Work at the Site 38
8.01 Other Work 38
8.02 Coordination 39
8.03 Legal Relationships 39

Copyright © 2013 National Society of Professional Engineers, American Council of Engineering Companies, and American Society of Civil Engineers. All rights reserved.

Article 9 – Owner's Responsibilities 40
9.01 Communications to Contractor 40
9.02 Replacement of Engineer 40
9.03 Furnish Data 40
9.04 Pay When Due 40
9.05 Lands and Easements; Reports, Tests, and Drawings 40
9.06 Insurance 40
9.07 Change Orders 40
9.08 Inspections, Tests, and Approvals 41
9.09 Limitations on Owner's Responsibilities 41
9.10 Undisclosed Hazardous Environmental Condition 41
9.11 Evidence of Financial Arrangements 41
9.12 Safety Programs 41
Article 10 – Engineer's Status During Construction 41
10.01 Owner's Representative 41
10.02 Visits to Site 41
10.03 Project Representative 42
10.04 Rejecting Defective Work 42
10.05 Shop Drawings, Change Orders and Payments 42
10.06 Determinations for Unit Price Work 42
10.07 Decisions on Requirements of Contract Documents and Acceptability of Work 42
10.08 Limitations on Engineer's Authority and Responsibilities 42
10.09 Compliance with Safety Program 43
Article 11 – Amending the Contract Documents; Changes in the Work 43
11.01 Amending and Supplementing Contract Documents 43
11.02 Owner-Authorized Changes in the Work 44
11.03 Unauthorized Changes in the Work 44
11.04 Change of Contract Price 44
11.05 Change of Contract Times 45
11.06 Change Proposals 45
11.07 Execution of Change Orders 46
11.08 Notification to Surety 47
Article 12 – Claims 47

Copyright © 2013 National Society of Professional Engineers, American Council of Engineering Companies, and American Society of Civil Engineers. All rights reserved.

12.01 Claims 47
Article 13 – Cost of the Work; Allowances; Unit Price Work 48
13.01 Cost of the Work 48
13.02 Allowances 50
13.03 Unit Price Work 51
Article 14 – Tests and Inspections; Correction, Removal or Acceptance of Defective Work 52
14.01 Access to Work 52
14.02 Tests, Inspections, and Approvals 52
14.03 Defective Work 53
14.04 Acceptance of Defective Work 53
14.05 Uncovering Work 53
14.06 Owner May Stop the Work 54
14.07 Owner May Correct Defective Work 54
Article 15 – Payments to Contractor; Set-Offs; Completion; Correction Period 55
15.01 Progress Payments 55
15.02 Contractor's Warranty of Title 58
15.03 Substantial Completion 58
15.04 Partial Use or Occupancy 59
15.05 Final Inspection 59
15.06 Final Payment 59
15.07 Waiver of Claims 61
15.08 Correction Period 61
Article 16 – Suspension of Work and Termination 62
16.01 Owner May Suspend Work 62
16.02 Owner May Terminate for Cause 62
16.03 Owner May Terminate For Convenience 63
16.04 Contractor May Stop Work or Terminate 63
Article 17 – Final Resolution of Disputes 64
17.01 Methods and Procedures 64
Article 18 – Miscellaneous 64
18.01 Giving Notice 64
18.02 Computation of Times 64
18.03 Cumulative Remedies 64

Copyright © 2013 National Society of Professional Engineers, American Council of Engineering Companies, and American Society of Civil Engineers. All rights reserved.

18.04 Limitation of Damages 65
18.05 No Waiver 65
18.06 Survival of Obligations 65
18.07 Controlling Law 65
18.08 Headings 65

Copyright © 2013 National Society of Professional Engineers, American Council of Engineering Companies, and American Society of Civil Engineers. All rights reserved.

ARTICLE 1 – DEFINITIONS AND TERMINOLOGY

1.01 *Defined Terms*

A. Wherever used in the Bidding Requirements or Contract Documents, a term printed with initial capital letters, including the term's singular and plural forms, will have the meaning indicated in the definitions below. In addition to terms specifically defined, terms with initial capital letters in the Contract Documents include references to identified articles and paragraphs, and the titles of other documents or forms.

1. *Addenda*—Written or graphic instruments issued prior to the opening of Bids which clarify, correct, or change the Bidding Requirements or the proposed Contract Documents.

2. *Agreement*—The written instrument, executed by Owner and Contractor, that sets forth the Contract Price and Contract Times, identifies the parties and the Engineer, and designates the specific items that are Contract Documents.

3. *Application for Payment*—The form acceptable to Engineer which is to be used by Contractor during the course of the Work in requesting progress or final payments and which is to be accompanied by such supporting documentation as is required by the Contract Documents.

4. *Bid*—The offer of a Bidder submitted on the prescribed form setting forth the prices for the Work to be performed.

5. *Bidder*—An individual or entity that submits a Bid to Owner.

6. *Bidding Documents*—The Bidding Requirements, the proposed Contract Documents, and all Addenda.

7. *Bidding Requirements*—The advertisement or invitation to bid, Instructions to Bidders, Bid Bond or other Bid security, if any, the Bid Form, and the Bid with any attachments.

8. *Change Order*—A document which is signed by Contractor and Owner and authorizes an addition, deletion, or revision in the Work or an adjustment in the Contract Price or the Contract Times, or other revision to the Contract, issued on or after the Effective Date of the Contract.

9. *Change Proposal*—A written request by Contractor, duly submitted in compliance with the procedural requirements set forth herein, seeking an adjustment in Contract Price or Contract Times, or both; contesting an initial decision by Engineer concerning the requirements of the Contract Documents or the acceptability of Work under the Contract Documents; challenging a set-off against payments due; or seeking other relief with respect to the terms of the Contract.

10. *Claim*—(a) A demand or assertion by Owner directly to Contractor, duly submitted in compliance with the procedural requirements set forth herein: seeking an adjustment of Contract Price or Contract Times, or both; contesting an initial decision by Engineer concerning the requirements of the Contract Documents or the acceptability of Work under the Contract Documents; contesting Engineer's decision regarding a Change Proposal; seeking resolution of a contractual issue that Engineer has declined to address; or seeking other relief with respect to the terms of the Contract; or (b) a demand or assertion by Contractor directly to Owner, duly submitted in compliance with the procedural requirements set forth herein, contesting Engineer's decision regarding a Change Proposal; or seeking resolution of a contractual issue that Engineer

Copyright © 2013 National Society of Professional Engineers, American Council of Engineering Companies, and American Society of Civil Engineers. All rights reserved.

has declined to address. A demand for money or services by a third party is not a Claim.

11. *Constituent of Concern*—Asbestos, petroleum, radioactive materials, polychlorinated biphenyls (PCBs), hazardous waste, and any substance, product, waste, or other material of any nature whatsoever that is or becomes listed, regulated, or addressed pursuant to (a) the Comprehensive Environmental Response, Compensation and Liability Act, 42 U.S.C. §§9601 et seq. ("CERCLA"); (b) the Hazardous Materials Transportation Act, 49 U.S.C. §§5101 et seq.; (c) the Resource Conservation and Recovery Act, 42 U.S.C. §§6901 et seq. ("RCRA"); (d) the Toxic Substances Control Act, 15 U.S.C. §§2601 et seq.; (e) the Clean Water Act, 33 U.S.C. §§1251 et seq.; (f) the Clean Air Act, 42 U.S.C. §§7401 et seq.; or (g) any other federal, state, or local statute, law, rule, regulation, ordinance, resolution, code, order, or decree regulating, relating to, or imposing liability or standards of conduct concerning, any hazardous, toxic, or dangerous waste, substance, or material.

12. *Contract*—The entire and integrated written contract between the Owner and Contractor concerning the Work.

13. *Contract Documents*—Those items so designated in the Agreement, and which together comprise the Contract.

14. *Contract Price*—The money that Owner has agreed to pay Contractor for completion of the Work in accordance with the Contract Documents. .

15. *Contract Times*—The number of days or the dates by which Contractor shall: (a) achieve Milestones, if any; (b) achieve Substantial Completion; and (c) complete the Work.

16. *Contractor*—The individual or entity with which Owner has contracted for performance of the Work.

17. *Cost of the Work*—See Paragraph 13.01 for definition.

18. *Drawings*—The part of the Contract that graphically shows the scope, extent, and character of the Work to be performed by Contractor.

19. *Effective Date of the Contract*—The date, indicated in the Agreement, on which the Contract becomes effective.

20. *Engineer*—The individual or entity named as such in the Agreement.

21. *Field Order*—A written order issued by Engineer which requires minor changes in the Work but does not change the Contract Price or the Contract Times.

22. *Hazardous Environmental Condition*—The presence at the Site of Constituents of Concern in such quantities or circumstances that may present a danger to persons or property exposed thereto. The presence at the Site of materials that are necessary for the execution of the Work, or that are to be incorporated in the Work, and that are controlled and contained pursuant to industry practices, Laws and Regulations, and the requirements of the Contract, does not establish a Hazardous Environmental Condition.

23. *Laws and Regulations; Laws or Regulations*—Any and all applicable laws, statutes, rules, regulations, ordinances, codes, and orders of any and all governmental bodies, agencies, authorities, and courts having jurisdiction.

Copyright © 2013 National Society of Professional Engineers, American Council of Engineering Companies, and American Society of Civil Engineers. All rights reserved.

24. *Liens*—Charges, security interests, or encumbrances upon Contract-related funds, real property, or personal property.

25. *Milestone*—A principal event in the performance of the Work that the Contract requires Contractor to achieve by an intermediate completion date or by a time prior to Substantial Completion of all the Work.

26. *Notice of Award*—The written notice by Owner to a Bidder of Owner's acceptance of the Bid.

27. *Notice to Proceed*—A written notice by Owner to Contractor fixing the date on which the Contract Times will commence to run and on which Contractor shall start to perform the Work.

28. *Owner*—The individual or entity with which Contractor has contracted regarding the Work, and which has agreed to pay Contractor for the performance of the Work, pursuant to the terms of the Contract.

29. *Progress Schedule*—A schedule, prepared and maintained by Contractor, describing the sequence and duration of the activities comprising the Contractor's plan to accomplish the Work within the Contract Times.

30. *Project*—The total undertaking to be accomplished for Owner by engineers, contractors, and others, including planning, study, design, construction, testing, commissioning, and start-up, and of which the Work to be performed under the Contract Documents is a part.

31. *Project Manual*—The written documents prepared for, or made available for, procuring and constructing the Work, including but not limited to the Bidding Documents or other construction procurement documents, geotechnical and existing conditions information, the Agreement, bond forms, General Conditions, Supplementary Conditions, and Specifications. The contents of the Project Manual may be bound in one or more volumes.

32. *Resident Project Representative*—The authorized representative of Engineer assigned to assist Engineer at the Site. As used herein, the term Resident Project Representative or "RPR" includes any assistants or field staff of Resident Project Representative.

33. *Samples*—Physical examples of materials, equipment, or workmanship that are representative of some portion of the Work and that establish the standards by which such portion of the Work will be judged.

34. *Schedule of Submittals*—A schedule, prepared and maintained by Contractor, of required submittals and the time requirements for Engineer's review of the submittals and the performance of related construction activities.

35. *Schedule of Values*—A schedule, prepared and maintained by Contractor, allocating portions of the Contract Price to various portions of the Work and used as the basis for reviewing Contractor's Applications for Payment.

36. *Shop Drawings*—All drawings, diagrams, illustrations, schedules, and other data or information that are specifically prepared or assembled by or for Contractor and submitted by Contractor to illustrate some portion of the Work. Shop Drawings, whether approved or not, are not Drawings and are not Contract Documents.

Copyright © 2013 National Society of Professional Engineers, American Council of Engineering Companies, and American Society of Civil Engineers. All rights reserved.

37. *Site*—Lands or areas indicated in the Contract Documents as being furnished by Owner upon which the Work is to be performed, including rights-of-way and easements, and such other lands furnished by Owner which are designated for the use of Contractor.

38. *Specifications*—The part of the Contract that consists of written requirements for materials, equipment, systems, standards, and workmanship as applied to the Work, and certain administrative requirements and procedural matters applicable to the Work.

39. *Subcontractor*—An individual or entity having a direct contract with Contractor or with any other Subcontractor for the performance of a part of the Work.

40. *Substantial Completion*—The time at which the Work (or a specified part thereof) has progressed to the point where, in the opinion of Engineer, the Work (or a specified part thereof) is sufficiently complete, in accordance with the Contract Documents, so that the Work (or a specified part thereof) can be utilized for the purposes for which it is intended. The terms "substantially complete" and "substantially completed" as applied to all or part of the Work refer to Substantial Completion thereof.

41. *Successful Bidder*—The Bidder whose Bid the Owner accepts, and to which the Owner makes an award of contract, subject to stated conditions.

42. *Supplementary Conditions*—The part of the Contract that amends or supplements these General Conditions.

43. *Supplier*—A manufacturer, fabricator, supplier, distributor, materialman, or vendor having a direct contract with Contractor or with any Subcontractor to furnish materials or equipment to be incorporated in the Work by Contractor or a Subcontractor.

44. *Technical Data*—Those items expressly identified as Technical Data in the Supplementary Conditions, with respect to either (a) subsurface conditions at the Site, or physical conditions relating to existing surface or subsurface structures at the Site (except Underground Facilities) or (b) Hazardous Environmental Conditions at the Site. If no such express identifications of Technical Data have been made with respect to conditions at the Site, then the data contained in boring logs, recorded measurements of subsurface water levels, laboratory test results, and other factual, objective information regarding conditions at the Site that are set forth in any geotechnical or environmental report prepared for the Project and made available to Contractor are hereby defined as Technical Data with respect to conditions at the Site under Paragraphs 5.03, 5.04, and 5.06.

45. *Underground Facilities*—All underground pipelines, conduits, ducts, cables, wires, manholes, vaults, tanks, tunnels, or other such facilities or attachments, and any encasements containing such facilities, including but not limited to those that convey electricity, gases, steam, liquid petroleum products, telephone or other communications, fiber optic transmissions, cable television, water, wastewater, storm water, other liquids or chemicals, or traffic or other control systems.

46. *Unit Price Work*—Work to be paid for on the basis of unit prices.

47. *Work*—The entire construction or the various separately identifiable parts thereof required to be provided under the Contract Documents. Work includes and is the result of performing or providing all labor, services, and documentation necessary to produce such construction; furnishing, installing, and incorporating all materials and equipment into such construction; and may include related services such as testing, start-up, and commissioning, all as required by the Contract Documents.

Copyright © 2013 National Society of Professional Engineers, American Council of Engineering Companies, and American Society of Civil Engineers. All rights reserved.

48. *Work Change Directive*—A written directive to Contractor issued on or after the Effective Date of the Contract, signed by Owner and recommended by Engineer, ordering an addition, deletion, or revision in the Work.

1.02 *Terminology*

A. The words and terms discussed in the following paragraphs are not defined but, when used in the Bidding Requirements or Contract Documents, have the indicated meaning.

B. *Intent of Certain Terms or Adjectives*:

1. The Contract Documents include the terms "as allowed," "as approved," "as ordered," "as directed" or terms of like effect or import to authorize an exercise of professional judgment by Engineer. In addition, the adjectives "reasonable," "suitable," "acceptable," "proper," "satisfactory," or adjectives of like effect or import are used to describe an action or determination of Engineer as to the Work. It is intended that such exercise of professional judgment, action, or determination will be solely to evaluate, in general, the Work for compliance with the information in the Contract Documents and with the design concept of the Project as a functioning whole as shown or indicated in the Contract Documents (unless there is a specific statement indicating otherwise). The use of any such term or adjective is not intended to and shall not be effective to assign to Engineer any duty or authority to supervise or direct the performance of the Work, or any duty or authority to undertake responsibility contrary to the provisions of Article 10 or any other provision of the Contract Documents.

C. *Day*:

1. The word "day" means a calendar day of 24 hours measured from midnight to the next midnight.

D. *Defective*:

1. The word "defective," when modifying the word "Work," refers to Work that is unsatisfactory, faulty, or deficient in that it:

a. does not conform to the Contract Documents; or

b. does not meet the requirements of any applicable inspection, reference standard, test, or approval referred to in the Contract Documents; or

c. has been damaged prior to Engineer's recommendation of final payment (unless responsibility for the protection thereof has been assumed by Owner at Substantial Completion in accordance with Paragraph 15.03 or 15.04).

E. *Furnish, Install, Perform, Provide*:

1. The word "furnish," when used in connection with services, materials, or equipment, shall mean to supply and deliver said services, materials, or equipment to the Site (or some other specified location) ready for use or installation and in usable or operable condition.

2. The word "install," when used in connection with services, materials, or equipment, shall mean to put into use or place in final position said services, materials, or equipment complete and ready for intended use.

Copyright © 2013 National Society of Professional Engineers, American Council of Engineering Companies, and American Society of Civil Engineers. All rights reserved.

3. The words “perform” or “provide,” when used in connection with services, materials, or equipment, shall mean to furnish and install said services, materials, or equipment complete and ready for intended use.

4. If the Contract Documents establish an obligation of Contractor with respect to specific services, materials, or equipment, but do not expressly use any of the four words “furnish,” “install,” “perform,” or “provide,” then Contractor shall furnish and install said services, materials, or equipment complete and ready for intended use.

F. Unless stated otherwise in the Contract Documents, words or phrases that have a well-known technical or construction industry or trade meaning are used in the Contract Documents in accordance with such recognized meaning.

ARTICLE 2 – PRELIMINARY MATTERS

2.01 *Delivery of Bonds and Evidence of Insurance*

A. *Bonds*: When Contractor delivers the executed counterparts of the Agreement to Owner, Contractor shall also deliver to Owner such bonds as Contractor may be required to furnish.

B. *Evidence of Contractor’s Insurance*: When Contractor delivers the executed counterparts of the Agreement to Owner, Contractor shall also deliver to Owner, with copies to each named insured and additional insured (as identified in the Supplementary Conditions or elsewhere in the Contract), the certificates and other evidence of insurance required to be provided by Contractor in accordance with Article 6.

C. *Evidence of Owner’s Insurance*: After receipt of the executed counterparts of the Agreement and all required bonds and insurance documentation, Owner shall promptly deliver to Contractor, with copies to each named insured and additional insured (as identified in the Supplementary Conditions or otherwise), the certificates and other evidence of insurance required to be provided by Owner under Article 6.

2.02 *Copies of Documents*

A. Owner shall furnish to Contractor four printed copies of the Contract (including one fully executed counterpart of the Agreement), and one copy in electronic portable document format (PDF). Additional printed copies will be furnished upon request at the cost of reproduction.

B. Owner shall maintain and safeguard at least one original printed record version of the Contract, including Drawings and Specifications signed and sealed by Engineer and other design professionals. Owner shall make such original printed record version of the Contract available to Contractor for review. Owner may delegate the responsibilities under this provision to Engineer.

2.03 *Before Starting Construction*

A. *Preliminary Schedules*: Within 10 days after the Effective Date of the Contract (or as otherwise specifically required by the Contract Documents), Contractor shall submit to Engineer for timely review:

1. a preliminary Progress Schedule indicating the times (numbers of days or dates) for starting and completing the various stages of the Work, including any Milestones specified in the Contract;

2. a preliminary Schedule of Submittals; and

Copyright © 2013 National Society of Professional Engineers, American Council of Engineering Companies, and American Society of Civil Engineers. All rights reserved.

3. a preliminary Schedule of Values for all of the Work which includes quantities and prices of items which when added together equal the Contract Price and subdivides the Work into component parts in sufficient detail to serve as the basis for progress payments during performance of the Work. Such prices will include an appropriate amount of overhead and profit applicable to each item of Work.

2.04 *Preconstruction Conference; Designation of Authorized Representatives*

A. Before any Work at the Site is started, a conference attended by Owner, Contractor, Engineer, and others as appropriate will be held to establish a working understanding among the parties as to the Work and to discuss the schedules referred to in Paragraph 2.03.A, procedures for handling Shop Drawings, Samples, and other submittals, processing Applications for Payment, electronic or digital transmittals, and maintaining required records.

B. At this conference Owner and Contractor each shall designate, in writing, a specific individual to act as its authorized representative with respect to the services and responsibilities under the Contract. Such individuals shall have the authority to transmit and receive information, render decisions relative to the Contract, and otherwise act on behalf of each respective party.

2.05 *Initial Acceptance of Schedules*

A. At least 10 days before submission of the first Application for Payment a conference, attended by Contractor, Engineer, and others as appropriate, will be held to review for acceptability to Engineer as provided below the schedules submitted in accordance with Paragraph 2.03.A. Contractor shall have an additional 10 days to make corrections and adjustments and to complete and resubmit the schedules. No progress payment shall be made to Contractor until acceptable schedules are submitted to Engineer.

1. The Progress Schedule will be acceptable to Engineer if it provides an orderly progression of the Work to completion within the Contract Times. Such acceptance will not impose on Engineer responsibility for the Progress Schedule, for sequencing, scheduling, or progress of the Work, nor interfere with or relieve Contractor from Contractor's full responsibility therefor.

2. Contractor's Schedule of Submittals will be acceptable to Engineer if it provides a workable arrangement for reviewing and processing the required submittals.

3. Contractor's Schedule of Values will be acceptable to Engineer as to form and substance if it provides a reasonable allocation of the Contract Price to the component parts of the Work.

2.06 *Electronic Transmittals*

A. Except as otherwise stated elsewhere in the Contract, the Owner, Engineer, and Contractor may transmit, and shall accept, Project-related correspondence, text, data, documents, drawings, information, and graphics, including but not limited to Shop Drawings and other submittals, in electronic media or digital format, either directly, or through access to a secure Project website.

B. If the Contract does not establish protocols for electronic or digital transmittals, then Owner, Engineer, and Contractor shall jointly develop such protocols.

C. When transmitting items in electronic media or digital format, the transmitting party makes no representations as to long term compatibility, usability, or readability of the items resulting from the recipient's use of software application packages, operating systems, or

Copyright © 2013 National Society of Professional Engineers, American Council of Engineering Companies, and American Society of Civil Engineers. All rights reserved.

computer hardware differing from those used in the drafting or transmittal of the items, or from those established in applicable transmittal protocols.

ARTICLE 3 – DOCUMENTS: INTENT, REQUIREMENTS, REUSE

3.01 *Intent*

A. The Contract Documents are complementary; what is required by one is as binding as if required by all.

B. It is the intent of the Contract Documents to describe a functionally complete project (or part thereof) to be constructed in accordance with the Contract Documents.

C. Unless otherwise stated in the Contract Documents, if there is a discrepancy between the electronic or digital versions of the Contract Documents (including any printed copies derived from such electronic or digital versions) and the printed record version, the printed record version shall govern.

D. The Contract supersedes prior negotiations, representations, and agreements, whether written or oral.

E. Engineer will issue clarifications and interpretations of the Contract Documents as provided herein.

3.02 *Reference Standards*

A. Standards Specifications, Codes, Laws and Regulations

1. Reference in the Contract Documents to standard specifications, manuals, reference standards, or codes of any technical society, organization, or association, or to Laws or Regulations, whether such reference be specific or by implication, shall mean the standard specification, manual, reference standard, code, or Laws or Regulations in effect at the time of opening of Bids (or on the Effective Date of the Contract if there were no Bids), except as may be otherwise specifically stated in the Contract Documents.

2. No provision of any such standard specification, manual, reference standard, or code, or any instruction of a Supplier, shall be effective to change the duties or responsibilities of Owner, Contractor, or Engineer, or any of their subcontractors, consultants, agents, or employees, from those set forth in the part of the Contract Documents prepared by or for Engineer. No such provision or instruction shall be effective to assign to Owner, Engineer, or any of their officers, directors, members, partners, employees, agents, consultants, or subcontractors, any duty or authority to supervise or direct the performance of the Work or any duty or authority to undertake responsibility inconsistent with the provisions of the part of the Contract Documents prepared by or for Engineer.

3.03 *Reporting and Resolving Discrepancies*

A. *Reporting Discrepancies*:

1. *Contractor's Verification of Figures and Field Measurements*: Before undertaking each part of the Work, Contractor shall carefully study the Contract Documents, and check and verify pertinent figures and dimensions therein, particularly with respect to applicable field measurements. Contractor shall promptly report in writing to Engineer any conflict, error, ambiguity, or discrepancy that Contractor discovers, or has actual knowledge of, and shall not proceed with any Work affected thereby until the conflict,

Copyright © 2013 National Society of Professional Engineers, American Council of Engineering Companies, and American Society of Civil Engineers. All rights reserved.

error, ambiguity, or discrepancy is resolved, by a clarification or interpretation by Engineer, or by an amendment or supplement to the Contract Documents issued pursuant to Paragraph 11.01.

2. *Contractor's Review of Contract Documents*: If, before or during the performance of the Work, Contractor discovers any conflict, error, ambiguity, or discrepancy within the Contract Documents, or between the Contract Documents and (a) any applicable Law or Regulation, (b) actual field conditions, (c) any standard specification, manual, reference standard, or code, or (d) any instruction of any Supplier, then Contractor shall promptly report it to Engineer in writing. Contractor shall not proceed with the Work affected thereby (except in an emergency as required by Paragraph 7.15) until the conflict, error, ambiguity, or discrepancy is resolved, by a clarification or interpretation by Engineer, or by an amendment or supplement to the Contract Documents issued pursuant to Paragraph 11.01.

3. Contractor shall not be liable to Owner or Engineer for failure to report any conflict, error, ambiguity, or discrepancy in the Contract Documents unless Contractor had actual knowledge thereof.

B. *Resolving Discrepancies*:

1. Except as may be otherwise specifically stated in the Contract Documents, the provisions of the part of the Contract Documents prepared by or for Engineer shall take precedence in resolving any conflict, error, ambiguity, or discrepancy between such provisions of the Contract Documents and:

a. the provisions of any standard specification, manual, reference standard, or code, or the instruction of any Supplier (whether or not specifically incorporated by reference as a Contract Document); or

b. the provisions of any Laws or Regulations applicable to the performance of the Work (unless such an interpretation of the provisions of the Contract Documents would result in violation of such Law or Regulation).

3.04 *Requirements of the Contract Documents*

A. During the performance of the Work and until final payment, Contractor and Owner shall submit to the Engineer all matters in question concerning the requirements of the Contract Documents (sometimes referred to as requests for information or interpretation—RFIs), or relating to the acceptability of the Work under the Contract Documents, as soon as possible after such matters arise. Engineer will be the initial interpreter of the requirements of the Contract Documents, and judge of the acceptability of the Work thereunder.

B. Engineer will, with reasonable promptness, render a written clarification, interpretation, or decision on the issue submitted, or initiate an amendment or supplement to the Contract Documents. Engineer's written clarification, interpretation, or decision will be final and binding on Contractor, unless it appeals by submitting a Change Proposal, and on Owner, unless it appeals by filing a Claim.

C. If a submitted matter in question concerns terms and conditions of the Contract Documents that do not involve (1) the performance or acceptability of the Work under the Contract Documents, (2) the design (as set forth in the Drawings, Specifications, or otherwise), or (3) other engineering or technical matters, then Engineer will promptly give written notice to Owner and Contractor that Engineer is unable to provide a decision or interpretation. If Owner and Contractor are unable to agree on resolution of such a matter in question, either party may pursue resolution as provided in Article 12.

Copyright © 2013 National Society of Professional Engineers, American Council of Engineering Companies, and American Society of Civil Engineers. All rights reserved.

3.05 *Reuse of Documents*

A. Contractor and its Subcontractors and Suppliers shall not:

1. have or acquire any title to or ownership rights in any of the Drawings, Specifications, or other documents (or copies of any thereof) prepared by or bearing the seal of Engineer or its consultants, including electronic media editions, or reuse any such Drawings, Specifications, other documents, or copies thereof on extensions of the Project or any other project without written consent of Owner and Engineer and specific written verification or adaptation by Engineer; or

2. have or acquire any title or ownership rights in any other Contract Documents, reuse any such Contract Documents for any purpose without Owner's express written consent, or violate any copyrights pertaining to such Contract Documents.

B. The prohibitions of this Paragraph 3.05 will survive final payment, or termination of the Contract. Nothing herein shall preclude Contractor from retaining copies of the Contract Documents for record purposes.

ARTICLE 4 – COMMENCEMENT AND PROGRESS OF THE WORK

4.01 *Commencement of Contract Times; Notice to Proceed*

A. The Contract Times will commence to run on the thirtieth day after the Effective Date of the Contract or, if a Notice to Proceed is given, on the day indicated in the Notice to Proceed. A Notice to Proceed may be given at any time within 30 days after the Effective Date of the Contract. In no event will the Contract Times commence to run later than the sixtieth day after the day of Bid opening or the thirtieth day after the Effective Date of the Contract, whichever date is earlier.

4.02 *Starting the Work*

A. Contractor shall start to perform the Work on the date when the Contract Times commence to run. No Work shall be done at the Site prior to such date.

4.03 *Reference Points*

A. Owner shall provide engineering surveys to establish reference points for construction which in Engineer's judgment are necessary to enable Contractor to proceed with the Work. Contractor shall be responsible for laying out the Work, shall protect and preserve the established reference points and property monuments, and shall make no changes or relocations without the prior written approval of Owner. Contractor shall report to Engineer whenever any reference point or property monument is lost or destroyed or requires relocation because of necessary changes in grades or locations, and shall be responsible for the accurate replacement or relocation of such reference points or property monuments by professionally qualified personnel.

4.04 *Progress Schedule*

A. Contractor shall adhere to the Progress Schedule established in accordance with Paragraph 2.05 as it may be adjusted from time to time as provided below.

1. Contractor shall submit to Engineer for acceptance (to the extent indicated in Paragraph 2.05) proposed adjustments in the Progress Schedule that will not result in changing the Contract Times.

Copyright © 2013 National Society of Professional Engineers, American Council of Engineering Companies, and American Society of Civil Engineers. All rights reserved.

2. Proposed adjustments in the Progress Schedule that will change the Contract Times shall be submitted in accordance with the requirements of Article 11.

B. Contractor shall carry on the Work and adhere to the Progress Schedule during all disputes or disagreements with Owner. No Work shall be delayed or postponed pending resolution of any disputes or disagreements, or during any appeal process, except as permitted by Paragraph 16.04, or as Owner and Contractor may otherwise agree in writing.

4.05 *Delays in Contractor's Progress*

A. If Owner, Engineer, or anyone for whom Owner is responsible, delays, disrupts, or interferes with the performance or progress of the Work, then Contractor shall be entitled to an equitable adjustment in the Contract Times and Contract Price. Contractor's entitlement to an adjustment of the Contract Times is conditioned on such adjustment being essential to Contractor's ability to complete the Work within the Contract Times.

B. Contractor shall not be entitled to an adjustment in Contract Price or Contract Times for delay, disruption, or interference caused by or within the control of Contractor. Delay, disruption, and interference attributable to and within the control of a Subcontractor or Supplier shall be deemed to be within the control of Contractor.

C. If Contractor's performance or progress is delayed, disrupted, or interfered with by unanticipated causes not the fault of and beyond the control of Owner, Contractor, and those for which they are responsible, then Contractor shall be entitled to an equitable adjustment in Contract Times. Contractor's entitlement to an adjustment of the Contract Times is conditioned on such adjustment being essential to Contractor's ability to complete the Work within the Contract Times. Such an adjustment shall be Contractor's sole and exclusive remedy for the delays, disruption, and interference described in this paragraph. Causes of delay, disruption, or interference that may give rise to an adjustment in Contract Times under this paragraph include but are not limited to the following:

1. severe and unavoidable natural catastrophes such as fires, floods, epidemics, and earthquakes;

2. abnormal weather conditions;

3. acts or failures to act of utility owners (other than those performing other work at or adjacent to the Site by arrangement with the Owner, as contemplated in Article 8); and

4. acts of war or terrorism.

D. Delays, disruption, and interference to the performance or progress of the Work resulting from the existence of a differing subsurface or physical condition, an Underground Facility that was not shown or indicated by the Contract Documents, or not shown or indicated with reasonable accuracy, and those resulting from Hazardous Environmental Conditions, are governed by Article 5.

E. Paragraph 8.03 governs delays, disruption, and interference to the performance or progress of the Work resulting from the performance of certain other work at or adjacent to the Site.

F. Contractor shall not be entitled to an adjustment in Contract Price or Contract Times for any delay, disruption, or interference if such delay is concurrent with a delay, disruption, or interference caused by or within the control of Contractor.

Copyright © 2013 National Society of Professional Engineers, American Council of Engineering Companies, and American Society of Civil Engineers. All rights reserved.

G. Contractor must submit any Change Proposal seeking an adjustment in Contract Price or Contract Times under this paragraph within 30 days of the commencement of the delaying, disrupting, or interfering event.

ARTICLE 5 – AVAILABILITY OF LANDS; SUBSURFACE AND PHYSICAL CONDITIONS; HAZARDOUS ENVIRONMENTAL CONDITIONS

5.01 *Availability of Lands*

A. Owner shall furnish the Site. Owner shall notify Contractor of any encumbrances or restrictions not of general application but specifically related to use of the Site with which Contractor must comply in performing the Work.

B. Upon reasonable written request, Owner shall furnish Contractor with a current statement of record legal title and legal description of the lands upon which permanent improvements are to be made and Owner's interest therein as necessary for giving notice of or filing a mechanic's or construction lien against such lands in accordance with applicable Laws and Regulations.

C. Contractor shall provide for all additional lands and access thereto that may be required for temporary construction facilities or storage of materials and equipment.

5.02 *Use of Site and Other Areas*

A. *Limitation on Use of Site and Other Areas*:

1. Contractor shall confine construction equipment, temporary construction facilities, the storage of materials and equipment, and the operations of workers to the Site, adjacent areas that Contractor has arranged to use through construction easements or otherwise, and other adjacent areas permitted by Laws and Regulations, and shall not unreasonably encumber the Site and such other adjacent areas with construction equipment or other materials or equipment. Contractor shall assume full responsibility for (a) damage to the Site; (b) damage to any such other adjacent areas used for Contractor's operations; (c) damage to any other adjacent land or areas; and (d) for injuries and losses sustained by the owners or occupants of any such land or areas; provided that such damage or injuries result from the performance of the Work or from other actions or conduct of the Contractor or those for which Contractor is responsible.

2. If a damage or injury claim is made by the owner or occupant of any such land or area because of the performance of the Work, or because of other actions or conduct of the Contractor or those for which Contractor is responsible, Contractor shall (a) take immediate corrective or remedial action as required by Paragraph 7.12, or otherwise; (b) promptly attempt to settle the claim as to all parties through negotiations with such owner or occupant, or otherwise resolve the claim by arbitration or other dispute resolution proceeding, or at law; and (c) to the fullest extent permitted by Laws and Regulations, indemnify and hold harmless Owner and Engineer, and the officers, directors, members, partners, employees, agents, consultants and subcontractors of each and any of them from and against any such claim, and against all costs, losses, and damages (including but not limited to all fees and charges of engineers, architects, attorneys, and other professionals and all court or arbitration or other dispute resolution costs) arising out of or relating to any claim or action, legal or equitable, brought by any such owner or occupant against Owner, Engineer, or any other party indemnified hereunder to the extent caused directly or indirectly, in whole or in part

Copyright © 2013 National Society of Professional Engineers, American Council of Engineering Companies, and American Society of Civil Engineers. All rights reserved.

by, or based upon, Contractor's performance of the Work, or because of other actions or conduct of the Contractor or those for which Contractor is responsible.

B. *Removal of Debris During Performance of the Work*: During the progress of the Work the Contractor shall keep the Site and other adjacent areas free from accumulations of waste materials, rubbish, and other debris. Removal and disposal of such waste materials, rubbish, and other debris shall conform to applicable Laws and Regulations.

C. *Cleaning*: Prior to Substantial Completion of the Work Contractor shall clean the Site and the Work and make it ready for utilization by Owner. At the completion of the Work Contractor shall remove from the Site and adjacent areas all tools, appliances, construction equipment and machinery, and surplus materials and shall restore to original condition all property not designated for alteration by the Contract Documents.

D. *Loading of Structures*: Contractor shall not load nor permit any part of any structure to be loaded in any manner that will endanger the structure, nor shall Contractor subject any part of the Work or adjacent structures or land to stresses or pressures that will endanger them.

5.03 *Subsurface and Physical Conditions*

A. *Reports and Drawings*: The Supplementary Conditions identify:

1. those reports known to Owner of explorations and tests of subsurface conditions at or adjacent to the Site;

2. those drawings known to Owner of physical conditions relating to existing surface or subsurface structures at the Site (except Underground Facilities); and

3. Technical Data contained in such reports and drawings.

B. *Reliance by Contractor on Technical Data Authorized*: Contractor may rely upon the accuracy of the Technical Data expressly identified in the Supplementary Conditions with respect to such reports and drawings, but such reports and drawings are not Contract Documents. If no such express identification has been made, then Contractor may rely upon the accuracy of the Technical Data (as defined in Article 1) contained in any geotechnical or environmental report prepared for the Project and made available to Contractor. Except for such reliance on Technical Data, Contractor may not rely upon or make any claim against Owner or Engineer, or any of their officers, directors, members, partners, employees, agents, consultants, or subcontractors, with respect to:

1. the completeness of such reports and drawings for Contractor's purposes, including, but not limited to, any aspects of the means, methods, techniques, sequences, and procedures of construction to be employed by Contractor, and safety precautions and programs incident thereto; or

2. other data, interpretations, opinions, and information contained in such reports or shown or indicated in such drawings; or

3. any Contractor interpretation of or conclusion drawn from any Technical Data or any such other data, interpretations, opinions, or information.

Copyright © 2013 National Society of Professional Engineers, American Council of Engineering Companies, and American Society of Civil Engineers. All rights reserved.

5.04 *Differing Subsurface or Physical Conditions*

A. *Notice by Contractor*: If Contractor believes that any subsurface or physical condition that is uncovered or revealed at the Site either:

1. is of such a nature as to establish that any Technical Data on which Contractor is entitled to rely as provided in Paragraph 5.03 is materially inaccurate; or

2. is of such a nature as to require a change in the Drawings or Specifications; or

3. differs materially from that shown or indicated in the Contract Documents; or

4. is of an unusual nature, and differs materially from conditions ordinarily encountered and generally recognized as inherent in work of the character provided for in the Contract Documents;

then Contractor shall, promptly after becoming aware thereof and before further disturbing the subsurface or physical conditions or performing any Work in connection therewith (except in an emergency as required by Paragraph 7.15), notify Owner and Engineer in writing about such condition. Contractor shall not further disturb such condition or perform any Work in connection therewith (except with respect to an emergency) until receipt of a written statement permitting Contractor to do so.

B. *Engineer's Review*: After receipt of written notice as required by the preceding paragraph, Engineer will promptly review the subsurface or physical condition in question; determine the necessity of Owner's obtaining additional exploration or tests with respect to the condition; conclude whether the condition falls within any one or more of the differing site condition categories in Paragraph 5.04.A above; obtain any pertinent cost or schedule information from Contractor; prepare recommendations to Owner regarding the Contractor's resumption of Work in connection with the subsurface or physical condition in question and the need for any change in the Drawings or Specifications; and advise Owner in writing of Engineer's findings, conclusions, and recommendations.

C. *Owner's Statement to Contractor Regarding Site Condition*: After receipt of Engineer's written findings, conclusions, and recommendations, Owner shall issue a written statement to Contractor (with a copy to Engineer) regarding the subsurface or physical condition in question, addressing the resumption of Work in connection with such condition, indicating whether any change in the Drawings or Specifications will be made, and adopting or rejecting Engineer's written findings, conclusions, and recommendations, in whole or in part.

D. *Possible Price and Times Adjustments*:

1. Contractor shall be entitled to an equitable adjustment in Contract Price or Contract Times, or both, to the extent that the existence of a differing subsurface or physical condition, or any related delay, disruption, or interference, causes an increase or decrease in Contractor's cost of, or time required for, performance of the Work; subject, however, to the following:

a. such condition must fall within any one or more of the categories described in Paragraph 5.04.A;

b. with respect to Work that is paid for on a unit price basis, any adjustment in Contract Price will be subject to the provisions of Paragraph 13.03; and,

Copyright © 2013 National Society of Professional Engineers, American Council of Engineering Companies, and American Society of Civil Engineers. All rights reserved.

c. Contractor's entitlement to an adjustment of the Contract Times is conditioned on such adjustment being essential to Contractor's ability to complete the Work within the Contract Times.

2. Contractor shall not be entitled to any adjustment in the Contract Price or Contract Times with respect to a subsurface or physical condition if:

a. Contractor knew of the existence of such condition at the time Contractor made a commitment to Owner with respect to Contract Price and Contract Times by the submission of a Bid or becoming bound under a negotiated contract, or otherwise; or

b. the existence of such condition reasonably could have been discovered or revealed as a result of any examination, investigation, exploration, test, or study of the Site and contiguous areas expressly required by the Bidding Requirements or Contract Documents to be conducted by or for Contractor prior to Contractor's making such commitment; or

c. Contractor failed to give the written notice as required by Paragraph 5.04.A.

3. If Owner and Contractor agree regarding Contractor's entitlement to and the amount or extent of any adjustment in the Contract Price or Contract Times, or both, then any such adjustment shall be set forth in a Change Order.

4. Contractor may submit a Change Proposal regarding its entitlement to or the amount or extent of any adjustment in the Contract Price or Contract Times, or both, no later than 30 days after Owner's issuance of the Owner's written statement to Contractor regarding the subsurface or physical condition in question.

5.05 *Underground Facilities*

A. *Contractor's Responsibilities*: The information and data shown or indicated in the Contract Documents with respect to existing Underground Facilities at or adjacent to the Site is based on information and data furnished to Owner or Engineer by the owners of such Underground Facilities, including Owner, or by others. Unless it is otherwise expressly provided in the Supplementary Conditions:

1. Owner and Engineer do not warrant or guarantee the accuracy or completeness of any such information or data provided by others; and

2. the cost of all of the following will be included in the Contract Price, and Contractor shall have full responsibility for:

a. reviewing and checking all information and data regarding existing Underground Facilities at the Site;

b. locating all Underground Facilities shown or indicated in the Contract Documents as being at the Site;

c. coordination of the Work with the owners (including Owner) of such Underground Facilities, during construction; and

d. the safety and protection of all existing Underground Facilities at the Site, and repairing any damage thereto resulting from the Work.

B. *Notice by Contractor*: If Contractor believes that an Underground Facility that is uncovered or revealed at the Site was not shown or indicated in the Contract Documents, or was not shown or indicated with reasonable accuracy, then Contractor shall, promptly after

Copyright © 2013 National Society of Professional Engineers, American Council of Engineering Companies, and American Society of Civil Engineers. All rights reserved.

becoming aware thereof and before further disturbing conditions affected thereby or performing any Work in connection therewith (except in an emergency as required by Paragraph 7.15), identify the owner of such Underground Facility and give written notice to that owner and to Owner and Engineer.

C. *Engineer's Review*: Engineer will promptly review the Underground Facility and conclude whether such Underground Facility was not shown or indicated in the Contract Documents, or was not shown or indicated with reasonable accuracy; obtain any pertinent cost or schedule information from Contractor; prepare recommendations to Owner regarding the Contractor's resumption of Work in connection with the Underground Facility in question; determine the extent, if any, to which a change is required in the Drawings or Specifications to reflect and document the consequences of the existence or location of the Underground Facility; and advise Owner in writing of Engineer's findings, conclusions, and recommendations. During such time, Contractor shall be responsible for the safety and protection of such Underground Facility.

D. *Owner's Statement to Contractor Regarding Underground Facility*: After receipt of Engineer's written findings, conclusions, and recommendations, Owner shall issue a written statement to Contractor (with a copy to Engineer) regarding the Underground Facility in question, addressing the resumption of Work in connection with such Underground Facility, indicating whether any change in the Drawings or Specifications will be made, and adopting or rejecting Engineer's written findings, conclusions, and recommendations in whole or in part.

E. *Possible Price and Times Adjustments*:

1. Contractor shall be entitled to an equitable adjustment in the Contract Price or Contract Times, or both, to the extent that any existing Underground Facility at the Site that was not shown or indicated in the Contract Documents, or was not shown or indicated with reasonable accuracy, or any related delay, disruption, or interference, causes an increase or decrease in Contractor's cost of, or time required for, performance of the Work; subject, however, to the following:

    a. Contractor did not know of and could not reasonably have been expected to be aware of or to have anticipated the existence or actual location of the Underground Facility in question;

    b. With respect to Work that is paid for on a unit price basis, any adjustment in Contract Price will be subject to the provisions of Paragraph 13.03;

    c. Contractor's entitlement to an adjustment of the Contract Times is conditioned on such adjustment being essential to Contractor's ability to complete the Work within the Contract Times; and

    d. Contractor gave the notice required in Paragraph 5.05.B.

2. If Owner and Contractor agree regarding Contractor's entitlement to and the amount or extent of any adjustment in the Contract Price or Contract Times, or both, then any such adjustment shall be set forth in a Change Order.

3. Contractor may submit a Change Proposal regarding its entitlement to or the amount or extent of any adjustment in the Contract Price or Contract Times, or both, no later than 30 days after Owner's issuance of the Owner's written statement to Contractor regarding the Underground Facility in question.

Copyright © 2013 National Society of Professional Engineers, American Council of Engineering Companies, and American Society of Civil Engineers. All rights reserved.

5.06 *Hazardous Environmental Conditions at Site*

A. *Reports and Drawings*: The Supplementary Conditions identify:

1. those reports and drawings known to Owner relating to Hazardous Environmental Conditions that have been identified at or adjacent to the Site; and

2. Technical Data contained in such reports and drawings.

B. *Reliance by Contractor on Technical Data Authorized*: Contractor may rely upon the accuracy of the Technical Data expressly identified in the Supplementary Conditions with respect to such reports and drawings, but such reports and drawings are not Contract Documents. If no such express identification has been made, then Contractor may rely on the accuracy of the Technical Data (as defined in Article 1) contained in any geotechnical or environmental report prepared for the Project and made available to Contractor. Except for such reliance on Technical Data, Contractor may not rely upon or make any claim against Owner or Engineer, or any of their officers, directors, members, partners, employees, agents, consultants, or subcontractors with respect to:

1. the completeness of such reports and drawings for Contractor's purposes, including, but not limited to, any aspects of the means, methods, techniques, sequences and procedures of construction to be employed by Contractor and safety precautions and programs incident thereto; or

2. other data, interpretations, opinions and information contained in such reports or shown or indicated in such drawings; or

3. any Contractor interpretation of or conclusion drawn from any Technical Data or any such other data, interpretations, opinions or information.

C. Contractor shall not be responsible for removing or remediating any Hazardous Environmental Condition encountered, uncovered, or revealed at the Site unless such removal or remediation is expressly identified in the Contract Documents to be within the scope of the Work.

D. Contractor shall be responsible for controlling, containing, and duly removing all Constituents of Concern brought to the Site by Contractor, Subcontractors, Suppliers, or anyone else for whom Contractor is responsible, and for any associated costs; and for the costs of removing and remediating any Hazardous Environmental Condition created by the presence of any such Constituents of Concern.

E. If Contractor encounters, uncovers, or reveals a Hazardous Environmental Condition whose removal or remediation is not expressly identified in the Contract Documents as being within the scope of the Work, or if Contractor or anyone for whom Contractor is responsible creates a Hazardous Environmental Condition, then Contractor shall immediately: (1) secure or otherwise isolate such condition; (2) stop all Work in connection with such condition and in any area affected thereby (except in an emergency as required by Paragraph 7.15); and (3) notify Owner and Engineer (and promptly thereafter confirm such notice in writing). Owner shall promptly consult with Engineer concerning the necessity for Owner to retain a qualified expert to evaluate such condition or take corrective action, if any. Promptly after consulting with Engineer, Owner shall take such actions as are necessary to permit Owner to timely obtain required permits and provide Contractor the written notice required by Paragraph 5.06.F. If Contractor or anyone for whom Contractor is responsible created the Hazardous Environmental Condition in question, then Owner may remove and remediate the Hazardous Environmental Condition, and impose a set-off against payments to account for the associated costs.

Copyright © 2013 National Society of Professional Engineers, American Council of Engineering Companies, and American Society of Civil Engineers. All rights reserved.

F. Contractor shall not resume Work in connection with such Hazardous Environmental Condition or in any affected area until after Owner has obtained any required permits related thereto, and delivered written notice to Contractor either (1) specifying that such condition and any affected area is or has been rendered safe for the resumption of Work, or (2) specifying any special conditions under which such Work may be resumed safely.

G. If Owner and Contractor cannot agree as to entitlement to or on the amount or extent, if any, of any adjustment in Contract Price or Contract Times, or both, as a result of such Work stoppage or such special conditions under which Work is agreed to be resumed by Contractor, then within 30 days of Owner's written notice regarding the resumption of Work, Contractor may submit a Change Proposal, or Owner may impose a set-off.

H. If after receipt of such written notice Contractor does not agree to resume such Work based on a reasonable belief it is unsafe, or does not agree to resume such Work under such special conditions, then Owner may order the portion of the Work that is in the area affected by such condition to be deleted from the Work, following the contractual change procedures in Article 11. Owner may have such deleted portion of the Work performed by Owner's own forces or others in accordance with Article 8.

I. To the fullest extent permitted by Laws and Regulations, Owner shall indemnify and hold harmless Contractor, Subcontractors, and Engineer, and the officers, directors, members, partners, employees, agents, consultants, and subcontractors of each and any of them from and against all claims, costs, losses, and damages (including but not limited to all fees and charges of engineers, architects, attorneys, and other professionals and all court or arbitration or other dispute resolution costs) arising out of or relating to a Hazardous Environmental Condition, provided that such Hazardous Environmental Condition (1) was not shown or indicated in the Drawings, Specifications, or other Contract Documents, identified as Technical Data entitled to limited reliance pursuant to Paragraph 5.06.B, or identified in the Contract Documents to be included within the scope of the Work, and (2) was not created by Contractor or by anyone for whom Contractor is responsible. Nothing in this Paragraph 5.06.I shall obligate Owner to indemnify any individual or entity from and against the consequences of that individual's or entity's own negligence.

J. To the fullest extent permitted by Laws and Regulations, Contractor shall indemnify and hold harmless Owner and Engineer, and the officers, directors, members, partners, employees, agents, consultants, and subcontractors of each and any of them from and against all claims, costs, losses, and damages (including but not limited to all fees and charges of engineers, architects, attorneys, and other professionals and all court or arbitration or other dispute resolution costs) arising out of or relating to the failure to control, contain, or remove a Constituent of Concern brought to the Site by Contractor or by anyone for whom Contractor is responsible, or to a Hazardous Environmental Condition created by Contractor or by anyone for whom Contractor is responsible. Nothing in this Paragraph 5.06.J shall obligate Contractor to indemnify any individual or entity from and against the consequences of that individual's or entity's own negligence.

K. The provisions of Paragraphs 5.03, 5.04, and 5.05 do not apply to the presence of Constituents of Concern or to a Hazardous Environmental Condition uncovered or revealed at the Site.

Copyright © 2013 National Society of Professional Engineers, American Council of Engineering Companies, and American Society of Civil Engineers. All rights reserved.

ARTICLE 6 – BONDS AND INSURANCE

6.01 *Performance, Payment, and Other Bonds*

A. Contractor shall furnish a performance bond and a payment bond, each in an amount at least equal to the Contract Price, as security for the faithful performance and payment of all of Contractor's obligations under the Contract. These bonds shall remain in effect until one year after the date when final payment becomes due or until completion of the correction period specified in Paragraph 15.08, whichever is later, except as provided otherwise by Laws or Regulations, the Supplementary Conditions, or other specific provisions of the Contract. Contractor shall also furnish such other bonds as are required by the Supplementary Conditions or other specific provisions of the Contract.

B. All bonds shall be in the form prescribed by the Contract except as provided otherwise by Laws or Regulations, and shall be executed by such sureties as are named in "Companies Holding Certificates of Authority as Acceptable Sureties on Federal Bonds and as Acceptable Reinsuring Companies" as published in Circular 570 (as amended and supplemented) by the Financial Management Service, Surety Bond Branch, U.S. Department of the Treasury. A bond signed by an agent or attorney-in-fact must be accompanied by a certified copy of that individual's authority to bind the surety. The evidence of authority shall show that it is effective on the date the agent or attorney-in-fact signed the accompanying bond.

C. Contractor shall obtain the required bonds from surety companies that are duly licensed or authorized in the jurisdiction in which the Project is located to issue bonds in the required amounts.

D. If the surety on a bond furnished by Contractor is declared bankrupt or becomes insolvent, or its right to do business is terminated in any state or jurisdiction where any part of the Project is located, or the surety ceases to meet the requirements above, then Contractor shall promptly notify Owner and Engineer and shall, within 20 days after the event giving rise to such notification, provide another bond and surety, both of which shall comply with the bond and surety requirements above.

E. If Contractor has failed to obtain a required bond, Owner may exclude the Contractor from the Site and exercise Owner's termination rights under Article 16.

F. Upon request, Owner shall provide a copy of the payment bond to any Subcontractor, Supplier, or other person or entity claiming to have furnished labor or materials used in the performance of the Work.

6.02 *Insurance—General Provisions*

A. Owner and Contractor shall obtain and maintain insurance as required in this Article and in the Supplementary Conditions.

B. All insurance required by the Contract to be purchased and maintained by Owner or Contractor shall be obtained from insurance companies that are duly licensed or authorized, in the state or jurisdiction in which the Project is located, to issue insurance policies for the required limits and coverages. Unless a different standard is indicated in the Supplementary Conditions, all companies that provide insurance policies required under this Contract shall have an A.M. Best rating of A-VII or better.

C. Contractor shall deliver to Owner, with copies to each named insured and additional insured (as identified in this Article, in the Supplementary Conditions, or elsewhere in the Contract), certificates of insurance establishing that Contractor has obtained and is

Copyright © 2013 National Society of Professional Engineers, American Council of Engineering Companies, and American Society of Civil Engineers. All rights reserved.

maintaining the policies, coverages, and endorsements required by the Contract. Upon request by Owner or any other insured, Contractor shall also furnish other evidence of such required insurance, including but not limited to copies of policies and endorsements, and documentation of applicable self-insured retentions and deductibles. Contractor may block out (redact) any confidential premium or pricing information contained in any policy or endorsement furnished under this provision.

D. Owner shall deliver to Contractor, with copies to each named insured and additional insured (as identified in this Article, the Supplementary Conditions, or elsewhere in the Contract), certificates of insurance establishing that Owner has obtained and is maintaining the policies, coverages, and endorsements required of Owner by the Contract (if any). Upon request by Contractor or any other insured, Owner shall also provide other evidence of such required insurance (if any), including but not limited to copies of policies and endorsements, and documentation of applicable self-insured retentions and deductibles. Owner may block out (redact) any confidential premium or pricing information contained in any policy or endorsement furnished under this provision.

E. Failure of Owner or Contractor to demand such certificates or other evidence of the other party's full compliance with these insurance requirements, or failure of Owner or Contractor to identify a deficiency in compliance from the evidence provided, shall not be construed as a waiver of the other party's obligation to obtain and maintain such insurance.

F. If either party does not purchase or maintain all of the insurance required of such party by the Contract, such party shall notify the other party in writing of such failure to purchase prior to the start of the Work, or of such failure to maintain prior to any change in the required coverage.

G. If Contractor has failed to obtain and maintain required insurance, Owner may exclude the Contractor from the Site, impose an appropriate set-off against payment, and exercise Owner's termination rights under Article 16.

H. Without prejudice to any other right or remedy, if a party has failed to obtain required insurance, the other party may elect to obtain equivalent insurance to protect such other party's interests at the expense of the party who was required to provide such coverage, and the Contract Price shall be adjusted accordingly.

I. Owner does not represent that insurance coverage and limits established in this Contract necessarily will be adequate to protect Contractor or Contractor's interests.

J. The insurance and insurance limits required herein shall not be deemed as a limitation on Contractor's liability under the indemnities granted to Owner and other individuals and entities in the Contract.

6.03 *Contractor's Insurance*

A. *Workers' Compensation*: Contractor shall purchase and maintain workers' compensation and employer's liability insurance for:

1. claims under workers' compensation, disability benefits, and other similar employee benefit acts.

2. United States Longshoreman and Harbor Workers' Compensation Act and Jones Act coverage (if applicable).

3. claims for damages because of bodily injury, occupational sickness or disease, or death of Contractor's employees (by stop-gap endorsement in monopolist worker's compensation states).

Copyright © 2013 National Society of Professional Engineers, American Council of Engineering Companies, and American Society of Civil Engineers. All rights reserved.

4. Foreign voluntary worker compensation (if applicable).

B. *Commercial General Liability—Claims Covered*: Contractor shall purchase and maintain commercial general liability insurance, covering all operations by or on behalf of Contractor, on an occurrence basis, against:

1. claims for damages because of bodily injury, sickness or disease, or death of any person other than Contractor's employees.

2. claims for damages insured by reasonably available personal injury liability coverage.

3. claims for damages, other than to the Work itself, because of injury to or destruction of tangible property wherever located, including loss of use resulting therefrom.

C. *Commercial General Liability—Form and Content*: Contractor's commercial liability policy shall be written on a 1996 (or later) ISO commercial general liability form (occurrence form) and include the following coverages and endorsements:

1. Products and completed operations coverage:

a. Such insurance shall be maintained for three years after final payment.

b. Contractor shall furnish Owner and each other additional insured (as identified in the Supplementary Conditions or elsewhere in the Contract) evidence of continuation of such insurance at final payment and three years thereafter.

2. Blanket contractual liability coverage, to the extent permitted by law, including but not limited to coverage of Contractor's contractual indemnity obligations in Paragraph 7.18.

3. Broad form property damage coverage.

4. Severability of interest.

5. Underground, explosion, and collapse coverage.

6. Personal injury coverage.

7. Additional insured endorsements that include both ongoing operations and products and completed operations coverage through ISO Endorsements CG 20 10 10 01 and CG 20 37 10 01 (together); or CG 20 10 07 04 and CG 20 37 07 04 (together); or their equivalent.

8. For design professional additional insureds, ISO Endorsement CG 20 32 07 04, "Additional Insured—Engineers, Architects or Surveyors Not Engaged by the Named Insured" or its equivalent.

D. *Automobile liability*: Contractor shall purchase and maintain automobile liability insurance against claims for damages because of bodily injury or death of any person or property damage arising out of the ownership, maintenance, or use of any motor vehicle. The automobile liability policy shall be written on an occurrence basis.

E. *Umbrella or excess liability*: Contractor shall purchase and maintain umbrella or excess liability insurance written over the underlying employer's liability, commercial general liability, and automobile liability insurance described in the paragraphs above. Subject to industry-standard exclusions, the coverage afforded shall follow form as to each and every one of the underlying policies.

F. *Contractor's pollution liability insurance*: Contractor shall purchase and maintain a policy covering third-party injury and property damage claims, including clean-up costs, as a result

Copyright © 2013 National Society of Professional Engineers, American Council of Engineering Companies, and American Society of Civil Engineers. All rights reserved.

of pollution conditions arising from Contractor's operations and completed operations. This insurance shall be maintained for no less than three years after final completion.

G. *Additional insureds*: The Contractor's commercial general liability, automobile liability, umbrella or excess, and pollution liability policies shall include and list as additional insureds Owner and Engineer, and any individuals or entities identified in the Supplementary Conditions; include coverage for the respective officers, directors, members, partners, employees, agents, consultants, and subcontractors of each and any of all such additional insureds; and the insurance afforded to these additional insureds shall provide primary coverage for all claims covered thereby (including as applicable those arising from both ongoing and completed operations) on a non-contributory basis. Contractor shall obtain all necessary endorsements to support these requirements.

H. *Contractor's professional liability insurance*: If Contractor will provide or furnish professional services under this Contract, through a delegation of professional design services or otherwise, then Contractor shall be responsible for purchasing and maintaining applicable professional liability insurance. This insurance shall provide protection against claims arising out of performance of professional design or related services, and caused by a negligent error, omission, or act for which the insured party is legally liable. It shall be maintained throughout the duration of the Contract and for a minimum of two years after Substantial Completion. If such professional design services are performed by a Subcontractor, and not by Contractor itself, then the requirements of this paragraph may be satisfied through the purchasing and maintenance of such insurance by such Subcontractor.

I. *General provisions*: The policies of insurance required by this Paragraph 6.03 shall:

1. include at least the specific coverages provided in this Article.

2. be written for not less than the limits of liability provided in this Article and in the Supplementary Conditions, or required by Laws or Regulations, whichever is greater.

3. contain a provision or endorsement that the coverage afforded will not be canceled, materially changed, or renewal refused until at least 10 days prior written notice has been given to Contractor. Within three days of receipt of any such written notice, Contractor shall provide a copy of the notice to Owner, Engineer, and each other insured under the policy.

4. remain in effect at least until final payment (and longer if expressly required in this Article) and at all times thereafter when Contractor may be correcting, removing, or replacing defective Work as a warranty or correction obligation, or otherwise, or returning to the Site to conduct other tasks arising from the Contract Documents.

5. be appropriate for the Work being performed and provide protection from claims that may arise out of or result from Contractor's performance of the Work and Contractor's other obligations under the Contract Documents, whether it is to be performed by Contractor, any Subcontractor or Supplier, or by anyone directly or indirectly employed by any of them to perform any of the Work, or by anyone for whose acts any of them may be liable.

J. The coverage requirements for specific policies of insurance must be met by such policies, and not by reference to excess or umbrella insurance provided in other policies.

Copyright © 2013 National Society of Professional Engineers, American Council of Engineering Companies, and American Society of Civil Engineers. All rights reserved.

6.04 *Owner's Liability Insurance*

A. In addition to the insurance required to be provided by Contractor under Paragraph 6.03, Owner, at Owner's option, may purchase and maintain at Owner's expense Owner's own liability insurance as will protect Owner against claims which may arise from operations under the Contract Documents.

B. Owner's liability policies, if any, operate separately and independently from policies required to be provided by Contractor, and Contractor cannot rely upon Owner's liability policies for any of Contractor's obligations to the Owner, Engineer, or third parties.

6.05 *Property Insurance*

A. *Builder's Risk*: Unless otherwise provided in the Supplementary Conditions, Contractor shall purchase and maintain builder's risk insurance upon the Work on a completed value basis, in the amount of the full insurable replacement cost thereof (subject to such deductible amounts as may be provided in the Supplementary Conditions or required by Laws and Regulations). This insurance shall:

1. include the Owner and Contractor as named insureds, and all Subcontractors, and any individuals or entities required by the Supplementary Conditions to be insured under such builder's risk policy, as insureds or named insureds. For purposes of the remainder of this Paragraph 6.05, Paragraphs 6.06 and 6.07, and any corresponding Supplementary Conditions, the parties required to be insured shall collectively be referred to as "insureds."

2. be written on a builder's risk "all risk" policy form that shall at least include insurance for physical loss or damage to the Work, temporary buildings, falsework, and materials and equipment in transit, and shall insure against at least the following perils or causes of loss: fire; lightning; windstorm; riot; civil commotion; terrorism; vehicle impact; aircraft; smoke; theft; vandalism and malicious mischief; mechanical breakdown, boiler explosion, and artificially generated electric current; earthquake; volcanic activity, and other earth movement; flood; collapse; explosion; debris removal; demolition occasioned by enforcement of Laws and Regulations; water damage (other than that caused by flood); and such other perils or causes of loss as may be specifically required by the Supplementary Conditions. If insurance against mechanical breakdown, boiler explosion, and artificially generated electric current; earthquake; volcanic activity, and other earth movement; or flood, are not commercially available under builder's risk policies, by endorsement or otherwise, such insurance may be provided through other insurance policies acceptable to Owner and Contractor.

3. cover, as insured property, at least the following: (a) the Work and all materials, supplies, machinery, apparatus, equipment, fixtures, and other property of a similar nature that are to be incorporated into or used in the preparation, fabrication, construction, erection, or completion of the Work, including Owner-furnished or assigned property; (b) spare parts inventory required within the scope of the Contract; and (c) temporary works which are not intended to form part of the permanent constructed Work but which are intended to provide working access to the Site, or to the Work under construction, or which are intended to provide temporary support for the Work under construction, including scaffolding, form work, fences, shoring, falsework, and temporary structures.

4. cover expenses incurred in the repair or replacement of any insured property (including but not limited to fees and charges of engineers and architects).

Copyright © 2013 National Society of Professional Engineers, American Council of Engineering Companies, and American Society of Civil Engineers. All rights reserved.

5. extend to cover damage or loss to insured property while in temporary storage at the Site or in a storage location outside the Site (but not including property stored at the premises of a manufacturer or Supplier).

6. extend to cover damage or loss to insured property while in transit.

7. allow for partial occupation or use of the Work by Owner, such that those portions of the Work that are not yet occupied or used by Owner shall remain covered by the builder's risk insurance.

8. allow for the waiver of the insurer's subrogation rights, as set forth below.

9. provide primary coverage for all losses and damages caused by the perils or causes of loss covered.

10. not include a co-insurance clause.

11. include an exception for ensuing losses from physical damage or loss with respect to any defective workmanship, design, or materials exclusions.

12. include performance/hot testing and start-up.

13. be maintained in effect, subject to the provisions herein regarding Substantial Completion and partial occupancy or use of the Work by Owner, until the Work is complete.

B. *Notice of Cancellation or Change*: All the policies of insurance (and the certificates or other evidence thereof) required to be purchased and maintained in accordance with this Paragraph 6.05 will contain a provision or endorsement that the coverage afforded will not be canceled or materially changed or renewal refused until at least 10 days prior written notice has been given to the purchasing policyholder. Within three days of receipt of any such written notice, the purchasing policyholder shall provide a copy of the notice to each other insured.

C. *Deductibles*: The purchaser of any required builder's risk or property insurance shall pay for costs not covered because of the application of a policy deductible.

D. *Partial Occupancy or Use by Owner*: If Owner will occupy or use a portion or portions of the Work prior to Substantial Completion of all the Work as provided in Paragraph 15.04, then Owner (directly, if it is the purchaser of the builder's risk policy, or through Contractor) will provide notice of such occupancy or use to the builder's risk insurer. The builder's risk insurance shall not be canceled or permitted to lapse on account of any such partial use or occupancy; rather, those portions of the Work that are occupied or used by Owner may come off the builder's risk policy, while those portions of the Work not yet occupied or used by Owner shall remain covered by the builder's risk insurance.

E. *Additional Insurance*: If Contractor elects to obtain other special insurance to be included in or supplement the builder's risk or property insurance policies provided under this Paragraph 6.05, it may do so at Contractor's expense.

F. *Insurance of Other Property*: If the express insurance provisions of the Contract do not require or address the insurance of a property item or interest, such as tools, construction equipment, or other personal property owned by Contractor, a Subcontractor, or an employee of Contractor or a Subcontractor, then the entity or individual owning such property item will be responsible for deciding whether to insure it, and if so in what amount.

Copyright © 2013 National Society of Professional Engineers, American Council of Engineering Companies, and American Society of Civil Engineers. All rights reserved.

6.06 *Waiver of Rights*

A. All policies purchased in accordance with Paragraph 6.05, expressly including the builder's risk policy, shall contain provisions to the effect that in the event of payment of any loss or damage the insurers will have no rights of recovery against any insureds thereunder, or against Engineer or its consultants, or their officers, directors, members, partners, employees, agents, consultants, or subcontractors. Owner and Contractor waive all rights against each other and the respective officers, directors, members, partners, employees, agents, consultants, and subcontractors of each and any of them, for all losses and damages caused by, arising out of, or resulting from any of the perils or causes of loss covered by such policies and any other property insurance applicable to the Work; and, in addition, waive all such rights against Engineer, its consultants, all Subcontractors, all individuals or entities identified in the Supplementary Conditions as insureds, and the officers, directors, members, partners, employees, agents, consultants, and subcontractors of each and any of them, under such policies for losses and damages so caused. None of the above waivers shall extend to the rights that any party making such waiver may have to the proceeds of insurance held by Owner or Contractor as trustee or fiduciary, or otherwise payable under any policy so issued.

B. Owner waives all rights against Contractor, Subcontractors, and Engineer, and the officers, directors, members, partners, employees, agents, consultants and subcontractors of each and any of them, for:

1. loss due to business interruption, loss of use, or other consequential loss extending beyond direct physical loss or damage to Owner's property or the Work caused by, arising out of, or resulting from fire or other perils whether or not insured by Owner; and

2. loss or damage to the completed Project or part thereof caused by, arising out of, or resulting from fire or other insured peril or cause of loss covered by any property insurance maintained on the completed Project or part thereof by Owner during partial occupancy or use pursuant to Paragraph 15.04, after Substantial Completion pursuant to Paragraph 15.03, or after final payment pursuant to Paragraph 15.06.

C. Any insurance policy maintained by Owner covering any loss, damage or consequential loss referred to in Paragraph 6.06.B shall contain provisions to the effect that in the event of payment of any such loss, damage, or consequential loss, the insurers will have no rights of recovery against Contractor, Subcontractors, or Engineer, or the officers, directors, members, partners, employees, agents, consultants, or subcontractors of each and any of them.

D. Contractor shall be responsible for assuring that the agreement under which a Subcontractor performs a portion of the Work contains provisions whereby the Subcontractor waives all rights against Owner, Contractor, all individuals or entities identified in the Supplementary Conditions as insureds, the Engineer and its consultants, and the officers, directors, members, partners, employees, agents, consultants, and subcontractors of each and any of them, for all losses and damages caused by, arising out of, relating to, or resulting from any of the perils or causes of loss covered by builder's risk insurance and any other property insurance applicable to the Work.

6.07 *Receipt and Application of Property Insurance Proceeds*

A. Any insured loss under the builder's risk and other policies of insurance required by Paragraph 6.05 will be adjusted and settled with the named insured that purchased the

Copyright © 2013 National Society of Professional Engineers, American Council of Engineering Companies, and American Society of Civil Engineers. All rights reserved.

policy. Such named insured shall act as fiduciary for the other insureds, and give notice to such other insureds that adjustment and settlement of a claim is in progress. Any other insured may state its position regarding a claim for insured loss in writing within 15 days after notice of such claim.

B. Proceeds for such insured losses may be made payable by the insurer either jointly to multiple insureds, or to the named insured that purchased the policy in its own right and as fiduciary for other insureds, subject to the requirements of any applicable mortgage clause. A named insured receiving insurance proceeds under the builder's risk and other policies of insurance required by Paragraph 6.05 shall distribute such proceeds in accordance with such agreement as the parties in interest may reach, or as otherwise required under the dispute resolution provisions of this Contract or applicable Laws and Regulations.

C. If no other special agreement is reached, the damaged Work shall be repaired or replaced, the money so received applied on account thereof, and the Work and the cost thereof covered by Change Order, if needed.

ARTICLE 7 – CONTRACTOR'S RESPONSIBILITIES

7.01 *Supervision and Superintendence*

A. Contractor shall supervise, inspect, and direct the Work competently and efficiently, devoting such attention thereto and applying such skills and expertise as may be necessary to perform the Work in accordance with the Contract Documents. Contractor shall be solely responsible for the means, methods, techniques, sequences, and procedures of construction.

B. At all times during the progress of the Work, Contractor shall assign a competent resident superintendent who shall not be replaced without written notice to Owner and Engineer except under extraordinary circumstances.

7.02 *Labor; Working Hours*

A. Contractor shall provide competent, suitably qualified personnel to survey and lay out the Work and perform construction as required by the Contract Documents. Contractor shall at all times maintain good discipline and order at the Site.

B. Except as otherwise required for the safety or protection of persons or the Work or property at the Site or adjacent thereto, and except as otherwise stated in the Contract Documents, all Work at the Site shall be performed during regular working hours, Monday through Friday. Contractor will not perform Work on a Saturday, Sunday, or any legal holiday. Contractor may perform Work outside regular working hours or on Saturdays, Sundays, or legal holidays only with Owner's written consent, which will not be unreasonably withheld.

7.03 *Services, Materials, and Equipment*

A. Unless otherwise specified in the Contract Documents, Contractor shall provide and assume full responsibility for all services, materials, equipment, labor, transportation, construction equipment and machinery, tools, appliances, fuel, power, light, heat, telephone, water, sanitary facilities, temporary facilities, and all other facilities and incidentals necessary for the performance, testing, start up, and completion of the Work, whether or not such items are specifically called for in the Contract Documents.

B. All materials and equipment incorporated into the Work shall be of good quality and new, except as otherwise provided in the Contract Documents. All special warranties and

Copyright © 2013 National Society of Professional Engineers, American Council of Engineering Companies, and American Society of Civil Engineers. All rights reserved.

guarantees required by the Specifications shall expressly run to the benefit of Owner. If required by Engineer, Contractor shall furnish satisfactory evidence (including reports of required tests) as to the source, kind, and quality of materials and equipment.

C. All materials and equipment shall be stored, applied, installed, connected, erected, protected, used, cleaned, and conditioned in accordance with instructions of the applicable Supplier, except as otherwise may be provided in the Contract Documents.

7.04 *"Or Equals"*

A. Whenever an item of material or equipment is specified or described in the Contract Documents by using the name of a proprietary item or the name of a particular Supplier, the Contract Price has been based upon Contractor furnishing such item as specified. The specification or description of such an item is intended to establish the type, function, appearance, and quality required. Unless the specification or description contains or is followed by words reading that no like, equivalent, or "or equal" item is permitted, Contractor may request that Engineer authorize the use of other items of material or equipment, or items from other proposed suppliers under the circumstances described below.

1. If Engineer in its sole discretion determines that an item of material or equipment proposed by Contractor is functionally equal to that named and sufficiently similar so that no change in related Work will be required, Engineer shall deem it an "or equal" item. For the purposes of this paragraph, a proposed item of material or equipment will be considered functionally equal to an item so named if:

a. in the exercise of reasonable judgment Engineer determines that:

1) it is at least equal in materials of construction, quality, durability, appearance, strength, and design characteristics;

2) it will reliably perform at least equally well the function and achieve the results imposed by the design concept of the completed Project as a functioning whole;

3) it has a proven record of performance and availability of responsive service; and

4) it is not objectionable to Owner.

b. Contractor certifies that, if approved and incorporated into the Work:

1) there will be no increase in cost to the Owner or increase in Contract Times; and

2) it will conform substantially to the detailed requirements of the item named in the Contract Documents.

B. *Contractor's Expense*: Contractor shall provide all data in support of any proposed "or equal" item at Contractor's expense.

C. *Engineer's Evaluation and Determination*: Engineer will be allowed a reasonable time to evaluate each "or-equal" request. Engineer may require Contractor to furnish additional data about the proposed "or-equal" item. Engineer will be the sole judge of acceptability. No "or-equal" item will be ordered, furnished, installed, or utilized until Engineer's review is complete and Engineer determines that the proposed item is an "or-equal", which will be evidenced by an approved Shop Drawing or other written communication. Engineer will advise Contractor in writing of any negative determination.

Copyright © 2013 National Society of Professional Engineers, American Council of Engineering Companies, and American Society of Civil Engineers. All rights reserved.

D. *Effect of Engineer's Determination*: Neither approval nor denial of an "or-equal" request shall result in any change in Contract Price. The Engineer's denial of an "or-equal" request shall be final and binding, and may not be reversed through an appeal under any provision of the Contract Documents.

E. *Treatment as a Substitution Request*: If Engineer determines that an item of material or equipment proposed by Contractor does not qualify as an "or-equal" item, Contractor may request that Engineer considered the proposed item as a substitute pursuant to Paragraph 7.05.

7.05 *Substitutes*

A. Unless the specification or description of an item of material or equipment required to be furnished under the Contract Documents contains or is followed by words reading that no substitution is permitted, Contractor may request that Engineer authorize the use of other items of material or equipment under the circumstances described below. To the extent possible such requests shall be made before commencement of related construction at the Site.

1. Contractor shall submit sufficient information as provided below to allow Engineer to determine if the item of material or equipment proposed is functionally equivalent to that named and an acceptable substitute therefor. Engineer will not accept requests for review of proposed substitute items of material or equipment from anyone other than Contractor.

2. The requirements for review by Engineer will be as set forth in Paragraph 7.05.B, as supplemented by the Specifications, and as Engineer may decide is appropriate under the circumstances.

3. Contractor shall make written application to Engineer for review of a proposed substitute item of material or equipment that Contractor seeks to furnish or use. The application:

a. shall certify that the proposed substitute item will:

1) perform adequately the functions and achieve the results called for by the general design,

2) be similar in substance to that specified, and

3) be suited to the same use as that specified.

b. will state:

1) the extent, if any, to which the use of the proposed substitute item will necessitate a change in Contract Times,

2) whether use of the proposed substitute item in the Work will require a change in any of the Contract Documents (or in the provisions of any other direct contract with Owner for other work on the Project) to adapt the design to the proposed substitute item, and

3) whether incorporation or use of the proposed substitute item in connection with the Work is subject to payment of any license fee or royalty.

c. will identify:

1) all variations of the proposed substitute item from that specified, and

Copyright © 2013 National Society of Professional Engineers, American Council of Engineering Companies, and American Society of Civil Engineers. All rights reserved.

2) available engineering, sales, maintenance, repair, and replacement services.

d. shall contain an itemized estimate of all costs or credits that will result directly or indirectly from use of such substitute item, including but not limited to changes in Contract Price, shared savings, costs of redesign, and claims of other contractors affected by any resulting change.

B. *Engineer's Evaluation and Determination*: Engineer will be allowed a reasonable time to evaluate each substitute request, and to obtain comments and direction from Owner. Engineer may require Contractor to furnish additional data about the proposed substitute item. Engineer will be the sole judge of acceptability. No substitute will be ordered, furnished, installed, or utilized until Engineer's review is complete and Engineer determines that the proposed item is an acceptable substitute. Engineer's determination will be evidenced by a Field Order or a proposed Change Order accounting for the substitution itself and all related impacts, including changes in Contract Price or Contract Times. Engineer will advise Contractor in writing of any negative determination.

C. *Special Guarantee*: Owner may require Contractor to furnish at Contractor's expense a special performance guarantee or other surety with respect to any substitute.

D. *Reimbursement of Engineer's Cost*: Engineer will record Engineer's costs in evaluating a substitute proposed or submitted by Contractor. Whether or not Engineer approves a substitute so proposed or submitted by Contractor, Contractor shall reimburse Owner for the reasonable charges of Engineer for evaluating each such proposed substitute. Contractor shall also reimburse Owner for the reasonable charges of Engineer for making changes in the Contract Documents (or in the provisions of any other direct contract with Owner) resulting from the acceptance of each proposed substitute.

E. *Contractor's Expense*: Contractor shall provide all data in support of any proposed substitute at Contractor's expense.

F. *Effect of Engineer's Determination*: If Engineer approves the substitution request, Contractor shall execute the proposed Change Order and proceed with the substitution. The Engineer's denial of a substitution request shall be final and binding, and may not be reversed through an appeal under any provision of the Contract Documents. Contractor may challenge the scope of reimbursement costs imposed under Paragraph 7.05.D, by timely submittal of a Change Proposal.

7.06 *Concerning Subcontractors, Suppliers, and Others*

A. Contractor may retain Subcontractors and Suppliers for the performance of parts of the Work. Such Subcontractors and Suppliers must be acceptable to Owner.

B. Contractor shall retain specific Subcontractors, Suppliers, or other individuals or entities for the performance of designated parts of the Work if required by the Contract to do so.

C. Subsequent to the submittal of Contractor's Bid or final negotiation of the terms of the Contract, Owner may not require Contractor to retain any Subcontractor, Supplier, or other individual or entity to furnish or perform any of the Work against which Contractor has reasonable objection.

D. Prior to entry into any binding subcontract or purchase order, Contractor shall submit to Owner the identity of the proposed Subcontractor or Supplier (unless Owner has already deemed such proposed Subcontractor or Supplier acceptable, during the bidding process or otherwise). Such proposed Subcontractor or Supplier shall be deemed acceptable to Owner unless Owner raises a substantive, reasonable objection within five days.

Copyright © 2013 National Society of Professional Engineers, American Council of Engineering Companies, and American Society of Civil Engineers. All rights reserved.

E. Owner may require the replacement of any Subcontractor, Supplier, or other individual or entity retained by Contractor to perform any part of the Work. Owner also may require Contractor to retain specific replacements; provided, however, that Owner may not require a replacement to which Contractor has a reasonable objection. If Contractor has submitted the identity of certain Subcontractors, Suppliers, or other individuals or entities for acceptance by Owner, and Owner has accepted it (either in writing or by failing to make written objection thereto), then Owner may subsequently revoke the acceptance of any such Subcontractor, Supplier, or other individual or entity so identified solely on the basis of substantive, reasonable objection after due investigation. Contractor shall submit an acceptable replacement for the rejected Subcontractor, Supplier, or other individual or entity.

F. If Owner requires the replacement of any Subcontractor, Supplier, or other individual or entity retained by Contractor to perform any part of the Work, then Contractor shall be entitled to an adjustment in Contract Price or Contract Times, or both, with respect to the replacement; and Contractor shall initiate a Change Proposal for such adjustment within 30 days of Owner's requirement of replacement.

G. No acceptance by Owner of any such Subcontractor, Supplier, or other individual or entity, whether initially or as a replacement, shall constitute a waiver of the right of Owner to the completion of the Work in accordance with the Contract Documents.

H. On a monthly basis Contractor shall submit to Engineer a complete list of all Subcontractors and Suppliers having a direct contract with Contractor, and of all other Subcontractors and Suppliers known to Contractor at the time of submittal.

I. Contractor shall be fully responsible to Owner and Engineer for all acts and omissions of the Subcontractors, Suppliers, and other individuals or entities performing or furnishing any of the Work just as Contractor is responsible for Contractor's own acts and omissions.

J. Contractor shall be solely responsible for scheduling and coordinating the work of Subcontractors, Suppliers, and all other individuals or entities performing or furnishing any of the Work.

K. Contractor shall restrict all Subcontractors, Suppliers, and such other individuals or entities performing or furnishing any of the Work from communicating with Engineer or Owner, except through Contractor or in case of an emergency, or as otherwise expressly allowed herein.

L. The divisions and sections of the Specifications and the identifications of any Drawings shall not control Contractor in dividing the Work among Subcontractors or Suppliers or delineating the Work to be performed by any specific trade.

M. All Work performed for Contractor by a Subcontractor or Supplier shall be pursuant to an appropriate contractual agreement that specifically binds the Subcontractor or Supplier to the applicable terms and conditions of the Contract Documents for the benefit of Owner and Engineer.

N. Owner may furnish to any Subcontractor or Supplier, to the extent practicable, information about amounts paid to Contractor on account of Work performed for Contractor by the particular Subcontractor or Supplier.

Copyright © 2013 National Society of Professional Engineers, American Council of Engineering Companies, and American Society of Civil Engineers. All rights reserved.

O. Nothing in the Contract Documents:

1. shall create for the benefit of any such Subcontractor, Supplier, or other individual or entity any contractual relationship between Owner or Engineer and any such Subcontractor, Supplier, or other individual or entity; nor

2. shall create any obligation on the part of Owner or Engineer to pay or to see to the payment of any money due any such Subcontractor, Supplier, or other individual or entity except as may otherwise be required by Laws and Regulations.

7.07 *Patent Fees and Royalties*

A. Contractor shall pay all license fees and royalties and assume all costs incident to the use in the performance of the Work or the incorporation in the Work of any invention, design, process, product, or device which is the subject of patent rights or copyrights held by others. If a particular invention, design, process, product, or device is specified in the Contract Documents for use in the performance of the Work and if, to the actual knowledge of Owner or Engineer, its use is subject to patent rights or copyrights calling for the payment of any license fee or royalty to others, the existence of such rights shall be disclosed by Owner in the Contract Documents.

B. To the fullest extent permitted by Laws and Regulations, Owner shall indemnify and hold harmless Contractor, and its officers, directors, members, partners, employees, agents, consultants, and subcontractors from and against all claims, costs, losses, and damages (including but not limited to all fees and charges of engineers, architects, attorneys, and other professionals, and all court or arbitration or other dispute resolution costs) arising out of or relating to any infringement of patent rights or copyrights incident to the use in the performance of the Work or resulting from the incorporation in the Work of any invention, design, process, product, or device specified in the Contract Documents, but not identified as being subject to payment of any license fee or royalty to others required by patent rights or copyrights.

C. To the fullest extent permitted by Laws and Regulations, Contractor shall indemnify and hold harmless Owner and Engineer, and the officers, directors, members, partners, employees, agents, consultants and subcontractors of each and any of them from and against all claims, costs, losses, and damages (including but not limited to all fees and charges of engineers, architects, attorneys, and other professionals and all court or arbitration or other dispute resolution costs) arising out of or relating to any infringement of patent rights or copyrights incident to the use in the performance of the Work or resulting from the incorporation in the Work of any invention, design, process, product, or device not specified in the Contract Documents.

7.08 *Permits*

A. Unless otherwise provided in the Contract Documents, Contractor shall obtain and pay for all construction permits and licenses. Owner shall assist Contractor, when necessary, in obtaining such permits and licenses. Contractor shall pay all governmental charges and inspection fees necessary for the prosecution of the Work which are applicable at the time of the submission of Contractor's Bid (or when Contractor became bound under a negotiated contract). Owner shall pay all charges of utility owners for connections for providing permanent service to the Work

Copyright © 2013 National Society of Professional Engineers, American Council of Engineering Companies, and American Society of Civil Engineers. All rights reserved.

7.09 *Taxes*

A. Contractor shall pay all sales, consumer, use, and other similar taxes required to be paid by Contractor in accordance with the Laws and Regulations of the place of the Project which are applicable during the performance of the Work.

7.10 *Laws and Regulations*

A. Contractor shall give all notices required by and shall comply with all Laws and Regulations applicable to the performance of the Work. Except where otherwise expressly required by applicable Laws and Regulations, neither Owner nor Engineer shall be responsible for monitoring Contractor's compliance with any Laws or Regulations.

B. If Contractor performs any Work or takes any other action knowing or having reason to know that it is contrary to Laws or Regulations, Contractor shall bear all resulting costs and losses, and shall indemnify and hold harmless Owner and Engineer, and the officers, directors, members, partners, employees, agents, consultants, and subcontractors of each and any of them from and against all claims, costs, losses, and damages (including but not limited to all fees and charges of engineers, architects, attorneys, and other professionals and all court or arbitration or other dispute resolution costs) arising out of or relating to such Work or other action. It shall not be Contractor's responsibility to make certain that the Work described in the Contract Documents is in accordance with Laws and Regulations, but this shall not relieve Contractor of Contractor's obligations under Paragraph 3.03.

C. Owner or Contractor may give notice to the other party of any changes after the submission of Contractor's Bid (or after the date when Contractor became bound under a negotiated contract) in Laws or Regulations having an effect on the cost or time of performance of the Work, including but not limited to changes in Laws or Regulations having an effect on procuring permits and on sales, use, value-added, consumption, and other similar taxes. If Owner and Contractor are unable to agree on entitlement to or on the amount or extent, if any, of any adjustment in Contract Price or Contract Times resulting from such changes, then within 30 days of such notice Contractor may submit a Change Proposal, or Owner may initiate a Claim.

7.11 *Record Documents*

A. Contractor shall maintain in a safe place at the Site one printed record copy of all Drawings, Specifications, Addenda, Change Orders, Work Change Directives, Field Orders, written interpretations and clarifications, and approved Shop Drawings. Contractor shall keep such record documents in good order and annotate them to show changes made during construction. These record documents, together with all approved Samples, will be available to Engineer for reference. Upon completion of the Work, Contractor shall deliver these record documents to Engineer.

7.12 *Safety and Protection*

A. Contractor shall be solely responsible for initiating, maintaining, and supervising all safety precautions and programs in connection with the Work. Such responsibility does not relieve Subcontractors of their responsibility for the safety of persons or property in the performance of their work, nor for compliance with applicable safety Laws and Regulations. Contractor shall take all necessary precautions for the safety of, and shall provide the necessary protection to prevent damage, injury, or loss to:

1. all persons on the Site or who may be affected by the Work;

Copyright © 2013 National Society of Professional Engineers, American Council of Engineering Companies, and American Society of Civil Engineers. All rights reserved.

2. all the Work and materials and equipment to be incorporated therein, whether in storage on or off the Site; and

3. other property at the Site or adjacent thereto, including trees, shrubs, lawns, walks, pavements, roadways, structures, other work in progress, utilities, and Underground Facilities not designated for removal, relocation, or replacement in the course of construction.

B. Contractor shall comply with all applicable Laws and Regulations relating to the safety of persons or property, or to the protection of persons or property from damage, injury, or loss; and shall erect and maintain all necessary safeguards for such safety and protection. Contractor shall notify Owner; the owners of adjacent property, Underground Facilities, and other utilities; and other contractors and utility owners performing work at or adjacent to the Site, when prosecution of the Work may affect them, and shall cooperate with them in the protection, removal, relocation, and replacement of their property or work in progress.

C. Contractor shall comply with the applicable requirements of Owner's safety programs, if any. The Supplementary Conditions identify any Owner's safety programs that are applicable to the Work.

D. Contractor shall inform Owner and Engineer of the specific requirements of Contractor's safety program with which Owner's and Engineer's employees and representatives must comply while at the Site.

E. All damage, injury, or loss to any property referred to in Paragraph 7.12.A.2 or 7.12.A.3 caused, directly or indirectly, in whole or in part, by Contractor, any Subcontractor, Supplier, or any other individual or entity directly or indirectly employed by any of them to perform any of the Work, or anyone for whose acts any of them may be liable, shall be remedied by Contractor at its expense (except damage or loss attributable to the fault of Drawings or Specifications or to the acts or omissions of Owner or Engineer or anyone employed by any of them, or anyone for whose acts any of them may be liable, and not attributable, directly or indirectly, in whole or in part, to the fault or negligence of Contractor or any Subcontractor, Supplier, or other individual or entity directly or indirectly employed by any of them).

F. Contractor's duties and responsibilities for safety and protection shall continue until such time as all the Work is completed and Engineer has issued a notice to Owner and Contractor in accordance with Paragraph 15.06.B that the Work is acceptable (except as otherwise expressly provided in connection with Substantial Completion).

G. Contractor's duties and responsibilities for safety and protection shall resume whenever Contractor or any Subcontractor or Supplier returns to the Site to fulfill warranty or correction obligations, or to conduct other tasks arising from the Contract Documents.

7.13 *Safety Representative*

A. Contractor shall designate a qualified and experienced safety representative at the Site whose duties and responsibilities shall be the prevention of accidents and the maintaining and supervising of safety precautions and programs.

7.14 *Hazard Communication Programs*

A. Contractor shall be responsible for coordinating any exchange of material safety data sheets or other hazard communication information required to be made available to or

Copyright © 2013 National Society of Professional Engineers, American Council of Engineering Companies, and American Society of Civil Engineers. All rights reserved.

exchanged between or among employers at the Site in accordance with Laws or Regulations.

7.15 *Emergencies*

A. In emergencies affecting the safety or protection of persons or the Work or property at the Site or adjacent thereto, Contractor is obligated to act to prevent threatened damage, injury, or loss. Contractor shall give Engineer prompt written notice if Contractor believes that any significant changes in the Work or variations from the Contract Documents have been caused thereby or are required as a result thereof. If Engineer determines that a change in the Contract Documents is required because of the action taken by Contractor in response to such an emergency, a Work Change Directive or Change Order will be issued.

7.16 *Shop Drawings, Samples, and Other Submittals*

A. *Shop Drawing and Sample Submittal Requirements*:

1. Before submitting a Shop Drawing or Sample, Contractor shall have:

a. reviewed and coordinated the Shop Drawing or Sample with other Shop Drawings and Samples and with the requirements of the Work and the Contract Documents;

b. determined and verified all field measurements, quantities, dimensions, specified performance and design criteria, installation requirements, materials, catalog numbers, and similar information with respect thereto;

c. determined and verified the suitability of all materials and equipment offered with respect to the indicated application, fabrication, shipping, handling, storage, assembly, and installation pertaining to the performance of the Work; and

d. determined and verified all information relative to Contractor's responsibilities for means, methods, techniques, sequences, and procedures of construction, and safety precautions and programs incident thereto.

2. Each submittal shall bear a stamp or specific written certification that Contractor has satisfied Contractor's obligations under the Contract Documents with respect to Contractor's review of that submittal, and that Contractor approves the submittal.

3. With each submittal, Contractor shall give Engineer specific written notice of any variations that the Shop Drawing or Sample may have from the requirements of the Contract Documents. This notice shall be set forth in a written communication separate from the Shop Drawings or Sample submittal; and, in addition, in the case of Shop Drawings by a specific notation made on each Shop Drawing submitted to Engineer for review and approval of each such variation.

B. *Submittal Procedures for Shop Drawings and Samples*: Contractor shall submit Shop Drawings and Samples to Engineer for review and approval in accordance with the accepted Schedule of Submittals. Each submittal will be identified as Engineer may require.

1. *Shop Drawings*:

a. Contractor shall submit the number of copies required in the Specifications.

b. Data shown on the Shop Drawings will be complete with respect to quantities, dimensions, specified performance and design criteria, materials, and similar data to show Engineer the services, materials, and equipment Contractor proposes to

Copyright © 2013 National Society of Professional Engineers, American Council of Engineering Companies, and American Society of Civil Engineers. All rights reserved.

provide and to enable Engineer to review the information for the limited purposes required by Paragraph 7.16.D.

2. *Samples*:

   a. Contractor shall submit the number of Samples required in the Specifications.

   b. Contractor shall clearly identify each Sample as to material, Supplier, pertinent data such as catalog numbers, the use for which intended and other data as Engineer may require to enable Engineer to review the submittal for the limited purposes required by Paragraph 7.16.D.

3. Where a Shop Drawing or Sample is required by the Contract Documents or the Schedule of Submittals, any related Work performed prior to Engineer's review and approval of the pertinent submittal will be at the sole expense and responsibility of Contractor.

C. *Other Submittals*: Contractor shall submit other submittals to Engineer in accordance with the accepted Schedule of Submittals, and pursuant to the applicable terms of the Specifications.

D. *Engineer's Review*:

1. Engineer will provide timely review of Shop Drawings and Samples in accordance with the Schedule of Submittals acceptable to Engineer. Engineer's review and approval will be only to determine if the items covered by the submittals will, after installation or incorporation in the Work, conform to the information given in the Contract Documents and be compatible with the design concept of the completed Project as a functioning whole as indicated by the Contract Documents.

2. Engineer's review and approval will not extend to means, methods, techniques, sequences, or procedures of construction or to safety precautions or programs incident thereto.

3. Engineer's review and approval of a separate item as such will not indicate approval of the assembly in which the item functions.

4. Engineer's review and approval of a Shop Drawing or Sample shall not relieve Contractor from responsibility for any variation from the requirements of the Contract Documents unless Contractor has complied with the requirements of Paragraph 7.16.A.3 and Engineer has given written approval of each such variation by specific written notation thereof incorporated in or accompanying the Shop Drawing or Sample. Engineer will document any such approved variation from the requirements of the Contract Documents in a Field Order.

5. Engineer's review and approval of a Shop Drawing or Sample shall not relieve Contractor from responsibility for complying with the requirements of Paragraph 7.16.A and B.

6. Engineer's review and approval of a Shop Drawing or Sample, or of a variation from the requirements of the Contract Documents, shall not, under any circumstances, change the Contract Times or Contract Price, unless such changes are included in a Change Order.

7. Neither Engineer's receipt, review, acceptance or approval of a Shop Drawing, Sample, or other submittal shall result in such item becoming a Contract Document.

Copyright © 2013 National Society of Professional Engineers, American Council of Engineering Companies, and American Society of Civil Engineers. All rights reserved.

8. Contractor shall perform the Work in compliance with the requirements and commitments set forth in approved Shop Drawings and Samples, subject to the provisions of Paragraph 7.16.D.4.

E. *Resubmittal Procedures*:

1. Contractor shall make corrections required by Engineer and shall return the required number of corrected copies of Shop Drawings and submit, as required, new Samples for review and approval. Contractor shall direct specific attention in writing to revisions other than the corrections called for by Engineer on previous submittals.

2. Contractor shall furnish required submittals with sufficient information and accuracy to obtain required approval of an item with no more than three submittals. Engineer will record Engineer's time for reviewing a fourth or subsequent submittal of a Shop Drawings, sample, or other item requiring approval, and Contractor shall be responsible for Engineer's charges to Owner for such time. Owner may impose a set-off against payments due to Contractor to secure reimbursement for such charges.

3. If Contractor requests a change of a previously approved submittal item, Contractor shall be responsible for Engineer's charges to Owner for its review time, and Owner may impose a set-off against payments due to Contractor to secure reimbursement for such charges, unless the need for such change is beyond the control of Contractor.

7.17 *Contractor's General Warranty and Guarantee*

A. Contractor warrants and guarantees to Owner that all Work will be in accordance with the Contract Documents and will not be defective. Engineer and its officers, directors, members, partners, employees, agents, consultants, and subcontractors shall be entitled to rely on Contractor's warranty and guarantee.

B. Contractor's warranty and guarantee hereunder excludes defects or damage caused by:

1. abuse, modification, or improper maintenance or operation by persons other than Contractor, Subcontractors, Suppliers, or any other individual or entity for whom Contractor is responsible; or

2. normal wear and tear under normal usage.

C. Contractor's obligation to perform and complete the Work in accordance with the Contract Documents shall be absolute. None of the following will constitute an acceptance of Work that is not in accordance with the Contract Documents or a release of Contractor's obligation to perform the Work in accordance with the Contract Documents:

1. observations by Engineer;

2. recommendation by Engineer or payment by Owner of any progress or final payment;

3. the issuance of a certificate of Substantial Completion by Engineer or any payment related thereto by Owner;

4. use or occupancy of the Work or any part thereof by Owner;

5. any review and approval of a Shop Drawing or Sample submittal;

6. the issuance of a notice of acceptability by Engineer;

7. any inspection, test, or approval by others; or

8. any correction of defective Work by Owner.

Copyright © 2013 National Society of Professional Engineers, American Council of Engineering Companies, and American Society of Civil Engineers. All rights reserved.

D. If the Contract requires the Contractor to accept the assignment of a contract entered into by Owner, then the specific warranties, guarantees, and correction obligations contained in the assigned contract shall govern with respect to Contractor's performance obligations to Owner for the Work described in the assigned contract.

7.18 *Indemnification*

A. To the fullest extent permitted by Laws and Regulations, and in addition to any other obligations of Contractor under the Contract or otherwise, Contractor shall indemnify and hold harmless Owner and Engineer, and the officers, directors, members, partners, employees, agents, consultants and subcontractors of each and any of them from and against all claims, costs, losses, and damages (including but not limited to all fees and charges of engineers, architects, attorneys, and other professionals and all court or arbitration or other dispute resolution costs) arising out of or relating to the performance of the Work, provided that any such claim, cost, loss, or damage is attributable to bodily injury, sickness, disease, or death, or to injury to or destruction of tangible property (other than the Work itself), including the loss of use resulting therefrom but only to the extent caused by any negligent act or omission of Contractor, any Subcontractor, any Supplier, or any individual or entity directly or indirectly employed by any of them to perform any of the Work or anyone for whose acts any of them may be liable.

B. In any and all claims against Owner or Engineer or any of their officers, directors, members, partners, employees, agents, consultants, or subcontractors by any employee (or the survivor or personal representative of such employee) of Contractor, any Subcontractor, any Supplier, or any individual or entity directly or indirectly employed by any of them to perform any of the Work, or anyone for whose acts any of them may be liable, the indemnification obligation under Paragraph 7.18.A shall not be limited in any way by any limitation on the amount or type of damages, compensation, or benefits payable by or for Contractor or any such Subcontractor, Supplier, or other individual or entity under workers' compensation acts, disability benefit acts, or other employee benefit acts.

C. The indemnification obligations of Contractor under Paragraph 7.18.A shall not extend to the liability of Engineer and Engineer's officers, directors, members, partners, employees, agents, consultants and subcontractors arising out of:

1. the preparation or approval of, or the failure to prepare or approve maps, Drawings, opinions, reports, surveys, Change Orders, designs, or Specifications; or

2. giving directions or instructions, or failing to give them, if that is the primary cause of the injury or damage.

7.19 *Delegation of Professional Design Services*

A. Contractor will not be required to provide professional design services unless such services are specifically required by the Contract Documents for a portion of the Work or unless such services are required to carry out Contractor's responsibilities for construction means, methods, techniques, sequences and procedures. Contractor shall not be required to provide professional services in violation of applicable Laws and Regulations.

B. If professional design services or certifications by a design professional related to systems, materials, or equipment are specifically required of Contractor by the Contract Documents, Owner and Engineer will specify all performance and design criteria that such services must satisfy. Contractor shall cause such services or certifications to be provided by a properly licensed professional, whose signature and seal shall appear on all drawings, calculations, specifications, certifications, and other submittals prepared by such professional. Shop

Copyright © 2013 National Society of Professional Engineers, American Council of Engineering Companies, and American Society of Civil Engineers. All rights reserved.

Drawings and other submittals related to the Work designed or certified by such professional, if prepared by others, shall bear such professional's written approval when submitted to Engineer.

C. Owner and Engineer shall be entitled to rely upon the adequacy, accuracy, and completeness of the services, certifications, or approvals performed by such design professionals, provided Owner and Engineer have specified to Contractor all performance and design criteria that such services must satisfy.

D. Pursuant to this paragraph, Engineer's review and approval of design calculations and design drawings will be only for the limited purpose of checking for conformance with performance and design criteria given and the design concept expressed in the Contract Documents. Engineer's review and approval of Shop Drawings and other submittals (except design calculations and design drawings) will be only for the purpose stated in Paragraph 7.16.D.1.

E. Contractor shall not be responsible for the adequacy of the performance or design criteria specified by Owner or Engineer.

ARTICLE 8 – OTHER WORK AT THE SITE

8.01 *Other Work*

A. In addition to and apart from the Work under the Contract Documents, the Owner may perform other work at or adjacent to the Site. Such other work may be performed by Owner's employees, or through contracts between the Owner and third parties. Owner may also arrange to have third-party utility owners perform work on their utilities and facilities at or adjacent to the Site.

B. If Owner performs other work at or adjacent to the Site with Owner's employees, or through contracts for such other work, then Owner shall give Contractor written notice thereof prior to starting any such other work. If Owner has advance information regarding the start of any utility work at or adjacent to the Site, Owner shall provide such information to Contractor.

C. Contractor shall afford each other contractor that performs such other work, each utility owner performing other work, and Owner, if Owner is performing other work with Owner's employees, proper and safe access to the Site, and provide a reasonable opportunity for the introduction and storage of materials and equipment and the execution of such other work. Contractor shall do all cutting, fitting, and patching of the Work that may be required to properly connect or otherwise make its several parts come together and properly integrate with such other work. Contractor shall not endanger any work of others by cutting, excavating, or otherwise altering such work; provided, however, that Contractor may cut or alter others' work with the written consent of Engineer and the others whose work will be affected.

D. If the proper execution or results of any part of Contractor's Work depends upon work performed by others under this Article 8, Contractor shall inspect such other work and promptly report to Engineer in writing any delays, defects, or deficiencies in such other work that render it unavailable or unsuitable for the proper execution and results of Contractor's Work. Contractor's failure to so report will constitute an acceptance of such other work as fit and proper for integration with Contractor's Work except for latent defects and deficiencies in such other work.

Copyright © 2013 National Society of Professional Engineers, American Council of Engineering Companies, and American Society of Civil Engineers. All rights reserved.

8.02 *Coordination*

A. If Owner intends to contract with others for the performance of other work at or adjacent to the Site, to perform other work at or adjacent to the Site with Owner's employees, or to arrange to have utility owners perform work at or adjacent to the Site, the following will be set forth in the Supplementary Conditions or provided to Contractor prior to the start of any such other work:

1. the identity of the individual or entity that will have authority and responsibility for coordination of the activities among the various contractors;

2. an itemization of the specific matters to be covered by such authority and responsibility; and

3. the extent of such authority and responsibilities.

B. Unless otherwise provided in the Supplementary Conditions, Owner shall have sole authority and responsibility for such coordination.

8.03 *Legal Relationships*

A. If, in the course of performing other work at or adjacent to the Site for Owner, the Owner's employees, any other contractor working for Owner, or any utility owner for whom the Owner is responsible causes damage to the Work or to the property of Contractor or its Subcontractors, or delays, disrupts, interferes with, or increases the scope or cost of the performance of the Work, through actions or inaction, then Contractor shall be entitled to an equitable adjustment in the Contract Price or the Contract Times, or both. Contractor must submit any Change Proposal seeking an equitable adjustment in the Contract Price or the Contract Times under this paragraph within 30 days of the damaging, delaying, disrupting, or interfering event. The entitlement to, and extent of, any such equitable adjustment shall take into account information (if any) regarding such other work that was provided to Contractor in the Contract Documents prior to the submittal of the Bid or the final negotiation of the terms of the Contract. When applicable, any such equitable adjustment in Contract Price shall be conditioned on Contractor assigning to Owner all Contractor's rights against such other contractor or utility owner with respect to the damage, delay, disruption, or interference that is the subject of the adjustment. Contractor's entitlement to an adjustment of the Contract Times is conditioned on such adjustment being essential to Contractor's ability to complete the Work within the Contract Times.

B. Contractor shall take reasonable and customary measures to avoid damaging, delaying, disrupting, or interfering with the work of Owner, any other contractor, or any utility owner performing other work at or adjacent to the Site. If Contractor fails to take such measures and as a result damages, delays, disrupts, or interferes with the work of any such other contractor or utility owner, then Owner may impose a set-off against payments due to Contractor, and assign to such other contractor or utility owner the Owner's contractual rights against Contractor with respect to the breach of the obligations set forth in this paragraph.

C. When Owner is performing other work at or adjacent to the Site with Owner's employees, Contractor shall be liable to Owner for damage to such other work, and for the reasonable direct delay, disruption, and interference costs incurred by Owner as a result of Contractor's failure to take reasonable and customary measures with respect to Owner's other work. In response to such damage, delay, disruption, or interference, Owner may impose a set-off against payments due to Contractor.

Copyright © 2013 National Society of Professional Engineers, American Council of Engineering Companies, and American Society of Civil Engineers. All rights reserved.

D. If Contractor damages, delays, disrupts, or interferes with the work of any other contractor, or any utility owner performing other work at or adjacent to the Site, through Contractor's failure to take reasonable and customary measures to avoid such impacts, or if any claim arising out of Contractor's actions, inactions, or negligence in performance of the Work at or adjacent to the Site is made by any such other contractor or utility owner against Contractor, Owner, or Engineer, then Contractor shall (1) promptly attempt to settle the claim as to all parties through negotiations with such other contractor or utility owner, or otherwise resolve the claim by arbitration or other dispute resolution proceeding or at law, and (2) indemnify and hold harmless Owner and Engineer, and the officers, directors, members, partners, employees, agents, consultants and subcontractors of each and any of them from and against any such claims, and against all costs, losses, and damages (including but not limited to all fees and charges of engineers, architects, attorneys, and other professionals and all court or arbitration or other dispute resolution costs) arising out of or relating to such damage, delay, disruption, or interference.

ARTICLE 9 – OWNER'S RESPONSIBILITIES

9.01 *Communications to Contractor*

A. Except as otherwise provided in these General Conditions, Owner shall issue all communications to Contractor through Engineer.

9.02 *Replacement of Engineer*

A. Owner may at its discretion appoint an engineer to replace Engineer, provided Contractor makes no reasonable objection to the replacement engineer. The replacement engineer's status under the Contract Documents shall be that of the former Engineer.

9.03 *Furnish Data*

A. Owner shall promptly furnish the data required of Owner under the Contract Documents.

9.04 *Pay When Due*

A. Owner shall make payments to Contractor when they are due as provided in the Agreement.

9.05 *Lands and Easements; Reports, Tests, and Drawings*

A. Owner's duties with respect to providing lands and easements are set forth in Paragraph 5.01.

B. Owner's duties with respect to providing engineering surveys to establish reference points are set forth in Paragraph 4.03.

C. Article 5 refers to Owner's identifying and making available to Contractor copies of reports of explorations and tests of conditions at the Site, and drawings of physical conditions relating to existing surface or subsurface structures at the Site.

9.06 *Insurance*

A. Owner's responsibilities, if any, with respect to purchasing and maintaining liability and property insurance are set forth in Article 6.

9.07 *Change Orders*

A. Owner's responsibilities with respect to Change Orders are set forth in Article 11.

Copyright © 2013 National Society of Professional Engineers, American Council of Engineering Companies, and American Society of Civil Engineers. All rights reserved.

9.08 *Inspections, Tests, and Approvals*

A. Owner's responsibility with respect to certain inspections, tests, and approvals is set forth in Paragraph 14.02.B.

9.09 *Limitations on Owner's Responsibilities*

A. The Owner shall not supervise, direct, or have control or authority over, nor be responsible for, Contractor's means, methods, techniques, sequences, or procedures of construction, or the safety precautions and programs incident thereto, or for any failure of Contractor to comply with Laws and Regulations applicable to the performance of the Work. Owner will not be responsible for Contractor's failure to perform the Work in accordance with the Contract Documents.

9.10 *Undisclosed Hazardous Environmental Condition*

A. Owner's responsibility in respect to an undisclosed Hazardous Environmental Condition is set forth in Paragraph 5.06.

9.11 *Evidence of Financial Arrangements*

A. Upon request of Contractor, Owner shall furnish Contractor reasonable evidence that financial arrangements have been made to satisfy Owner's obligations under the Contract Documents (including obligations under proposed changes in the Work).

9.12 *Safety Programs*

A. While at the Site, Owner's employees and representatives shall comply with the specific applicable requirements of Contractor's safety programs of which Owner has been informed.

B. Owner shall furnish copies of any applicable Owner safety programs to Contractor.

ARTICLE 10 – ENGINEER'S STATUS DURING CONSTRUCTION

10.01 *Owner's Representative*

A. Engineer will be Owner's representative during the construction period. The duties and responsibilities and the limitations of authority of Engineer as Owner's representative during construction are set forth in the Contract.

10.02 *Visits to Site*

A. Engineer will make visits to the Site at intervals appropriate to the various stages of construction as Engineer deems necessary in order to observe as an experienced and qualified design professional the progress that has been made and the quality of the various aspects of Contractor's executed Work. Based on information obtained during such visits and observations, Engineer, for the benefit of Owner, will determine, in general, if the Work is proceeding in accordance with the Contract Documents. Engineer will not be required to make exhaustive or continuous inspections on the Site to check the quality or quantity of the Work. Engineer's efforts will be directed toward providing for Owner a greater degree of confidence that the completed Work will conform generally to the Contract Documents. On the basis of such visits and observations, Engineer will keep Owner informed of the progress of the Work and will endeavor to guard Owner against defective Work.

B. Engineer's visits and observations are subject to all the limitations on Engineer's authority and responsibility set forth in Paragraph 10.08. Particularly, but without limitation, during

Copyright © 2013 National Society of Professional Engineers, American Council of Engineering Companies, and American Society of Civil Engineers. All rights reserved.

or as a result of Engineer's visits or observations of Contractor's Work, Engineer will not supervise, direct, control, or have authority over or be responsible for Contractor's means, methods, techniques, sequences, or procedures of construction, or the safety precautions and programs incident thereto, or for any failure of Contractor to comply with Laws and Regulations applicable to the performance of the Work.

10.03 *Project Representative*

A. If Owner and Engineer have agreed that Engineer will furnish a Resident Project Representative to represent Engineer at the Site and assist Engineer in observing the progress and quality of the Work, then the authority and responsibilities of any such Resident Project Representative will be as provided in the Supplementary Conditions, and limitations on the responsibilities thereof will be as provided in Paragraph 10.08. If Owner designates another representative or agent to represent Owner at the Site who is not Engineer's consultant, agent, or employee, the responsibilities and authority and limitations thereon of such other individual or entity will be as provided in the Supplementary Conditions.

10.04 *Rejecting Defective Work*

A. Engineer has the authority to reject Work in accordance with Article 14.

10.05 *Shop Drawings, Change Orders and Payments*

A. Engineer's authority, and limitations thereof, as to Shop Drawings and Samples, are set forth in Paragraph 7.16.

B. Engineer's authority, and limitations thereof, as to design calculations and design drawings submitted in response to a delegation of professional design services, if any, are set forth in Paragraph 7.19.

C. Engineer's authority as to Change Orders is set forth in Article 11.

D. Engineer's authority as to Applications for Payment is set forth in Article 15.

10.06 *Determinations for Unit Price Work*

A. Engineer will determine the actual quantities and classifications of Unit Price Work performed by Contractor as set forth in Paragraph 13.03.

10.07 *Decisions on Requirements of Contract Documents and Acceptability of Work*

A. Engineer will render decisions regarding the requirements of the Contract Documents, and judge the acceptability of the Work, pursuant to the specific procedures set forth herein for initial interpretations, Change Proposals, and acceptance of the Work. In rendering such decisions and judgments, Engineer will not show partiality to Owner or Contractor, and will not be liable to Owner, Contractor, or others in connection with any proceedings, interpretations, decisions, or judgments conducted or rendered in good faith.

10.08 *Limitations on Engineer's Authority and Responsibilities*

A. Neither Engineer's authority or responsibility under this Article 10 or under any other provision of the Contract, nor any decision made by Engineer in good faith either to exercise or not exercise such authority or responsibility or the undertaking, exercise, or performance of any authority or responsibility by Engineer, shall create, impose, or give rise to any duty in contract, tort, or otherwise owed by Engineer to Contractor, any Subcontractor, any Supplier, any other individual or entity, or to any surety for or employee or agent of any of them.

Copyright © 2013 National Society of Professional Engineers, American Council of Engineering Companies, and American Society of Civil Engineers. All rights reserved.

B. Engineer will not supervise, direct, control, or have authority over or be responsible for Contractor's means, methods, techniques, sequences, or procedures of construction, or the safety precautions and programs incident thereto, or for any failure of Contractor to comply with Laws and Regulations applicable to the performance of the Work. Engineer will not be responsible for Contractor's failure to perform the Work in accordance with the Contract Documents.

C. Engineer will not be responsible for the acts or omissions of Contractor or of any Subcontractor, any Supplier, or of any other individual or entity performing any of the Work.

D. Engineer's review of the final Application for Payment and accompanying documentation and all maintenance and operating instructions, schedules, guarantees, bonds, certificates of inspection, tests and approvals, and other documentation required to be delivered by Paragraph 15.06.A will only be to determine generally that their content complies with the requirements of, and in the case of certificates of inspections, tests, and approvals, that the results certified indicate compliance with the Contract Documents.

E. The limitations upon authority and responsibility set forth in this Paragraph 10.08 shall also apply to the Resident Project Representative, if any.

10.09 *Compliance with Safety Program*

A. While at the Site, Engineer's employees and representatives will comply with the specific applicable requirements of Owner's and Contractor's safety programs (if any) of which Engineer has been informed.

ARTICLE 11 – AMENDING THE CONTRACT DOCUMENTS; CHANGES IN THE WORK

11.01 *Amending and Supplementing Contract Documents*

A. The Contract Documents may be amended or supplemented by a Change Order, a Work Change Directive, or a Field Order.

1. *Change Orders*:

a. If an amendment or supplement to the Contract Documents includes a change in the Contract Price or the Contract Times, such amendment or supplement must be set forth in a Change Order. A Change Order also may be used to establish amendments and supplements of the Contract Documents that do not affect the Contract Price or Contract Times.

b. Owner and Contractor may amend those terms and conditions of the Contract Documents that do not involve (1) the performance or acceptability of the Work, (2) the design (as set forth in the Drawings, Specifications, or otherwise), or (3) other engineering or technical matters, without the recommendation of the Engineer. Such an amendment shall be set forth in a Change Order.

2. *Work Change Directives*: A Work Change Directive will not change the Contract Price or the Contract Times but is evidence that the parties expect that the modification ordered or documented by a Work Change Directive will be incorporated in a subsequently issued Change Order, following negotiations by the parties as to the Work Change Directive's effect, if any, on the Contract Price and Contract Times; or, if negotiations are unsuccessful, by a determination under the terms of the Contract Documents governing adjustments, expressly including Paragraph 11.04 regarding change of Contract Price. Contractor must submit any Change Proposal seeking an

Copyright © 2013 National Society of Professional Engineers, American Council of Engineering Companies, and American Society of Civil Engineers. All rights reserved.

adjustment of the Contract Price or the Contract Times, or both, no later than 30 days after the completion of the Work set out in the Work Change Directive. Owner must submit any Claim seeking an adjustment of the Contract Price or the Contract Times, or both, no later than 60 days after issuance of the Work Change Directive.

3. *Field Orders*: Engineer may authorize minor changes in the Work if the changes do not involve an adjustment in the Contract Price or the Contract Times and are compatible with the design concept of the completed Project as a functioning whole as indicated by the Contract Documents. Such changes will be accomplished by a Field Order and will be binding on Owner and also on Contractor, which shall perform the Work involved promptly. If Contractor believes that a Field Order justifies an adjustment in the Contract Price or Contract Times, or both, then before proceeding with the Work at issue, Contractor shall submit a Change Proposal as provided herein.

11.02 *Owner-Authorized Changes in the Work*

A. Without invalidating the Contract and without notice to any surety, Owner may, at any time or from time to time, order additions, deletions, or revisions in the Work. Such changes shall be supported by Engineer's recommendation, to the extent the change involves the design (as set forth in the Drawings, Specifications, or otherwise), or other engineering or technical matters. Such changes may be accomplished by a Change Order, if Owner and Contractor have agreed as to the effect, if any, of the changes on Contract Times or Contract Price; or by a Work Change Directive. Upon receipt of any such document, Contractor shall promptly proceed with the Work involved; or, in the case of a deletion in the Work, promptly cease construction activities with respect to such deleted Work. Added or revised Work shall be performed under the applicable conditions of the Contract Documents. Nothing in this paragraph shall obligate Contractor to undertake work that Contractor reasonably concludes cannot be performed in a manner consistent with Contractor's safety obligations under the Contract Documents or Laws and Regulations.

11.03 *Unauthorized Changes in the Work*

A. Contractor shall not be entitled to an increase in the Contract Price or an extension of the Contract Times with respect to any work performed that is not required by the Contract Documents, as amended, modified, or supplemented, except in the case of an emergency as provided in Paragraph 7.15 or in the case of uncovering Work as provided in Paragraph 14.05.

11.04 *Change of Contract Price*

A. The Contract Price may only be changed by a Change Order. Any Change Proposal for an adjustment in the Contract Price shall comply with the provisions of Paragraph 11.06. Any Claim for an adjustment of Contract Price shall comply with the provisions of Article 12.

B. An adjustment in the Contract Price will be determined as follows:

1. where the Work involved is covered by unit prices contained in the Contract Documents, then by application of such unit prices to the quantities of the items involved (subject to the provisions of Paragraph 13.03); or

2. where the Work involved is not covered by unit prices contained in the Contract Documents, then by a mutually agreed lump sum (which may include an allowance for overhead and profit not necessarily in accordance with Paragraph 11.04.C.2); or

3. where the Work involved is not covered by unit prices contained in the Contract Documents and the parties do not reach mutual agreement to a lump sum, then on

Copyright © 2013 National Society of Professional Engineers, American Council of Engineering Companies, and American Society of Civil Engineers. All rights reserved.

the basis of the Cost of the Work (determined as provided in Paragraph 13.01) plus a Contractor's fee for overhead and profit (determined as provided in Paragraph 11.04.C).

C. *Contractor's Fee*: When applicable, the Contractor's fee for overhead and profit shall be determined as follows:

1. a mutually acceptable fixed fee; or

2. if a fixed fee is not agreed upon, then a fee based on the following percentages of the various portions of the Cost of the Work:

a. for costs incurred under Paragraphs 13.01.B.1 and 13.01.B.2, the Contractor's fee shall be 15 percent;

b. for costs incurred under Paragraph 13.01.B.3, the Contractor's fee shall be five percent;

c. where one or more tiers of subcontracts are on the basis of Cost of the Work plus a fee and no fixed fee is agreed upon, the intent of Paragraphs 11.04.C.2.a and 11.04.C.2.b is that the Contractor's fee shall be based on: (1) a fee of 15 percent of the costs incurred under Paragraphs 13.01.A.1 and 13.01.A.2 by the Subcontractor that actually performs the Work, at whatever tier, and (2) with respect to Contractor itself and to any Subcontractors of a tier higher than that of the Subcontractor that actually performs the Work, a fee of five percent of the amount (fee plus underlying costs incurred) attributable to the next lower tier Subcontractor; provided, however, that for any such subcontracted work the maximum total fee to be paid by Owner shall be no greater than 27 percent of the costs incurred by the Subcontractor that actually performs the work;

d. no fee shall be payable on the basis of costs itemized under Paragraphs 13.01.B.4, 13.01.B.5, and 13.01.C;

e. the amount of credit to be allowed by Contractor to Owner for any change which results in a net decrease in cost will be the amount of the actual net decrease in cost plus a deduction in Contractor's fee by an amount equal to five percent of such net decrease; and

f. when both additions and credits are involved in any one change, the adjustment in Contractor's fee shall be computed on the basis of the net change in accordance with Paragraphs 11.04.C.2.a through 11.04.C.2.e, inclusive.

11.05 *Change of Contract Times*

A. The Contract Times may only be changed by a Change Order. Any Change Proposal for an adjustment in the Contract Times shall comply with the provisions of Paragraph 11.06. Any Claim for an adjustment in the Contract Times shall comply with the provisions of Article 12.

B. An adjustment of the Contract Times shall be subject to the limitations set forth in Paragraph 4.05, concerning delays in Contractor's progress.

11.06 *Change Proposals*

A. Contractor shall submit a Change Proposal to Engineer to request an adjustment in the Contract Times or Contract Price; appeal an initial decision by Engineer concerning the requirements of the Contract Documents or relating to the acceptability of the Work under the Contract Documents; contest a set-off against payment due; or seek other relief under

Copyright © 2013 National Society of Professional Engineers, American Council of Engineering Companies, and American Society of Civil Engineers. All rights reserved.

the Contract. The Change Proposal shall specify any proposed change in Contract Times or Contract Price, or both, or other proposed relief, and explain the reason for the proposed change, with citations to any governing or applicable provisions of the Contract Documents.

1. *Procedures*: Contractor shall submit each Change Proposal to Engineer promptly (but in no event later than 30 days) after the start of the event giving rise thereto, or after such initial decision. The Contractor shall submit supporting data, including the proposed change in Contract Price or Contract Time (if any), to the Engineer and Owner within 15 days after the submittal of the Change Proposal. The supporting data shall be accompanied by a written statement that the supporting data are accurate and complete, and that any requested time or price adjustment is the entire adjustment to which Contractor believes it is entitled as a result of said event. Engineer will advise Owner regarding the Change Proposal, and consider any comments or response from Owner regarding the Change Proposal.

2. *Engineer's Action*: Engineer will review each Change Proposal and, within 30 days after receipt of the Contractor's supporting data, either deny the Change Proposal in whole, approve it in whole, or deny it in part and approve it in part. Such actions shall be in writing, with a copy provided to Owner and Contractor. If Engineer does not take action on the Change Proposal within 30 days, then either Owner or Contractor may at any time thereafter submit a letter to the other party indicating that as a result of Engineer's inaction the Change Proposal is deemed denied, thereby commencing the time for appeal of the denial under Article 12.

3. *Binding Decision*: Engineer's decision will be final and binding upon Owner and Contractor, unless Owner or Contractor appeals the decision by filing a Claim under Article 12.

B. *Resolution of Certain Change Proposals*: If the Change Proposal does not involve the design (as set forth in the Drawings, Specifications, or otherwise), the acceptability of the Work, or other engineering or technical matters, then Engineer will notify the parties that the Engineer is unable to resolve the Change Proposal. For purposes of further resolution of such a Change Proposal, such notice shall be deemed a denial, and Contractor may choose to seek resolution under the terms of Article 12.

11.07 *Execution of Change Orders*

A. Owner and Contractor shall execute appropriate Change Orders covering:

1. changes in the Contract Price or Contract Times which are agreed to by the parties, including any undisputed sum or amount of time for Work actually performed in accordance with a Work Change Directive;

2. changes in Contract Price resulting from an Owner set-off, unless Contractor has duly contested such set-off;

3. changes in the Work which are: (a) ordered by Owner pursuant to Paragraph 11.02, (b) required because of Owner's acceptance of defective Work under Paragraph 14.04 or Owner's correction of defective Work under Paragraph 14.07, or (c) agreed to by the parties, subject to the need for Engineer's recommendation if the change in the Work involves the design (as set forth in the Drawings, Specifications, or otherwise), or other engineering or technical matters; and

4. changes in the Contract Price or Contract Times, or other changes, which embody the substance of any final and binding results under Paragraph 11.06, or Article 12.

Copyright © 2013 National Society of Professional Engineers, American Council of Engineering Companies, and American Society of Civil Engineers. All rights reserved.

B. If Owner or Contractor refuses to execute a Change Order that is required to be executed under the terms of this Paragraph 11.07, it shall be deemed to be of full force and effect, as if fully executed.

11.08 *Notification to Surety*

A. If the provisions of any bond require notice to be given to a surety of any change affecting the general scope of the Work or the provisions of the Contract Documents (including, but not limited to, Contract Price or Contract Times), the giving of any such notice will be Contractor's responsibility. The amount of each applicable bond will be adjusted to reflect the effect of any such change.

ARTICLE 12 – CLAIMS

12.01 *Claims*

A. *Claims Process*: The following disputes between Owner and Contractor shall be submitted to the Claims process set forth in this Article:

1. Appeals by Owner or Contractor of Engineer's decisions regarding Change Proposals;

2. Owner demands for adjustments in the Contract Price or Contract Times, or other relief under the Contract Documents; and

3. Disputes that Engineer has been unable to address because they do not involve the design (as set forth in the Drawings, Specifications, or otherwise), the acceptability of the Work, or other engineering or technical matters.

B. *Submittal of Claim*: The party submitting a Claim shall deliver it directly to the other party to the Contract promptly (but in no event later than 30 days) after the start of the event giving rise thereto; in the case of appeals regarding Change Proposals within 30 days of the decision under appeal. The party submitting the Claim shall also furnish a copy to the Engineer, for its information only. The responsibility to substantiate a Claim shall rest with the party making the Claim. In the case of a Claim by Contractor seeking an increase in the Contract Times or Contract Price, or both, Contractor shall certify that the Claim is made in good faith, that the supporting data are accurate and complete, and that to the best of Contractor's knowledge and belief the amount of time or money requested accurately reflects the full amount to which Contractor is entitled.

C. *Review and Resolution*: The party receiving a Claim shall review it thoroughly, giving full consideration to its merits. The two parties shall seek to resolve the Claim through the exchange of information and direct negotiations. The parties may extend the time for resolving the Claim by mutual agreement. All actions taken on a Claim shall be stated in writing and submitted to the other party, with a copy to Engineer.

D. *Mediation*:

1. At any time after initiation of a Claim, Owner and Contractor may mutually agree to mediation of the underlying dispute. The agreement to mediate shall stay the Claim submittal and response process.

2. If Owner and Contractor agree to mediation, then after 60 days from such agreement, either Owner or Contractor may unilaterally terminate the mediation process, and the Claim submittal and decision process shall resume as of the date of the termination. If the mediation proceeds but is unsuccessful in resolving the dispute, the Claim

Copyright © 2013 National Society of Professional Engineers, American Council of Engineering Companies, and American Society of Civil Engineers. All rights reserved.

submittal and decision process shall resume as of the date of the conclusion of the mediation, as determined by the mediator.

3. Owner and Contractor shall each pay one-half of the mediator's fees and costs.

E. *Partial Approval*: If the party receiving a Claim approves the Claim in part and denies it in part, such action shall be final and binding unless within 30 days of such action the other party invokes the procedure set forth in Article 17 for final resolution of disputes.

F. *Denial of Claim*: If efforts to resolve a Claim are not successful, the party receiving the Claim may deny it by giving written notice of denial to the other party. If the receiving party does not take action on the Claim within 90 days, then either Owner or Contractor may at any time thereafter submit a letter to the other party indicating that as a result of the inaction, the Claim is deemed denied, thereby commencing the time for appeal of the denial. A denial of the Claim shall be final and binding unless within 30 days of the denial the other party invokes the procedure set forth in Article 17 for the final resolution of disputes.

G. *Final and Binding Results*: If the parties reach a mutual agreement regarding a Claim, whether through approval of the Claim, direct negotiations, mediation, or otherwise; or if a Claim is approved in part and denied in part, or denied in full, and such actions become final and binding; then the results of the agreement or action on the Claim shall be incorporated in a Change Order to the extent they affect the Contract, including the Work, the Contract Times, or the Contract Price.

ARTICLE 13 – COST OF THE WORK; ALLOWANCES; UNIT PRICE WORK

13.01 *Cost of the Work*

A. *Purposes for Determination of Cost of the Work*: The term Cost of the Work means the sum of all costs necessary for the proper performance of the Work at issue, as further defined below. The provisions of this Paragraph 13.01 are used for two distinct purposes:

1. To determine Cost of the Work when Cost of the Work is a component of the Contract Price, under cost-plus-fee, time-and-materials, or other cost-based terms; or

2. To determine the value of a Change Order, Change Proposal, Claim, set-off, or other adjustment in Contract Price. When the value of any such adjustment is determined on the basis of Cost of the Work, Contractor is entitled only to those additional or incremental costs required because of the change in the Work or because of the event giving rise to the adjustment.

B. *Costs Included*: Except as otherwise may be agreed to in writing by Owner, costs included in the Cost of the Work shall be in amounts no higher than those prevailing in the locality of the Project, shall not include any of the costs itemized in Paragraph 13.01.C, and shall include only the following items:

1. Payroll costs for employees in the direct employ of Contractor in the performance of the Work under schedules of job classifications agreed upon by Owner and Contractor. Such employees shall include, without limitation, superintendents, foremen, and other personnel employed full time on the Work. Payroll costs for employees not employed full time on the Work shall be apportioned on the basis of their time spent on the Work. Payroll costs shall include, but not be limited to, salaries and wages plus the cost of fringe benefits, which shall include social security contributions, unemployment, excise, and payroll taxes, workers' compensation, health and retirement benefits, bonuses, sick leave, and vacation and holiday pay applicable

Copyright © 2013 National Society of Professional Engineers, American Council of Engineering Companies, and American Society of Civil Engineers. All rights reserved.

thereto. The expenses of performing Work outside of regular working hours, on Saturday, Sunday, or legal holidays, shall be included in the above to the extent authorized by Owner.

2. Cost of all materials and equipment furnished and incorporated in the Work, including costs of transportation and storage thereof, and Suppliers' field services required in connection therewith. All cash discounts shall accrue to Contractor unless Owner deposits funds with Contractor with which to make payments, in which case the cash discounts shall accrue to Owner. All trade discounts, rebates, and refunds and returns from sale of surplus materials and equipment shall accrue to Owner, and Contractor shall make provisions so that they may be obtained.

3. Payments made by Contractor to Subcontractors for Work performed by Subcontractors. If required by Owner, Contractor shall obtain competitive bids from subcontractors acceptable to Owner and Contractor and shall deliver such bids to Owner, who will then determine, with the advice of Engineer, which bids, if any, will be acceptable. If any subcontract provides that the Subcontractor is to be paid on the basis of Cost of the Work plus a fee, the Subcontractor's Cost of the Work and fee shall be determined in the same manner as Contractor's Cost of the Work and fee as provided in this Paragraph 13.01.

4. Costs of special consultants (including but not limited to engineers, architects, testing laboratories, surveyors, attorneys, and accountants) employed for services specifically related to the Work.

5. Supplemental costs including the following:

    a. The proportion of necessary transportation, travel, and subsistence expenses of Contractor's employees incurred in discharge of duties connected with the Work.

    b. Cost, including transportation and maintenance, of all materials, supplies, equipment, machinery, appliances, office, and temporary facilities at the Site, and hand tools not owned by the workers, which are consumed in the performance of the Work, and cost, less market value, of such items used but not consumed which remain the property of Contractor.

    c. Rentals of all construction equipment and machinery, and the parts thereof, whether rented from Contractor or others in accordance with rental agreements approved by Owner with the advice of Engineer, and the costs of transportation, loading, unloading, assembly, dismantling, and removal thereof. All such costs shall be in accordance with the terms of said rental agreements. The rental of any such equipment, machinery, or parts shall cease when the use thereof is no longer necessary for the Work.

    d. Sales, consumer, use, and other similar taxes related to the Work, and for which Contractor is liable, as imposed by Laws and Regulations.

    e. Deposits lost for causes other than negligence of Contractor, any Subcontractor, or anyone directly or indirectly employed by any of them or for whose acts any of them may be liable, and royalty payments and fees for permits and licenses.

    f. Losses and damages (and related expenses) caused by damage to the Work, not compensated by insurance or otherwise, sustained by Contractor in connection with the performance of the Work (except losses and damages within the deductible amounts of property insurance established in accordance with Paragraph 6.05), provided such losses and damages have resulted from causes

Copyright © 2013 National Society of Professional Engineers, American Council of Engineering Companies, and American Society of Civil Engineers. All rights reserved.

other than the negligence of Contractor, any Subcontractor, or anyone directly or indirectly employed by any of them or for whose acts any of them may be liable. Such losses shall include settlements made with the written consent and approval of Owner. No such losses, damages, and expenses shall be included in the Cost of the Work for the purpose of determining Contractor's fee.

g. The cost of utilities, fuel, and sanitary facilities at the Site.

h. Minor expenses such as communication service at the Site, express and courier services, and similar petty cash items in connection with the Work.

i. The costs of premiums for all bonds and insurance that Contractor is required by the Contract Documents to purchase and maintain.

C. *Costs Excluded*: The term Cost of the Work shall not include any of the following items:

1. Payroll costs and other compensation of Contractor's officers, executives, principals (of partnerships and sole proprietorships), general managers, safety managers, engineers, architects, estimators, attorneys, auditors, accountants, purchasing and contracting agents, expediters, timekeepers, clerks, and other personnel employed by Contractor, whether at the Site or in Contractor's principal or branch office for general administration of the Work and not specifically included in the agreed upon schedule of job classifications referred to in Paragraph 13.01.B.1 or specifically covered by Paragraph 13.01.B.4. The payroll costs and other compensation excluded here are to be considered administrative costs covered by the Contractor's fee.

2. Expenses of Contractor's principal and branch offices other than Contractor's office at the Site.

3. Any part of Contractor's capital expenses, including interest on Contractor's capital employed for the Work and charges against Contractor for delinquent payments.

4. Costs due to the negligence of Contractor, any Subcontractor, or anyone directly or indirectly employed by any of them or for whose acts any of them may be liable, including but not limited to, the correction of defective Work, disposal of materials or equipment wrongly supplied, and making good any damage to property.

5. Other overhead or general expense costs of any kind and the costs of any item not specifically and expressly included in Paragraph 13.01.B.

D. *Contractor's Fee*: When the Work as a whole is performed on the basis of cost-plus, Contractor's fee shall be determined as set forth in the Agreement. When the value of any Work covered by a Change Order, Change Proposal, Claim, set-off, or other adjustment in Contract Price is determined on the basis of Cost of the Work, Contractor's fee shall be determined as set forth in Paragraph 11.04.C.

E. *Documentation*: Whenever the Cost of the Work for any purpose is to be determined pursuant to this Article 13, Contractor will establish and maintain records thereof in accordance with generally accepted accounting practices and submit in a form acceptable to Engineer an itemized cost breakdown together with supporting data.

13.02 *Allowances*

A. It is understood that Contractor has included in the Contract Price all allowances so named in the Contract Documents and shall cause the Work so covered to be performed for such sums and by such persons or entities as may be acceptable to Owner and Engineer.

Copyright © 2013 National Society of Professional Engineers, American Council of Engineering Companies, and American Society of Civil Engineers. All rights reserved.

B. *Cash Allowances*: Contractor agrees that:

1. the cash allowances include the cost to Contractor (less any applicable trade discounts) of materials and equipment required by the allowances to be delivered at the Site, and all applicable taxes; and

2. Contractor's costs for unloading and handling on the Site, labor, installation, overhead, profit, and other expenses contemplated for the cash allowances have been included in the Contract Price and not in the allowances, and no demand for additional payment on account of any of the foregoing will be valid.

C. *Contingency Allowance*: Contractor agrees that a contingency allowance, if any, is for the sole use of Owner to cover unanticipated costs.

D. Prior to final payment, an appropriate Change Order will be issued as recommended by Engineer to reflect actual amounts due Contractor on account of Work covered by allowances, and the Contract Price shall be correspondingly adjusted.

13.03 *Unit Price Work*

A. Where the Contract Documents provide that all or part of the Work is to be Unit Price Work, initially the Contract Price will be deemed to include for all Unit Price Work an amount equal to the sum of the unit price for each separately identified item of Unit Price Work times the estimated quantity of each item as indicated in the Agreement.

B. The estimated quantities of items of Unit Price Work are not guaranteed and are solely for the purpose of comparison of Bids and determining an initial Contract Price. Payments to Contractor for Unit Price Work will be based on actual quantities.

C. Each unit price will be deemed to include an amount considered by Contractor to be adequate to cover Contractor's overhead and profit for each separately identified item.

D. Engineer will determine the actual quantities and classifications of Unit Price Work performed by Contractor. Engineer will review with Contractor the Engineer's preliminary determinations on such matters before rendering a written decision thereon (by recommendation of an Application for Payment or otherwise). Engineer's written decision thereon will be final and binding (except as modified by Engineer to reflect changed factual conditions or more accurate data) upon Owner and Contractor, subject to the provisions of the following paragraph.

E. Within 30 days of Engineer's written decision under the preceding paragraph, Contractor may submit a Change Proposal, or Owner may file a Claim, seeking an adjustment in the Contract Price if:

1. the quantity of any item of Unit Price Work performed by Contractor differs materially and significantly from the estimated quantity of such item indicated in the Agreement;

2. there is no corresponding adjustment with respect to any other item of Work; and

3. Contractor believes that it is entitled to an increase in Contract Price as a result of having incurred additional expense or Owner believes that Owner is entitled to a decrease in Contract Price, and the parties are unable to agree as to the amount of any such increase or decrease.

Copyright © 2013 National Society of Professional Engineers, American Council of Engineering Companies, and American Society of Civil Engineers. All rights reserved.

ARTICLE 14 – TESTS AND INSPECTIONS; CORRECTION, REMOVAL OR ACCEPTANCE OF DEFECTIVE WORK

14.01 *Access to Work*

A. Owner, Engineer, their consultants and other representatives and personnel of Owner, independent testing laboratories, and authorities having jurisdiction will have access to the Site and the Work at reasonable times for their observation, inspection, and testing. Contractor shall provide them proper and safe conditions for such access and advise them of Contractor's safety procedures and programs so that they may comply therewith as applicable.

14.02 *Tests, Inspections, and Approvals*

A. Contractor shall give Engineer timely notice of readiness of the Work (or specific parts thereof) for all required inspections and tests, and shall cooperate with inspection and testing personnel to facilitate required inspections and tests.

B. Owner shall retain and pay for the services of an independent inspector, testing laboratory, or other qualified individual or entity to perform all inspections and tests expressly required by the Contract Documents to be furnished and paid for by Owner, except that costs incurred in connection with tests or inspections of covered Work shall be governed by the provisions of Paragraph 14.05.

C. If Laws or Regulations of any public body having jurisdiction require any Work (or part thereof) specifically to be inspected, tested, or approved by an employee or other representative of such public body, Contractor shall assume full responsibility for arranging and obtaining such inspections, tests, or approvals, pay all costs in connection therewith, and furnish Engineer the required certificates of inspection or approval.

D. Contractor shall be responsible for arranging, obtaining, and paying for all inspections and tests required:

1. by the Contract Documents, unless the Contract Documents expressly allocate responsibility for a specific inspection or test to Owner;

2. to attain Owner's and Engineer's acceptance of materials or equipment to be incorporated in the Work;

3. by manufacturers of equipment furnished under the Contract Documents;

4. for testing, adjusting, and balancing of mechanical, electrical, and other equipment to be incorporated into the Work; and

5. for acceptance of materials, mix designs, or equipment submitted for approval prior to Contractor's purchase thereof for incorporation in the Work.

Such inspections and tests shall be performed by independent inspectors, testing laboratories, or other qualified individuals or entities acceptable to Owner and Engineer.

E. If the Contract Documents require the Work (or part thereof) to be approved by Owner, Engineer, or another designated individual or entity, then Contractor shall assume full responsibility for arranging and obtaining such approvals.

F. If any Work (or the work of others) that is to be inspected, tested, or approved is covered by Contractor without written concurrence of Engineer, Contractor shall, if requested by Engineer, uncover such Work for observation. Such uncovering shall be at Contractor's expense unless Contractor had given Engineer timely notice of Contractor's intention to

Copyright © 2013 National Society of Professional Engineers, American Council of Engineering Companies, and American Society of Civil Engineers. All rights reserved.

cover the same and Engineer had not acted with reasonable promptness in response to such notice.

14.03 *Defective Work*

A. *Contractor's Obligation*: It is Contractor's obligation to assure that the Work is not defective.

B. *Engineer's Authority*: Engineer has the authority to determine whether Work is defective, and to reject defective Work.

C. *Notice of Defects*: Prompt notice of all defective Work of which Owner or Engineer has actual knowledge will be given to Contractor.

D. *Correction, or Removal and Replacement*: Promptly after receipt of written notice of defective Work, Contractor shall correct all such defective Work, whether or not fabricated, installed, or completed, or, if Engineer has rejected the defective Work, remove it from the Project and replace it with Work that is not defective.

E. *Preservation of Warranties*: When correcting defective Work, Contractor shall take no action that would void or otherwise impair Owner's special warranty and guarantee, if any, on said Work.

F. *Costs and Damages*: In addition to its correction, removal, and replacement obligations with respect to defective Work, Contractor shall pay all claims, costs, losses, and damages arising out of or relating to defective Work, including but not limited to the cost of the inspection, testing, correction, removal, replacement, or reconstruction of such defective Work, fines levied against Owner by governmental authorities because the Work is defective, and the costs of repair or replacement of work of others resulting from defective Work. Prior to final payment, if Owner and Contractor are unable to agree as to the measure of such claims, costs, losses, and damages resulting from defective Work, then Owner may impose a reasonable set-off against payments due under Article 15.

14.04 *Acceptance of Defective Work*

A. If, instead of requiring correction or removal and replacement of defective Work, Owner prefers to accept it, Owner may do so (subject, if such acceptance occurs prior to final payment, to Engineer's confirmation that such acceptance is in general accord with the design intent and applicable engineering principles, and will not endanger public safety). Contractor shall pay all claims, costs, losses, and damages attributable to Owner's evaluation of and determination to accept such defective Work (such costs to be approved by Engineer as to reasonableness), and for the diminished value of the Work to the extent not otherwise paid by Contractor. If any such acceptance occurs prior to final payment, the necessary revisions in the Contract Documents with respect to the Work shall be incorporated in a Change Order. If the parties are unable to agree as to the decrease in the Contract Price, reflecting the diminished value of Work so accepted, then Owner may impose a reasonable set-off against payments due under Article 15. If the acceptance of defective Work occurs after final payment, Contractor shall pay an appropriate amount to Owner.

14.05 *Uncovering Work*

A. Engineer has the authority to require additional inspection or testing of the Work, whether or not the Work is fabricated, installed, or completed.

Copyright © 2013 National Society of Professional Engineers, American Council of Engineering Companies, and American Society of Civil Engineers. All rights reserved.

B. If any Work is covered contrary to the written request of Engineer, then Contractor shall, if requested by Engineer, uncover such Work for Engineer's observation, and then replace the covering, all at Contractor's expense.

C. If Engineer considers it necessary or advisable that covered Work be observed by Engineer or inspected or tested by others, then Contractor, at Engineer's request, shall uncover, expose, or otherwise make available for observation, inspection, or testing as Engineer may require, that portion of the Work in question, and provide all necessary labor, material, and equipment.

1. If it is found that the uncovered Work is defective, Contractor shall be responsible for all claims, costs, losses, and damages arising out of or relating to such uncovering, exposure, observation, inspection, and testing, and of satisfactory replacement or reconstruction (including but not limited to all costs of repair or replacement of work of others); and pending Contractor's full discharge of this responsibility the Owner shall be entitled to impose a reasonable set-off against payments due under Article 15.

2. If the uncovered Work is not found to be defective, Contractor shall be allowed an increase in the Contract Price or an extension of the Contract Times, or both, directly attributable to such uncovering, exposure, observation, inspection, testing, replacement, and reconstruction. If the parties are unable to agree as to the amount or extent thereof, then Contractor may submit a Change Proposal within 30 days of the determination that the Work is not defective.

14.06 *Owner May Stop the Work*

A. If the Work is defective, or Contractor fails to supply sufficient skilled workers or suitable materials or equipment, or fails to perform the Work in such a way that the completed Work will conform to the Contract Documents, then Owner may order Contractor to stop the Work, or any portion thereof, until the cause for such order has been eliminated; however, this right of Owner to stop the Work shall not give rise to any duty on the part of Owner to exercise this right for the benefit of Contractor, any Subcontractor, any Supplier, any other individual or entity, or any surety for, or employee or agent of any of them.

14.07 *Owner May Correct Defective Work*

A. If Contractor fails within a reasonable time after written notice from Engineer to correct defective Work, or to remove and replace rejected Work as required by Engineer, or if Contractor fails to perform the Work in accordance with the Contract Documents, or if Contractor fails to comply with any other provision of the Contract Documents, then Owner may, after seven days written notice to Contractor, correct or remedy any such deficiency.

B. In exercising the rights and remedies under this Paragraph 14.07, Owner shall proceed expeditiously. In connection with such corrective or remedial action, Owner may exclude Contractor from all or part of the Site, take possession of all or part of the Work and suspend Contractor's services related thereto, and incorporate in the Work all materials and equipment stored at the Site or for which Owner has paid Contractor but which are stored elsewhere. Contractor shall allow Owner, Owner's representatives, agents and employees, Owner's other contractors, and Engineer and Engineer's consultants access to the Site to enable Owner to exercise the rights and remedies under this paragraph.

C. All claims, costs, losses, and damages incurred or sustained by Owner in exercising the rights and remedies under this Paragraph 14.07 will be charged against Contractor as set-offs against payments due under Article 15. Such claims, costs, losses and damages will

Copyright © 2013 National Society of Professional Engineers, American Council of Engineering Companies, and American Society of Civil Engineers. All rights reserved.

include but not be limited to all costs of repair, or replacement of work of others destroyed or damaged by correction, removal, or replacement of Contractor's defective Work.

D. Contractor shall not be allowed an extension of the Contract Times because of any delay in the performance of the Work attributable to the exercise by Owner of Owner's rights and remedies under this Paragraph 14.07.

ARTICLE 15 – PAYMENTS TO CONTRACTOR; SET-OFFS; COMPLETION; CORRECTION PERIOD

15.01 *Progress Payments*

A. *Basis for Progress Payments*: The Schedule of Values established as provided in Article 2 will serve as the basis for progress payments and will be incorporated into a form of Application for Payment acceptable to Engineer. Progress payments on account of Unit Price Work will be based on the number of units completed during the pay period, as determined under the provisions of Paragraph 13.03. Progress payments for cost-based Work will be based on Cost of the Work completed by Contractor during the pay period.

B. *Applications for Payments*:

1. At least 20 days before the date established in the Agreement for each progress payment (but not more often than once a month), Contractor shall submit to Engineer for review an Application for Payment filled out and signed by Contractor covering the Work completed as of the date of the Application and accompanied by such supporting documentation as is required by the Contract Documents. If payment is requested on the basis of materials and equipment not incorporated in the Work but delivered and suitably stored at the Site or at another location agreed to in writing, the Application for Payment shall also be accompanied by a bill of sale, invoice, or other documentation warranting that Owner has received the materials and equipment free and clear of all Liens, and evidence that the materials and equipment are covered by appropriate property insurance, a warehouse bond, or other arrangements to protect Owner's interest therein, all of which must be satisfactory to Owner.

2. Beginning with the second Application for Payment, each Application shall include an affidavit of Contractor stating that all previous progress payments received on account of the Work have been applied on account to discharge Contractor's legitimate obligations associated with prior Applications for Payment.

3. The amount of retainage with respect to progress payments will be as stipulated in the Agreement.

C. *Review of Applications*:

1. Engineer will, within 10 days after receipt of each Application for Payment, including each resubmittal, either indicate in writing a recommendation of payment and present the Application to Owner, or return the Application to Contractor indicating in writing Engineer's reasons for refusing to recommend payment. In the latter case, Contractor may make the necessary corrections and resubmit the Application.

2. Engineer's recommendation of any payment requested in an Application for Payment will constitute a representation by Engineer to Owner, based on Engineer's observations of the executed Work as an experienced and qualified design professional, and on Engineer's review of the Application for Payment and the accompanying data and schedules, that to the best of Engineer's knowledge, information and belief:

Copyright © 2013 National Society of Professional Engineers, American Council of Engineering Companies, and American Society of Civil Engineers. All rights reserved.

a. the Work has progressed to the point indicated;

b. the quality of the Work is generally in accordance with the Contract Documents (subject to an evaluation of the Work as a functioning whole prior to or upon Substantial Completion, the results of any subsequent tests called for in the Contract Documents, a final determination of quantities and classifications for Unit Price Work under Paragraph 13.03, and any other qualifications stated in the recommendation); and

c. the conditions precedent to Contractor's being entitled to such payment appear to have been fulfilled in so far as it is Engineer's responsibility to observe the Work.

3. By recommending any such payment Engineer will not thereby be deemed to have represented that:

a. inspections made to check the quality or the quantity of the Work as it has been performed have been exhaustive, extended to every aspect of the Work in progress, or involved detailed inspections of the Work beyond the responsibilities specifically assigned to Engineer in the Contract; or

b. there may not be other matters or issues between the parties that might entitle Contractor to be paid additionally by Owner or entitle Owner to withhold payment to Contractor.

4. Neither Engineer's review of Contractor's Work for the purposes of recommending payments nor Engineer's recommendation of any payment, including final payment, will impose responsibility on Engineer:

a. to supervise, direct, or control the Work, or

b. for the means, methods, techniques, sequences, or procedures of construction, or the safety precautions and programs incident thereto, or

c. for Contractor's failure to comply with Laws and Regulations applicable to Contractor's performance of the Work, or

d. to make any examination to ascertain how or for what purposes Contractor has used the money paid on account of the Contract Price, or

e. to determine that title to any of the Work, materials, or equipment has passed to Owner free and clear of any Liens.

5. Engineer may refuse to recommend the whole or any part of any payment if, in Engineer's opinion, it would be incorrect to make the representations to Owner stated in Paragraph 15.01.C.2.

6. Engineer will recommend reductions in payment (set-offs) necessary in Engineer's opinion to protect Owner from loss because:

a. the Work is defective, requiring correction or replacement;

b. the Contract Price has been reduced by Change Orders;

c. Owner has been required to correct defective Work in accordance with Paragraph 14.07, or has accepted defective Work pursuant to Paragraph 14.04;

d. Owner has been required to remove or remediate a Hazardous Environmental Condition for which Contractor is responsible; or

Copyright © 2013 National Society of Professional Engineers, American Council of Engineering Companies, and American Society of Civil Engineers. All rights reserved.

e. Engineer has actual knowledge of the occurrence of any of the events that would constitute a default by Contractor and therefore justify termination for cause under the Contract Documents.

D. *Payment Becomes Due*:

1. Ten days after presentation of the Application for Payment to Owner with Engineer's recommendation, the amount recommended (subject to any Owner set-offs) will become due, and when due will be paid by Owner to Contractor.

E. *Reductions in Payment by Owner*:

1. In addition to any reductions in payment (set-offs) recommended by Engineer, Owner is entitled to impose a set-off against payment based on any of the following:

a. claims have been made against Owner on account of Contractor's conduct in the performance or furnishing of the Work, or Owner has incurred costs, losses, or damages on account of Contractor's conduct in the performance or furnishing of the Work, including but not limited to claims, costs, losses, or damages from workplace injuries, adjacent property damage, non-compliance with Laws and Regulations, and patent infringement;

b. Contractor has failed to take reasonable and customary measures to avoid damage, delay, disruption, and interference with other work at or adjacent to the Site;

c. Contractor has failed to provide and maintain required bonds or insurance;

d. Owner has been required to remove or remediate a Hazardous Environmental Condition for which Contractor is responsible;

e. Owner has incurred extra charges or engineering costs related to submittal reviews, evaluations of proposed substitutes, tests and inspections, or return visits to manufacturing or assembly facilities;

f. the Work is defective, requiring correction or replacement;

g. Owner has been required to correct defective Work in accordance with Paragraph 14.07, or has accepted defective Work pursuant to Paragraph 14.04;

h. the Contract Price has been reduced by Change Orders;

i. an event that would constitute a default by Contractor and therefore justify a termination for cause has occurred;

j. liquidated damages have accrued as a result of Contractor's failure to achieve Milestones, Substantial Completion, or final completion of the Work;

k. Liens have been filed in connection with the Work, except where Contractor has delivered a specific bond satisfactory to Owner to secure the satisfaction and discharge of such Liens;

l. there are other items entitling Owner to a set off against the amount recommended.

2. If Owner imposes any set-off against payment, whether based on its own knowledge or on the written recommendations of Engineer, Owner will give Contractor immediate written notice (with a copy to Engineer) stating the reasons for such action and the specific amount of the reduction, and promptly pay Contractor any amount

Copyright © 2013 National Society of Professional Engineers, American Council of Engineering Companies, and American Society of Civil Engineers. All rights reserved.

remaining after deduction of the amount so withheld. Owner shall promptly pay Contractor the amount so withheld, or any adjustment thereto agreed to by Owner and Contractor, if Contractor remedies the reasons for such action. The reduction imposed shall be binding on Contractor unless it duly submits a Change Proposal contesting the reduction.

3. Upon a subsequent determination that Owner's refusal of payment was not justified, the amount wrongfully withheld shall be treated as an amount due as determined by Paragraph 15.01.C.1 and subject to interest as provided in the Agreement.

15.02 *Contractor's Warranty of Title*

A. Contractor warrants and guarantees that title to all Work, materials, and equipment furnished under the Contract will pass to Owner free and clear of (1) all Liens and other title defects, and (2) all patent, licensing, copyright, or royalty obligations, no later than seven days after the time of payment by Owner.

15.03 *Substantial Completion*

A. When Contractor considers the entire Work ready for its intended use Contractor shall notify Owner and Engineer in writing that the entire Work is substantially complete and request that Engineer issue a certificate of Substantial Completion. Contractor shall at the same time submit to Owner and Engineer an initial draft of punch list items to be completed or corrected before final payment.

B. Promptly after Contractor's notification, Owner, Contractor, and Engineer shall make an inspection of the Work to determine the status of completion. If Engineer does not consider the Work substantially complete, Engineer will notify Contractor in writing giving the reasons therefor.

C. If Engineer considers the Work substantially complete, Engineer will deliver to Owner a preliminary certificate of Substantial Completion which shall fix the date of Substantial Completion. Engineer shall attach to the certificate a punch list of items to be completed or corrected before final payment. Owner shall have seven days after receipt of the preliminary certificate during which to make written objection to Engineer as to any provisions of the certificate or attached punch list. If, after considering the objections to the provisions of the preliminary certificate, Engineer concludes that the Work is not substantially complete, Engineer will, within 14 days after submission of the preliminary certificate to Owner, notify Contractor in writing that the Work is not substantially complete, stating the reasons therefor. If Owner does not object to the provisions of the certificate, or if despite consideration of Owner's objections Engineer concludes that the Work is substantially complete, then Engineer will, within said 14 days, execute and deliver to Owner and Contractor a final certificate of Substantial Completion (with a revised punch list of items to be completed or corrected) reflecting such changes from the preliminary certificate as Engineer believes justified after consideration of any objections from Owner.

D. At the time of receipt of the preliminary certificate of Substantial Completion, Owner and Contractor will confer regarding Owner's use or occupancy of the Work following Substantial Completion, review the builder's risk insurance policy with respect to the end of the builder's risk coverage, and confirm the transition to coverage of the Work under a permanent property insurance policy held by Owner. Unless Owner and Contractor agree otherwise in writing, Owner shall bear responsibility for security, operation, protection of the Work, property insurance, maintenance, heat, and utilities upon Owner's use or occupancy of the Work.

Copyright © 2013 National Society of Professional Engineers, American Council of Engineering Companies, and American Society of Civil Engineers. All rights reserved.

E. After Substantial Completion the Contractor shall promptly begin work on the punch list of items to be completed or corrected prior to final payment. In appropriate cases Contractor may submit monthly Applications for Payment for completed punch list items, following the progress payment procedures set forth above.

F. Owner shall have the right to exclude Contractor from the Site after the date of Substantial Completion subject to allowing Contractor reasonable access to remove its property and complete or correct items on the punch list.

15.04 *Partial Use or Occupancy*

A. Prior to Substantial Completion of all the Work, Owner may use or occupy any substantially completed part of the Work which has specifically been identified in the Contract Documents, or which Owner, Engineer, and Contractor agree constitutes a separately functioning and usable part of the Work that can be used by Owner for its intended purpose without significant interference with Contractor's performance of the remainder of the Work, subject to the following conditions:

1. At any time Owner may request in writing that Contractor permit Owner to use or occupy any such part of the Work that Owner believes to be substantially complete. If and when Contractor agrees that such part of the Work is substantially complete, Contractor, Owner, and Engineer will follow the procedures of Paragraph 15.03.A through E for that part of the Work.

2. At any time Contractor may notify Owner and Engineer in writing that Contractor considers any such part of the Work substantially complete and request Engineer to issue a certificate of Substantial Completion for that part of the Work.

3. Within a reasonable time after either such request, Owner, Contractor, and Engineer shall make an inspection of that part of the Work to determine its status of completion. If Engineer does not consider that part of the Work to be substantially complete, Engineer will notify Owner and Contractor in writing giving the reasons therefor. If Engineer considers that part of the Work to be substantially complete, the provisions of Paragraph 15.03 will apply with respect to certification of Substantial Completion of that part of the Work and the division of responsibility in respect thereof and access thereto.

4. No use or occupancy or separate operation of part of the Work may occur prior to compliance with the requirements of Paragraph 6.05 regarding builder's risk or other property insurance.

15.05 *Final Inspection*

A. Upon written notice from Contractor that the entire Work or an agreed portion thereof is complete, Engineer will promptly make a final inspection with Owner and Contractor and will notify Contractor in writing of all particulars in which this inspection reveals that the Work, or agreed portion thereof, is incomplete or defective. Contractor shall immediately take such measures as are necessary to complete such Work or remedy such deficiencies.

15.06 *Final Payment*

A. *Application for Payment*:

1. After Contractor has, in the opinion of Engineer, satisfactorily completed all corrections identified during the final inspection and has delivered, in accordance with the Contract Documents, all maintenance and operating instructions, schedules, guarantees, bonds, certificates or other evidence of insurance, certificates of

Copyright © 2013 National Society of Professional Engineers, American Council of Engineering Companies, and American Society of Civil Engineers. All rights reserved.

inspection, annotated record documents (as provided in Paragraph 7.11), and other documents, Contractor may make application for final payment.

2. The final Application for Payment shall be accompanied (except as previously delivered) by:

   a. all documentation called for in the Contract Documents;

   b. consent of the surety, if any, to final payment;

   c. satisfactory evidence that all title issues have been resolved such that title to all Work, materials, and equipment has passed to Owner free and clear of any Liens or other title defects, or will so pass upon final payment.

   d. a list of all disputes that Contractor believes are unsettled; and

   e. complete and legally effective releases or waivers (satisfactory to Owner) of all Lien rights arising out of the Work, and of Liens filed in connection with the Work.

3. In lieu of the releases or waivers of Liens specified in Paragraph 15.06.A.2 and as approved by Owner, Contractor may furnish receipts or releases in full and an affidavit of Contractor that: (a) the releases and receipts include all labor, services, material, and equipment for which a Lien could be filed; and (b) all payrolls, material and equipment bills, and other indebtedness connected with the Work for which Owner might in any way be responsible, or which might in any way result in liens or other burdens on Owner's property, have been paid or otherwise satisfied. If any Subcontractor or Supplier fails to furnish such a release or receipt in full, Contractor may furnish a bond or other collateral satisfactory to Owner to indemnify Owner against any Lien, or Owner at its option may issue joint checks payable to Contractor and specified Subcontractors and Suppliers.

B. *Engineer's Review of Application and Acceptance*:

1. If, on the basis of Engineer's observation of the Work during construction and final inspection, and Engineer's review of the final Application for Payment and accompanying documentation as required by the Contract Documents, Engineer is satisfied that the Work has been completed and Contractor's other obligations under the Contract have been fulfilled, Engineer will, within ten days after receipt of the final Application for Payment, indicate in writing Engineer's recommendation of final payment and present the Application for Payment to Owner for payment. Such recommendation shall account for any set-offs against payment that are necessary in Engineer's opinion to protect Owner from loss for the reasons stated above with respect to progress payments. At the same time Engineer will also give written notice to Owner and Contractor that the Work is acceptable, subject to the provisions of Paragraph 15.07. Otherwise, Engineer will return the Application for Payment to Contractor, indicating in writing the reasons for refusing to recommend final payment, in which case Contractor shall make the necessary corrections and resubmit the Application for Payment.

C. *Completion of Work*: The Work is complete (subject to surviving obligations) when it is ready for final payment as established by the Engineer's written recommendation of final payment.

D. *Payment Becomes Due*: Thirty days after the presentation to Owner of the final Application for Payment and accompanying documentation, the amount recommended by Engineer (less any further sum Owner is entitled to set off against Engineer's recommendation,

Copyright © 2013 National Society of Professional Engineers, American Council of Engineering Companies, and American Society of Civil Engineers. All rights reserved.

including but not limited to set-offs for liquidated damages and set-offs allowed under the provisions above with respect to progress payments) will become due and shall be paid by Owner to Contractor.

15.07 *Waiver of Claims*

A. The making of final payment will not constitute a waiver by Owner of claims or rights against Contractor. Owner expressly reserves claims and rights arising from unsettled Liens, from defective Work appearing after final inspection pursuant to Paragraph 15.05, from Contractor's failure to comply with the Contract Documents or the terms of any special guarantees specified therein, from outstanding Claims by Owner, or from Contractor's continuing obligations under the Contract Documents.

B. The acceptance of final payment by Contractor will constitute a waiver by Contractor of all claims and rights against Owner other than those pending matters that have been duly submitted or appealed under the provisions of Article 17.

15.08 *Correction Period*

A. If within one year after the date of Substantial Completion (or such longer period of time as may be prescribed by the terms of any applicable special guarantee required by the Contract Documents, or by any specific provision of the Contract Documents), any Work is found to be defective, or if the repair of any damages to the Site, adjacent areas that Contractor has arranged to use through construction easements or otherwise, and other adjacent areas used by Contractor as permitted by Laws and Regulations, is found to be defective, then Contractor shall promptly, without cost to Owner and in accordance with Owner's written instructions:

1. correct the defective repairs to the Site or such other adjacent areas;

2. correct such defective Work;

3. if the defective Work has been rejected by Owner, remove it from the Project and replace it with Work that is not defective, and

4. satisfactorily correct or repair or remove and replace any damage to other Work, to the work of others, or to other land or areas resulting therefrom.

B. If Contractor does not promptly comply with the terms of Owner's written instructions, or in an emergency where delay would cause serious risk of loss or damage, Owner may have the defective Work corrected or repaired or may have the rejected Work removed and replaced. Contractor shall pay all claims, costs, losses, and damages (including but not limited to all fees and charges of engineers, architects, attorneys, and other professionals and all court or arbitration or other dispute resolution costs) arising out of or relating to such correction or repair or such removal and replacement (including but not limited to all costs of repair or replacement of work of others).

C. In special circumstances where a particular item of equipment is placed in continuous service before Substantial Completion of all the Work, the correction period for that item may start to run from an earlier date if so provided in the Specifications.

D. Where defective Work (and damage to other Work resulting therefrom) has been corrected or removed and replaced under this paragraph, the correction period hereunder with respect to such Work will be extended for an additional period of one year after such correction or removal and replacement has been satisfactorily completed.

Copyright © 2013 National Society of Professional Engineers, American Council of Engineering Companies, and American Society of Civil Engineers. All rights reserved.

E. Contractor's obligations under this paragraph are in addition to all other obligations and warranties. The provisions of this paragraph shall not be construed as a substitute for, or a waiver of, the provisions of any applicable statute of limitation or repose.

ARTICLE 16 – SUSPENSION OF WORK AND TERMINATION

16.01 *Owner May Suspend Work*

A. At any time and without cause, Owner may suspend the Work or any portion thereof for a period of not more than 90 consecutive days by written notice to Contractor and Engineer. Such notice will fix the date on which Work will be resumed. Contractor shall resume the Work on the date so fixed. Contractor shall be entitled to an adjustment in the Contract Price or an extension of the Contract Times, or both, directly attributable to any such suspension. Any Change Proposal seeking such adjustments shall be submitted no later than 30 days after the date fixed for resumption of Work.

16.02 *Owner May Terminate for Cause*

A. The occurrence of any one or more of the following events will constitute a default by Contractor and justify termination for cause:

1. Contractor's persistent failure to perform the Work in accordance with the Contract Documents (including, but not limited to, failure to supply sufficient skilled workers or suitable materials or equipment or failure to adhere to the Progress Schedule);

2. Failure of Contractor to perform or otherwise to comply with a material term of the Contract Documents;

3. Contractor's disregard of Laws or Regulations of any public body having jurisdiction; or

4. Contractor's repeated disregard of the authority of Owner or Engineer.

B. If one or more of the events identified in Paragraph 16.02.A occurs, then after giving Contractor (and any surety) ten days written notice that Owner is considering a declaration that Contractor is in default and termination of the contract, Owner may proceed to:

1. declare Contractor to be in default, and give Contractor (and any surety) notice that the Contract is terminated; and

2. enforce the rights available to Owner under any applicable performance bond.

C. Subject to the terms and operation of any applicable performance bond, if Owner has terminated the Contract for cause, Owner may exclude Contractor from the Site, take possession of the Work, incorporate in the Work all materials and equipment stored at the Site or for which Owner has paid Contractor but which are stored elsewhere, and complete the Work as Owner may deem expedient.

D. Owner may not proceed with termination of the Contract under Paragraph 16.02.B if Contractor within seven days of receipt of notice of intent to terminate begins to correct its failure to perform and proceeds diligently to cure such failure.

E. If Owner proceeds as provided in Paragraph 16.02.B, Contractor shall not be entitled to receive any further payment until the Work is completed. If the unpaid balance of the Contract Price exceeds the cost to complete the Work, including all related claims, costs, losses, and damages (including but not limited to all fees and charges of engineers, architects, attorneys, and other professionals) sustained by Owner, such excess will be paid to Contractor. If the cost to complete the Work including such related claims, costs, losses,

Copyright © 2013 National Society of Professional Engineers, American Council of Engineering Companies, and American Society of Civil Engineers. All rights reserved.

and damages exceeds such unpaid balance, Contractor shall pay the difference to Owner. Such claims, costs, losses, and damages incurred by Owner will be reviewed by Engineer as to their reasonableness and, when so approved by Engineer, incorporated in a Change Order. When exercising any rights or remedies under this paragraph, Owner shall not be required to obtain the lowest price for the Work performed.

F. Where Contractor's services have been so terminated by Owner, the termination will not affect any rights or remedies of Owner against Contractor then existing or which may thereafter accrue, or any rights or remedies of Owner against Contractor or any surety under any payment bond or performance bond. Any retention or payment of money due Contractor by Owner will not release Contractor from liability.

G. If and to the extent that Contractor has provided a performance bond under the provisions of Paragraph 6.01.A, the provisions of that bond shall govern over any inconsistent provisions of Paragraphs 16.02.B and 16.02.D.

16.03 *Owner May Terminate For Convenience*

A. Upon seven days written notice to Contractor and Engineer, Owner may, without cause and without prejudice to any other right or remedy of Owner, terminate the Contract. In such case, Contractor shall be paid for (without duplication of any items):

1. completed and acceptable Work executed in accordance with the Contract Documents prior to the effective date of termination, including fair and reasonable sums for overhead and profit on such Work;

2. expenses sustained prior to the effective date of termination in performing services and furnishing labor, materials, or equipment as required by the Contract Documents in connection with uncompleted Work, plus fair and reasonable sums for overhead and profit on such expenses; and

3. other reasonable expenses directly attributable to termination, including costs incurred to prepare a termination for convenience cost proposal.

B. Contractor shall not be paid on account of loss of anticipated overhead, profits, or revenue, or other economic loss arising out of or resulting from such termination.

16.04 *Contractor May Stop Work or Terminate*

A. If, through no act or fault of Contractor, (1) the Work is suspended for more than 90 consecutive days by Owner or under an order of court or other public authority, or (2) Engineer fails to act on any Application for Payment within 30 days after it is submitted, or (3) Owner fails for 30 days to pay Contractor any sum finally determined to be due, then Contractor may, upon seven days written notice to Owner and Engineer, and provided Owner or Engineer do not remedy such suspension or failure within that time, terminate the contract and recover from Owner payment on the same terms as provided in Paragraph 16.03.

B. In lieu of terminating the Contract and without prejudice to any other right or remedy, if Engineer has failed to act on an Application for Payment within 30 days after it is submitted, or Owner has failed for 30 days to pay Contractor any sum finally determined to be due, Contractor may, seven days after written notice to Owner and Engineer, stop the Work until payment is made of all such amounts due Contractor, including interest thereon. The provisions of this paragraph are not intended to preclude Contractor from submitting a Change Proposal for an adjustment in Contract Price or Contract Times or otherwise for

Copyright © 2013 National Society of Professional Engineers, American Council of Engineering Companies, and American Society of Civil Engineers. All rights reserved.

expenses or damage directly attributable to Contractor's stopping the Work as permitted by this paragraph.

ARTICLE 17 – FINAL RESOLUTION OF DISPUTES

17.01 *Methods and Procedures*

A. *Disputes Subject to Final Resolution*: The following disputed matters are subject to final resolution under the provisions of this Article:

1. A timely appeal of an approval in part and denial in part of a Claim, or of a denial in full; and

2. Disputes between Owner and Contractor concerning the Work or obligations under the Contract Documents, and arising after final payment has been made.

B. *Final Resolution of Disputes*: For any dispute subject to resolution under this Article, Owner or Contractor may:

1. elect in writing to invoke the dispute resolution process provided for in the Supplementary Conditions; or

2. agree with the other party to submit the dispute to another dispute resolution process; or

3. if no dispute resolution process is provided for in the Supplementary Conditions or mutually agreed to, give written notice to the other party of the intent to submit the dispute to a court of competent jurisdiction.

ARTICLE 18 – MISCELLANEOUS

18.01 *Giving Notice*

A. Whenever any provision of the Contract Documents requires the giving of written notice, it will be deemed to have been validly given if:

1. delivered in person, by a commercial courier service or otherwise, to the individual or to a member of the firm or to an officer of the corporation for which it is intended; or

2. delivered at or sent by registered or certified mail, postage prepaid, to the last business address known to the sender of the notice.

18.02 *Computation of Times*

A. When any period of time is referred to in the Contract by days, it will be computed to exclude the first and include the last day of such period. If the last day of any such period falls on a Saturday or Sunday or on a day made a legal holiday by the law of the applicable jurisdiction, such day will be omitted from the computation.

18.03 *Cumulative Remedies*

A. The duties and obligations imposed by these General Conditions and the rights and remedies available hereunder to the parties hereto are in addition to, and are not to be construed in any way as a limitation of, any rights and remedies available to any or all of them which are otherwise imposed or available by Laws or Regulations, by special warranty or guarantee, or by other provisions of the Contract. The provisions of this paragraph will be as effective as if repeated specifically in the Contract Documents in connection with each particular duty, obligation, right, and remedy to which they apply.

Copyright © 2013 National Society of Professional Engineers, American Council of Engineering Companies, and American Society of Civil Engineers. All rights reserved.

18.04 *Limitation of Damages*

A. With respect to any and all Change Proposals, Claims, disputes subject to final resolution, and other matters at issue, neither Owner nor Engineer, nor any of their officers, directors, members, partners, employees, agents, consultants, or subcontractors, shall be liable to Contractor for any claims, costs, losses, or damages sustained by Contractor on or in connection with any other project or anticipated project.

18.05 *No Waiver*

A. A party's non-enforcement of any provision shall not constitute a waiver of that provision, nor shall it affect the enforceability of that provision or of the remainder of this Contract.

18.06 *Survival of Obligations*

A. All representations, indemnifications, warranties, and guarantees made in, required by, or given in accordance with the Contract, as well as all continuing obligations indicated in the Contract, will survive final payment, completion, and acceptance of the Work or termination or completion of the Contract or termination of the services of Contractor.

18.07 *Controlling Law*

A. This Contract is to be governed by the law of the state in which the Project is located.

18.08 *Headings*

A. Article and paragraph headings are inserted for convenience only and do not constitute parts of these General Conditions.

Copyright © 2013 National Society of Professional Engineers, American Council of Engineering Companies, and American Society of Civil Engineers. All rights reserved.

SECTION 007314
SUPPLEMENTARY CONDITIONS - EJCDC

1.1 SUMMARY

A. Document Includes:

1. Supplementary Conditions.

B. Related Documents:

1. Section 004117 - Bid Form.
2. Document 005213.10 - Agreement Form - EJCDC Stipulated Sum.
3. Document 007213.10 - General Conditions - EJCDC Stipulated Sum.

1.2 SUPPLEMENTARY CONDITIONS

A. Amendments:

1. These Supplementary Conditions amend or supplement EJCDC C-700 - Standard General Conditions of the Construction Contract and other provisions of the Contract Documents as indicated below.
2. All provisions not amended or supplemented remain in full force and effect.

B. The terms used in these Supplementary Conditions, which are defined in EJCDC C-700, have the meanings assigned to them in the General Conditions. Additional terms used in these Supplementary Conditions have the meanings indicated below, which are applicable to both the singular and plural thereof.

C. (SC-1.01.A.3): Add following to Paragraph 1.01.A.3:

1. Add the following language at the end of Paragraph 1.01.A.3: The Application for Payment form to be used on this Project is form AIA G702 and G703.

D. (SC-1.01.A.8): Add the following language at the end of Paragraph 1.01.A.8: The Change Order form to be used on this Project is form AIA G701.

E. (SC-1.01.A.21): Delete Paragraph 1.01.A.21 in its entirety.

F. (SC-2.02.A): Amend Paragraph 2.02.A to read as follows:

1. Owner shall furnish to Contractor up to 3 printed or hard copies of the Drawings and Project Manual. Additional copies will be furnished upon request at the cost of reproduction.

G. (SC-3.01.D): Add following Paragraph immediately after Paragraph 3.01.C:

1. (Paragraph 3.01.D): Sections of Division 01 govern the execution of the Work of all Sections of the Specifications.

H. (SC-3.05.A): Amend Paragraph 3.05.A to read as follows:

1. The data furnished by Owner or Engineer to Contractor that may be relied upon are limited to the printed copies (also known as hard copies) issued by Engineer or the electronic files issued by Engineer. Printed copies of Engineer issued electronic files, or portions thereof, by Contractor are to be relied upon only if the applicable specifications and drawings are printed in their entirety, unaltered, and drawings to proper scale. Any conclusion or information obtained or derived from data other than described herein as reliable, will be at the Contractor's sole risk. If there is a discrepancy between the electronic files issued by the Engineer and the hard copies issued by Engineer, the hard copies will govern. Reliability of electronic data furnished by Contractor to Owner or Engineer will be at the sole discretion of the receiving party.

I. (SC-5.03): Add following Paragraphs immediately after Paragraph 5.03.A:

1. (Paragraph 5.03.B): The following reports of exploration and tests of subsurface conditions at or contiguous to the Site are known to Owner:

   a. (Paragraph 5.03.B.1): Report dated [**<_____>, 20<_____>**], prepared by <_____>, and titled <_____>. The technical data contained in such report upon which Contractor may rely is <_____>.
   b. (Paragraph 5.03.B.2): Report dated [**<_____>, 20<_____>**], prepared by <_____>, and titled <_____>. The technical data contained in such report upon which Contractor may rely is <_____>.

2. (Paragraph 5.03.D): Underground Utilities are known to exist within project boundaries. These include, but are not limited to, storm sewers, underground telephone & water mains. It is Contractor's responsibility to contact Dig Safely New York a minimum of 72 hours prior to beginning any work to locate any & all utilities. Contractor is to provide protection for all utilities during construction.

3. (Paragraph 5.03.E): The reports and drawings identified above are not part of the Contract Documents, but the technical data contained therein upon which Contractor may rely, as expressly identified and established above, are incorporated into the Contract Documents by reference. Contractor is not entitled to rely upon any other information and data known to or identified by Owner or Engineer.
4. (Paragraph 5.03.F): Copies of reports and drawings identified in SC-5.03.B and SC-5.03.C that are not included in Bidding Documents may be examined at during regular business hours.

J. (SC-5.06): Delete Paragraphs 5.06.A and 5.06.B and insert following:

1. (Paragraph 5.06.A): No reports or drawings related to Hazardous Environmental Conditions at the Site are known to Owner.

K. (SC-6.03.K): Add the following new paragraph immediately after Paragraph 6.03.J:

1. The limits of liability for insurance required by paragraph 6.03 of General Conditions shall provide coverage for not less than the following amounts or greater where required by Law & Regulations:

1. Workers' Compensation, and related coverages under paragraphs 6.03.A.1 through A3 of the General Conditions:

   a. State: Statutory

   b. Applicable Federal

   (e.g. Longshoremen's) Statutory

   c. Employer's Liability $1,000,000

2. Contractor's General Liability under paragraphs 6.03.B.1 through B.3 and 6.03.C.1 through 6.03.C8 of the General Conditions which shall include completed operations and product liability coverages and eliminate the exclusion with respect to property under the care, custody, and control of the Contractor:

Construction Contract Value	Commercial General Liability in combination with Excess (Umbrella) Liability	
	Each Occurrence	General Aggregate
<$10M	$2,000,000	$2,000,000
>$10M - $50M	$5,000,000	$5,000,000
>$50M	$10,000,000	$10,000,000

3. Automobile Liability under paragraph 6.03.D of the General Conditions:

   a. Combined Single Limit of $1,000,000

4. The Contractual Liability coverage required by paragraph 6.03.H of the General Conditions shall provide coverage for not less than the following amounts:

   a. Bodily Injury:

      Each person $2,000,000

      Each Accident $2,000,000

   b. Property Damage:

      Each Accident $2,000,000

      Annual Aggregate $2,000,000

5. Owner and Engineer shall be included on policy as additionally insured.

L. (SC-6.04.A): Delete Paragraph 6.04.A and 6.04B in its entirety and insert the following in its place:

1. Contractor's general liability carrier shall issue separate Protective Liability Policy covering Owner and Engineer for not less than a single Limit of $1,000,000.

M. (SC-6.05.A): Delete Paragraph 6.05.A in its entirety and insert the following in its place:

1. Contractor shall purchase and maintain property insurance upon the Work at the Site in the amount of the full replacement cost thereof. Contractor shall be responsible for any deductible or self-insured retention. This insurance shall:
   1. include the interests of Owner, Contractor, Subcontractors, Engineer, and the officers, directors, partners, employees, agents and other consultants and subcontractors of any of them, each of whom is deemed to have an insurable interest and shall be listed as an insured or loss payee;
   2. be written on a Builder's Risk "all-risk" policy form that shall at least include insurance for physical loss and damage to the Work, temporary buildings, falsework, and materials and equipment in transit and shall insure against at least the following perils or causes of loss: fire, lightning, extended coverage, theft, vandalism and malicious mischief, earthquake, collapse, debris removal, demolition occasioned by enforcement of Laws and Regulations, water damage (other than that caused by flood), and such other perils or causes of loss as may be specifically required by these Supplementary Conditions.
   3. include expenses incurred in the repair or replacement of any insured property (including but not limited to fees and charges of engineers and architects);
   4. cover materials and equipment stored at the Site or at another location that was agreed to in writing by Owner prior to being incorporated in the Work, provided that such materials and equipment have been included in an Application for Payment recommended by Engineer;
   5. allow for partial utilization of the Work by Owner;
   6. include testing and startup;
   7. be maintained in effect until final payment is made unless otherwise agreed to in writing by Owner, Contractor, and Engineer with 30 days written notice to each other loss payee to whom a certificate of insurance has been issued; and
   8. comply with the requirements of Paragraph 6.05.B of the General Conditions.

N. (SC-6.07): Delete Paragraph 6.07 in its entirety.

O. (SC-6.09.B): Add a new paragraph immediately after Paragraph 6.09.A:
1. Owner is exempt from payment of sales and compensating use taxes of the State of New York and of cities and counties thereof on all materials to be incorporated into the Work.
   1. Owner will furnish the required certificates of tax exemption to Contractor for use in the purchase of supplies and materials to be incorporated into the Work.
   2. Owner's exemption does not apply to construction tools, machinery, equipment, or other property purchased by or leased by Contractor, or to supplies or materials not incorporated into the Work.

P. (SC-7.08.B): Add the following new paragraph immediately after Paragraph 7.08.A:
1. Owner will obtain and pay for any local building permits required.

Q. (SC-8.02.A.1): Delete Paragraphs 8.02.A.1-3 in their entirety and replace with the following:
1. Each Prime Contractor shall be responsible for coordination of their work and the work of their subcontractors with the work of other Prime Contractors on the Site to ensure a safe, efficient working environment and to prevent interferences and delays. This responsibility includes scheduling delivery of materials, storage of materials, sequencing of construction involving different crafts, resolving interface issues between crafts, scheduling testing, and all other aspects of the Work that do not impact the design or function of the Work. Improper coordination by any Contractor shall not relieve

Contractor from performing work under this Contract in accordance with the Plans and Specifications.

R. (SC-8.04): Add the following new paragraph immediately after Paragraph 8.03:

1. Should Contractor cause damage to the work or property of any other contractor at the Site, or should any claim arising out of Contractor's performance of the Work at the Site be made by any other contractor against Contractor, Owner, Engineer, or the construction coordinator, then Contractor (without involving Owner, Engineer, or construction coordinator) shall either (1) remedy the damage, (2) agree to compensate the other contractor for remedy of the damage, or (3) remedy the damage and attempt to settle with such other contractor by agreement, or otherwise resolve the dispute by arbitration or at law.
2. Contractor shall, to the fullest extent permitted by Laws and Regulations, indemnify and hold harmless Owner, Engineer, the construction coordinator and the officers, directors, partners, employees, agents and other consultants and subcontractors of each and any of them from and against all claims, costs, losses and damages (including, but not limited to, fees and charges of engineers, architects, attorneys, and other professionals and court and arbitration costs) arising directly, indirectly or consequentially out of any action, legal or equitable, brought by any other contractor against Owner, Engineer, consultants, or the construction coordinator to the extent said claim is based on or arises out of Contractor's performance of the Work. Should another contractor cause damage to the Work or property of Contractor or should the performance of work by any other contractor at the Site give rise to any other Claim, Contractor shall not institute any action, legal or equitable, against Owner, Engineer, or the construction coordinator or permit any action against any of them to be maintained and continued in its name or for its benefit in any court or before any arbiter which seeks to impose liability on or to recover damages from Owner, Engineer, or the construction coordinator on account of any such damage or Claim.
3. If Contractor is delayed at any time in performing or furnishing the Work by any act or neglect of another contractor, and Owner and Contractor are unable to agree as to the extent of any adjustment in Contract Times attributable thereto, Contractor may make a Claim for an extension of times in accordance with Article 12. An extension of the Contract Times shall be Contractor's exclusive remedy with respect to Owner, Engineer, and construction coordinator for any delay, disruption, interference, or hindrance caused by any other contractor. This paragraph does not prevent recovery from Owner, Engineer, or construction coordinator for activities that are their respective responsibilities.

S. (SC-13.03.E): Amend Paragraph 13.03.E.1 to read as follows:

1. the total Bid price any one item of Unit Price Work amounts to 5 percent or more of the Total Contract Price and the actual final quantity of that particular item of Unit Price Work differs by more than 25 percent from the Bid quantity of such item as shown in the Agreement. Such variation in unit price of a particular item shall apply only to that quantity in excess of 125 percent of original Contract item quantity, or in case of a decrease below 75 percent, to the actual amount; and

T. (SC-15.01): Delete paragraph 15.01.D.1 in its entirety and insert the following in its place:

1. Engineer will, within ten days after receipt of each Application for Payment, either indicate in writing a recommendation of payment and present the Application to Owner, or return the Application to Contractor indicating in writing Engineer's reasons for refusing to recommend payment. In the latter case, Contractor may make the necessary corrections and resubmit the Application. Thirty days after presentation of the

Application for Payment to Owner with Engineer's recommendation, the amount recommended will (subject to the provisions of paragraph 15.01.E) become due and when due will be paid by Owner to Contractor.

U. (SC-15.09): Add Section 15.09 to Article 15 of the General Conditions as follows:
SC-15.09 Certification of Wage Rates

1. Contractor shall pay wages to all those under his employ as provided for by Section 220 of Labor Law of State of New York & as set forth in attached Prevailing Wage Rate Schedules.

2. Certified payroll documentation is to be submitted with all Contractor Applications for Payment between the first and final payment requests, inclusive.

V. (SC-17.01): Delete Paragraphs 17.01.B.1, 17.01.B.2, and 17.01.B.3 in their entirety and insert the following in their place:

1. elects in writing to demand arbitration of the claim, pursuant to paragraph SC-17.02.

W. (SC-17.02): Add the following new paragraph immediately after Paragraph 17.01.
SC-17.02 Arbitration

1. All Claims or counterclaims, disputes, or other matters in question between Owner and Contractor arising out of or relating to the Contract Documents or the breach thereof (except for Claims which have been waived by the making or acceptance of final payment as provided by Paragraph 15.07) including but not limited to those not resolved under the provisions of Paragraphs SC 17.01A and 17.01.B will be decided by arbitration in accordance with the rules of The American Arbitration Association and subject to the conditions and limitations of this Paragraph SC 17.02. This agreement to arbitrate and any other agreement or consent to arbitrate entered into will be specifically enforceable under the prevailing law of any court having jurisdiction.
2. The demand for arbitration will be filed in writing with the other party to the Contract and with the selected arbitrator or arbitration provider, and a copy will be sent to Engineer for information, in accordance with Article 17.01.B.
3. The award rendered by the arbitrator(s) shall be consistent with the agreement of the parties, in writing, and include:
   (i) a concise breakdown of the award;
   (ii) a written explanation of the award specifically citing the Contract Document provisions deemed applicable and relied on in making the award.
4. The award will be final. Judgment may be entered upon it in any court having jurisdiction thereof, and it will not be subject to modification or appeal.
5. The fees and expenses of the arbitrators and any arbitration service shall be shared equally by Owner and Contractor.

END OF DOCUMENT 007314

DIVISION 1 - GENERAL REQUIREMENTS

SECTION 011000
SUMMARY

PART 1 - GENERAL

1.1 RELATED DOCUMENTS

A. Drawings and general provisions of the Contract, including General and Supplementary Conditions and other Division 01 Specification Sections, apply to this Section.

1.2 SUMMARY

A. Section Includes:

1. Project information.
2. Contract summaries
3. Definition of Extent of Contract Work
4. Summary by Reference
5. Access to site.
6. Coordination with occupants.
7. Work restrictions.
8. Specification and Drawing conventions.
9. Miscellaneous provisions.

B. Related Requirements:

1. Section 015000 "Temporary Facilities and Controls" for limitations and procedures governing temporary use of Owner's facilities.

1.3 PROJECT INFORMATION

A. Project Identification: Rotterdam Junction Leak Detection Survey.

1. Project Location: Rotterdam, New York.

B. Owner: Town of Rotterdam.

C. Engineer: PRIME AE Group, 100 Great Oaks Boulevard, Suite 114, Albany, NY, 12203.

D. Type of Contract:

1. Contracts for this Project include the following:

a. Contract No. 1: Leak Detection

E. Contract Documents indicate work of Contract & related requirements & conditions that impact the project. Related requirements & conditions that are indicated on Contract Documents

include, but are not necessarily limited to the following: Existing site conditions & restrictions on use of site.

F. Summary of Work: Work of this Project includes performing acoustic listening and correlation method leak detection of water districts 3 and 4 of the Town of Rotterdam (Rotterdam Junction). All project costs shall be included in the bid price, including but not limited to project management and coordination with the Town Water Department, performing the survey, preparing the report, mileage, hotels, subcontractors, printing fees, and other associated expenses.

1.4 CONTRACT SUMMARIES

A. Contract No. 1 – General Construction

1. Protection of underground facilities and utilities, including any repairs required as a result of this work.
2. Provide temporary facilities as required to perform work under this contract.
3. Provide protection of persons (including leak detection staff) and property from hazards associated with this work, including all necessary safety procedures such as traffic controls, and other protocols to comply with the requirements of OSHA.
4. Provide quality control testing and calibration required for equipment used during this project.
5. Protection of the Town of Rotterdam water system from contamination caused by this work.
6. Perform acoustic listening and correlation method leak detection of the entirety of the Town of Rotterdam water districts 3 and 4 in Rotterdam Junction along the Route 5S corridor from the Interstate 890 interchange with Route 5S to the Thruway Plaza access road (edge of right-of-way), including all necessary labor, vehicles, tools, and equipment, all as shown on the contract drawings and specified herein. The approximate linear footage of water mains to be surveyed is 11.5 miles not including services. There are approximately 478 services (444 in district 3 and 34 in district 4), 143 valves, including hydrant isolation valves, (126 in district 3 and 17 in district 4), and 83 fire hydrants (70 in district 3 and 13 in district 4). The estimated amount of system-wide leakage is between 50,000 and 100,000 gallons per day according to the Town's Water Department staff.
    a. Provide one or more experienced technicians to perform the survey at all times, as well as all necessary leak detection equipment, and a vehicle that has all necessary functions for performing the survey.
        1) The Town Water Department will provide staff to open valve boxes, excavate access points to the water main that are deemed necessary for detecting leaks (must be approved by Town's point of contact first), and assist with the leak detection survey as needed.
    b. Leak Detection shall be performed during the Town's normal working hours of 7:00 AM and 3:30 PM, Monday through Friday (excluding holidays), unless other times are needed to accurately perform leak detection. Contractor shall obtain approval from Town before performing work outside of the Town's normal working hours.
    c. This work will be performed under the Town's existing Maintenance Permit with NYSDOT in the Route 5S right-of-way.
    d. The contractor shall use detection equipment on all hydrants, accessible line valves, and other accessible points of piping to determine the presence of leaks and

then use additional points of contact as needed to verify the exact location of leaks. The maximum distance between the initial listening points is 500 feet for metallic or ACP piping and 200 feet for plastic piping unless site conditions prevent the contractor from making direct system contact within this interval at certain points within the system (for instance if no hydrants or valves are located within the interval). In these instances, the contractor shall walk above the main and listen for leaks with a ground microphone.

e. The leak detection contractor shall use two or more sensors for correlating distances to a leak to determine the exact location of the leak.

f. The leak detection contractor shall notify the on-site engineer's representative and the Town water department when a leak location is determined so they can record it in their notes and/or GPS equipment and mark it with spray paint.

g. The leak detection contractor shall submit a report to the engineer and the Town after the leak detection field work is complete that includes the leak detection equipment used, the days when work was performed, where work was performed each day, where leaks were found (both in a written list and on a map), severity classifications and estimated water losses for each located leak, correlation graphs for each leak, sources for each leak (main, valve, hydrant, etc.), the results of all correlations performed, a licensed copy of the software needed for the Town and/or Engineer to review the leak detection survey files, and the total estimated water loss of the Rotterdam Junction water system.

1.5 DEFINITION OF EXTENT OF CONTRACT WORK

A. The Extent of work of the Project is indicated in the Contract Documents. Local custom & trade-union jurisdictional settlements do not control scope-of-work in this Contract. When a potential jurisdictional dispute or similar potential work interruption is first identified or threatened, affected parties of Contract shall promptly negotiate a reasonable settlement which will avoid or minimize such pending interruption & its delays or losses.

1.6 SUMMARY BY REFERENCE

A. Work can be summarized by reference to Contract, General Conditions, Supplementary Conditions, Specification sections, Drawings, Addenda & Modifications to Contract Documents issued subsequent to initial printing of this Project Manual, & including but not necessarily limited to printed material referenced by any of these. It is recognized that work of Contract is unavoidably affected or influenced by governing regulations, natural phenomenon, including weather conditions & other forces outside contract documents.

B. In cases of discrepancy between Contract Drawings & Contract Specifications, interpretations shall be given preference in the following order:

1. Addenda (later dates take precedence).
2. Technical Specifications
3. Supplementary Conditions
4. General Conditions
5. Contract Drawings (Schedules or Notes to take precedence over other data shown on aforesaid drawings.)

1.7 ACCESS TO SITE

A. General: Contractor shall limit use of premises to Work indicated, so as to allow for Owner occupancy & other appropriate uses.

B. Use of Site: Limit use of Project site to areas within the Contract limits indicated. Do not disturb portions of Project site beyond areas in which the Work is indicated.

1. Do not unreasonably encumber site with materials or equipment.
2. Work accomplished under this contract shall progress in such a manner as to keep any & all inconveniences to a minimum.
3. Driveways, Walkways and Entrances: Keep driveways and entrances serving premises clear and available to Owner, Owner's employees, and emergency vehicles at all times. Do not use these areas for parking or for storage of materials.

C. Condition of Existing Grounds: Maintain portions of existing grounds, landscaping, and hardscaping affected by project operations throughout project period. Repair damage caused by project operations.

D. Temporary Facilities: Contractor is responsible to provide the necessary temporary facilities required to complete the work under this contract.

1.8 COORDINATION WITH OCCUPANTS

A. Partial Owner Occupancy: Owner will occupy the premises during entire project period. Cooperate with Owner during project operations to facilitate Owner usage. Perform the Work so as not to interfere with Owner's operations.
1. Provide not less than 72 hours' notice to Owner of activities that will affect Owner's operations.
2. Precaution shall be taken during project to prevent damage to existing facilities.

B. Disposal of materials shall be in accordance with all applicable codes & regulations.

1.9 WORK RESTRICTIONS

A. Work Restrictions, General: Comply with restrictions on construction operations.

1. Comply with limitations on use of public streets and with other requirements of authorities having jurisdiction.

B. On-Site Work Hours: Limit work to normal business working hours of 7 a.m. to 3:30 p.m., Monday through Friday, unless otherwise permitted by Owner.

C. Noise: Coordinate operations that may result in high levels of noise with Owner.

1. Notify Engineer and Owner not less than two days in advance of proposed disruptive operations.
2. Obtain Owner’s written permission before proceeding with disruptive operations.

D. Restricted Substances: Use of tobacco products and other controlled substances is not permitted.

E. Employee Identification: Provide identification tags for Contractor personnel working on Project site. Require personnel to use identification tags at all times.

F. Employee Screening: Comply with Owner's requirements for drug and background screening of Contractor personnel working on Project site.

1. Maintain list of approved screened personnel with Owner's representative.

1.10 SPECIFICATION AND DRAWING CONVENTIONS

A. Specification Content: The Specifications use certain conventions for the style of language and the intended meaning of certain terms, words, and phrases when used in particular situations. These conventions are as follows:

1. Imperative mood and streamlined language are generally used in the Specifications. The words "shall," "shall be," or "shall comply with," depending on the context, are implied where a colon (:) is used within a sentence or phrase.
2. Specification requirements are to be performed by Contractor unless specifically stated otherwise.

B. Division 01 General Requirements: Requirements of Sections in Division 01 apply to the Work of all Sections in the Specifications.

1.11 SPECIAL NOTICE FOR BIDDERS

A. Contractor is responsible for obtaining all necessary permits, paying application fees, and obtaining approvals prior to beginning construction. It is the Contractor’s responsibility to provide any additional information necessary to complete the applications. Compliance with Insurance requirements will also be the Contractor’s responsibility. Work may not be allowed to commence in all areas until permits are granted.

PART 2 - PRODUCTS (Not Used)

PART 3 - EXECUTION

3.1 EXECUTION

A. A detailed schedule will be required to be submitted within 72 hours of the bid opening by the apparent low bidder, that will show a detailed plan and schedule, including manpower equipment, and general approach for completing the work. Failure to provide an acceptable plan could result in rejection of the low bid.

B. Contractor shall provide a copy of property owner release to Engineer for land used for material and equipment storage areas, and/or field office trailer sites.

END OF SECTION 011000

SECTION 012100
ALLOWANCES

PART 1 - GENERAL

1.1 RELATED DOCUMENTS

A. Drawings and general provisions of the Contract, including General and Supplementary Conditions and other Division 01 Specification Sections, apply to this Section.

1.2 SUMMARY

A. Types of allowances include the following:
   1. Contingency allowances.
   2. Testing and inspecting allowances.

B. Related Requirements:
   1. Section 014000 "Quality Requirements" for procedures governing the use of allowances for field testing by an independent testing agency.

1.3 DEFINITIONS

A. Allowance is a quantity of work or dollar amount established in lieu of additional requirements, used to defer selection of actual labor and equipment to a later date when direction will be provided to Contractor. If necessary, additional requirements will be issued by Change Order.

1.4 INFORMATIONAL SUBMITTALS

A. Submit time sheets and other documentation to show labor and equipment time and cost as part of the allowance.

1.5 CONTINGENCY ALLOWANCES

A. Use the contingency allowance only as directed by Engineer for Owner's purposes and only by Change Orders that indicate amounts to be charged to the allowance.

B. Contractor's overhead, profit, and related costs for products and equipment ordered by Owner under the contingency allowance are included in the allowance and are not part of the Contract Sum. These costs include delivery, taxes,, insurance, equipment rental, and similar costs.

C. Change Orders authorizing use of funds from the contingency allowance will include Contractor's related costs and reasonable overhead and profit.

D. At Project closeout, credit unused amounts remaining in the contingency allowance to Owner by Change Order.

1.6 ADJUSTMENT OF ALLOWANCES

A. Allowance Adjustment: To adjust allowance amounts, prepare a Change Order proposal based on the difference between purchase amount and the allowance, multiplied by final measurement of work-in-place where applicable. If applicable, include reasonable allowances for cutting losses, tolerances, mixing wastes, normal product imperfections, and similar margins.
   1. If requested, prepare explanation and documentation to substantiate distribution of overhead costs and other markups.
   2. Owner reserves the right to establish the quantity of work-in-place by independent quantity survey, measure, or count.

B. Submit claims for increased costs because of a change in scope or nature of the allowance described in the Contract Documents, whether for the purchase order amount or Contractor's handling, labor, installation, overhead, and profit.

   1. Do not include Contractor's or subcontractor's indirect expense in the Change Order cost amount unless it is clearly shown that the nature or extent of Work has changed from what could have been foreseen from information in the Contract Documents.
   2. No change to Contractor's indirect expense is permitted for selection of higher- or lower-priced materials or systems of the same scope and nature as originally indicated.

PART 2 - PRODUCTS (Not Used)

PART 3 - EXECUTION

3.1 EXAMINATION

A. Examine products covered by an allowance promptly on delivery for damage or defects. Return damaged or defective products to manufacturer for replacement.

3.2 SCHEDULE OF ALLOWANCES

A. Contract No. 1

   1. Allowance No. 1 – Contingency Allowance for Unforeseen Conditions, $10,000: Additional work necessary under Contract No. 1 for unforeseen conditions encountered during work, as approved by Engineer.

END OF SECTION 012100

SECTION 012600
CONTRACT MODIFICATION PROCEDURES

PART 1 - GENERAL

1.1 RELATED DOCUMENTS

A. Drawings and general provisions of the Contract, including General and Supplementary Conditions and other Division 01 Specification Sections, apply to this Section.

1.2 SUMMARY

A. Section includes administrative and procedural requirements for handling and processing Contract modifications.

1.3 MINOR CHANGES IN THE WORK

A. Engineer will issue supplemental instructions authorizing minor changes in the Work, not involving adjustment to the Contract Sum or the Contract Time, by formal letter to the Contractor.

1.4 PROPOSAL REQUESTS

A. Owner-Initiated Proposal Requests: Engineer will issue a detailed description of proposed changes in the Work that may require adjustment to the Contract Sum or the Contract Time. If necessary, the description will include supplemental or revised Drawings and Specifications.

1. Work Change Proposal Requests issued by Engineer are not instructions either to stop work in progress or to execute the proposed change.
2. Within 20 days, unless otherwise specified, after receipt of Proposal Request, submit a quotation estimating cost adjustments to the Contract Sum and the Contract Time necessary to execute the change.

    a. Include a list of quantities of products required or eliminated and unit costs, with total amount of purchases and credits to be made. If requested, furnish survey data to substantiate quantities.
    b. Indicate applicable taxes, delivery charges, equipment rental, and amounts of trade discounts.
    c. Include costs of labor and supervision directly attributable to the change.
    d. Include an updated Contractor's schedule that indicates the effect of the change, including, but not limited to, changes in activity duration, start and finish times, and activity relationship. Use available total float before requesting an extension of the Contract Time.
    e. Quotation Form: Use forms acceptable to Engineer.

B. Contractor-Initiated Proposals: If latent or changed conditions require modifications to the Contract, Contractor may initiate a claim by submitting a request for a change to Engineer.

1. Include a statement outlining reasons for the change and the effect of the change on the Work. Provide a complete description of the proposed change. Indicate the effect of the proposed change on the Contract Sum and the Contract Time.
2. Include a list of quantities of products required or eliminated and unit costs, with total amount of purchases and credits to be made. If requested, furnish survey data to substantiate quantities.
3. Indicate applicable taxes, delivery charges, equipment rental, and amounts of trade discounts.
4. Include costs of labor and supervision directly attributable to the change.
5. Include an updated Contractor's schedule that indicates the effect of the change, including, but not limited to, changes in activity duration, start and finish times, and activity relationship. Use available total float before requesting an extension of the Contract Time.
6. Proposal Request Form: Use form acceptable to Engineer.

1.5 ADMINISTRATIVE CHANGE ORDERS

A. Allowance Adjustment: See Section 012100 "Allowances" for administrative procedures for preparation of Change Order Proposal for adjusting the Contract Sum to reflect actual costs of allowances.

1.6 CHANGE ORDER PROCEDURES

A. On Owner's approval of a Work Change Proposal Request, Engineer will issue a Change Order for signatures of Owner and Contractor on AIA Document G701.

PART 2 - PRODUCTS (Not Used)

PART 3 - EXECUTION (Not Used)

END OF SECTION 012600

SECTION 012900
PAYMENT PROCEDURES

PART 1 - GENERAL

1.1 RELATED DOCUMENTS

A. Drawings and general provisions of the Contract, including General and Supplementary Conditions and other Division 01 Specification Sections, apply to this Section.

1.2 SUMMARY

A. Section includes administrative and procedural requirements necessary to prepare and process Applications for Payment. Contractor’s Schedule & Submittal Schedule are included in *Submittals*.

B. Related Requirements:

1. Section 012100 "Allowances" for procedural requirements governing the handling and processing of allowances.
2. Section 013200 "Progress Documentation" for administrative requirements governing the preparation and submittal of the Contractor's schedule.

1.3 SCHEDULE OF VALUES

A. Coordination: Coordinate preparation of the schedule of values with preparation of Contractor's schedule.

1. Coordinate line items in the schedule of values with other required administrative schedules & forms, including:

a. Contractor’s schedule.
b. Application for Payment form.
c. List of subcontractors.

2. Submit Schedule of Values to Engineer at earliest feasible date, but in no case later than date scheduled for preconstruction meeting, as specified in General Conditions.

B. Format and Content: Use Project Manual Bid Form as guide to establish format for Schedule of Values.

1. Identification: Include the following Project identification on the schedule of values:

a. Project name and location.
b. Name of Engineer.
c. Engineer's Project number.
d. Contractor's name and address.
e. Date of submittal.

2. Arrange schedule of values consistent with format of AIA Document G703.
3. Allowances: Provide a separate line item in the schedule of values for each allowance. Use information indicated in the Contract Documents to determine quantities.
4. Overhead Costs: Include total cost and proportionate share of general overhead and profit for each line item.
5. Closeout Costs. Include separate line items under Contractor and principal subcontracts for Project closeout requirements.
6. Schedule of Values Revisions: Revise the schedule of values when Change Orders result in a change in the Contract Sum. Include at least one separate line item for each Change Order.

1.4 APPLICATIONS FOR PAYMENT

A. Each Application for Payment following the initial Application for Payment shall be consistent with previous applications and payments as certified by Engineer and paid for by Owner.

B. Initial Application for Payment, Application for Payment at time of Substantial Completion & final Application for Payment involve additional requirements.

C. Payment Application Times: The date for each progress payment is indicated in the Agreement between Owner and Contractor. The period of work covered by each Application for Payment is the period indicated in the Agreement.

D. Application for Payment Forms: Use AIA Document G702 and AIA Document G703as form for Applications for Payment.

E. Application Preparation: Complete every entry on form. Notarize and execute by a person authorized to sign legal documents on behalf of Owner. Engineer will return incomplete applications without action.

1. Entries shall match data on the schedule of values and Contractor's schedule. Use updated schedules if revisions were made.
2. Include amounts for work completed following previous Application for Payment, whether or not payment has been received. Include only amounts for work completed at time of Application for Payment.
3. Include amounts of Change Orders issued before last day of work period covered by application.
4. Indicate separate amounts for work being carried out under Owner-requested project acceleration.

F. Transmittal: Submit one signed and notarized original copy of each Application for Payment to Engineer by email. The copy shall be complete, including waivers of lien and similar attachments if required.

1. Transmit each copy with a transmittal form listing attachments and recording appropriate information related to application in manner acceptable to Engineer.

G. Initial Application for Payment: Administrative actions and submittals that must precede or coincide with submittal of first Application for Payment include the following:

1. List of subcontractors.
2. Schedule of values.
3. Contractor's schedule.
4. Submittal schedule (preliminary if not final).
5. List of Contractor's staff assignments.
6. List of Contractor's principal consultants.
7. Copies of authorizations and licenses from authorities having jurisdiction for performance of the Work.
8. Initial progress report.
9. Report of preconstruction conference.
10. Certificates of insurance and insurance policies.
11. Performance and payment bonds.

H. Application for Payment at Substantial Completion: After Engineer issues the Certificate of Substantial Completion, submit an Application for Payment showing 100 percent completion for portion of the Work claimed as substantially complete.

1. Include documentation supporting claim that the Work is substantially complete and a statement showing an accounting of changes to the Contract Sum.
2. Administrative actions & submittals that shall proceed or coincide with this application include:
    a. Test records
    b. Leak detection survey records.
    c. Final cleaning.
    d. Application for reduction of retainage & consent of surety.

I. Final Payment Application: After completing Project closeout requirements, submit final Application for Payment with releases and supporting documentation not previously submitted and accepted, including, but not limited, to the following:

1. Evidence of completion of Project closeout requirements.
2. Completion of items specified for completion after Substantial Completion.
3. Updated final statement, accounting for final changes to the Contract Sum.
4. AIA Document G706.
5. AIA Document G706A.
6. AIA Document G707.
7. Evidence that claims have been settled.
8. Final liquidated damages settlement statement.
9. Removal of temporary facilities & services.
10. Removal of surplus materials, rubbish, & similar elements.

PART 2 - PRODUCTS (Not Used)

PART 3 - EXECUTION (Not Used)

END OF SECTION 012900

SECTION 013100
PROJECT MANAGEMENT AND COORDINATION

PART 1 - GENERAL

1.1 RELATED DOCUMENTS

A. Drawings and general provisions of the Contract, including General and Supplementary Conditions and other Division 01 Specification Sections, apply to this Section.

1.2 SUMMARY

A. Section includes administrative and supervisory provisions for coordinating operations on Project including, but not limited to, the following:

1. General coordination procedures.
2. Administrative & supervisory personnel.
3. Cleaning.
4. RFIs.
5. Project meetings.

B. Each contractor shall participate in coordination requirements. Certain areas of responsibility are assigned to a specific contractor.

C. Related Requirements:
1. Section 013200 "Progress Documentation" for preparing and submitting Contractor's schedule.
2. Section 013300 “Submittal Procedures”, for required submittals.
3. Section 017700 "Closeout Procedures" for coordinating closeout of the Contract.

1.3 DEFINITIONS

A. RFI: Request for Information. Request from Owner, Engineer, or Contractor seeking information required by or clarifications of the Contract Documents.

1.4 INFORMATIONAL SUBMITTALS

A. Subcontract List: Prepare a written summary identifying individuals or firms proposed for each portion of the Work. Include the following information in tabular form:

1. Name, address, telephone number, and email address of entity performing subcontract or supplying products.
2. Number and title of related Specification Section(s) covered by subcontract.
3. Drawing number and detail references, as appropriate, covered by subcontract.

B. Key Personnel Names: Within 15 days of starting project operations, submit a list of key personnel assignments, including superintendent and other personnel in attendance at Project

site. Identify individuals and their duties and responsibilities; list addresses and cellular telephone numbers and e-mail addresses. Provide names, addresses, and telephone numbers of individuals assigned as alternates in the absence of individuals assigned to Project.

C. See Section 013300, Submittal Procedures, for other required submittals.

1.5 GENERAL COORDINATION PROCEDURES

A. Coordination: Coordinate project operations included in different Sections of the Specifications to ensure efficient and orderly completion of each part of the Work.
   1. Attend project coordination meetings as scheduled by Project Coordinator.
   2. In case of conflicts due to improper coordination by any contractor, Engineer's resolution will be final. No compensation will be awarded for extra work required to resolve conflicts.

B. Administrative Procedures: Coordinate scheduling and timing of required administrative procedures with other project activities and scheduled activities of other contractors to avoid conflicts and to ensure orderly progress of the Work. Such administrative activities include, but are not limited to, the following:

   1. Preparation of Contractor's schedule.
   2. Installation and removal of temporary facilities and controls.
   3. Delivery and processing of submittals.
   4. Progress meetings.
   5. Project closeout activities.

C. Conservation: Coordinate construction activities to ensure that operations are carried out with consideration given to conservation of energy, water, and materials.

1.6 REQUEST FOR INFORMATION (RFI)

A. General: Immediately on discovery of the need for additional information, clarification, or interpretation of the Contract Documents, Contractor shall prepare and submit an RFI in the form specified.

   1. Engineer will return without response those RFIs submitted to Engineer by other entities controlled by Contractor.
   2. Coordinate and submit RFIs in a prompt manner so as to avoid delays in Contractor's work or work of subcontractors.

B. Content of the RFI: Include a detailed, legible description of item needing information or interpretation and the following:

   1. Project name.
   2. Project number.
   3. Date.
   4. Name of Contractor.
   5. Name of Engineer.
   6. RFI number, numbered sequentially.

7. RFI subject.
8. Specification Section number and title and related paragraphs, as appropriate.
9. Drawing number and detail references, as appropriate.
10. Field dimensions and conditions, as appropriate.
11. Contractor's suggested resolution. If Contractor's suggested resolution impacts the Contract Time or the Contract Sum, Contractor shall state impact in the RFI.
12. Contractor's signature.
13. Attachments: Include sketches, descriptions, measurements, photos, Product Data, drawings and other information necessary to fully describe items needing interpretation.

C. RFI Forms: Software-generated form with substantially the same content as indicated above, acceptable to Engineer.

1. Attachments shall be electronic files in PDF format.

D. Engineer's Action: Engineer will review each RFI, determine action required, and respond.

1. The following Contractor-generated RFIs will be returned without action:

    a. Requests for approval of submittals.
    b. Requests for approval of substitutions.
    c. Requests for approval of Contractor's means and methods.
    d. Requests for coordination information already indicated in the Contract Documents.
    e. Requests for adjustments in the Contract Time or the Contract Sum.
    f. Requests for interpretation of Engineer's actions on submittals.
    g. Incomplete RFIs or inaccurately prepared RFIs.

2. Engineer's action may include a request for additional information, in which case Engineer's time for response will date from time of receipt by Engineer of additional information.
3. Engineer's action on RFIs that may result in a change to the Contract Time or the Contract Sum may be eligible for Contractor to submit Change Proposal according to Section 012600 "Contract Modification Procedures."

    a. If Contractor believes the RFI response warrants change in the Contract Time or the Contract Sum, notify Engineer in writing within 10 days of receipt of the RFI response.

E. RFI Log: Prepare, maintain, and submit a tabular log of RFIs organized by the RFI number.

1. Project name.
2. Name and address of Contractor.
3. Name and address of Engineer.
4. RFI number including RFIs that were returned without action or withdrawn.
5. RFI description.
6. Date the RFI was submitted.
7. Date Engineer's response was received.
8. Identification of related Minor Change in the Work, Construction Change Directive, and Proposal Request, as appropriate.

F. On receipt of Engineer's action, update the RFI log and immediately distribute the RFI response to affected parties. Review response and notify Engineer within 7days if Contractor disagrees with response.

1.7 PROJECT MEETINGS

A. General: Schedule and conduct meetings and conferences at Project site unless otherwise indicated.

1. Attendees: Inform participants and others involved, and individuals whose presence is required, of date and time of each meeting. Notify Owner and Engineer of scheduled meeting dates and times a minimum of 10 working days prior to meeting.
2. Agenda: Prepare the meeting agenda. Distribute the agenda to all invited attendees.
3. Minutes: Entity responsible for conducting meeting will record significant discussions and agreements achieved. Distribute the meeting minutes to everyone concerned, including Owner and Engineer, within three days of the meeting.

B. Preconstruction Conference: Engineer will schedule and conduct a preconstruction conference before starting the project, at a time convenient to Owner and Engineer..

1. Attendees: Authorized representatives of Owner, Engineer, and their consultants; Contractor and its superintendent; major subcontractors; and other concerned parties shall attend the conference. Participants at the conference shall be familiar with Project and authorized to conclude matters relating to the Work.
2. Agenda: Discuss items of significance that could affect progress, including the following:

a. Responsibilities and personnel assignments.
b. Tentative schedule.
c. Phasing.
d. Designation of key personnel and their duties.
e. Lines of communications.
f. Use of web-based Project software.
g. Procedures for processing field decisions and Change Orders.
h. Procedures for RFIs.
i. Procedures for testing and inspecting.
j. Procedures for processing Applications for Payment.
k. Distribution of the Contract Documents.
l. Submittal procedures.
m. Preparation of Record Documents.
n. Use of the premises.
o. Work restrictions.
p. Working hours.
q. Owner's occupancy requirements.
r. Responsibility for temporary facilities and controls.
s. Procedures for disruptions.
t. Construction waste management and recycling.
u. Parking availability.
v. Office, work, and storage areas.
w. Equipment deliveries and priorities.
x. First aid.

y. Security.
z. Progress cleaning.

3. Minutes: Entity responsible for conducting meeting will record and distribute meeting minutes.

C. Progress Meetings: Conduct progress meetings at monthly intervals.

1. Coordinate dates of meetings with preparation of payment requests.
2. Attendees: In addition to representatives of Owner and Engineer, each contractor, subcontractor, and other entity concerned with current progress or involved in planning, coordination, or performance of future activities shall be represented at these meetings. All participants at the meeting shall be familiar with Project and authorized to conclude matters relating to the Work.
3. Agenda: Review and correct or approve minutes of previous progress meeting. Review other items of significance that could affect progress. Include topics for discussion as appropriate to status of Project.

a. Contractor's Schedule: Review progress since the last meeting. Determine whether each activity is on time, ahead of schedule, or behind schedule, in relation to Contractor's schedule. Determine how tasks behind schedule will be expedited; secure commitments from parties involved to do so. Discuss whether schedule revisions are required to ensure that current and subsequent activities will be completed within the Contract Time.

1) Review schedule for next period.

b. Review present and future needs of each entity present, including the following:

1) Interface requirements.
2) Sequence of operations.
3) Status of submittals.
4) Access.
5) Site use.
6) Temporary facilities and controls.
7) Progress cleaning.
8) Quality and work standards.
9) Status of correction of deficient items.
10) Field observations.
11) Status of RFIs.
12) Status of Proposal Requests.
13) Pending changes.
14) Status of Change Orders.
15) Pending claims and disputes.
16) Documentation of information for payment requests.

4. Minutes: Entity responsible for conducting the meeting will record and distribute the meeting minutes to each party present and to parties requiring information.

a. Schedule Updating: Revise Contractor's schedule after each progress meeting where revisions to the schedule have been made or recognized. Issue revised schedule concurrently with the report of each meeting.

PART 2 - PRODUCTS (Not Used)

PART 3 - EXECUTION (Not Used)

END OF SECTION 013100

SECTION 013200
PROGRESS DOCUMENTATION

PART 1 - GENERAL

1.1 RELATED DOCUMENTS

A. Drawings and general provisions of the Contract, including General and Supplementary Conditions and other Division 01 Specification Sections, apply to this Section.

1.2 SUMMARY

A. Section includes administrative and procedural requirements for documenting the progress of the project during performance of the Work, including the following:
   1. Contractor's Schedule.
   2. Schedule updating reports.
   3. Daily work reports.
   4. Site condition reports.
   5. Unusual event reports.

1.3 DEFINITIONS

A. Activity: A discrete part of a project that can be identified for planning, scheduling, monitoring, and controlling the Project. Activities included in a schedule consume time and resources.

   1. Critical Activity: An activity on the critical path that must start and finish on the planned early start and finish times.
   2. Predecessor Activity: An activity that precedes another activity in the network.
   3. Successor Activity: An activity that follows another activity in the network.

1.4 INFORMATIONAL SUBMITTALS

A. Format for Submittals: Submit required submittals in the following format:

   1. Working electronic copy of schedule file, where indicated.
   2. PDF file.

B. Contractor's Schedule: Initial schedule, of size required to display entire schedule for entire project period.

   1. Submit a working digital copy of schedule, using software indicated, and labeled to comply with requirements for submittals.

C. Schedule Updating Reports: Submit with Applications for Payment.

D. Site Condition Reports: Submit at time of discovery of differing conditions.

E. Unusual Event Reports: Submit at time of unusual event.

F. Qualification Data: For scheduling consultant.

1.5 COORDINATION

A. Coordinate Contractor's Schedule with the schedule of values, list of subcontracts, submittal schedule, progress reports, payment requests, and other required schedules and reports.

1. Secure time commitments for performing critical elements of the Work from entities involved.
2. Coordinate elements on schedule with other project activities (include minor elements involved in sequence of Work). Schedule them in proper sequence. Indicate graphically sequences necessary for completion of related portions of Work.

1.6 CONTRACTOR'S CONSTRUCTION SCHEDULE, GENERAL

A. Bar-Chart Schedule: Prepare fully developed, horizontal bar-chart type CONTRACTOR's schedule.

1. Provide separate time bar for each significant activity. Provide continuous vertical line to identify first working day of each week. Use same breakdown of units of Work as indicated in *Schedule of Value*.

B. Time Frame: Extend schedule from date established for commencement of the Work to date of substantial completion.

1. Contract completion date shall not be changed by submission of a schedule that shows an early completion date, unless specifically authorized by Change Order.

C. Work Stages: Indicate important stages of Work, including testing. Comply with the following:

1. Activity Duration: Define activities so no activity is longer than 20 days, unless specifically allowed by Engineer.
2. Submittal Review Time: Include review and resubmittal times indicated in Section 013300 "Submittal Procedures" in schedule. Coordinate submittal review times in Contractor's Schedule with submittal schedule.
3. Substantial Completion: Indicate completion in advance of date established for Substantial Completion, and allow time for Engineer’s administrative procedures necessary for certification of Substantial Completion.

D. Constraints: Include constraints and work restrictions indicated in the Contract Documents and as follows in schedule, and show how the sequence of the Work is affected.
1. Work Restrictions: Show the effect of the following items on the schedule:

a. Coordination with existing construction.
b. Use-of-premises restrictions.
c. Seasonal variations.
d. Environmental control.

E. Contractor's Schedule Updating: After each meeting or activity update schedule to reflect actual project progress and activities. Issue schedule concurrently with report of each meeting.

1. Revise schedule immediately after each meeting or other activity where revisions have been recognized or made. Issue updated schedule concurrently with the report of each such meeting.
2. Include a report with updated schedule that indicates every change, including, but not limited to, changes in logic, durations, actual starts and finishes, and activity durations.
3. As the Work progresses, indicate final completion percentage for each activity.

F. Distribution: Distribute copies of approved schedule to Engineer, Owner, separate contractors, testing and inspecting agencies, and other parties identified by Contractor with a need-to-know schedule responsibility.

1. Post copies in Project meeting rooms and temporary field offices.
2. When revisions are made, distribute updated schedules to the same parties and post in the same locations. Delete parties from distribution when they have completed their assigned portion of the Work and are no longer involved in performance of construction activities.

1.7 REPORTS

A. Daily Work Reports: Prepare a daily work report recording the following information concerning events at Project site:

1. List of subcontractors at Project site.
2. Approximate count of personnel at Project site.
3. High and low temperatures and general weather conditions, including presence of rain or snow.
4. Testing and inspection.
5. Accidents.
6. Meetings and significant decisions.
7. Unusual events.
8. Stoppages, delays, shortages, and losses.
9. Leak Detection Survey results.
10. Emergency procedures.
11. Orders and requests of authorities having jurisdiction.
12. Change Orders received and implemented.

B. Site Condition Reports: Immediately on discovery of a difference between site conditions and the Contract Documents, prepare and submit a detailed report. Submit with a Request for Information. Include a detailed description of the differing conditions, together with recommendations for changing the Contract Documents.

C. Unusual Event Reports: When an event of an unusual and significant nature occurs at Project site, whether or not related directly to the Work, prepare and submit a special report. List chain of events, persons participating, responses by Contractor's personnel, evaluation of results or effects, and similar pertinent information. Advise Owner in advance when these events are known or predictable.

PART 2 - PRODUCTS (Not Used)

PART 3 - EXECUTION (Not Used)

END OF SECTION 013200

SECTION 013300
SUBMITTAL PROCEDURES

PART 1 - GENERAL

1.1 RELATED DOCUMENTS

A. Drawings and general provisions of the Contract, including General and Supplementary Conditions and other Division 01 Specification Sections, apply to this Section.

1.2 SUMMARY

A. This Section specifies administrative & procedural requirements for submittals required for performance of Work.

B. Administrative Schedules: Refer to other Div. 1 Sections & other Contract Documents for requirements for administrative submittals. Such submittals include, but are not limited to:

1. Applications for payment
2. Insurance certificates
3. List of Subcontractors
4. Staff Names
5. Performance & Payment bonds

C. Related Requirements:

1. Section 012900 "Payment Procedures" for submitting Applications for Payment and the schedule of values.
2. Section 013100 "Project Management and Coordination" for submitting coordination drawings and subcontract list and for requirements for web-based Project software.
3. Section 013200 "Progress Documentation" for submitting schedules and reports, including Contractor's schedule.
4. Section 014000 "Quality Requirements" for submitting test and inspection reports, and schedule of tests and inspections.
5. Section 017700 "Closeout Procedures" for submitting closeout submittals and maintenance material submittals.

1.3 DEFINITIONS

A. Action Submittals: Written and graphic information that require Engineer's responsive action. Action submittals are those submittals indicated in individual Specification Sections as "action submittals."

B. Informational Submittals: Written and graphic information that does not require Engineer's responsive action. Submittals may be rejected for not complying with requirements. Informational submittals are those submittals indicated in individual Specification Sections as "informational submittals."

1.4 SUBMITTAL SCHEDULE

A. Submittal Schedule: Submit, as an action submittal, a list of submittals, arranged in chronological order by dates required by project schedule. Include time required for review when establishing dates. Include additional time required for making corrections or revisions to submittals noted by Engineer and additional time for handling and reviewing submittals required by those corrections.

1. Coordinate submittal schedule with list of subcontracts, the schedule of values, and Contractor's schedule.
2. Final Submittal: Submit concurrently with the first complete submittal of Contractor's schedule.

    a. Submit revised submittal schedule to reflect changes in current status and timing for submittals.

3. Format: Arrange the following information in a tabular format:

    a. Scheduled date for first submittal.
    b. Specification Section number and title.
    c. Submittal Category: Action; informational.
    d. Name of subcontractor.
    e. Description of the Work covered.

1.5 SUBMITTAL FORMATS

A. Labeling: Place permanent label or title block on each submittal for identification. Indicate name of entity that prepared each submittal on label or title block.

1. Provide space on label to record Contractor’s review/approval markings & action taken.

B. Submittal Information: Include the following information in each submittal:

1. Project name.
2. Date.
3. Name and Address of Engineer.
4. Name and address of Contractor.
5. Name and address of subcontractor.
6. Submittal purpose and description.
7. Number and title of Specification Section, with paragraph number and generic name for each of multiple items.
8. Drawing number and detail references, as appropriate.
9. Other necessary identification.
10. Remarks.
11. Signature of transmitter.

C. Options: Identify options requiring selection by Engineer.

D. Transmittal for Submittals: Assemble each submittal individually and appropriately for transmittal and handling. Transmit each submittal from Contractor to Engineer using transmittal form. Submittals received from sources other than Contractor will be returned without action.

1. On transmittal, record relevant information & requests for data.
2. Deviations and Additional Information: On separate sheet, clearly indicate deviations from requirements in the Contract Documents, including minor variations and limitations; include relevant additional information and revisions, other than those requested by Engineer on previous submittals. Include Contractor's certification that information complies with Contract Document requirements.

1.6 SUBMITTAL PROCEDURES

A. Prepare and submit submittals required by individual Specification Sections. Types of submittals are indicated in individual Specification Sections.

1. Email: Prepare submittals as PDF package, and transmit to Engineer by sending via email. Include PDF transmittal form. Include information in email subject line as requested by Engineer.

a. Engineer will return annotated file. Annotate and retain one copy of file as a digital Project Record Document file.

B. Coordination: Coordinate preparation and processing of submittals with performance of project activities. Transmit each submittal sufficiently in advance of performance of related project activities.

1. Coordinate each submittal with other submittals, and related activities that require sequential activity.
2. Submit all submittal items required for each Specification Section concurrently unless partial submittals for portions of the Work are indicated on approved submittal schedule.
3. Submit action submittals and informational submittals required by the same Specification Section as separate packages under separate transmittals.
4. Coordinate transmittal of submittals for related parts of the Work specified in different Sections so processing will not be delayed because of need to review submittals concurrently for coordination.

a. Engineer reserves the right to withhold action on a submittal requiring coordination with other submittals until related submittals are received.

C. Processing Time: Allow sufficient time for submittal review, including time for resubmittals, so that work will not be delayed as result of time required to process submittals. Time for review shall commence on Engineer's receipt of submittal. No extension of the Contract Time will be authorized because of failure to transmit submittals enough in advance of the Work to permit processing, including resubmittals.

D. Resubmittals: Make resubmittals in same form and number of copies as initial submittal.

1. Note date and content of previous submittal.
2. Note date and content of revision in label and clearly indicate extent of revision.

3. Resubmit submittals until they are approved by Engineer.

E. Distribution: Furnish copies of final submittals to subcontractors, suppliers, authorities having jurisdiction, and others as necessary for performance of project activities. Show distribution on transmittal forms.

F. Use for project work: Retain complete copies of submittals on Project site. Use only final action submittals that are approved by Engineer.

1.7 SUBMITTAL REQUIREMENTS

A. Product Data: Collect information into a single submittal for each element of project and type of product or equipment.

1. If information must be specially prepared for submittal because standard published data are unsuitable for use, submit as Shop Drawings, not as Product Data.
2. Mark each copy of each submittal to show which products and options are applicable. When printed Product Data includes information on several products, some of which are not required, mark copies to indicate applicable information.
3. Include the following information, as applicable:
    a. Compliance with recognized standards.
    b. Statement of compliance with specified referenced standards.
    c. Testing by recognized testing agency.
    d. Application of testing agency labels and seals.
    e. Notation of dimensions verified by field measurement.
    f. Notation of coordination requirements.

4. For equipment, include the following in addition to the above, as applicable:
    a. Printed performance curves.
    b. Operational range diagrams.

5. Do not submit Product Data until compliance with requirements of Contract Documents has been confirmed. Submit Product Data before Shop Drawings.

6. Submittals: Submit one electronic copy of each required submittal. Engineer will return marked with action taken & corrections or modifications required.

B. Qualification Data: Prepare written information that demonstrates capabilities and experience of firm or person. Include lists of completed projects with project names and addresses, contact information of Engineers and owners, and other information specified.

C. Design Data: Prepare and submit written and graphic information indicating compliance with indicated performance and design criteria in individual Specification Sections. Include list of assumptions. Provide name and version of software, if any, used for calculations. Number each page of submittal.

D. Certificates:

1. Certificates and Certifications Submittals: Submit a statement that includes signature of entity responsible for preparing certification. Certificates and certifications shall be

signed by an officer or other individual authorized to sign documents on behalf of that entity. Provide a notarized signature where indicated.

2. Product Certificates: Submit written statements on manufacturer's letterhead certifying that product complies with requirements in the Contract Documents.

E. Test and Research Reports:

1. Product Test Reports: Submit written reports indicating that current product produced by manufacturer complies with requirements in the Contract Documents. Base reports on evaluation of tests performed by manufacturer and witnessed by a qualified testing agency, or on comprehensive tests performed by a qualified testing agency.

1.8 CONTRACTOR'S REVIEW

A. Action Submittals and Informational Submittals: Review each submittal and check for coordination with other Work of the Contract and for compliance with the Contract Documents. Note corrections and field dimensions. Mark with approval stamp before submitting to Engineer.

B. Contractor's Approval: Include name of reviewer, date of Contractor's approval, and statement certifying that submittal has been reviewed, checked, and approved for compliance with the Contract Documents.

1. Engineer will not review submittals received from Contractor that do not have Contractor's review and approval.

1.9 ENGINEER'S REVIEW

A. Action Submittals: Except for submittals for record, information or similar purposes, where action & return is required or requested, Engineer will review each submittal, mark to indicate action taken & return promptly. Compliance with specified characteristics is Contractor’s responsibility.

1. PDF Submittals: Engineer will indicate, via markup on each submittal, the appropriate action.

B. Informational Submittals: Engineer will review each submittal and will not return it, or will return it if it does not comply with requirements. Engineer will forward each submittal to appropriate party.

C. Action Stamp: Engineer will stamp each submittal with uniform, self-explanatory action stamp. Stamp will be appropriately marked, as follows, to indicate action taken: approved, approved as corrected, revise & resubmit, not approved.

D. Partial submittals prepared for a portion of the Work will be reviewed when use of partial submittals has received prior approval from Engineer.

E. Incomplete submittals are unacceptable, will be considered nonresponsive, and will be returned for resubmittal without review.

F. Engineer will return without review submittals received from sources other than Contractor.

G. Submittals not required by the Contract Documents will be returned by Engineer without action.

PART 2 - PRODUCTS (Not Used)

PART 3 - EXECUTION (Not Used)

END OF SECTION 013300

SECTION 014000
QUALITY REQUIREMENTS

PART 1 - GENERAL

1.1 RELATED DOCUMENTS

A. Drawings and general provisions of the Contract, including General and Supplementary Conditions and other Division 01 Specification Sections, apply to this Section.

1.2 SUMMARY

A. Section includes administrative and procedural requirements for quality assurance and quality control.

B. Quality control services include inspections & tests & related actions including reports, performed by independent agencies, governing authorities & CONTRACTOR. They do not include Contract enforcement activities performed by ENGINEER.

C. Testing and inspection services are required to verify compliance with requirements specified or indicated. These services do not relieve Contractor of responsibility for compliance with the Contract Document requirements.

1. Specific quality-assurance and quality-control requirements for individual work results are specified in their respective Specification Sections. Those requirements, including inspections & tests, cover production of standard products. Requirements in individual Sections may also cover production of standard products.
2. Specified tests, inspections, and related actions do not limit Contractor's other quality-assurance and quality-control procedures that facilitate compliance with the Contract Document requirements.
3. Requirements for Contractor to provide quality-assurance and quality-control services required by Engineer, Owner, or authorities having jurisdiction are not limited by provisions of this Section.
4. Specific test and inspection requirements are not specified in this Section.

D. Related Requirements:

1. Section 012100 "Allowances" for testing and inspection allowances.

1.3 DEFINITIONS

A. Experienced: When used with an entity or individual, "experienced" unless otherwise further described means having successfully completed a minimum of five previous projects similar in nature, size, and extent to this Project; being familiar with special requirements indicated; and having complied with requirements of authorities having jurisdiction.

B. Product Tests: Tests and inspections that are performed by a nationally recognized testing laboratory (NRTL) according to 29 CFR 1910.7, by a testing agency accredited according to

NIST's National Voluntary Laboratory Accreditation Program (NVLAP), or by a testing agency qualified to conduct product testing and acceptable to authorities having jurisdiction, to establish product performance and compliance with specified requirements.

C. Source Quality-Control Tests: Tests and inspections that are performed at the source; for example, plant, mill, factory, or shop.

D. Testing Agency: An entity engaged to perform specific tests, inspections, or both. Testing laboratory shall mean the same as testing agency.

E. Quality-Assurance Services: Activities, actions, and procedures performed before and during execution of the Work to guard against defects and deficiencies and substantiate that proposed work will comply with requirements.

1.4 INFORMATIONAL SUBMITTALS

A. Qualification Data: For Contractor's quality-control personnel.

B. Testing Agency Qualifications: For testing agencies specified in "Quality Assurance" Article to demonstrate their capabilities and experience. Include proof of qualifications in the form of a recent report on the inspection of the testing agency by a recognized authority.

C. Reports: Independent testing agency shall submit certified written report of each inspection, test or similar service, to Engineer, in duplicate, unless Contractor is responsible for service. If Contractor is responsible for service, submit certified written report of each inspection, test or similar service through Contractor, in duplicate.

1. Submit additional copies of each written report directly to governing authority, when authority so directs.

D. Permits, Licenses, and Certificates: For Owner's record, submit copies of permits, licenses, certifications, inspection report, releases, jurisdictional settlements, notices, receipts for fee payments, judgments, correspondence, records, and similar documents established for compliance with standards and regulations bearing on performance of the Work.

1.5 REPORTS AND DOCUMENTS

A. Test and Inspection Reports: Written reports of each inspection, test or similar service shall include, but not be limited to:

1. Date of issue.
2. Project title and number.
3. Name, address, telephone number, and email address of testing agency.
4. Dates and locations of samples and tests or inspections.
5. Names of individuals making tests and inspections.
6. Designation of the Work and test and inspection method.
7. Identification of product and Specification Section.
8. Complete test or inspection data.
9. Test and inspection results and an interpretation of test results.

10. Record of temperature and weather conditions at time of sample taking and testing and inspection.
11. Comments or professional opinion on whether tested or inspected Work complies with the Contract Document requirements.
12. Name and signature of laboratory inspector.
13. Recommendations on retesting and reinspecting.

1.6 QUALITY ASSURANCE

A. General: Qualifications paragraphs in this article establish the minimum qualification levels required; individual Specification Sections specify additional requirements.

B. Contractor Qualifications: A firm or individual experienced in performing work similar in nature and extent to that indicated for this Project, whose work has resulted in a record of successful (accurate) performance.

C. Testing Agency Qualifications: Engage inspection & testing service agencies (including independent testing laboratories) prequalified as complying with *Recommended Requirements for Independent Laboratory Qualification* by American Council of Independent Laboratories & which specialize in types of inspections & tests to be performed.

1. Each independent inspection & testing agency engaged on Project shall be authorized by authorities having jurisdiction to operate in State in which Project is located.

2. Testing Agency Responsibilities: Submit a certified written report of each test, inspection, and similar quality-assurance service to Engineer, with copy to Contractor. Interpret tests and inspections and state in each report whether tested and inspected work complies with or deviates from the Contract Documents.

PART 2 - PRODUCTS (Not Used)

PART 3 - EXECUTION

3.1 REPAIR AND PROTECTION

A. Protect construction exposed by or for quality-control service activities and protect repaired construction.

B. Repair and protection are Contractor's responsibility, regardless of the assignment of responsibility for quality-control services.

END OF SECTION 014000

SECTION 014200
REFERENCES

PART 1 - GENERAL

1.1 RELATED DOCUMENTS

A. Drawings and general provisions of the Contract, including General and Supplementary Conditions and other Division 01 Specification Sections, apply to this Section.

1.2 DEFINITIONS

A. General: Basic Contract definitions are included in the General Conditions of the Contract.

B. "Approved": When used to convey Engineer's action on Contractor's submittals, applications, and requests, "approved" is limited to Engineer's duties and responsibilities as stated in the General & Supplementary Conditions of the Contract. Such approval shall not release Contractor from responsibility to fulfill Contract requirements unless otherwise provided in Contract Documents.

C. "Directed": A command or instruction by Engineer. Other terms including "requested," "authorized," "selected," "required," and "permitted" have the same meaning as "directed." However, no implied meaning shall be interpreted to extend Engineer’s responsibility into Contractor’s area of supervision.

D. "Indicated": Requirements expressed by graphic representations or in written form on Drawings, in Specifications, and in other Contract Documents. Where terms including "shown," "noted," "scheduled," and "specified" are used, it is to help locate reference; no limitation on location is intended except as specifically noted.

E. "Regulations": Laws, ordinances, statutes, and lawful orders issued by authorities having jurisdiction, and rules, conventions, and agreements within the construction industry that control performance of the Work, whether lawfully imposed by authorities having jurisdiction or not.

F. "Provide": Furnish and install, complete and ready for the intended use.

G. "Project Site": Space available for performing activities, either exclusively or in conjunction with others performing other activities as part of Project. The extent of Project site is shown on Drawings and may or may not be identical with the description of the land on which Project is to be built.

H. Testing Laboratories: *Testing laboratory* is independent entity engaged to perform specific inspections or tests, either at Project Site or elsewhere & to report on &, if required, to interpret results of those inspections or tests.

1.3 SPECIFICATION FORMAT & CONTENT EXPLANATION

A. Specification Content: This Specification uses certain conventions in use of language & intended meaning of certain terms, words & phrases when used in particular situations or circumstances. These conventions are explained as follows:

1. Abbreviated Language: Language used in Specifications & other Contract Documents is abbreviated. Implied words & meanings will be appropriately interpreted. Singular words will be interpreted as plural & plural words interpreted as singular where applicable & where full context of Contract Documents so indicates.
2. Imperative & streamlined language: is used generally in Specifications. Requirements expressed in imperative mood are to be performed by Contractor. At certain locations in text, for clarity, subjective language is used to describe responsibilities that must be fulfilled indirectly by Contractor, or by others when so noted.

    a. Words shall be included by inference wherever colon (:) is used within sentence or phrase.

B. Assignment of Specialists: Specification requires that certain specific activities shall be performed by specialists who are recognized experts in operations to be performed. Specialists must be engaged for those activities & assignments are requirements over which Contractor has no choice or option. Nevertheless, ultimate responsibility for fulfilling Contract requirements remains with Contractor.

1. This requirement shall not be interpreted to conflict with enforcement of building codes & similar regulations governing Work. It is also not intended to interfere with local trade union jurisdictional settlements & similar conventions.
2. Trades: Use of titles such as *carpentry* is not intended to imply that certain activities must be performed by accredited or unionized individuals of corresponding generic name, such as *carpenter*. It also does not imply that requirements specified apply exclusively to tradespersons of corresponding generic name.

1.4 DRAWING SYMBOLS

A. Graphic symbols: If not otherwise noted, symbols are defined by Architectural Graphic Standards, pub. by John Wiley & Sons, Inc., 8th ed.

1.5 INDUSTRY STANDARDS

A. Applicability of Standards: Unless the Contract Documents include more stringent requirements, applicable construction industry standards have the same force and effect as if bound or copied directly into the Contract Documents to the extent referenced. Such standards are made a part of the Contract Documents by reference. Individual Sections indicate which codes & standards Contractor must keep available at Project Site for reference.

B. Publication Dates: Comply with standards in effect as of date of the Contract Documents unless otherwise indicated.

1. Updated Standards: At request of Engineer, Contractor or authority having jurisdiction, submit Change Order proposal where applicable code or standard has been revised & reissued after date of Contract Documents & before performance of Work affected. Engineer will decide to issue Change Order to proceed with updated standard.

C. Conflicting Requirements: When compliance with two or more standards is specified establishing different or conflicting requirements for minimum quantities or quality levels, most stringent requirement will be enforced, unless Contract Documents indicate otherwise. Refer different, but apparently equal, requirements & uncertainties as to which quality level is more stringent to Engineer for decision before proceeding.

1. Minimum Quantity/Quality Levels: In every instance quantity/quality level shown or specified shall be minimum to be provided or performed. Actual installation may comply exactly, within specified tolerances, with minimum quantity/ quality specified, or may exceed minimum within reasonable limits. In complying with requirements, indicated numeric values are minimum or maximum values, as noted, or appropriate for context of requirements. Refer instances of uncertainty to Engineer for decision before proceeding.

D. Copies of Standards: Each entity engaged in work on Project should be familiar with industry standards applicable to its project activity. Copies of applicable standards are not bound with the Contract Documents.

1. Where copies of standards are needed to perform a required construction activity, obtain copies directly from publication source.

2. Although copies of standards needed for enforcement of requirements also may be included as part of required submittals, Engineer reserves right to require Contractor to submit additional copies as necessary for enforcement of requirements.

1.6 ABBREVIATIONS AND ACRONYMS

A. Industry Organizations and General Standards: Where abbreviations and acronyms are used in Specifications or other Contract Documents, they shall mean the recognized name of the entity applicable to context of text provision indicated in Gale's "Encyclopedia of Associations: National Organizations of the U.S." (available in most libraries).

PART 2 - PRODUCTS (Not Used)

PART 3 - EXECUTION (Not Used)

END OF SECTION 014200

SECTION 015000
TEMPORARY FACILITIES AND CONTROLS

PART 1 - GENERAL

1.1 RELATED DOCUMENTS

A. Drawings and general provisions of the Contract, including General and Supplementary Conditions and other Division 01 Specification Sections, apply to this Section.

1.2 SUMMARY

A. Section includes requirements for temporary services & facilities, including utilities construction & support facilities, security & protection, necessary for completion of work under this Contract.

B. Related Requirements:

1. Section 011000 "Summary" for work restrictions and limitations on utility interruptions.

C. Temporary construction & support facilities required include, but are not limited to:
1. Temporary heat
2. Sanitary facilities, including drinking water
3. Temporary enclosures

D. Maintenance and Protection of Traffic:

1. The Contractor shall perform all work in the contract in a workmanlike manner with due regard to the safety and health of the employees and of the public. The Contractor is totally responsible for safety on the job site.
2. The Contractor shall comply with Title 29 Code of Federal Regulations Part 1926, Safety and Health Regulations for Construction (OSHA) regarding the safety and protection of persons employed in construction and demolition work.

1.3 USE CHARGES

A. General: Installation and removal of and use charges for temporary facilities shall be included in the Contract Sum unless otherwise indicated. Cost or use charges for temporary facilities are not chargeable to Owner or Engineer & will not be accepted as a basis of claims for a Change Order. Allow other entities engaged in the Project to use temporary services and facilities without cost, including, but not limited to Engineer, testing agencies, and authorities having jurisdiction.

1.4 SUBMITTALS

A. Traffic: Submit plan for maintenance and protection of traffic for all areas of work.

B. Project Identification and Temporary Signs: Show fabrication and installation details, including plans, elevations, details, layouts, typestyles, graphic elements, and message content.

1.5 QUALITY ASSURANCE

A. Regulations: Comply with industry standards & applicable laws & regulations of authorities having jurisdiction, including but not limited to:

1. NYSDOT requirements.
2. Building Code requirements.
3. Health & safety regulations.
4. Utility company regulations.
5. Police, Fire Department & Rescue Squad rules.
6. Environmental protection regulations.

B. Standards: Comply with NEMA, UL, NEC (NFPA 70) & NECA.

1. Comply with MUTCD and OSHA.

C. Protect roadways, walkways, adjacent property & other works to remain in accordance with all environmental guidelines set forth by NYS DEC & any local regulatory agencies.

D. Electric Service: Comply with NECA, NEMA, and UL standards and regulations for temporary electric service. Install service to comply with NFPA 70.

E. Tests and Inspections: Arrange for authorities having jurisdiction to test and inspect each temporary utility before use. Obtain required certifications and permits.

F. Contractor's Qualifications: The contractor's vendor shall provide at least five (5) references of projects of a similar size and complexity as this project performed by his firm within the past three years.

1.6 PROJECT CONDITIONS

A. Conditions of Use: Keep temporary services & facilities clean & neat in appearance. Operate in a safe & efficient manner. Take necessary fire prevention measures. Do not overload facilities, or permit them to interfere with progress. Do not allow hazardous dangerous or unsanitary conditions, or public nuisances to develop or persist on site.

PART 2 - PRODUCTS

2.1 MATERIALS

A. General: Provide new materials; if acceptable to Engineer, undamaged previously use materials in serviceable condition may be used. Provide materials suitable for use intended.

B. Water: Provide potable water approved by local health authorities for temporary drinking facilities.

2.2 TEMPORARY FACILITIES

A. Field Offices, General: Prefabricated or mobile units with serviceable finishes, temperature controls, and foundations adequate for normal loading.

B. Storage and Fabrication Sheds: Provide sheds sized, furnished, and equipped to accommodate materials and equipment for construction operations.

1. Store combustible materials apart from building.

2.3 EQUIPMENT

A. General: Provide new equipment; if acceptable to Engineer, undamaged, previously used equipment in serviceable condition may be used. Provide equipment suitable for use intended.

B. Electrical Outlets: Provide properly configured NEMA polarized outlets to prevent insertion of 110-120V plugs into higher voltage outlets. Provide receptacle outlets equipped with ground-fault circuit interrupters, reset button & pilot light, for connection of power tools & equipment.

C. Electrical Power Cords: Provide grounded extension cords; use hard-service cords if exposed to abrasion & traffic. Provide waterproof connectors for separate lengths of electric cords, if single lengths will not reach areas where construction activities are in progress.

D. Lamps & Light Fixtures: Provide general service incandescent lamps of wattage required for adequate illumination. Provide guard cages or tempered glass enclosures, where exposed to breakage. Provide exterior fixtures where exposed to moisture.

E. Temporary Toilet Units: Provide self-contained single-occupant toilet units of chemical, aerated recirculation, or combustion type, properly vented & fully enclosed with a glass fiber reinforced polyester shell or similar nonabsorbent material.

F. Fire Extinguishers: Portable, UL rated; with class and extinguishing agent as required by locations and classes of fire exposures.

G. First Aid Supplies: Comply with governing regulations.

PART 3 - EXECUTION

3.1 TEMPORARY FACILITIES, GENERAL

A. Conservation: Coordinate construction and use of temporary facilities with consideration given to conservation of energy, water, and materials. Coordinate use of temporary utilities to minimize waste.

1. Salvage materials and equipment involved in performance of, but not actually incorporated into, the Work. See other Sections for disposition of salvaged materials that are designated as Owner's property.

3.2 INSTALLATION, GENERAL

A. Use qualified personnel to install temporary facilities.

B. Locate facilities where they will serve Project adequately and result in minimum interference with performance of the Work. Relocate and modify facilities as required by progress of the Work.

1. Locate facilities such that they do not interfere with Owner’s operations.

C. Provide each facility and item ready for use when needed to avoid delay. Maintain and modify as required. Do not remove until facilities are no longer needed or are replaced by authorized use of completed permanent facilities.

3.3 TEMPORARY UTILITY INSTALLATION

A. General: Engage appropriate local utility company to install temporary service or connect to existing service. Where company provides only part of service, provide remainder with matching, compatible materials & equipment; comply with company’s recommendations.

1. Arrange with utility company, Owner, and existing users for time when service can be interrupted, if necessary, to make connections for temporary services.
2. Provide adequate capacity at each stage of project. Prior to temporary utility availability, provide trucked-in services.
3. Obtain easements to bring temporary utilities to site, where Owner's easements cannot be used for that purpose.

B. Drinking Water Facilities: Provide containerized tap-dispenser bottled-water type drinking water units, including paper supply.

1. Where power is accessible, provide electric water coolers or other means to maintain dispensed water temperature at 45-55 deg F (7-13 deg C).

C. Sanitary Facilities: Provide temporary toilets, wash facilities, and drinking water for use of contractor’s personnel. Comply with regulations & health codes for type, number, location, operation, and maintenance of fixtures and facilities. Install where facilities will best serve Project’s needs.

1. Toilets: Install self-contained toilet units, Shield toilets to ensure privacy. Use of pit-type privies will not be permitted.

D. Electric Power Service: Provide weatherproof, grounded electric power service and distribution system of sufficient size, capacity, and power characteristics during construction period. Include meters, transformers, overload protected disconnects, automatic ground-fault interrupters & main distribution switch gear.

E. Temporary Lighting: Whenever overhead floor or roof deck has been installed, provide temporary lighting with local switching that provides adequate illumination for construction operations, observations, inspections, and traffic conditions.

1. Install and operate temporary lighting that fulfills security and protection requirements without operating entire system.

3.4 SUPPORT FACILITIES INSTALLATION

A. General: Comply with the following:

1. Provide construction for temporary offices, shops, and sheds located within construction area or within 30 feet (9 m) of building lines that is noncombustible according to ASTM E 136. Comply with NFPA 241.

2. Locate field offices, storage sheds, sanitary facilities, & other temporary construction & support facilities for easy access.

    a. Maintain temporary construction & support facilities until near Substantial Completion. Remove prior to Substantial Completion. Personnel remaining after Substantial Completion will be permitted to use permanent facilities, under conditions acceptable to Owner.

B. Maintenance and Protection of Traffic: Traffic shall be maintained over a reasonably smooth traveled way which shall be so marked by signs, delineators, guiding devices and other methods that a person who has no knowledge of conditions may safely and with a minimum of discomfort and inconvenience ride, drive or walk, day or night, over all or any portion of the highway and/or structure under construction where traffic is to be maintained. All work shall conform to the requirements of the MUTCD. The basic maintenance and protection requirements shall be as follows:

1. Surface. Maintain the surface condition of the traveled way so it is consistent with the appropriate speed limit.
2. Bus Stops. Maintain existing bus stops, if any, so bus passengers are reasonably accommodated.
3. Pedestrian Traffic. Provide adequate protection for pedestrian traffic during all phases of construction.
4. Intersecting Highways. Provide ingress and egress to and from intersecting highways, homes, business and commercial establishments.
5. Flagmen. Provide the necessary traffic control equipment and flagmen for adequate traffic control on the traveled way. Sign Paddles, in lieu of flags, may be required by the Engineer.
6. Responsibility to the Public. Protect the public from damage to person and property which may result directly or indirectly from any construction operation.
7. Schedule. Schedule work to keep to a minimum, and consistent with the physical requirements of the contract, the amount of existing pavement and/or facilities that are destroyed or substantially torn up at any one time. Unless otherwise indicated on the plans or in the proposal the length of existing facility destroyed shall not exceed one mile, nor shall any part be closed to traffic during seasonal shutdown periods, unless the Contractor has submitted and the Engineer has approved a detailed schedule of operations reflecting a proposal to the contrary.
8. Delineation and Guiding Devices. Provide and maintain delineation and guiding devices which shall include delineators, plastic drums, cones, railing, temporary curb of any kind

(except 12” x 12” or larger timber curbs) and other similar materials or methods acceptable to the Engineer.

9. Maintenance and Protection of Traffic. A maintenance and protection of traffic plan must be submitted to the Engineer for approval prior to the start of any work.

C. Traffic Controls: Comply with requirements of authorities having jurisdiction.

1. Protect existing site improvements to remain including curbs, pavement, and utilities.
2. Maintain access for fire-fighting equipment and access to fire hydrants.

D. Parking: Use designated areas of Owner’s existing parking areas for contractor’s personnel.

3.5 SECURITY AND PROTECTION FACILITIES INSTALLATION

A. Protection of Existing Facilities: Protect existing vegetation, equipment, structures, utilities, and other improvements at Project site and on adjacent properties, except those indicated to be removed or altered. Repair damage to existing facilities.

1. Where access to adjacent properties is required in order to affect protection of existing facilities, obtain written permission from adjacent property owner to access property for that purpose.

B. Environmental Protection: Provide protection, operate temporary facilities, and conduct work as required to comply with environmental regulations and that minimize possible air, waterway, and subsoil contamination or pollution or other undesirable effects.

1. Comply with work restrictions specified in Section 011000 "Summary."

C. Barricades, Warning Signs, and Lights: Comply with requirements of authorities having jurisdiction for erecting structurally adequate barricades, including warning signs and lighting. Paint with appropriate colors, graphics, & warning signs to inform personnel & public of hazard being protected against. Where appropriate & needed provide lighting, including flashing red or amber lights.

D. Temporary Egress: Maintain temporary egress from existing occupied facilities as indicated and as required by authorities having jurisdiction.

E. Temporary Enclosures: Provide temporary enclosures for protection of construction, in progress and completed, from exposure, foul weather, other construction operations, and similar activities. Provide temporary weathertight enclosure for building exterior.

1. Where heating or cooling is needed and permanent enclosure is incomplete, provide temporary enclosures where there is no other provision for containment of heat. Coordinate enclosure with ventilating & material drying or curing requirements to avoid dangerous conditions & effects.
2. Install tarpaulins securely, with incombustible wood framing & other materials. Close openings of 25 sq. ft. or less with plywood or similar materials.

3.6 OPERATION, TERMINATION, AND REMOVAL

A. Supervision: Enforce strict discipline in use of temporary facilities. To minimize waste and abuse, limit availability of temporary facilities to essential and intended uses.

B. Maintenance: Maintain facilities in good operating condition until removal. Protect from damage by freezing temperatures & similar elements.

1. Maintain operation of temporary enclosures, heating, cooling, humidity control, ventilation, and similar facilities on a 24-hour basis where required to achieve indicated results and to avoid possibility of damage.

2. Protection: Prevent water filled piping from freezing. Maintain markers for underground lines. Protect from damage during excavation operations.

C. Emergency Contact Person: The Contractor shall designate someone to be available to respond to emergency calls. The name of the person and the telephone number at which he/she can be reached at any time shall be given to the Engineer and all police agencies in the area. Such person shall have full authority and capability to mobilize forces promptly as required to respond to an emergency and protect the public.

D. Permit Requirements: It is the Contractor's responsibility to ensure that Maintenance and Protection of Traffic Requirements established in the NYSDOT, County Highway Work Permits are satisfied. All costs for this are to be included in the contract bid amount.

E. Temporary Facility Changeover: Do not change over from using temporary security and protection facilities to permanent facilities until Substantial Completion.

F. Termination and Removal: Unless Engineer requests that it be maintained longer, remove each temporary facility when need for its service has ended, when it has been replaced by authorized use of a permanent facility, or no later than Substantial Completion. Complete or, if necessary, restore permanent construction that may have been delayed because of interference with temporary facility. Repair damaged Work, clean exposed surfaces, and replace construction that cannot be satisfactorily repaired.

1. Materials and facilities that constitute temporary facilities are property of Contractor. Owner reserves right to take possession of Project identification signs.
2. At Substantial Completion, repair, renovate, and clean permanent facilities used during construction period. Comply with final cleaning requirements specified in Section 017700 "Closeout Procedures."

END OF SECTION 015000

SECTION 017700
CLOSEOUT PROCEDURES

PART 1 - GENERAL

1.1 RELATED DOCUMENTS

A. Drawings and general provisions of the Contract, including General and Supplementary Conditions and other Division 01 Specification Sections, apply to this Section.

1.2 SUMMARY

A. Section includes administrative and procedural requirements for contract closeout, including, but not limited to, the following:
   1. Final completion procedures.
   2. Inspection procedures.
   3. Project record document submittal.

1.3 CLOSEOUT SUBMITTALS

A. Certificates of Release: From authorities having jurisdiction.

B. Certificate of Insurance: For continuing coverage.

C. Record Document Submittals

   1. Provide Engineer with updated final leak location drawing indicating conditions after completing project scope.
   2. Provide Engineer with copy of QA/QC certification and log of results of all QA/QC activities including but not limited to contractors and subcontractors, tests, reports, and corrective measures associated with work of this contract.

1.4 FINAL COMPLETION PROCEDURES

A. Submittals Prior to Final Completion: complete the following (list exceptions in the request):

   1. Submit a final Application for Payment according to Section 012900 "Payment Procedures" with releases & supporting documentation not previously submitted & accepted.
   2. Submit updated final statement, accounting for final additional changes to Contract Sum.
   3. Submit certified copy of Engineer's final inspection list of items to be completed or corrected, stating that each item has been completed or otherwise resolved for acceptance & list has been endorsed & dated by Engineer.

B. Inspection: Submit a written request for final inspection to determine acceptance. On receipt of request, Engineer will either proceed with inspection or notify Contractor of unfulfilled requirements. Engineer will prepare a final Certificate for Payment after inspection or will

notify Contractor of construction that must be completed or corrected before certificate will be issued.

1. Request reinspection when the Work identified in previous inspections as incomplete is completed or corrected.

2. Reinspection Procedure: Engineer will reinspect Work upon receipt of notice that Work, including inspection list items from earlier inspections, has been completed, except items whose completion has been delayed because of circumstances acceptable to Engineer.

    a. Upon completion of reinspection, Engineer will prepare certificate of final acceptance or advise Contractor of Work that is incomplete or of obligations that have not been fulfilled but are required for final acceptance.
    b. If necessary, reinspection will be repeated.

PART 2 - PRODUCTS (N/A)

PART 3 - EXECUTION

3.1 FINAL CLEANING

A. General: Perform final cleaning. Conduct cleaning and waste-removal operations to comply with local laws and ordinances and Federal and local environmental and antipollution regulations.

1. Complete the following cleaning operations before requesting inspection for certification of Substantial Completion for project:

    a. Clean Project site, yard, and grounds, in areas disturbed by project activities, of rubbish, waste material, litter, and other foreign substances.
    b. Remove tools, equipment, machinery, and surplus material from Project site.
    c. Leave Project clean and ready for occupancy.

END OF SECTION 017700

DIVISIONS 2 THROUGH 50 - TECHNICAL SPECIFICATIONS

SECTION 330112.11
OPERATION AND MAINTENANCE OF WATER UTILITIES – LEAK DETECTION

PART 1 - GENERAL

1.1 RELATED DOCUMENTS

A. Drawings and general provisions of the Contract, including General and Supplementary Conditions and Division 01 Specification Sections, apply to this Section.

1.2 SUMMARY

A. This Section includes requirements for leak detection by acoustic listening with correlation logging.

1.3 INFORMATIONAL SUBMITTALS

A. Project plan indicating specific equipment and methods to be used, technician names and past projects performed / years of experience, proposed project schedule, and results of all equipment calibration and testing to ensure equipment is functioning prior to beginning water main leak detection.

B. Qualification Data: For firm specified in *Quality Assurance* article to demonstrate their capabilities & experience. Include list of completed projects with project name, addresses, names of Engineers & Owners & other information specified.

1.4 QUALITY ASSURANCE

A. Leak Detection Company Qualifications: Firm with five or more years of successful and documented successful experience on similar size leak detection projects using acoustic listening with correlation logging.

B. Codes & Standards:

1. AWWA M36: Water Audits and Loss Control Programs
2. AWWA M77: Condition Assessment of Water Mains

PART 2 - PRODUCTS

2.1 EQUIPMENT

A. Water Leak Detector: Shall have acoustic microphone, adjustable sound filters, and LCD display showing readings as they are recorded.

1. Amplifier: Shall have strap(s) for wearing unit on the chest or waist so that it can be used while walking and shall also have a universal headphone jack for connectivity to all headphone devices.

B. Ground Microphone: Shall be weatherproof and isolated from external noise interference.

C. Electronic Listening Stick: Hand probe with extension rods and tripod foot.

D. All leak detection equipment shall be equal to or better than Gutermann Aquascope products.

E. Correlators: Electronic Device capable of calculating the location of a leak between two sensors.

PART 3 - EXECUTION

3.1 LEAK DETECTION

A. Acoustic listening leak detection contractor's standard process for detecting leaks using the equipment described in Part 2 of this specification. The leak detection contractor shall follow all AWWA requirements (standards listed in Part 1 of this specification).

1. The Town Water Department will assist the leak detection contractor as needed to open valve boxes or perform excavation where required for physical contact between system components and listening equipment.

B. The contractor shall use detection equipment on all hydrants, accessible line valves, and other accessible points of piping to determine the presence of leaks and then use additional points of contact as needed to verify the exact location of leaks. The maximum distance between the initial listening points is 500 feet for metallic or concrete piping and 200 feet for plastic piping unless site conditions prevent the contractor from making direct system contact within this interval at certain points within the system (for instance if no hydrants or valves are located within the interval). In these instances, the contractor shall walk above the main and listen for leaks with a ground microphone.
1. The leak detection contractor shall use two or more sensors for correlating distances to a leak after leak discovery to determine the exact location of the leak using additional hydrant, hydrant lead valve, line valve, water service, or direct main contact points as needed.
2. The contractor shall save all correlations performed and provide them to the Town at the conclusion of the project.

C. Leak Classifications:
1. Low – <5 gpm
2. Medium – 5 to 15 gpm
3. High - >15 gpm

D. The contractor shall use a ferro-magnetic valve box location to locate buried or paved-over valve boxes and service taps.

E. The contractor shall notify the on-site engineer's representative and the Town water department when a leak location is determined so they can record it in their notes and/or GPS equipment and mark it with spray paint.

F. The leak detection contractor shall record all leak locations in their field notes along with the days worked and the water main locations surveyed on each day. These notes and a final report including a plan or sketch(es) showing the locations of the leaks (the plans or sketches should include measured distances from the leaks to landmarks such as fire hydrants, valve boxes, and road or driveway edges of pavement) and all additional required items stated in the summary of work shall be submitted to the Town and Engineer at the end of the leak detection survey project.

EXHIBIT 1

NYS PREVAILING WAGE RATE SCHEDULE

Kathy Hochul, Governor

Roberta Reardon, Commissioner

Town of Rotterdam

Joseph Saulsbery, Design Engineer
PRIME AE GROUP OF NY
100 Great Oaks Boulevard
Suite 114
Albany NY 12203

Schedule Year 2022 through 2023
Date Requested 04/26/2023
PRC# 2023004822

Location Rotterdam Junction, NY
Project ID#
Project Type Leak Detection survey of all existing water mains in water districts 3 and 4 of the Town of Rotterdam (Rotterdam Junction).

PREVAILING WAGE SCHEDULE FOR ARTICLE 8 PUBLIC WORK PROJECT

Attached is the current schedule(s) of the prevailing wage rates and prevailing hourly supplements for the project referenced above. A unique Prevailing Wage Case Number (PRC#) has been assigned to the schedule(s) for your project.

The schedule is effective from July 2022 through June 2023. All updates, corrections, posted on the 1st business day of each month, and future copies of the annual determination are available on the Department's website www.labor.ny.gov. Updated PDF copies of your schedule can be accessed by entering your assigned PRC# at the proper location on the website.

It is the responsibility of the contracting agency or its agent to annex and make part, the attached schedule, to the specifications for this project, when it is advertised for bids and /or to forward said schedules to the successful bidder(s), immediately upon receipt, in order to insure the proper payment of wages.

Please refer to the "General Provisions of Laws Covering Workers on Public Work Contracts" provided with this schedule, for the specific details relating to other responsibilities of the Department of Jurisdiction.

Upon completion or cancellation of this project, enter the required information and mail **OR** fax this form to the office shown at the bottom of this notice, **OR** fill out the electronic version via the NYSDOL website.

NOTICE OF COMPLETION / CANCELLATION OF PROJECT

Date Completed: _____ Date Cancelled: _____

Name & Title of Representative: _____

Phone: (518) 457-5589 Fax: (518) 485-1870
W. Averell Harriman State Office Campus, Bldg. 12, Room 130, Albany, NY 12240

General Provisions of Laws Covering Workers on Article 8 Public Work Contracts

Introduction

The Labor Law requires public work contractors and subcontractors to pay laborers, workers, or mechanics employed in the performance of a public work contract not less than the prevailing rate of wage and supplements (fringe benefits) in the locality where the work is performed.

Responsibilities of the Department of Jurisdiction

A Department of Jurisdiction (Contracting Agency) includes a state department, agency, board or commission: a county, city, town or village; a school district, board of education or board of cooperative educational services; a sewer, water, fire, improvement and other district corporation; a public benefit corporation; and a public authority awarding a public work contract.

The Department of Jurisdiction (Contracting Agency) awarding a public work contract MUST obtain a Prevailing Rate Schedule listing the hourly rates of wages and supplements due the workers to be employed on a public work project. This schedule may be obtained by completing and forwarding a "Request for wage and Supplement Information" form (PW 39) to the Bureau of Public Work. The Prevailing Rate Schedule MUST be included in the specifications for the contract to be awarded and is deemed part of the public work contract.

Upon the awarding of the contract, the law requires that the Department of Jurisdiction (Contracting Agency) furnish the following information to the Bureau: the name and address of the contractor, the date the contract was let and the approximate dollar value of the contract. To facilitate compliance with this provision of the Labor Law, a copy of the Department's "Notice of Contract Award" form (PW 16) is provided with the original Prevailing Rate Schedule.

The Department of Jurisdiction (Contracting Agency) is required to notify the Bureau of the completion or cancellation of any public work project. The Department's PW 200 form is provided for that purpose.

Both the PW 16 and PW 200 forms are available for completion online.

Hours

No laborer, worker, or mechanic in the employ of a contractor or subcontractor engaged in the performance of any public work project shall be permitted to work more than eight hours in any day or more than five days in any week, except in cases of extraordinary emergency. The contractor and the Department of Jurisdiction (Contracting Agency) may apply to the Bureau of Public Work for a dispensation permitting workers to work additional hours or days per week on a particular public work project.

There are very few exceptions to this rule. Complete information regarding these exceptions is available on the "Request for a dispensation to work overtime" form (PW30) and "4 Day / 10 Hour Work Schedule" form (PW 30.1).

Wages and Supplements

The wages and supplements to be paid and/or provided to laborers, workers, and mechanics employed on a public work project shall be not less than those listed in the current Prevailing Rate Schedule for the locality where the work is performed. If a prime contractor on a public work project has not been provided with a Prevailing Rate Schedule, the contractor must notify the Department of Jurisdiction (Contracting Agency) who in turn must request an original Prevailing Rate Schedule form the Bureau of Public Work. Requests may be submitted by: mail to NYSDOL, Bureau of Public Work, State Office Bldg. Campus, Bldg. 12, Rm. 130, Albany, NY 12240; Fax to Bureau of Public Work (518) 485-1870; or electronically at the NYSDOL website www.labor.ny.gov.

Upon receiving the original schedule, the Department of Jurisdiction (Contracting Agency) is REQUIRED to provide complete copies to all prime contractors who in turn MUST, by law, provide copies of all applicable county schedules to each subcontractor and obtain from each subcontractor, an affidavit certifying such schedules were received. If the original schedule expired, the contractor may obtain a copy of the new annual determination from the NYSDOL website www.labor.ny.gov.

The Commissioner of Labor makes an annual determination of the prevailing rates. This determination is in effect from July 1st through June 30th of the following year. The annual determination is available on the NYSDOL website www.labor.ny.gov.

Payrolls and Payroll Records

Every contractor and subcontractor MUST keep original payrolls or transcripts subscribed and affirmed as true under penalty of perjury. As per Article 6 of the Labor law, contractors and subcontractors are required to establish, maintain, and preserve for not less than six (6) years, contemperaneous, true, and accurate payroll records. At a minimum, payrolls must show the following information for each person employed on a public work project: Name, Address, Last 4 Digits of Social Security Number, Classification(s) in which the worker was employed, Hourly wage rate(s) paid, Supplements paid

or provided, and Daily and weekly number of hours worked in each classification.

The filing of payrolls to the Department of Jurisdiction is a condition of payment.Every contractor and subcontractor shall submit to the Department of Jurisdiction (Contracting Agency), within thirty (30) days after issuance of its first payroll and every thirty (30) days thereafter, a transcript of the original payrolls, subscribed and affirmed as true under penalty of perjury. The Department of Jurisdiction (Contracting Agency) shall collect, review for facial validity, and maintain such payrolls.

In addition, the Commissioner of Labor may require contractors to furnish, with ten (10) days of a request, payroll records sworn to as their validity and accuracy for public work and private work. Payroll records include, but are not limited to time cards, work description sheets, proof that supplements were provided, cancelled payroll checks and payrolls. Failure to provide the requested information within the allotted ten (10) days will result in the withholding of up to 25% of the contract, not to exceed $100,000.00. If the contractor or subcontractor does not maintain a place of business in New York State and the amount of the contract exceeds $25,000.00, payroll records and certifications must be kept on the project worksite.

The prime contractor is responsible for any underpayments of prevailing wages or supplements by any subcontractor.

All contractors or their subcontractors shall provide to their subcontractors a copy of the Prevailing Rate Schedule specified in the public work contract as well as any subsequently issued schedules. A failure to provide these schedules by a contractor or subcontractor is a violation of Article 8, Section 220-a of the Labor Law.

All subcontractors engaged by a public work project contractor or its subcontractor, upon receipt of the original schedule and any subsequently issued schedules, shall provide to such contractor a verified statement attesting that the subcontractor has received the Prevailing Rate Schedule and will pay or provide the applicable rates of wages and supplements specified therein. (See NYS Labor Laws, Article 8 . Section 220-a).

Determination of Prevailing Wage and Supplement Rate Updates Applicable to All Counties

The wages and supplements contained in the annual determination become effective July 1st whether or not the new determination has been received by a given contractor. Care should be taken to review the rates for obvious errors. Any corrections should be brought to the Department's attention immediately. It is the responsibility of the public work contractor to use the proper rates. If there is a question on the proper classification to be used, please call the district office located nearest the project. Any errors in the annual determination will be corrected and posted to the NYSDOL website on the first business day of each month. Contractors are responsible for paying these updated rates as well, retroactive to July 1st.

When you review the schedule for a particular occupation, your attention should be directed to the dates above the column of rates. These are the dates for which a given set of rates is effective. To the extent possible, the Department posts rates in its possession that cover periods of time beyond the July 1st to June 30th time frame covered by a particular annual determination. Rates that extend beyond that instant time period are informational ONLY and may be updated in future annual determinations that actually cover the then appropriate July 1st to June 30th time period.

Withholding of Payments

When a complaint is filed with the Commissioner of Labor alleging the failure of a contractor or subcontractor to pay or provide the prevailing wages or supplements, or when the Commissioner of Labor believes that unpaid wages or supplements may be due, payments on the public work contract shall be withheld from the prime contractor in a sufficient amount to satisfy the alleged unpaid wages and supplements, including interest and civil penalty, pending a final determination.

When the Bureau of Public Work finds that a contractor or subcontractor on a public work project failed to pay or provide the requisite prevailing wages or supplements, the Bureau is authorized by Sections 220-b and 235.2 of the Labor Law to so notify the financial officer of the Department of Jurisdiction (Contracting Agency) that awarded the public work contract. Such officer MUST then withhold or cause to be withheld from any payment due the prime contractor on account of such contract the amount indicated by the Bureau as sufficient to satisfy the unpaid wages and supplements, including interest and any civil penalty that may be assessed by the Commissioner of Labor. The withholding continues until there is a final determination of the underpayment by the Commissioner of Labor or by the court in the event a legal proceeding is instituted for review of the determination of the Commissioner of Labor.

The Department of Jurisdiction (Contracting Agency) shall comply with this order of the Commissioner of Labor or of the court with respect to the release of the funds so withheld.

Summary of Notice Posting Requirements

The current Prevailing Rate Schedule must be posted in a prominent and accessible place on the site of the public work project. The prevailing wage schedule must be encased in, or constructed of, materials capable of withstanding adverse weather conditions and be titled "PREVAILING RATE OF WAGES" in letters no smaller than two (2) inches by two (2) inches.

The "Public Work Project" notice must be posted at the beginning of the performance of every public work contract, on each job site.

Every employer providing workers. compensation insurance and disability benefits must post notices of such coverage in the format prescribed by the Workers. Compensation Board in a conspicuous place on the jobsite.

Every employer subject to the NYS Human Rights Law must conspicuously post at its offices, places of employment, or employment training centers, notices furnished by the State Division of Human Rights.

Employers liable for contributions under the Unemployment Insurance Law must conspicuously post on the jobsite notices furnished by the NYS Department of Labor.

Apprentices

Employees cannot be paid apprentice rates unless they are individually registered in a program registered with the NYS Commissioner of Labor. The allowable ratio of apprentices to journeyworkers in any craft classification can be no greater than the statewide building trade ratios promulgated by the Department of Labor and included with the Prevailing Rate Schedule. An employee listed on a payroll as an apprentice who is not registered as above or is performing work outside the classification of work for which the apprentice is indentured, must be paid the prevailing journeyworker's wage rate for the classification of work the employee is actually performing.

NYSDOL Labor Law, Article 8, Section 220-3, require that only apprentices individually registered with the NYS Department of Labor may be paid apprenticeship rates on a public work project. No other Federal or State Agency of office registers apprentices in New York State.

Persons wishing to verify the apprentice registration of any person must do so in writing by mail, to the NYSDOL Office of Employability Development / Apprenticeship Training, State Office Bldg. Campus, Bldg. 12, Albany, NY 12240 or by Fax to NYSDOL Apprenticeship Training (518) 457-7154. All requests for verification must include the name and social security number of the person for whom the information is requested.

The only conclusive proof of individual apprentice registration is written verification from the NYSDOL Apprenticeship Training Albany Central office. Neither Federal nor State Apprenticeship Training offices outside of Albany can provide conclusive registration information.

It should be noted that the existence of a registered apprenticeship program is not conclusive proof that any person is registered in that program. Furthermore, the existence or possession of wallet cards, identification cards, or copies of state forms is not conclusive proof of the registration of any person as an apprentice.

Interest and Penalties

In the event that an underpayment of wages and/or supplements is found:

- Interest shall be assessed at the rate then in effect as prescribed by the Superintendent of Banks pursuant to section 14-a of the Banking Law, per annum from the date of underpayment to the date restitution is made.
- A Civil Penalty may also be assessed, not to exceed 25% of the total of wages, supplements, and interest due.

Debarment

Any contractor or subcontractor and/or its successor shall be ineligible to submit a bid on or be awarded any public work contract or subcontract with any state, municipal corporation or public body for a period of five (5) years when:

- Two (2) willful determinations have been rendered against that contractor or subcontractor and/or its successor within any consecutive six (6) year period.
- There is any willful determination that involves the falsification of payroll records or the kickback of wages or supplements.

Criminal Sanctions

Willful violations of the Prevailing Wage Law (Article 8 of the Labor Law) may be a felony punishable by fine or imprisonment of up to 15 years, or both.

Discrimination

No employee or applicant for employment may be discriminated against on account of age, race, creed, color, national origin, sex, disability or marital status.

No contractor, subcontractor nor any person acting on its behalf, shall by reason of race, creed, color, disability, sex or national origin discriminate against any citizen of the State of New York who is qualified and available to perform the work to which the employment relates (NYS Labor Law, Article 8, Section 220-e(a)).

No contractor, subcontractor, nor any person acting on its behalf, shall in any manner, discriminate against or intimidate any employee on account of race, creed, color, disability, sex, or national origin (NYS Labor Law, Article 8, Section 220-e(b)).

The Human Rights Law also prohibits discrimination in employment because of age, marital status, or religion.

There may be deducted from the amount payable to the contractor under the contract a penalty of $50.00 for each calendar day during which such person was discriminated against or intimidated in violation of the provision of the contract (NYS Labor Law, Article 8, Section 220-e(c)).

The contract may be cancelled or terminated by the State or municipality. All monies due or to become due thereunder may be forfeited for a second or any subsequent violation of the terms or conditions of the anti-discrimination sections of the contract (NYS Labor Law, Article 8, Section 220-e(d)).

Every employer subject to the New York State Human Rights Law must conspicuously post at its offices, places of employment, or employment training centers notices furnished by the State Division of Human Rights.

Workers' Compensation

In accordance with Section 142 of the State Finance Law, the contractor shall maintain coverage during the life of the contract for the benefit of such employees as required by the provisions of the New York State Workers' Compensation Law.

A contractor who is awarded a public work contract must provide proof of workers' compensation coverage prior to being allowed to begin work.

The insurance policy must be issued by a company authorized to provide workers' compensation coverage in New York State. Proof of coverage must be on form C-105.2 (Certificate of Workers' Compensation Insurance) and must name this agency as a certificate holder.

If New York State coverage is added to an existing out-of-state policy, it can only be added to a policy from a company authorized to write workers' compensation coverage in this state. The coverage must be listed under item 3A of the information page.

The contractor must maintain proof that subcontractors doing work covered under this contract secured and maintained a workers' compensation policy for all employees working in New York State.

Every employer providing worker's compensation insurance and disability benefits must post notices of such coverage in the format prescribed by the Workers' Compensation Board in a conspicuous place on the jobsite.

Unemployment Insurance

Employers liable for contributions under the Unemployment Insurance Law must conspicuously post on the jobsite notices furnished by the New York State Department of Labor.

Town of Rotterdam

Joseph Saulsbery, Design Engineer
PRIME AE GROUP OF NY
100 Great Oaks Boulevard
Suite 114
Albany NY 12203

Schedule Year 2022 through 2023
Date Requested 04/26/2023
PRC# 2023004822

Location Rotterdam Junction, NY
Project ID#
Project Type Leak Detection survey of all existing water mains in water districts 3 and 4 of the Town of Rotterdam (Rotterdam Junction).

Notice of Contract Award

New York State Labor Law, Article 8, Section 220.3a requires that certain information regarding the awarding of public work contracts, be furnished to the Commissioner of Labor. One "Notice of Contract Award" (PW 16, which may be photocopied), **MUST** be completed for **EACH** prime contractor on the above referenced project.

Upon notifying the successful bidder(s) of this contract, enter the required information and mail **OR** fax this form to the office shown at the bottom of this notice, **OR** fill out the electronic version via the NYSDOL website.

Contractor Information
All information must be supplied

Federal Employer Identification Number: _____

Name: _____

Address: _____

_____

City: _____ State: _____ Zip: _____

Amount of Contract: $_____

Approximate Starting Date: ____/____/____

Approximate Completion Date: ____/____/____

Contract Type:
[ ] (01) General Construction
[ ] (02) Heating/Ventilation
[ ] (03) Electrical
[ ] (04) Plumbing
[ ] (05) Other : _____

Phone: (518) 457-5589 Fax: (518) 485-1870
W. Averell Harriman State Office Campus, Bldg. 12, Room 130, Albany, NY 12240

Social Security Numbers on Certified Payrolls:

The Department of Labor is cognizant of the concerns of the potential for misuse or inadvertent disclosure of social security numbers. Identity theft is a growing problem and we are sympathetic to contractors' concern regarding inclusion of this information on payrolls if another identifier will suffice.

For these reasons, the substitution of the use of the last four digits of the social security number on certified payrolls submitted to contracting agencies on public work projects is now acceptable to the Department of Labor. This change does not affect the Department's ability to request and receive the entire social security number from employers during its public work/ prevailing wage investigations.

Construction Industry Fair Play Act: Required Posting for Labor Law Article 25-B § 861-d

Construction industry employers must post the "Construction Industry Fair Play Act" notice in a prominent and accessible place on the job site. Failure to post the notice can result in penalties of up to $1,500 for a first offense and up to $5,000 for a second offense. The posting is included as part of this wage schedule. Additional copies may be obtained from the NYS DOL website, https://dol.ny.gov/public-work-and-prevailing-wage
If you have any questions concerning the Fair Play Act, please call the State Labor Department toll-free at 1-866-435-1499 or email us at: dol.misclassified@labor.ny.gov .

Worker Notification: (Labor Law §220, paragraph a of subdivision 3-a)

Effective June 23, 2020

This provision is an addition to the existing wage rate law, Labor Law §220, paragraph a of subdivision 3-a. It requires contractors and subcontractors to provide written notice to all laborers, workers or mechanics of the *prevailing wage and supplement rate* for their particular job classification *on each pay stub**. It also requires contractors and subcontractors to *post a notice* at the beginning of the performance of every public work contract *on each job site* that includes the telephone number and address for the Department of Labor and a statement informing laborers, workers or mechanics of their right to contact the Department of Labor if he/she is not receiving the proper prevailing rate of wages and/or supplements for his/her job classification. The required notification will be provided with each wage schedule, may be downloaded from our website *www.labor.ny.gov* or be made available upon request by contacting the Bureau of Public Work at 518-457-5589. *In the event the required information will not fit on the pay stub, an accompanying sheet or attachment of the information will suffice.

(12.20)

To all State Departments, Agency Heads and Public Benefit Corporations
IMPORTANT NOTICE REGARDING PUBLIC WORK ENFORCEMENT FUND

Budget Policy & Reporting Manual

B-610

Public Work Enforcement Fund

effective date December 7, 2005

---

1. Purpose and Scope:

This Item describes the Public Work Enforcement Fund (the Fund, PWEF) and its relevance to State agencies and public benefit corporations engaged in construction or reconstruction contracts, maintenance and repair, and announces the recently-enacted increase to the percentage of the dollar value of such contracts that must be deposited into the Fund. This item also describes the roles of the following entities with respect to the Fund:

- New York State Department of Labor (DOL),
- The Office of the State of Comptroller (OSC), and
- State agencies and public benefit corporations.

2. Background and Statutory References:

DOL uses the Fund to enforce the State's Labor Law as it relates to contracts for construction or reconstruction, maintenance and repair, as defined in subdivision two of Section 220 of the Labor Law. State agencies and public benefit corporations participating in such contracts are required to make payments to the Fund.

Chapter 511 of the Laws of 1995 (as amended by Chapter 513 of the Laws of 1997, Chapter 655 of the Laws of 1999, Chapter 376 of the Laws of 2003 and Chapter 407 of the Laws of 2005) established the Fund.

3. Procedures and Agency Responsibilities:

The Fund is supported by transfers and deposits based on the value of contracts for construction and reconstruction, maintenance and repair, as defined in subdivision two of Section 220 of the Labor Law, into which all State agencies and public benefit corporations enter.

Chapter 407 of the Laws of 2005 increased the amount required to be provided to this fund to .10 of one-percent of the total cost of each such contract, to be calculated at the time agencies or public benefit corporations enter into a new contract or if a contract is amended. The provisions of this bill became effective August 2, 2005.

To all State Departments, Agency Heads and Public Benefit Corporations
IMPORTANT NOTICE REGARDING PUBLIC WORK ENFORCEMENT FUND

OSC will report to DOL on all construction-related ("D") contracts approved during the month, including contract amendments, and then DOL will bill agencies the appropriate assessment monthly. An agency may then make a determination if any of the billed contracts are exempt and so note on the bill submitted back to DOL. For any instance where an agency is unsure if a contract is or is not exempt, they can call the Bureau of Public Work at the number noted below for a determination. Payment by check or journal voucher is due to DOL within thirty days from the date of the billing. DOL will verify the amounts and forward them to OSC for processing.

For those contracts which are not approved or administered by the Comptroller, monthly reports and payments for deposit into the Public Work Enforcement Fund must be provided to the Administrative Finance Bureau at the DOL within 30 days of the end of each month or on a payment schedule mutually agreed upon with DOL.

Reports should contain the following information:

- Name and billing address of State agency or public benefit corporation;
- State agency or public benefit corporation contact and phone number;
- Name and address of contractor receiving the award;
- Contract number and effective dates;
- Contract amount and PWEF assessment charge (if contract amount has been amended, reflect increase or decrease to original contract and the adjustment in the PWEF charge); and
- Brief description of the work to be performed under each contract.

Checks and Journal Vouchers, payable to the "New York State Department of Labor" should be sent to:

Department of Labor
Administrative Finance Bureau-PWEF Unit
Building 12, Room 464
State Office Campus
Albany, NY 12240

Any questions regarding billing should be directed to NYSDOL's Administrative Finance Bureau-PWEF Unit at (518) 457-3624 and any questions regarding Public Work Contracts should be directed to the Bureau of Public Work at (518) 457-5589.

NEW YORK STATE OF OPPORTUNITY. Department of Labor

Required Notice under Article 25-B of the Labor Law

Attention All Employees, Contractors and Subcontractors: You are Covered by the Construction Industry Fair Play Act

The law says that you are an employee unless:

- You are free from direction and control in performing your job, **and**
- You perform work that is not part of the usual work done by the business that hired you, **and**
- You have an independently established business.

Your employer cannot consider you to be an independent contractor unless all three of these facts apply to your work.

It is against the law for an employer to misclassify employees as independent contractors or pay employees off the books.

Employee Rights: If you are an employee, you are entitled to state and federal worker protections. These include:

- Unemployment Insurance benefits, if you are unemployed through no fault of your own, able to work, and otherwise qualified,
- Workers' compensation benefits for on-the-job injuries,
- Payment for wages earned, minimum wage, and overtime (under certain conditions),
- Prevailing wages on public work projects,
- The provisions of the National Labor Relations Act, and
- A safe work environment.

It is a violation of this law for employers to retaliate against anyone who asserts their rights under the law. Retaliation subjects an employer to civil penalties, a private lawsuit or both.

Independent Contractors: If you are an independent contractor**, you must pay all taxes and Unemployment Insurance contributions required by New York State and Federal Law.**

Penalties for paying workers off the books or improperly treating employees as independent contractors:

• **Civil Penalty**	First offense: Up to $2,500 per employee Subsequent offense(s): Up to $5,000 per employee
• **Criminal Penalty**	First offense: Misdemeanor - up to 30 days in jail, up to a $25,000 fine and debarment from performing public work for up to one year. Subsequent offense(s): Misdemeanor - up to 60 days in jail or up to a $50,000 fine and debarment from performing public work for up to 5 years.

If you have questions about your employment status or believe that your employer may have violated your rights and you want to file a complaint, call the Department of Labor at (866) 435-1499 or send an email to dol.misclassified@labor.ny.gov. All complaints of fraud and violations are taken seriously. You can remain anonymous.

Employer Name:

New York State Department of Labor
Bureau of Public Work

Attention Employees

THIS IS A:

PUBLIC WORK PROJECT

If you are employed on this project as a **worker, laborer, or mechanic** you are entitled to receive the **prevailing wage and supplements rate** for the classification at which you are working.

Chapter 629 of the Labor Laws of 2007:

These wages are set by law and must be posted at the work site. They can also be found at:

https://dol.ny.gov/public-work-and-prevailing-wage

If you feel that you have not received proper wages or benefits, please call our nearest office.*

Albany	(518) 457-2744	Patchogue	(631) 687-4882
Binghamton	(607) 721-8005	Rochester	(585) 258-4505
Buffalo	(716) 847-7159	Syracuse	(315) 428-4056
Garden City	(516) 228-3915	Utica	(315) 793-2314
New York City	(212) 932-2419	White Plains	(914) 997-9507
Newburgh	(845) 568-5156		

* For New York City government agency construction projects, please contact the Office of the NYC Comptroller at (212) 669-4443, or www.comptroller.nyc.gov – click on Bureau of Labor Law.

Contractor Name: _____

Project Location: _____

Requirements for OSHA 10 Compliance

Article 8 §220-h requires that when the advertised specifications, for every contract for public work, is $250,000.00 or more the contract must contain a provision requiring that every worker employed in the performance of a public work contract shall be certified as having completed an OSHA 10 safety training course. The clear intent of this provision is to require that all employees of public work contractors, required to be paid prevailing rates, receive such training “prior to the performing any work on the project.”

The Bureau will enforce the statute as follows:

All contractors and sub contractors must attach a copy of proof of completion of the OSHA 10 course to the first certified payroll submitted to the contracting agency and on each succeeding payroll where any new or additional employee is first listed.

Proof of completion may include but is not limited to:

- Copies of bona fide course completion card (*Note: Completion cards do not have an expiration date.)*
- Training roster, attendance record of other documentation from the certified trainer pending the issuance of the card.
- Other valid proof

**A certification by the employer attesting that all employees have completed such a course is not sufficient proof that the course has been completed.

Any questions regarding this statute may be directed to the New York State Department of Labor, Bureau of Public Work at 518-457-5589.

WICKS

Public work projects are subject to the Wicks Law requiring separate specifications and bidding for the plumbing, heating and electrical work, when the total project's threshold is $3 million in Bronx, Kings, New York, Queens and, Richmond counties; $1.5 million in Nassau, Suffolk and Westchester counties; and $500,000 in all other counties.

For projects below the monetary threshold, bidders must submit a sealed list naming each subcontractor for the plumbing, HVAC and electrical and the amount to be paid to each. The list may not be changed unless the public owner finds a legitimate construction need, including a change in specifications or costs or the use of a Project Labor Agreement (PLA), and must be open to public inspection.

Allows the state and local agencies and authorities to waive the Wicks Law and use a PLA if it will provide the best work at the lowest possible price. If a PLA is used, all contractors shall participate in apprentice training programs in the trades of work it employs that have been approved by the Department of Labor (DOL) for not less than three years. They shall also have at least one graduate in the last three years and use affirmative efforts to retain minority apprentices. PLA's would be exempt from Wicks, but deemed to be public work subject to prevailing wage enforcement.

The Commissioner of Labor shall have the power to enforce separate specification requirement s on projects, and may issue stop-bid orders against public owners for non-compliance.

Other new monetary thresholds, and similar sealed bidding for non-Wicks projects, would apply to certain public authorities including municipal housing authorities, NYC Construction Fund, Yonkers Educational Construction Fund, NYC Municipal Water Finance Authority, Buffalo Municipal Water Finance Authority, Westchester County Health Care Association, Nassau County Health Care Corp., Clifton-Fine Health Care Corp., Erie County Medical Center Corp., NYC Solid Waste Management Facilities, and the Dormitory Authority.

Contractors must pay subcontractors within a 7 days period.

(07.19)

Introduction to the Prevailing Rate Schedule

Information About Prevailing Rate Schedule

This information is provided to assist you in the interpretation of particular requirements for each classification of worker contained in the attached Schedule of Prevailing Rates.

Classification

It is the duty of the Commissioner of Labor to make the proper classification of workers taking into account whether the work is heavy and highway, building, sewer and water, tunnel work, or residential, and to make a determination of wages and supplements to be paid or provided. It is the responsibility of the public work contractor to use the proper rate. If there is a question on the proper classification to be used, please call the district office located nearest the project. District office locations and phone numbers are listed below.

Prevailing Wage Schedules are issued separately for "General Construction Projects" and "Residential Construction Projects" on a county-by-county basis.

General Construction Rates apply to projects such as: Buildings, Heavy & Highway, and Tunnel and Water & Sewer rates.

Residential Construction Rates generally apply to construction, reconstruction, repair, alteration, or demolition of one family, two family, row housing, or rental type units intended for residential use.

Some rates listed in the Residential Construction Rate Schedule have a very limited applicability listed along with the rate. Rates for occupations or locations not shown on the residential schedule must be obtained from the General Construction Rate Schedule. Please contact the local Bureau of Public Work office before using Residential Rate Schedules, to ensure that the project meets the required criteria.

Payrolls and Payroll Records

Contractors and subcontractors are required to establish, maintain, and preserve for not less that six (6) years, contemporaneous, true, and accurate payroll records.

Every contractor and subcontractor shall submit to the Department of Jurisdiction (Contracting Agency), within thirty (30) days after issuance of its first payroll and every thirty (30) days thereafter, a transcript of the original payrolls, subscribed and affirmed as true under penalty of perjury.

Paid Holidays

Paid Holidays are days for which an eligible employee receives a regular day's pay, but is not required to perform work. If an employee works on a day listed as a paid holiday, this remuneration is in addition to payment of the required prevailing rate for the work actually performed.

Overtime

At a minimum, all work performed on a public work project in excess of eight hours in any one day or more than five days in any workweek is overtime. However, the specific overtime requirements for each trade or occupation on a public work project may differ. Specific overtime requirements for each trade or occupation are contained in the prevailing rate schedules.

Overtime holiday pay is the premium pay that is required for work performed on specified holidays. It is only required where the employee actually performs work on such holidays.

The applicable holidays are listed under HOLIDAYS: OVERTIME. The required rate of pay for these covered holidays can be found in the OVERTIME PAY section listings for each classification.

Supplemental Benefits

Particular attention should be given to the supplemental benefit requirements. Although in most cases the payment or provision of supplements is straight time for all hours worked, some classifications require the payment or provision of supplements, or a portion of the supplements, to be paid or provided at a premium rate for premium hours worked. Supplements may also be required to be paid or provided on paid holidays, regardless of whether the day is worked. The Overtime Codes and Notes listed on the particular wage classification will indicate these conditions as required.

Effective Dates

When you review the schedule for a particular occupation, your attention should be directed to the dates above the column of rates. These are the dates for which a given set of rates is effective. The rate listed is valid until the next effective rate change or until the new annual determination which takes effect on July 1 of each year. All contractors and subcontractors are required to pay the current prevailing rates of wages and supplements. If you have any questions please contact the Bureau of Public Work or visit the New York State Department of Labor website (www.labor.ny.gov) for current wage rate information.

Apprentice Training Ratios

The following are the allowable ratios of registered Apprentices to Journey-workers.

For example, the ratio 1:1,1:3 indicates the allowable initial ratio is one Apprentice to one Journeyworker. The Journeyworker must be in place on the project before an Apprentice is allowed. Then three additional Journeyworkers are needed before a second Apprentice is allowed. The last ratio repeats indefinitely. Therefore, three more Journeyworkers must be present before a third Apprentice can be hired, and so on.

Please call Apprentice Training Central Office at (518) 457-6820 if you have any questions.

Title (Trade)	Ratio
Boilermaker (Construction)	1:1,1:4
Boilermaker (Shop)	1:1,1:3
Carpenter (Bldg.,H&H, Pile Driver/Dockbuilder)	1:1,1:4
Carpenter (Residential)	1:1,1:3
Electrical (Outside) Lineman	1:1,1:2
Electrician (Inside)	1:1,1:3
Elevator/Escalator Construction & Modernizer	1:1,1:2
Glazier	1:1,1:3
Insulation & Asbestos Worker	1:1,1:3
Iron Worker	1:1,1:4
Laborer	1:1,1:3
Mason	1:1,1:4
Millwright	1:1,1:4
Op Engineer	1:1,1:5
Painter	1:1,1:3
Plumber & Steamfitter	1:1,1:3
Roofer	1:1,1:2
Sheet Metal Worker	1:1,1:3
Sprinkler Fitter	1:1,1:2

If you have any questions concerning the attached schedule or would like additional information, please contact the nearest BUREAU of PUBLIC WORK District Office or write to:

New York State Department of Labor
Bureau of Public Work
State Office Campus, Bldg. 12
Albany, NY 12240

District Office Locations:	Telephone #	FAX #
Bureau of Public Work - Albany	518-457-2744	518-485-0240
Bureau of Public Work - Binghamton	607-721-8005	607-721-8004
Bureau of Public Work - Buffalo	716-847-7159	716-847-7650
Bureau of Public Work - Garden City	516-228-3915	516-794-3518
Bureau of Public Work - Newburgh	845-568-5287	845-568-5332
Bureau of Public Work - New York City	212-932-2419	212-775-3579
Bureau of Public Work - Patchogue	631-687-4882	631-687-4902
Bureau of Public Work - Rochester	585-258-4505	585-258-4708
Bureau of Public Work - Syracuse	315-428-4056	315-428-4671
Bureau of Public Work - Utica	315-793-2314	315-793-2514
Bureau of Public Work - White Plains	914-997-9507	914-997-9523
Bureau of Public Work - Central Office	518-457-5589	518-485-1870

Montgomery County General Construction

Boilermaker — 04/01/2023

JOB DESCRIPTION Boilermaker **DISTRICT** 1

ENTIRE COUNTIES
Albany, Broome, Chenango, Columbia, Delaware, Essex, Fulton, Greene, Hamilton, Herkimer, Montgomery, Otsego, Rensselaer, Saratoga, Schenectady, Schoharie, Tioga, Warren, Washington

WAGES
Per hour

	07/01/2022	01/01/2023 Additional	01/01/2024 Additional
Boilermaker	$ 39.34	+ $1.30	+ $1.30

SUPPLEMENTAL BENEFITS
Per hour

	07/01/2022
Journeyperson	$ 25.65 + 1.24*

* This portion of the benefit is NOT subject to the SAME PREMIUM as shown for overtime.

OVERTIME PAY
See (B, E, Q, V) on OVERTIME PAGE

HOLIDAY
Paid: See (1) on HOLIDAY PAGE
Overtime: See (5, 6, 15, 25) on HOLIDAY PAGE
Note: When a holiday falls on Sunday, the day observed by the State or Nation shall be observed, and when Christmas Day and New Year's fall on Saturday, Friday will be observed as the holiday.

REGISTERED APPRENTICES
Wages per hour
(1/2) year terms at the following percentage of Journeyman's wage.

1st	2nd	3rd	4th	5th	6th	7th	8th
65%	65%	70%	75%	80%	85%	90%	95%

Supplemental Benefits per hour

1st	2nd	3rd	4th	5th	6th	7th	8th
19.15 +1.24*	19.15 +1.24*	20.08 +1.24*	21.00 +1.24*	21.93 +1.24*	22.87 +1.24*	23.79 +1.24*	24.72 +1.24*

* This portion of the benefit is NOT subject to the SAME PREMIUM as shown for overtime.

1-197

Carpenter - Building — 04/01/2023

JOB DESCRIPTION Carpenter - Building **DISTRICT** 2

ENTIRE COUNTIES
Albany, Fulton, Greene, Montgomery, Rensselaer, Saratoga, Schenectady, Schoharie

WAGES

Per hour:	07/01/2022	07/01/2023 Additional	07/01/2024 Additional	07/01/2025 Additional
Carpenter	$ 34.00	$ 1.25	$ 1.25	$ 1.25
Floor Coverer	34.00	1.25	1.25	1.25
Carpet Layer	34.00	1.25	1.25	1.25
Dry-Wall	34.00	1.25	1.25	1.25
Diver-Wet Day	61.25	0.00	0.00	0.00
Diver-Dry Day	35.00	1.25	1.25	1.25
Diver Tender	35.00	1.25	1.25	1.25

NOTE ADDITIONAL AMOUNTS PAID FOR THE FOLLOWING WORK LISTED BELOW (per hour worked):
- Pile Drivers/Dock Builders shall receive $0.25 per hour over the journeyman's rate of pay when performing piledriving/dock building work.
- Certified welders shall receive $1.00 per hour over the journeyman's rate of pay when the employee is required to be certified and performs DOT or ABS specified welding work

- When an employee performs work within a contaminated area on a State and/or Federally designated hazardous waste site, and where relevant State and/or Federal regulations require employees to be furnished and use or wear required forms of personal protection, then the employee shall receive his regular hourly rate plus $1.50 per hour.
- Depth pay for Divers based upon deepest depth on the day of the dive (per diem payment):
  0' to 80' no additional fee
  81' to 100' additional $.50 per foot
  101' to 150' additional $0.75 per foot
  151' and deeper additional $1.25 per foot
- Penetration pay for Divers based upon deepest penetration on the day of the dive (per diem payment):
  0' to 50' no additional fee
  51' to 100' additional $.75 per foot
  101' and deeper additional $1.00 per foot
- Diver rates applies to all hours worked on dive day.

Four (4), ten (10) hour days may be worked at straight time during a week, Monday thru Thursday. Friday may be used as a make-up day.

NOTE - In order to use the '4 Day/10 Hour Work schedule', as your normal schedule, you must submit an 'Employer Registration for Use of 4 Day/10 Hour Work Schedule,' form PW30.1; and there must be a dispensation of hours in place on the project. If the PW30.1 is not submitted you may be liable for overtime payments for work over 8 hours per day.

SUPPLEMENTAL BENEFITS
Per hour:

Journeyman $ 23.47

OVERTIME PAY
See (B, E, *E2, Q) on OVERTIME PAGE
* Note - Saturday is also payable at straight time if the employee misses work, except where a doctor's or hospital verification of illness is produced Monday through Friday when work was available to the employee.

HOLIDAY
Paid: See (1) on HOLIDAY PAGE
Overtime: See (5, 6) on HOLIDAY PAGE
Note: Any holiday which occurs on Sunday shall be observed the following Monday. If Christmas falls on a Saturday, it shall be observed on the prior Friday.

REGISTERED APPRENTICES
CARPENTER APPRENTICES
Wages per hour (1040 hour terms at the following percentage of journeyman's base wage):

1st	2nd	3rd	4th	5th
55%	60%	65%	70%	80%

Supplemental Benefits per hour:

$ 12.31	$ 12.31	$ 14.96	$ 14.96	$ 14.96

PILEDRIVER/DOCK BUILDER APPRENTICES
Wages per hour (1300 hour terms at the following percentage of journeyman's base wage):

1st	2nd	3rd	4th
55%*	60%*	70%*	80%*

*Pile Driver/Dock Builder apprentices shall receive an additional $0.25 per hour worked when performing piledriving/dock building work.
Supplemental Benefits per hour:

$ 12.31	$ 12.31	$ 14.96	$ 14.96

LINOLEUM, RESILIENT TILE, AND CARPET LAYER APPRENTICES
Wages per hour (1300 hour terms at the following percentage of journeyman's base wage):

1st	2nd	3rd	4th
55%	60%	70%	80%

Supplemental Benefits per hour:

$ 12.31	$ 12.31	$ 14.96	$ 14.96

ADDITIONAL AMOUNTS PAID PER HOUR WORKED TO APPRENTICES FOR SPECIFIC TYPES OF WORK PERFORMED:
- Certified welders shall receive $1.00 per hour over the apprentices rate of pay when the apprentice is required to be certified and performs DOT or ABS specified welding work
- When an apprentice performs work within a contaminated area on a State and/or Federally designated hazardous waste site, and where relevant State and/or Federal regulations require the apprentice to be furnished and use or wear required forms of personal protection, then the apprentice shall receive his regular hourly rate plus $1.50 per hour.

2-291B-Alb

Carpenter - Building / Heavy&Highway **04/01/2023**

JOB DESCRIPTION Carpenter - Building / Heavy&Highway **DISTRICT** 2

ENTIRE COUNTIES
Albany, Allegany, Broome, Cattaraugus, Cayuga, Chautauqua, Chemung, Chenango, Clinton, Columbia, Cortland, Delaware, Erie, Essex, Franklin, Fulton, Genesee, Greene, Hamilton, Herkimer, Jefferson, Lewis, Livingston, Madison, Monroe, Montgomery, Niagara, Oneida, Onondaga, Ontario, Orleans, Oswego, Otsego, Rensselaer, Saratoga, Schenectady, Schoharie, Schuyler, Seneca, St. Lawrence, Steuben, Sullivan, Tioga, Tompkins, Ulster, Warren, Washington, Wayne, Wyoming, Yates

PARTIAL COUNTIES
Orange: The area lying on Northern side of Orange County demarcated by a line drawn from the Bear Mountain Bridge continuing west to the Bear Mountain Circle, continue North on 9W to the town of Cornwall where County Road 107 (also known as Quaker Rd) crosses under 9W, then east on County Road 107 to Route 32, then north on Route 32 to Orrs Mills Rd, then west on Orrs Mills Rd to Route 94, continue west and south on Route 94 to the Town of Chester, to the intersection of Kings Highway, continue south on Kings Highway to Bellvale Rd, west on Bellvale Rd to Bellvale Lakes Rd, then south on Bellvale Lakes Rd to Kain Rd, southeast on Kain Rd to Route 17A, then north and southeast along Route 17A to Route 210, then follow Route 210 to NJ Border.

WAGES

Wages per hour:	07/01/2022	07/01/2023 Additional	07/01/2024 Additional
Carpenter - ONLY for Artificial Turf/Synthetic Sport Surface	$ 33.08	$ 2.25*	$2.25*

*To be allocated at a later date
Note - Does not include the operation of equipment. Please see Operating Engineers rates.

SUPPLEMENTAL BENEFITS
Per hour:

Journeyman	$ 25.45

OVERTIME PAY
See (B, E, Q, X) on OVERTIME PAGE

HOLIDAY
Paid: See (5) on HOLIDAY PAGE
Overtime: See (5, 6, 16) on HOLIDAY PAGE
Notes:
When a holiday falls upon a Saturday, it shall be observed on the preceding Friday. Whan a holiday falls upon a Sunday, it shall be observed on the following Monday.
An employee taking an unexcused day off the regularly scheduled day before or after a paid Holiday shall not receive Holiday pay.

REGISTERED APPRENTICES
Wages per hour (1300 hour terms at the following percentage of Journeyman's wage):

1st	2nd	3rd	4th
65%	70%	75%	80%

Supplemental Benefits per hour:

1st term	$ 16.97
2nd term	17.41
3rd term	19.40
4th term	19.84

2-42AtSS

Carpenter - Heavy&Highway **04/01/2023**

JOB DESCRIPTION Carpenter - Heavy&Highway **DISTRICT** 2

ENTIRE COUNTIES
Albany, Fulton, Greene, Montgomery, Rensselaer, Saratoga, Schenectady, Schoharie, Warren, Washington

WAGES

Per hour	07/01/2022	07/01/2023 Additional	07/01/2024 Additional
Carpenter	$ 37.52	$ 3.75*	$ 4.00*
Piledriver	37.52	3.75*	4.00*
Diver-Wet Day	62.52	3.75*	4.00*
Diver-Dry Day	38.52	3.75*	4.00*
Diver-Tender	38.52	3.75*	4.00*

*To be allocated at a later date.

NOTE ADDITIONAL AMOUNTS PAID FOR THE FOLLOWING WORK LISTED BELOW (per hour worked):
- When project owner mandates a single irregular work shift, the employee will receive an additional $3.00 per hour. A single irregular work shift can start any time from 5:00 p.m. to 1:00 a.m.

- State or Federal designated hazardous site, requiring protective gear shall be an additional $2.50 per hour.
- Certified welders when required to perform welding work will receive an additional $2.50 per hour.

ADDITIONAL NOTES PERTAINING TO DIVERS/TENDERS:
- Divers and Tenders shall receive one and one half (1 1/2) times their regular diver and tender rate of pay for Effluent and Slurry diving.
- Divers and tenders being paid at the specified rate for Effluent and Slurry diving shall have all overtime rates based on the specified rate plus the appropriate overtime rates (one and one half or two times the specified rate for Slurry and Effluent divers and tenders).
- The pilot of an ADS or submersible will receive one and one-half (1 1/2) times the Diver-Wet Day Rate for time submerged.
- All crew members aboard a submersible shall receive the Diver-Wet Day rate.
- Depth pay for Divers based upon deepest depth on the day of the dive (per diem payment):
  0' to 50' no additional fee
  51'to 100' additional $.50 per foot
  101'to 150' additional $0.75 per foot
  151'and deeper additional $1.25 per foot
- Penetration pay for Divers based upon deepest penetration on the day of the dive (per diem payment):
  0' to 50' no additional fee
  51' to 100' additional $.75 per foot
  101' and deeper additional $1.00 per foot
- Diver rates applies to all hours worked on dive day.

Four (4), ten (10) hour days may be worked at straight time during a week, Monday thru Friday, provided the project duration is more than forty (40) hours.
NOTE - In order to use the '4 Day/10 Hour Work schedule', as your normal schedule, you must submit an 'Employer Registration for Use of 4 Day/10 Hour Work Schedule,' form PW30.1; and there must be a dispensation of hours in place on the project. If the PW30.1 is not submitted you may be liable for overtime payments for work over 8 hours per day.

SUPPLEMENTAL BENEFITS
Per hour:

Journeyman	$ 23.80

OVERTIME PAY
See (B, E, Q) on OVERTIME PAGE

HOLIDAY
Paid: See (5, 6) on HOLIDAY PAGE
Overtime: See (5, 6) on HOLIDAY PAGE
- In the event a Holiday falls on a Saturday, the Friday before will be observed as a Holiday. If a Holiday falls on a Sunday, then Monday will be observed as a Holiday. Employee must work scheduled work day before and after the Holiday.
- The employee must work their scheduled workday before and their scheduled workday after the holiday to receive holiday pay.

REGISTERED APPRENTICES
CAPRENTER APPRENTICES
Wages per hour (1040 hour terms at the following percentage of journeyman's base wage):

1st	2nd	3rd	4th	5th
65%	70%	75%	80%	85%

Supplemental Benefits per hour:

$ 18.11	$ 18.65	$ 20.73	$ 21.27	$ 21.81

PILEDRIVER/DOCKBUILDER APPRENTICES
Wages per hour (1300 hour terms at the following percentage of journeyman's base wage):

1st	2nd	3rd	4th
65%	70%	80%	85%

Supplemental Benefits per hour:

$ 18.11	$ 18.65	$ 21.27	$ 21.81

NOTE ADDITIONAL AMOUNTS PAID PER HOUR WORKED TO APPRENTICES FOR SPECIFIC TYPES OF WORK PERFORMED:
- When project owner mandates a single irregular work shift, the employee will receive an additional $3.00 per hour. A single irregular work shift can start any time from 5:00 p.m. to 1:00 a.m.
- State or Federal designated hazardous site, requiring protective gear shall be an additional $2.50 per hour.
- Certified welders when required to perform welding work will receive an additional $2.50 per hour.

2-291HH-Alb

Electrician **04/01/2023**

JOB DESCRIPTION Electrician **DISTRICT** 1

ENTIRE COUNTIES
Albany, Columbia, Fulton, Hamilton, Montgomery, Rensselaer, Saratoga, Schenectady, Schoharie, Warren, Washington

PARTIAL COUNTIES

Greene: Portion of the County North of a line following the South limits of the City of Catskill in a westerly direction from the Hudson River to State Highway 23A. Then continuing on 23A to the road following the Little West Kill and continuing along this road to Delaware County.
Otsego: Only the Towns of Decatur and Worchester

WAGES
Per hour

	07/01/2022	06/01/2023
Electrician	$ 45.00	$ 47.12
Audio/Sound	45.00	47.12
Video	45.00	47.12
Tele-Data	45.00	47.12
Solar/ Photovoltaic	45.00	47.12

Notes: An additional 5% above rate for work over 30' above floor and requires use of a safety harness when working on tooth picks, structural steel, temporary platforms, swing scaffolds & boatswain chairs. All OSHA approved lifts are excluded.
An additional 10% above rate on towers & smoke stacks over 100' high.
An additional 20% above rate in shafts over 25' deep or tunnels over 50' long that are under construction.
An additional 5% above rate when Journeymen are required to work as Lead(Pb) cable splicers.
An additional 10% above rate when Journeymen Welders are required to have ASME verification.

SUPPLEMENTAL BENEFITS
Per hour

Journeyman	$ 29.24	$ 29.29
	+3% of wage	+3% of wage

OVERTIME PAY
See (B, *E, Q) on OVERTIME PAGE
* DOUBLE TIME AFTER 10 HOURS ON SATURDAY

For Projects Bid on or Prior to 05/31/2019
NOTE: THE FOLLOWING RATES WILL APPLY ON ALL CONTRACTING AGENCY MANDATED SHIFTS OF AT LEAST A FIVE (5) DAY DURATION WORKED BETWEEN THE HOURS LISTED BELOW:

1st Shift	8:00 AM to 4:30 PM	REGULAR RATE
2nd Shift	4:30 PM to 1:00 AM	REGULAR RATE PLUS 10%
3rd Shift	12:30 AM to 9:00 AM	REGULAR RATE PLUS 15%

For Projects Bid on or After 06/01/2019

1st Shift	8:00 AM to 4:30 PM	REGULAR RATE
2nd Shift	4:30 PM to 1:00 AM	REGULAR RATE PLUS 17.3%
3rd Shift	12:30 AM to 9:00 AM	REGULAR RATE PLUS 31.4%

For Projects Bid on or After 09/01/2019
NOTE: THE FOLLOWING RATES WILL APPLY ON ALL CONTRACTING AGENCY MANDATED SINGLE IRREGULAR SHIFTS OF AT LEAST A FIVE (5) DAY DURATION WORKED BETWEEN THE HOURS LISTED BELOW:

1st Shift	8:00 AM to 4:30 PM	REGULAR RATE
2nd Shift	4:30 PM to 1:00 AM	REGULAR RATE PLUS 17.3%
3rd Shift	12:30 AM to 9:00 AM	REGULAR RATE PLUS 31.4%

HOLIDAY
Paid: See (1) on HOLIDAY PAGE
Overtime: See (5, 6) on HOLIDAY PAGE
Note: If the holiday falls on Saturday, it shall be celebrated on Friday. If the holiday falls on Sunday, it shall be celebrated on Monday.

REGISTERED APPRENTICES
Wages per hour

Terms at the following percentage of Journeyman's wage.

0-6mo	6-12mo	2nd yr	3rd yr	4th yr	5th yr
40%	45%	50%	60%	70%	80%

Notes: An additional 5% above rate for work over 30' above floor and requires use of a safety harness when working on tooth picks, structural steel, temporary platforms, swing scaffolds & boatswain chairs. All OSHA approved lifts are excluded.
An additional 10% above rate on towers & smoke stacks over 100' high.
An additional 20% above rate in shafts over 25' deep or tunnels over 50' long that are under construction.

Supplemental Benefits per hour worked

Apprentices indentured on or before 12/31/2018

0-12 month term	$ 14.66*
2-5th year term	29.24*

Apprentices indentured on or after 01/01/2019

0-12 month term	$ 14.66*
2nd year term	23.52*
3rd year term	24.66*
4th year term	25.81*
5th year term	29.24*

*Plus additional 3% of wage

1-236

Elevator Constructor — 04/01/2023

JOB DESCRIPTION Elevator Constructor **DISTRICT** 1

ENTIRE COUNTIES
Albany, Clinton, Essex, Fulton, Hamilton, Herkimer, Montgomery, Otsego, Rensselaer, Saratoga, Schenectady, Schoharie, Warren, Washington

PARTIAL COUNTIES
Madison: Madison Only the towns of: Brookfield, Hamilton, Lincoln, Madison, Smithfield, Stockbridge and the City of Oneida
Oneida: Entire county except the towns of: Camden, Florence, and Vienna.

WAGES
Per hour

	07/01/2022	01/01/2023
Mechanic	$ 50.78	$ 53.02
Helper	70% of Mechanic Wage Rate	70% of Mechanic Wage Rate

Four (4), ten (10) hour days may be worked for New Construction and Modernization Work at straight time during a week, Monday thru Thursday or Tuesday thru Friday.

***Four (4), ten (10) hour days are not permitted for Contract Work/Repair Work

NOTE - In order to use the '4 Day/10 Hour Work schedule', as your normal schedule, you must submit an 'Employer Registration for Use of 4 Day/10 Hour Work Schedule,' form PW30.1; and there must be a dispensation of hours in place on the project. If the PW30.1 is not submitted you may be liable for overtime payments for work over 8 hours per day.

SUPPLEMENTAL BENEFITS
Per hour

	07/01/2022	01/01/2023
Journeyperson/Helper	$ 36.885*	$ 37.335*

(*)Plus 6% of hourly rate, if less than 5 years of service. Plus 8% of hourly rate, if more than 5 years of service.

OVERTIME PAY
See (D, O) on OVERTIME PAGE

HOLIDAY
Paid: See (5, 6, 15, 16) on HOLIDAY PAGE
Overtime: See (5, 6, 15, 16) on HOLIDAY PAGE
Note: When a paid holiday falls on Saturday, it shall be observed on Friday. When a paid holiday falls on Sunday, it shall be observed on Monday.

REGISTERED APPRENTICES
Wages per hour:

0-6 mo*	6-12 mo	2nd yr	3rd yr	4th yr
50%	55 %	65 %	70 %	80 %

(*)Plus 6% of the hourly rate, no additional supplemental benefits.

Supplemental Benefits - per hour worked:

Same as Journeyperson/Helper

1-35

Glazier **04/01/2023**

JOB DESCRIPTION Glazier **DISTRICT** 1

ENTIRE COUNTIES
Albany, Clinton, Columbia, Essex, Franklin, Fulton, Greene, Hamilton, Montgomery, Rensselaer, Saratoga, Schenectady, Schoharie, Warren, Washington

WAGES
Per hour

	07/01/2022	05/01/2023 Additional	07/01/2023 Additional
Glazier Base Wage	$ 31.86	+$1.80	
	+ additional $4.05 per hour for all hours worked, not subject to overtime/premium		
High Work Base Wage*	34.01		+$1.55
	+ additional $4.05 per hour for all hours worked, not subject to overtime/premium		

(*)When working on Swing Stage or Lift 100 feet or more in height, measured from the ground level up.

Four (4), ten (10) hour days may be worked at straight time during a week, Monday thru Thursday. Friday may be used as a make-up day. NOTE - In order to use the 4 Day/10 Hour Work schedule, as your normal schedule, you must submit an Employer Registration for Use of 4 Day/10 Hour Work Schedule, form PW30.1; and there must be a dispensation of hours in place on the project. If the PW30.1 is not submitted you may be liable for overtime payments for work over 8 hours per day.

SUPPLEMENTAL BENEFITS
Per hour

Journeyman	$ 21.75
Journeyman High Work	27.65

OVERTIME PAY
See (B, E, E2, Q) on OVERTIME PAGE
Premium is applied to the respective base wage only.

THE FOLLOWING RATES WILL APPLY ON ALL CONTRACTING AGENCY MANDATED SHIFT WORK OR SINGLE IRREGULAR SHIFTS STARTING BETWEEN THE HOURS LISTED BELOW:

4:00pm to 6:30am:	ADDITIONAL 12.5% TO APPLICABLE WAGE RATE AND SUPPLEMENTAL BENEFIT

HOLIDAY
Paid: See (1) on HOLIDAY PAGE
Overtime: See (5, 6) on HOLIDAY PAGE
Note: If any of the holidays are designated by federal law to be celebrated on a day other than that on which they regularly fall, then the holiday shall be celebrated on the day set by said federal law as if the day on which the holiday is celebrated was actually the holiday date.

REGISTERED APPRENTICES
Wages per hour

Apprentice Glazier 1500 hr. terms at the following percentage of Journeymans base wage.

1st	2nd	3rd	4th
50%	65%	75%	90%

+ additional $3.60 per hour for all hours worked for all terms

Apprentice Glazier Hi-Work 1500 hr. terms at the following percentage of Journeymans Hi-Work base wage.

1st	2nd	3rd	4th
50%	65%	75%	90%

+ additional $4.05 per hour for all hours worked for all terms

Supplemental Benefits per hour worked

Apprentice	
1st term	$ 18.08
2nd-4th term	21.75
Apprentice High Work	
1st term	21.28
2nd-4th term	27.65

Insulator - Heat & Frost 04/01/2023

JOB DESCRIPTION Insulator - Heat & Frost **DISTRICT** 1

ENTIRE COUNTIES
Albany, Columbia, Delaware, Essex, Fulton, Greene, Hamilton, Montgomery, Rensselaer, Saratoga, Schenectady, Schoharie, Sullivan, Ulster, Warren, Washington

WAGES

Wages per hour	07/01/2022	05/01/2023 Additional	05/01/2024 Additional
Asbestos Worker*	$ 38.40	+$2.50	+$2.00
Insulator*	38.40		
Firestopping Worker*	32.64		

(*)On Mechanical Systems only.

On government mandated shift work additional 12% of wage for all shifts starting after 3:30 P.M.

SUPPLEMENTAL BENEFITS
Per hour

Journeyperson $ 24.42

OVERTIME PAY
See (*B1, **Q) on OVERTIME PAGE
*B1=Double time begins after 10 hours on Saturday
**Q=Triple time on Labor Day if worked.

HOLIDAY
Paid: See (1) on HOLIDAY PAGE
Overtime: See (5, 6) on HOLIDAY PAGE
When a holiday falls on Sunday the following Monday shall be observed as the holiday.

REGISTERED APPRENTICES
Wages per hour

one year terms at the following percentage of Journeyperson's wage.

1st	2nd	3rd	4th
60 %	70 %	80 %	90 %

Supplemental Benefits per hour worked:

Apprentices $ 24.42

1-40

Ironworker 04/01/2023

JOB DESCRIPTION Ironworker **DISTRICT** 1

ENTIRE COUNTIES
Albany, Clinton, Columbia, Delaware, Essex, Greene, Rensselaer, Saratoga, Schenectady, Schoharie, Warren, Washington

PARTIAL COUNTIES
Fulton: Only the Townships of Broadalbin, Mayfield, Northampton, Bleecker and Johnstown.
Hamilton: Only the Townships of Hope, Benson and Wells.
Montgomery: Only the Townships of Florida, Amsterdam, Charleston, Glen, Mohawk and Root.
Otsego: Only the Towns of Unadilla, Butternuts, Morris, Otego, Oneonta, Laurens, Millford, Maryland and Worchester.

WAGES

Wages Per hour	07/01/2022
Ornamental	$ 33.50
Reinforcing	33.50
Rodman	33.50
Structural & Precast	33.50
Mover/Rigger	33.50
Fence Erector	33.50
Stone Derrickman	33.50
Sheeter	33.75
Curtain Wall Installer	33.50
Metal Window Installer	33.50

SUPPLEMENTAL BENEFITS
Per hour

JOURNEYPERSON	$ 31.14

OVERTIME PAY
See (B, E, Q) on OVERTIME PAGE
THE FOLLOWING RATES WILL APPLY ON ALL CONTRACTING AGENCY MANDATED MULTIPLE SHIFTWORK:

1st Shift	6:00 AM to 4:30 PM	REGULAR RATE
2nd Shift	2:00 PM to 7:00 PM	REGULAR RATE PLUS 10%
3rd Shift	7:00 PM to 12:00 AM	REGULAR RATE PLUS 15%

THE FOLLOWING RATE WILL APPLY ON ALL CONTRACTING AGENCY MANDATED SINGLE IRREGULAR SHIFTS:

Shift Starting	4:30 PM to 12:00 AM	REGULAR RATE PLUS 10%

HOLIDAY
Paid: See (1) on HOLIDAY PAGE
Overtime: See (5, 6) on HOLIDAY PAGE
Note: Any holiday which occurs on Sunday shall be observed the following Monday.

REGISTERED APPRENTICES
Wages per hour
ONE YEAR TERMS AT THE FOLLOWING WAGE RATES:

	07/01/2022
1st year	$ 19.50
2nd year	21.50
3rd year	23.50
4th year	25.50

Supplemental Benefits per hour worked

1st year	$ 11.78
2nd year	23.73
3rd year	25.42
4th year	27.13

1-12

Ironworker **04/01/2023**

JOB DESCRIPTION Ironworker **DISTRICT** 7

ENTIRE COUNTIES
Franklin, Herkimer, Lewis, Oneida, St. Lawrence

PARTIAL COUNTIES
Chenango: Only the Townships of Columbus, New Berlin, North Norwich, Plymouth, Sherburne and Smyrna.
Fulton: Only the Townships of Caroga, Ephratah, Oppenheim, Stratford.
Hamilton: Only the Townships of Arietta, Indian Lake, Inlet, Lake Pleasant, Long Lake and Morehouse.
Jefferson: Only the Townships of Antwerp, Champion, Philadelphia and Wilna.
Madison: Only the Townships of Brookfield, Eaton, Hamilton, Lebanon, Madison, Oneida and Stockbridge.
Montgomery: Only the Townships of Canajoharie, Minden, Palatine and St. Johnsville.
Otsego: Only the Townships of Burlington, Cherry Valley, Decatur, Edmeston, Exeter, Hartwick, Middlefield, New Lisbon, Otsego, Pittsfield, Plainfield, Richfield, Roseboom, Springfield and Westford, and Village of Cooperstown.

WAGES
Per hour: 07/01/2022

Structural/Reinforcing	$ 31.25
Mach. Mover/Ornamental	31.25
Stone Derrickman	31.25
Chain Link Fence	31.25
Sheeter Ironworker	31.25
Pre-Engineered Building	31.25
Window Erector	31.25
Precast Erector	31.25
Welder	31.25

SUPPLEMENTAL BENEFITS
Per hour:

Journeyman $ 30.50

OVERTIME PAY
See (B, E, Q) on OVERTIME PAGE

HOLIDAY
Paid: See (1) on HOLIDAY PAGE
Overtime: See (5, 6) on HOLIDAY PAGE
NOTE: Any holiday which occurs on Sunday shall be observed the following Monday.

REGISTERED APPRENTICES
WAGES per hour: 1500 hour terms at the following wage.

1-1500hrs	$ 19.50
1501-3000hrs	21.50
3001-4500hrs	23.50
4501-6000hrs	25.50

SUPPLEMENTAL BENEFITS per hour:

1-1500hrs	$ 12.78
1501-3000hrs	20.87
3001-4500hrs	22.02
4501-6000hrs	23.18

7-440

Laborer - Building 04/01/2023

JOB DESCRIPTION Laborer - Building **DISTRICT** 1

ENTIRE COUNTIES
Schenectady, Schoharie

PARTIAL COUNTIES
Fulton: Only the Townships of Bleeker, Mayfield, Northampton, Johnstown,Broadalbin and Perth.
Montgomery: Only the Townships of Mohawk, Glen, Charleston, Amsterdam, and Florida.
Saratoga: Only the Townships of Day, Hadley, Edinburg, Corinth, Moreau,South Glens Falls, Providence, Greenfield, Wilton, Galway, Northumberland, Milton, Saratoga Springs, Charlton, Ballston, Malta and Clifton Park.

WAGES
Per hour

	07/01/2022	07/01/2023 Additional
Group #1: All Classifications except as noted in Groups 2 & 3	$ 34.54	+ $2.35
Group #2: Blaster, Drilling equipment only where a separate air compressor unit supplies power, Metal formsetter (sidewalk), Well pointing & Laser operator	$ 35.04	
Group #3: Handling of Asbestos or Toxic Materials	$ 35.89	

SUPPLEMENTAL BENEFITS
Per hour

Journeyman $ 23.11

OVERTIME PAY
See (B, E, E2, Q) on OVERTIME PAGE

HOLIDAY
Paid: See (1) on HOLIDAY PAGE
Overtime: See (5, 6) on HOLIDAY PAGE

REGISTERED APPRENTICES
Wages per hour

1000 Hour terms at the following percentage of Journeyman's basic hourly wage.

1st	2nd	3rd	4th
65 %	70 %	80 %	80 %

Supplemental Benefits per hour worked

	07/01/2022
Apprentices	$ 23.11

1-157

Laborer - Building — 04/01/2023

JOB DESCRIPTION Laborer - Building **DISTRICT** 1

ENTIRE COUNTIES
Hamilton, Herkimer, Madison, Oneida

PARTIAL COUNTIES
Fulton: Only the Townships of Stratford, Oppenheim, Caroga and Ephratah
Montgomery: Only the Townships of Minden, St. Johnsville, Canajoharie, Palatine and Root

WAGES
GROUP #1: Basic
GROUP #2: Pipe Layer, Mortar Mixer, Walk behind Mortar Buggie and Power Lift
GROUP #3: Wagon Drill(Where separate air compressor unit supplies power.)
GROUP #4: Blaster, Formsetter, Riding Mortar Buggy
GROUP #5: Hazardous Waste Removal
GROUP #6: Asbestos and Lead Removal

WAGES per hour:	07/01/2022	07/01/2023
Building Laborer:		Additional
Group # 1	$ 27.40	+ $3.10
Group # 2	27.55	
Group # 3	27.80	
Group # 4	27.90	
Group # 5	28.90	
Group # 6	28.90	

SUPPLEMENTAL BENEFITS
Per hour:

	07/01/2022
All groups	$ 24.69

OVERTIME PAY
See (B, E, E2, Q) on OVERTIME PAGE

HOLIDAY
Paid: See (1) on HOLIDAY PAGE
Overtime: See (5, 6) on HOLIDAY PAGE

REGISTERED APPRENTICES
Wages per hour
1000 Hour terms at the following percentage of Journeyperson's basic hourly wage.

1st	2nd	3rd	4th
65 %	70 %	80 %	80 %

Supplemental Benefits per hour worked

	07/01/2022
Apprentices	$ 24.69

1-190z2B

Laborer - Heavy&Highway — 04/01/2023

JOB DESCRIPTION Laborer - Heavy&Highway **DISTRICT** 1

ENTIRE COUNTIES
Schenectady, Schoharie

PARTIAL COUNTIES
Fulton: Only the Townships of Bleeker, Mayfield, Northampton, Johnstown,Broadalbin and Perth.
Montgomery: Only the Townships of Mohawk, Glen, Charleston, Amsterdam, and Florida.
Saratoga: Only the Townships of Day, Hadley, Edinburg, Corinth, Moreau,South Glens Falls, Providence, Greenfield, Wilton, Galaway, Northumberland, Milton, Saratoga Springs, Charlton, Ballston, Malta and Clifton Park

WAGES

GROUP # A:
Basic, Drill Helper, Flagman, Outboard and Hand Boats.

GROUP # B:
Chain Saw, Concrete Aggregate Bin, Concrete Bootmen, Gin Buggy, Hand or Machine Vibrator, Jack Hammer, Mason Tender, Mortar Mixer,Pavement Breaker, Handlers of Steelmesh, Small Generators for Laborers, Tools Installation of Bridge Drainage Pipe, Pipe Layers, Vibrator Type Rollers, Tamper, Drill Doctor, Tail or Screw Operator on Asphalt Paver, Water Pump Operators(1-1/2" and Single Diaphragm) Nozzle (Asphalt, Gunite, Seeding, and Sand Blasting), Laborers on Chain Link Fence, Rock Splitter and Power Unit, Pusher Type Concrete Saw and all other Gas, Electric, Oil and Air Tool Operators, Wrecking Laborer.

GROUP # C:
Drilling Equipment Only Where a Separate Air Compressor Unit Supplies Power, Acetylene Torch Operators, Asphalt Paver/Raker and Powderman.

GROUP # D:
Blasters, Metal Form Setters (sidewalk), Stone or Granite Curb Setters.

GROUP # E:
Employees performing hazardous waste removal, lead abatement and removal, or asbestos abatement and removal on a State and/or Federally designated waste site & where relevant State or Federal regulations require employees to use or wear forms of personal protection.

WAGES per hour	07/01/2022	07/01/2023 Additional
Group # A	$ 36.60	$ 3.50
Group # B	36.80	
Group # C	37.00	
Group # D	37.20	
Group # E	39.10	

All employees who work a single irregular work day that starts from 5:00 pm to 1:00 am on a governmental mandated night shift shall be paid an additional $5.00 per hour.

Four (4), ten (10) hour days may be worked at straight time during a week, Monday thru Thursday. Friday may be used as a make-up day.

NOTE - In order to use the '4 Day/10 Hour Work schedule', as your normal schedule, you must submit an 'Employer Registration for Use of 4 Day/10 Hour Work Schedule,' form PW30.1; and there must be a dispensation of hours in place on the project. If the PW30.1 is not submitted you may be liable for overtime payments for work over 8 hours per day.

SUPPLEMENTAL BENEFITS

Per hour

Journeyman	$ 25.99

OVERTIME PAY

See (B, E, Q) on OVERTIME PAGE

HOLIDAY

Paid:	See (5, 6) on HOLIDAY PAGE
Overtime:	See (5, 6) on HOLIDAY PAGE

Note: If the holiday falls on Sunday, it will be celebrated on Monday. If the Holiday falls on a Saturday employer can choose to celebrate Saturday or give Friday off with pay.

REGISTERED APPRENTICES

Wages per hour

1000 HOUR TERMS AT THE FOLLOWING PERCENTAGE OF JOURNEYMAN'S BASE WAGE

1ST	2ND	3RD	4TH
65 %	70 %	80 %	80 %

Supplemental Benefits per hour worked

	07/01/2022
Apprentices	$ 25.99

1-157h/h

Laborer - Heavy&Highway **04/01/2023**

JOB DESCRIPTION Laborer - Heavy&Highway **DISTRICT** 1

ENTIRE COUNTIES
Hamilton, Herkimer, Madison, Oneida

PARTIAL COUNTIES
Fulton: Only Townships of Stratford, Oppenheim, Caroga and Ephratah
Montgomery: Only Townships of Minden, St. Johnsville, Canajoharie, Palatine and Root.

WAGES
GROUP # A: Basic, Drill Helper, Flagman, Outboard and Hand Boats.

GROUP # B: Bull Float, Chain Saw, Concrete Aggregate Bin, Concrete Bootmen, Gin Buggy, Hand or Machine Vibrator, Jack Hammer, Mason Tender, Mortar Mixer, Pavement Breaker,Handlers of all SteelMash, Small Generators for Laborers Tools, Installation of Bridge Drainage Pipe, Pipe Layers, Vibrator Type Rollers, Tamper, Drill Doctor, Tail or Screw Operator on Asphalt Paver, Water Pump Operators(1-1/2" and Single Diaphragm), Nozzle (Asphalt, Gunite, Seeding, and Sand Blasting), Laborers on Chain Link Fence Erection, Rock Splitter and Power Unit, Pusher Type Concrete Saw and all other Gas, Electric, Oil and Air Tool Operators, Wrecking Laborer.

GROUP # C: Rock or Drilling Machine Operators (only where a separate air compressor unit supplies power), Acetylene Torch Operators, Asphalt Raker and Powderman.

GROUP # D: Blasters, Form Setters (prefab curb radius), Stone or Granite Curb Setters.

GROUP # E: Employees performing hazardous waste removal, lead abatement and removal, or asbestos abatement and removal on a State and/or Federally designated waste site & where relevant State or Federal regulations require employees to use or wear forms of personal protection.

Per hour:	07/01/2022	07/01/2023 Additional
Heavy/Highway Laborer:		
GROUP # A	$ 35.15	$ 3.50
GROUP # B	35.35	
GROUP # C	35.55	
GROUP # D	35.75	
GROUP # E	37.65	

All employees who work a single irregular work day that starts from 5:00 pm to 1:00 am on a governmental mandated night shift shall be paid an additional $5.00 per hour.

Four (4), ten (10) hour days may be worked at straight time during a week, Monday thru Thursday. Friday may be used as a make-up day.

NOTE - In order to use the "4 Day/10 Hour Work schedule", as your normal schedule, you must submit an "Employer Registration for Use of 4 Day/10 Hour Work Schedule," form PW30.1; and there must be a dispensation of hours in place on the project. If the PW30.1 is not submitted you may be liable for overtime payments for work over 8 hours per day.

SUPPLEMENTAL BENEFITS
Per hour: $ 27.44

OVERTIME PAY
See (B, E, Q) on OVERTIME PAGE

HOLIDAY
Paid: See (5, 6) on HOLIDAY PAGE
Overtime: See (5, 6) on HOLIDAY PAGE
Note: If the holiday falls on Sunday, it will be celebrated on Monday. If the Holiday falls on a Saturday employer can choose to celebrate Saturday or give Friday off with pay.

REGISTERED APPRENTICES
Wages per hour

1000 hour terms at the following percentage of Journeyman"s wage

1st	2nd	3rd	4th
65%	70%	80%	80%

SUPPLEMENTAL BENEFITS per hour worked

Apprentices $ 27.44

1-190z2H/H

Laborer - Tunnel **04/01/2023**

JOB DESCRIPTION Laborer - Tunnel **DISTRICT** 1

ENTIRE COUNTIES
Albany, Fulton, Hamilton, Herkimer, Madison, Montgomery, Oneida, Rensselaer, Saratoga, Schenectady, Schoharie, Washington

WAGES
Class 1: All support laborers/sandhogs working above the shaft or tunnel

Class 2: All laborers/sandhogs working in the shaft or tunnel

Class 4: Safety Miners

Class 5: Site work related to Shaft/Tunnel

Class A: Mole nipper, powder handler, changehouse attendant and top laborer, Air spade, jackhammer, pavement breaker, Top bell, Bottom bell, side or roofbelt driller, maintenance men, burners, block layers, rodmen, caulkers, miners helper, trackmen, nippers, derailmen, electrical cablemen, hosemen, groutmen, gravelmen, form workers, movers and shaftmen, conveyor men.

Class B: Powder monkey, Blasters, ironmen and cement worker, miner, welder, heading driller, steel erectors, piledriver, rigger

Per Hour

	07/01/2022
*For projects bid on or after May 1, 2019	
Class 1	$ 43.50
Class 2	45.50
Class 4	47.75
Class 5	38.25

Toxic and hazardous waste, lead abatement and asbestos abatement work will be paid an additional $ 3.00 an hour.

*For projects bid on or before April 30, 2019

Class A	$ 40.80
Class B	41.80

Toxic and hazardous waste, lead abatement and asbestos abatement work will be paid an additional $ 2.00 an hour.

SUPPLEMENTAL BENEFITS
Per hour

*For projects bid on or after May 1, 2019

Journeyman $ 27.50

*For projects bid on or before April 30, 2019

Journeyman $ 26.75

OVERTIME PAY
See (B, E, Q, V, X) on OVERTIME PAGE

HOLIDAY
Paid: See (5, 6, 15, 25) on HOLIDAY PAGE
Overtime: See (5, 6, 15, 16, 25) on HOLIDAY PAGE
Note: If the holiday falls on a Sunday, it will be celebrated on Monday.
If the holiday falls on a Saturday, it will be celebrated on Friday.

REGISTERED APPRENTICES
FOR APPRENTICE RATES, refer to the appropriate Laborer Heavy & Highway wage rate contained in the wage schedule for the County and Location where the work is to be performed.

1-190/157T

Lineman Electrician **04/01/2023**

JOB DESCRIPTION Lineman Electrician **DISTRICT** 6

ENTIRE COUNTIES
Albany, Allegany, Broome, Cattaraugus, Cayuga, Chautauqua, Chemung, Chenango, Clinton, Columbia, Cortland, Delaware, Dutchess, Erie, Essex, Franklin, Fulton, Genesee, Greene, Hamilton, Herkimer, Jefferson, Lewis, Livingston, Madison, Monroe, Montgomery, Niagara, Oneida, Onondaga, Ontario, Orange, Orleans, Oswego, Otsego, Putnam, Rensselaer, Rockland, Saratoga, Schenectady, Schoharie, Schuyler, Seneca, St. Lawrence, Steuben, Sullivan, Tioga, Tompkins, Ulster, Warren, Washington, Wayne, Wyoming, Yates

WAGES

A Lineman/Technician shall perform all overhead aerial work. A Lineman/Technician on the ground will install all electrical panels, connect all grounds, install and connect all electrical conductors, assembly of all electrical materials, conduit, pipe, or raceway; placing of fish wire; pulling of cables, wires or fiber optic cable through such raceways; splicing of conductors; dismantling of such structures, lines or equipment.

A Groundman/Truck Driver shall: Build and set concrete forms, handle steel mesh, set footer cages, transport concrete in a wheelbarrow, hand or machine concrete vibrator, finish concrete footers, mix mortar, grout pole bases, cover and maintain footers while curing in cold weather, operate jack hammer, operate hand pavement breaker, tamper, concrete and other motorized saws, as a drill helper, operate and maintain generators, water pumps, chainsaws, sand blasting, operate mulching and seeding machine, air tools, electric tools, gas tools, load and unload materials, hand shovel and/or broom, prepare and pour mastic and other fillers, assist digger operator/equipment operator in ground excavation and restoration, landscape work and painting. Only when assisting a lineman technician, a groundman/truck driver may assist in installing conduit, pipe, cables and equipment.

NOTE: Includes Teledata Work within ten (10) feet of High Voltage Transmission Lines. Also includes digging of holes for poles, anchors, footer, and foundations for electrical equipment.

Below rates applicable on all overhead and underground distribution and maintenance work, and all overhead and underground transmission line work and the installation of fiber optic cable where no other construction trades are or have been involved. (Ref #14.01.01)

Per hour:	07/01/2022	05/01/2023	05/06/2024
Lineman, Technician	$ 56.00	$ 57.40	$ 58.90
Crane, Crawler Backhoe	56.00	57.40	58.90
Welder, Cable Splicer	56.00	57.40	58.90
Digging Mach. Operator	50.40	51.66	53.01
Tractor Trailer Driver	47.60	48.79	50.07
Groundman, Truck Driver	44.80	45.92	47.12
Equipment Mechanic	44.80	45.92	47.12
Flagman	33.60	34.44	35.34

Additional $1.00 per hour for entire crew when a helicopter is used.

Below rates applicable on all electrical sub-stations, switching structures, fiber optic cable and all other work not defined as "Utility outside electrical work". (Ref #14.02.01-A)

Lineman, Technician	$ 56.00	$ 57.40	$ 58.90
Crane, Crawler Backhoe	56.00	57.40	58.90
Cable Splicer	61.60	63.14	64.79
Certified Welder -			
Pipe Type Cable	58.80	60.27	61.85
Digging Mach. Operator	50.40	51.66	53.01
Tractor Trailer Driver	47.60	48.79	50.07
Groundman, Truck Driver	44.80	45.92	47.12
Equipment Mechanic	44.80	45.92	47.12
Flagman	33.60	34.44	35.34

Additional $1.00 per hour for entire crew when a helicopter is used.

Below rates apply on switching structures, maintenance projects, railroad catenary install/maintenance third rail installation, bonding of rails and pipe type cable and installation of fiber optic cable. (Ref #14.02.01-B)

Lineman, Tech, Welder	$ 57.32	$ 58.72	$ 60.22
Crane, Crawler Backhoe	57.32	58.72	60.22
Cable Splicer	63.05	64.59	66.24
Certified Welder -			
Pipe Type Cable	60.19	61.66	63.23
Digging Mach. Operator	51.59	52.85	54.20
Tractor Trailer Driver	48.72	49.91	51.19
Groundman, Truck Driver	45.86	46.98	48.18
Equipment Mechanic	45.86	46.98	48.18
Flagman	34.39	35.23	36.13

Additional $1.00 per hour for entire crew when a helicopter is used.

Below rates applicable on all overhead and underground transmission line work & fiber optic cable where other construction trades are or have been involved. This applies to transmission line work only, not other construction. (Ref #14.03.01)

Lineman, Tech, Welder	$ 58.51	$ 59.91	$ 61.41

Crane, Crawler Backhoe	58.51	59.91	61.41
Cable Splicer	58.51	59.91	61.41
Digging Mach. Operator	52.66	53.92	55.27
Tractor Trailer Driver	49.73	50.92	52.20
Groundman, Truck Driver	46.81	47.93	49.13
Equipment Mechanic	46.81	47.93	49.13
Flagman	35.11	35.95	36.85

Additional $1.00 per hour for entire crew when a helicopter is used.

NOTE: THE FOLLOWING RATES WILL APPLY ON ALL CONTRACTING AGENCY MANDATED MULTIPLE SHIFTS OF AT LEAST FIVE (5) DAYS DURATION WORKED BETWEEN THE HOURS LISTED BELOW:

1ST SHIFT	8:00 AM to 4:30 PM REGULAR RATE
2ND SHIFT	4:30 PM to 1:00 AM REGULAR RATE PLUS 17.3 %
3RD SHIFT	12:30 AM to 9:00 AM REGULAR RATE PLUS 31.4 %

Four (4), ten (10) hour days may be worked at straight time during a week, Monday thru Thursday. Friday may be used as a make-up day. Tuesday thru Friday may be worked with no make-up day.
NOTE - In order to use the '4 Day/10 Hour Work schedule', as your normal schedule, you must submit an 'Employer Registration for Use of 4 Day/10 Hour Work Schedule,' form PW30.1; and there must be a dispensation of hours in place on the project. If the PW30.1 is not submitted you may be liable for overtime payments for work over 8 hours per day.

SUPPLEMENTAL BENEFITS
Per hour worked (but also required on non-worked holidays):

	07/01/2022	05/01/2023	05/06/2024
Journeyman	$ 25.90 *plus 7% of the hourly wage paid	$ 26.40 *plus 7% of the hourly wage paid	$ 26.90 *plus 7% of the hourly wage paid
Journeyman Lineman or Equipment Operators with Crane License	$ 27.90 *plus 7% of the hourly wage paid	$ 29.40 *plus 7% of the hourly wage paid	$ 30.90 *plus 7% of the hourly wage paid

*The 7% is based on the hourly wage paid, straight time or premium time.

OVERTIME PAY
See (B, E, Q,) on OVERTIME PAGE. *Note* Double time for all emergency work designated by the Dept. of Jurisdiction.
NOTE: WAGE CAP - Double the straight time hourly base wage shall be the maximum hourly wage compensation for any hour worked. Contractor is still responsible to pay the hourly benefit amount for each hour worked.

HOLIDAY

Paid	See (5, 6, 8, 13, 25) on HOLIDAY PAGE plus Governor of NYS Election Day.
Overtime	See (5, 6, 8, 13, 25) on HOLIDAY PAGE plus Governor of NYS Election Day.

NOTE: All paid holidays falling on Saturday shall be observed on the preceding Friday. All paid holidays falling on Sunday shall be observed on the following Monday. Supplements for holidays paid at straight time.

REGISTERED APPRENTICES
WAGES per hour: 1000 hour terms at the following percentage of the applicable Journeyman Lineman wage.

1st	2nd	3rd	4th	5th	6th	7th
60%	65%	70%	75%	80%	85%	90%

SUPPLEMENTAL BENEFITS per hour:

07/01/2022	05/01/2023	05/06/2024
$ 25.90 *plus 7% of the hourly wage paid	$ 26.40 *plus 7% of the hourly wage paid	$ 26.90 *plus 7% of the hourly wage paid

*The 7% is based on the hourly wage paid, straight time or premium time.

6-1249a

Lineman Electrician - Teledata 04/01/2023

JOB DESCRIPTION Lineman Electrician - Teledata **DISTRICT** 6

ENTIRE COUNTIES
Albany, Allegany, Broome, Cattaraugus, Cayuga, Chautauqua, Chemung, Chenango, Clinton, Columbia, Cortland, Delaware, Dutchess, Erie, Essex, Franklin, Fulton, Genesee, Greene, Hamilton, Herkimer, Jefferson, Lewis, Livingston, Madison, Monroe, Montgomery, Niagara, Oneida, Onondaga, Ontario, Orange, Orleans, Oswego, Otsego, Putnam, Rensselaer, Rockland, Saratoga, Schenectady, Schoharie, Schuyler, Seneca, St. Lawrence, Steuben, Sullivan, Tioga, Tompkins, Ulster, Warren, Washington, Wayne, Westchester, Wyoming, Yates

WAGES
Per hour:

For outside work, stopping at first point of attachment (demarcation).

	07/01/2022	01/01/2023	01/01/2024	01/01/2025
Cable Splicer	$ 36.28	$ 37.73	$ 39.24	$ 40.81
Installer, Repairman	$ 34.43	$ 35.81	$ 37.24	$ 38.73
Teledata Lineman	$ 34.43	$ 35.81	$ 37.24	$ 38.73
Tech., Equip. Operator	$ 34.43	$ 35.81	$ 37.24	$ 38.73
Groundman	$ 18.25	$ 18.98	$ 19.74	$ 20.53

NOTE: EXCLUDES Teledata work within ten (10) feet of High Voltage (600 volts and over) transmission lines. For this work please see LINEMAN.

NOTE: THE FOLLOWING RATES WILL APPLY ON ALL CONTRACTING AGENCY MANDATED MULTIPLE SHIFTS OF AT LEAST FIVE (5) DAYS DURATION WORKED:

1ST SHIFT	REGULAR RATE
2ND SHIFT	REGULAR RATE PLUS 10%
3RD SHIFT	REGULAR RATE PLUS 15%

SUPPLEMENTAL BENEFITS

Per hour:	07/01/2022	01/01/2023	01/01/2024	01/01/2025
Journeyman	$ 5.14 *plus 3% of the hourly wage paid	$ 5.14 *plus 3% of the hourly wage paid	$ 5.14 *plus 3% of the hourly wage paid	$ 5.14 *plus 3% of the hourly wage paid

*The 3% is based on the hourly wage paid, straight time rate or premium rate.

OVERTIME PAY
See (B, E, Q) on OVERTIME PAGE
NOTE: WAGE CAP - Double the straight time hourly base wage shall be the maximum hourly wage compensation for any hour worked. Contractor is still responsible to pay the hourly benefit amount for each hour worked.

HOLIDAY
Paid: See (1) on HOLIDAY PAGE
Overtime: See (5, 6, 16) on HOLIDAY PAGE

6-1249LT - Teledata

Lineman Electrician - Traffic Signal, Lighting 04/01/2023

JOB DESCRIPTION Lineman Electrician - Traffic Signal, Lighting **DISTRICT** 6

ENTIRE COUNTIES
Albany, Allegany, Broome, Cattaraugus, Cayuga, Chautauqua, Chemung, Chenango, Clinton, Cortland, Delaware, Erie, Essex, Franklin, Fulton, Genesee, Greene, Hamilton, Herkimer, Jefferson, Lewis, Livingston, Madison, Monroe, Montgomery, Niagara, Oneida, Onondaga, Ontario, Orleans, Oswego, Otsego, Rensselaer, Saratoga, Schenectady, Schoharie, Schuyler, Seneca, St. Lawrence, Steuben, Sullivan, Tioga, Tompkins, Warren, Washington, Wayne, Wyoming, Yates

WAGES
Lineman/Technician shall perform all overhead aerial work. A Lineman/Technician on the ground will install all electrical panels, connect all grounds, install and connect all electrical conductors which includes, but is not limited to road loop wires; conduit and plastic or other type pipes that carry conductors, flex cables and connectors, and to oversee the encasement or burial of such conduits or pipes.

A Groundman/Truck Driver shall: Build and set concrete forms, handle steel mesh, set footer cages, transport concrete in a wheelbarrow, hand or machine concrete vibrator, finish concrete footers, mix mortar, grout pole bases, cover and maintain footers while curing in cold weather, operate jack hammer, operate hand pavement breaker, tamper, concrete and other motorized saws, as a drill helper, operate and maintain generators, water pumps, chainsaws, sand blasting, operate mulching and seeding machine, air tools, electric tools, gas tools, load and unload materials, hand shovel and/or broom, prepare and pour mastic and other fillers, assist digger operator/equipment operator in ground excavation and restoration, landscape work and painting. Only when assisting a lineman technician, a groundman/truck driver may assist in installing conduit, pipe, cables and equipment.

A flagger's duties shall consist of traffic control only.
(Ref #14.01.01)

Per hour:	07/01/2022	05/01/2023	05/06/2024
Lineman, Technician	$ 48.19	$ 49.32	$ 50.54
Crane, Crawler Backhoe	48.19	49.32	50.54
Certified Welder	50.60	51.79	53.07
Digging Machine	43.37	44.39	45.49
Tractor Trailer Driver	40.96	41.92	42.96
Groundman, Truck Driver	38.55	39.46	40.43
Equipment Mechanic	38.55	39.46	40.43
Flagman	28.91	29.59	30.32

Above rates are applicable for installation, testing, operation, maintenance and repair on all Traffic Control (Signal) and Illumination (Lighting) projects, Traffic Monitoring Systems, and Road Weather Information Systems. Includes digging of holes for poles, anchors, footer foundations for electrical equipment; assembly of all electrical materials or raceway; placing of fish wire; pulling of cables, wires or fiber optic cable through such raceways; splicing of conductors; dismantling of such structures, lines or equipment.

NOTE: THE FOLLOWING RATES WILL APPLY ON ALL CONTRACTING AGENCY MANDATED MULTIPLE SHIFTS OF AT LEAST FIVE (5) DAYS DURATION WORKED BETWEEN THE HOURS LISTED BELOW:

1ST SHIFT	8:00 AM TO 4:30 PM	REGULAR RATE
2ND SHIFT	4:30 PM TO 1:00 AM	REGULAR RATE PLUS 17.3%
3RD SHIFT	12:30 AM TO 9:00 AM	REGULAR RATE PLUS 31.4%

Four (4), ten (10) hour days may be worked at straight time during a week, Monday thru Thursday. Friday may be used as a make-up day. Tuesday thru Friday may be worked with no make-up day.
NOTE - In order to use the '4 Day/10 Hour Work schedule', as your normal schedule, you must submit an 'Employer Registration for Use of 4 Day/10 Hour Work Schedule,' form PW30.1; and there must be a dispensation of hours in place on the project. If the PW30.1 is not submitted you may be liable for overtime payments for work over 8 hours per day.

SUPPLEMENTAL BENEFITS
Per hour worked (but also required on non-worked holidays):

	07/01/2022	05/01/2023	05/06/2024
Journeyman	$ 25.90 *plus 7% of the hourly wage paid	$ 26.40 *plus 7% of the hourly wage paid	$ 26.90 *plus 7% of the hourly wage paid
Journeyman Lineman or Equipment Operators with Crane License	$ 27.90 *plus 7% of the hourly wage paid	$ 29.40 *plus 7% of the hourly wage paid	$ 30.90 *plus 7% of the hourly wage paid

*The 7% is based on the hourly wage paid, straight time or premium time.

OVERTIME PAY
See (B, E, Q) on OVERTIME PAGE. *Note* Double time for all emergency work designated by the Dept. of Jurisdiction.
NOTE: WAGE CAP - Double the straight time hourly base wage shall be the maximum hourly wage compensation for any hour worked. Contractor is still responsible to pay the hourly benefit amount for each hour worked.

HOLIDAY
Paid: See (5, 6, 8, 13, 25) on HOLIDAY PAGE plus Governor of NYS Election Day.
Overtime: See (5, 6, 8, 13, 25) on HOLIDAY PAGE plus Governor of NYS Election Day.

NOTE: All paid holidays falling on Saturday shall be observed on the preceding Friday. All paid holidays falling on Sunday shall be observed on the following Monday. Supplements for holidays paid at straight time.

REGISTERED APPRENTICES

WAGES per hour: 1000 hour terms at the following percentage of the applicable Journeyman Lineman wage.

1st	2nd	3rd	4th	5th	6th	7th
60%	65%	70%	75%	80%	85%	90%

SUPPLEMENTAL BENEFITS per hour:

07/01/2022	05/01/2023	05/06/2024
$ 25.90 *plus 7% of the hourly wage paid	$ 26.40 *plus 7% of the hourly wage paid	$ 26.90 *plus 7% of the hourly wage paid

*The 7% is based on the hourly wage paid, straight time or premium time.

6-1249a-LT

Lineman Electrician - Tree Trimmer — 04/01/2023

JOB DESCRIPTION Lineman Electrician - Tree Trimmer **DISTRICT** 6

ENTIRE COUNTIES
Albany, Allegany, Broome, Cattaraugus, Cayuga, Chautauqua, Chemung, Chenango, Clinton, Columbia, Cortland, Delaware, Dutchess, Erie, Essex, Franklin, Fulton, Genesee, Greene, Hamilton, Herkimer, Jefferson, Lewis, Livingston, Madison, Monroe, Montgomery, Niagara, Oneida, Onondaga, Ontario, Orange, Orleans, Oswego, Otsego, Putnam, Rensselaer, Rockland, Saratoga, Schenectady, Schoharie, Schuyler, Seneca, St. Lawrence, Steuben, Sullivan, Tioga, Tompkins, Ulster, Warren, Washington, Wayne, Wyoming, Yates

WAGES
Applies to line clearance, tree work and right-of-way preparation on all new or existing energized overhead or underground electrical, telephone and CATV lines. This also would include stump removal near underground energized electrical lines, including telephone and CATV lines.

Per hour:	07/01/2022	01/01/2023
Tree Trimmer	$ 28.25	$ 29.80
Equipment Operator	24.98	26.35
Equipment Mechanic	24.98	26.35
Truck Driver	20.80	21.94
Groundman	17.13	18.07
Flag person	13.20*	13.20*

*NOTE- Rate effective 12/31/2022: $14.20

SUPPLEMENTAL BENEFITS
Per hour worked (but also required on non-worked holidays):

	07/01/2022	01/01/2023
Journeyman	$ 10.23 *plus 3% of the hourly wage paid	$ 10.48 *plus 3% of the hourly wage paid

* The 3% is based on the hourly wage paid, straight time rate or premium rate.

OVERTIME PAY
See (B, E, Q) on OVERTIME PAGE
NOTE: WAGE CAP - Double the straight time hourly base wage shall be the maximum hourly wage compensation for any hour worked. Contractor is still responsible to pay the hourly benefit amount for each hour worked.

HOLIDAY
Paid: See (5, 6, 8, 15) on HOLIDAY PAGE
Overtime: See (5, 6, 8, 15, 16, 25) on HOLIDAY PAGE
NOTE: All paid holidays falling on a Saturday shall be observed on the preceding Friday.
All paid holidays falling on a Sunday shall be observed on the following Monday.

6-1249TT

Mason - Building — 04/01/2023

JOB DESCRIPTION Mason - Building **DISTRICT** 12

ENTIRE COUNTIES
Albany, Clinton, Columbia, Essex, Franklin, Fulton, Greene, Hamilton, Montgomery, Rensselaer, Saratoga, Schenectady, Schoharie, Warren, Washington

WAGES
Per hour 07/01/2022

Tile/Marble/Terrazzo

Setter	$ 36.71
Finisher	28.61

Four (4), ten (10) hour days may be worked at straight time during a week, Monday thru Thursday. Friday may be used as a make-up day.

NOTE - In order to use the '4 Day/10 Hour Work Schedule,' as your normal schedule, you must submit an 'Employer Registration for Use of 4 Day/10 Hour Work Schedule,' form PW30.1; and there must be a dispensation of hours in place on the project. If the PW30.1 is not submitted you may be liable for overtime payments for work over 8 hours per day.

SUPPLEMENTAL BENEFITS
Per hour worked

Journeyman Setter	$ 21.43
Journeyman Finisher	18.52

OVERTIME PAY
See (B, E, E2, Q) on OVERTIME PAGE

HOLIDAY
Paid: See (1) on HOLIDAY PAGE
Overtime: See (5, 6) on HOLIDAY PAGE

REGISTERED APPRENTICES
Wages per hour

Hour Terms at the following percentage of Journeyman's wage

Setter:	
1st term 0-500 hrs	60%
2nd term 501-1500 hrs	70%
3rd term 1501-2500 hrs	80%
4th term 2501-3500 hrs	85%
5th term 3501-4500 hrs	90%
6th term 4501-6000 hrs	95%

Finisher:	
1st term 0-500 hrs	70%
2nd term 501-1500 hrs	80%
3rd term 1501-2500 hrs	90%
4th term 2501-3700 hrs	95%

Supplemental Benefits per hour worked

	07/01/2022
Setter:	
1st term 0-500 hrs	$ 12.68
2nd term 501-1500 hrs	12.68
3rd term 1501-2500 hrs	17.05
4th term 2501-3500 hrs	17.05
5th term 3501-4500 hrs	19.24
6th term 4501-6000 hrs	21.43

Finisher:	
1st term 0-500 hrs	$ 11.97
2nd term 501-1500 hrs	11.97
3rd term 1501-2500 hrs	15.24
4th term 2501-3700 hrs	15.24

12-2TS.1

Mason - Building **04/01/2023**

JOB DESCRIPTION Mason - Building **DISTRICT** 12

ENTIRE COUNTIES
Albany, Columbia, Fulton, Greene, Hamilton, Montgomery, Rensselaer, Saratoga, Schenectady, Schoharie, Washington

PARTIAL COUNTIES
Warren: Only the Townships of Bolton, Lake George, Lake Luzerne,Queensbury, Stony Creek, Thurman & Warrensburg.

WAGES

Per hour	07/01/2022
Bricklayer	$ 39.54
Cement Mason(Bldg)	39.54
Plasterer/Fireproofing*	39.54
Pointer/Caulker/Cleaner	39.54
Stone Mason	39.54
Acid Brick	40.04

(*)Fireproofing of Structural only.

Four (4), ten (10) hour days may be worked at straight time during a week, Monday thru Thursday. Friday may be used as a make-up day.

NOTE - In order to use the '4 Day/10 Hour Work Schedule,' as your normal schedule, you must submit an 'Employer Registration for Use of 4 Day/10 Hour Work Schedule,' form PW30.1; and there must be a dispensation of hours in place on the project. If the PW30.1 is not submitted you may be liable for overtime payments for work over 8 hours per day.

SUPPLEMENTAL BENEFITS
Per hour worked

Journeyman	$ 22.63

OVERTIME PAY
See (B, E, E2, Q) on OVERTIME PAGE

HOLIDAY
Paid: See (1) on HOLIDAY PAGE
Overtime: See (5, 6) on HOLIDAY PAGE
Note: Any holiday which occurs on Sunday shall be observed the following Monday.

REGISTERED APPRENTICES
Wages per hour

750 hour terms at the following percentage of Journey's wage

1st	2nd	3rd	4th	5th	6th	7th	8th
60%	60%	65%	70%	75%	80%	85%	90%

Supplemental Benefits per hour worked

All Terms	$ 22.63

12-2b.1

Mason - Heavy&Highway 04/01/2023

JOB DESCRIPTION Mason - Heavy&Highway **DISTRICT** 12

ENTIRE COUNTIES
Albany, Cayuga, Clinton, Columbia, Essex, Franklin, Fulton, Greene, Hamilton, Herkimer, Jefferson, Lewis, Madison, Montgomery, Oneida, Oswego, Rensselaer, Saratoga, Schenectady, Schoharie, St. Lawrence, Warren, Washington

PARTIAL COUNTIES
Onondaga: For Heavy & Highway Cement Mason or Plaster Work in Onondaga County, refer to Mason-Heavy&Highway tag 1-2h/h on.

WAGES
Per hour

	07/01/2022
Mason & Bricklayer	$ 40.76

Additional $1.00 per hour for work on any swing scaffold or staging suspended by means of ropes or cables.

SUPPLEMENTAL BENEFITS
Per hour worked

Journeyman	$ 21.48

OVERTIME PAY
See (B, E, E2, Q) on OVERTIME PAGE

HOLIDAY
Paid: See (1) on HOLIDAY PAGE

Overtime: See (5, 6) on HOLIDAY PAGE
Note: If a holiday falls on Sunday, the Monday following shall constitute the day of the legal holiday.

REGISTERED APPRENTICES
Wages per hour

750 HR TERMS at the following percent of Journeyman's wage

1st	2nd	3rd	4th	5th	6th	7th	8th
60%	60%	65%	70%	75%	80%	85%	90%

Supplemental Benefits per hour worked

0 to 500 Hours	$ 12.98
All Other	21.48

12-2hh.1

Millwright **04/01/2023**

JOB DESCRIPTION Millwright **DISTRICT** 6

ENTIRE COUNTIES
Albany, Allegany, Broome, Cattaraugus, Cayuga, Chautauqua, Chemung, Chenango, Clinton, Columbia, Cortland, Delaware, Erie, Essex, Franklin, Fulton, Genesee, Greene, Hamilton, Herkimer, Jefferson, Lewis, Livingston, Madison, Monroe, Montgomery, Niagara, Oneida, Onondaga, Ontario, Orleans, Oswego, Otsego, Rensselaer, Saratoga, Schenectady, Schoharie, Schuyler, Seneca, St. Lawrence, Steuben, Sullivan, Tioga, Tompkins, Ulster, Warren, Washington, Wayne, Wyoming, Yates

WAGES
THE FOLLOWING RATE APPLIES TO ANY GAS/STEAM TURBINE AND OR RELATED COMPONENT WORK, INCLUDING NEW INSTALLATIONS OR MAINTENANCE AND ANY/ALL WORK PERFORMED WITHIN THE PROPERTY LIMITS OF A NUCLEAR FACILITY.

Per hour:	07/01/2022
Millwright - Power Generation	$ 41.23

NOTE: ADDITIONAL PREMIUMS PAID FOR THE FOLLOWING WORK LISTED BELOW (amount subject to any overtime premiums):
- Certified Welders shall receive an additional $1.75 per hour provided he/she is directed to perform certified welding.
- If a work site has been declared a hazardous site by the Owner and the use of protective gear (including, as a minimum, air purifying canister-type chemical respirators) are required, then that employee shall receive an additional $1.50 per hour.
- An employee performing the work of a machinist shall receive an additional $2.00 per hour. For the purposes of this premium to apply, a "machinist" is a person who uses a lathe, Bridgeport, milling machine or similar type of tool to make or modify parts.
- When performing work underground at 500 feet and below, the employee shall receive an additional $1.00 per hour.

SUPPLEMENTAL BENEFITS
Per hour paid:

Journeyman	$ 26.72*

*NOTE: Subject to OT premium

OVERTIME PAY
See (B, E, *E2, Q, V) on OVERTIME PAGE
*NOTE - Saturday may be used as a make-up day and worked at the straight time rate of pay during a work week when conditions such as weather, power failure, fire, or natural disaster prevent the performance of work on a regular scheduled work day.

HOLIDAY
Paid: See (1) on HOLIDAY PAGE
Overtime: See (5, 6) on HOLIDAY PAGE
NOTE: Any holiday that falls on Sunday shall be observed the following Monday. Any holiday that falls on Saturday shall be observed the preceding Friday.

REGISTERED APPRENTICES
WAGES per hour: One year terms at the following percentage of Journeyman's wage:

Appr. 1st year	65 %*
Appr. 2nd year	75 %*
Appr. 3rd year	80 %*
Appr. 4th year	90 %*

*NOTE: Additional premium for the following work listed below:

Certified Welder	$ 1.75

Hazardous Waste Work	1.50
Machinist	2.00
Underground (500' and below)	1.00

SUPPLEMENTAL BENEFITS per hour:

Appr. 1st year	$ 11.83
Appr. 2nd year	22.26
Appr. 3rd year	23.74
Appr. 4th year	25.24

6-1163Power

Millwright **04/01/2023**

JOB DESCRIPTION Millwright **DISTRICT** 2

ENTIRE COUNTIES
Albany, Chenango, Delaware, Fulton, Montgomery, Otsego, Rensselaer, Saratoga, Schenectady, Schoharie

WAGES
Per hour: 07/01/2022

Building	$ 35.84
Heavy & Highway	37.84

NOTE ADDITIONAL PREMIUMS PAID FOR THE FOLLOWING WORK LISTED BELOW (amount subject to any overtime premiums):
- Certified Welders shall receive $1.75 per hour in addition to the current Millwrights rate provided he/she is directed to perform certified welding.
- For Building work if a work site has been declared a hazardous site by the Owner and the use of protective gear (including, as a minimum, air purifying canister-type chemical respirators) are required, then that employee shall receive a $1.50 premium per hour for Building work.
- For Heavy & Highway work if the work is performed at a State or Federally designated hazardous waste site where employees are required to wear protective gear, the employees performing the work shall receive an additional $2.00 per hour over the millwright heavy and highway wage rate for all hours worked on the day protective gear was worn.
- An employee performing the work of a machinist shall receive $2.00 per hour in addition to the current Millwrights rate. For the purposes of this premium to apply, a "machinist" is a person who uses a lathe, Bridgeport, milling machine or similar type of tool to make or modify parts.
- When performing work underground at 500 feet and below, the employee shall receive an additional $1.00.

SUPPLEMENTAL BENEFITS
Per hour:

Journeyman	$ 25.41

OVERTIME PAY
See (B, E, *E2, Q) on OVERTIME PAGE
*Note - Saturday may be used as a make-up day and worked at the straight time rate of pay during a work week when conditions such as weather, power failure, fire, or natural disaster prevent the performance of work on a regular scheduled work day.

HOLIDAY
Paid: See (1) on HOLIDAY PAGE
Overtime: See (5, 6) on HOLIDAY PAGE
Note: Any holiday that falls on Sunday shall be observed the following Monday. Any holiday that falls on Saturday shall be observed the preceding Friday.

REGISTERED APPRENTICES
Wages per hour:

(1)year terms at the following percentage of Journeyman's rate.

1st	2nd	3rd	4th
65%	75%	80%	90%

Supplemental Benefits per hour:

Apprentices:

1st term	$ 11.93
2nd term	21.37
3rd term	22.72
4th term	24.06

2-1163.1

Operating Engineer - Building 04/01/2023

JOB DESCRIPTION Operating Engineer - Building **DISTRICT** 1

ENTIRE COUNTIES
Albany, Clinton, Columbia, Essex, Franklin, Fulton, Greene, Hamilton, Herkimer, Montgomery, Otsego, Rensselaer, Saratoga, Schenectady, Schoharie, Warren, Washington

PARTIAL COUNTIES
Dutchess: Defined as north of the northern boundary line of City of Poughkeepsie then due east to Route 115 to Bedell Road then east along Bedell Road to VanWagner Road then north along VanWagner Road to Bower Road then east along Bower Road to Rte. 44 east to Route 343 then along Route 343 east to the northern boundary of Town of Dover Plains and east along the northern boundary of Town of Dover Plains to Connecticut.

WAGES
CLASS A1:
Crane, hydraulic cranes, tower crane, locomotive crane, piledriver, cableway, derricks,whirlies, dragline, boom trucks over 5 tons.

CLASS A:
Shovel, all Excavators (including rubber tire full swing), Gradalls, power road grader, all CMI equipment, front-end rubber tire loader, tractor-mounted drill (quarry master), mucking machine, concrete central mix plant, concrete pump, belcrete system, automated asphalt concrete plant, and tractor road paver, boom trucks 5 tons and under, maintenance engineer, self-contained crawler drill-hydraulic rock drill.

CLASS B:
Backhoes (rubber tired backhoe/loader combination), bulldozer, pushcat, tractor, traxcavator, scraper, LeTourneau grader, form fine grader, self-propelled soil compactor (fill roller), asphalt roller, blacktop spreader, power brooms, sweepers, trenching machine, Barber Green loader, side booms, hydro hammer, concrete spreader, concrete finishing machine, one drum hoist, power hoisting (single drum), hoist two drum or more, three drum engine, power hoisting (two drum and over), two drum and swinging engine, three drum swinging engine, hod hoist, A-L frame winches, core and well drillers (one drum), post hole digger, model CHB Vibro-Tamp or similar machine, batch bin and plant operator, dinky locomotive, skid steer loader, track excavator 5/8 cubic yard or smaller, front end rubber tired loader under four cubic yards, vacum machine (mounted or towed).

CLASS C:
Fork lift, high lift, all terrain fork lift: or similar, oiler, fireman and heavy-duty greaser, boilers and steam generators, pump, vibrator, motor mixer, air compressor, dust collector, welding machine, well point, mechanical heater, generators, temporary light plants, electric submersible pumps 4" and over, murphy type diesel generator, conveyor, elevators, concrete mixer, beltcrete power pack (belcrete system), seeding, and mulching machines, pumps.

* In the event that equipment listed above is operated by robotic control, the classification covering the operation will be the same as if manually operated.

WAGES per hour

	07/01/2022
Class # A1	$ 47.81
Class # A	47.32
Class # B	46.30
Class # C	43.40

Additional $0.50 per hr for Tower Cranes.
Additional $1.25 per hr for Cranes with Boom length & jib 150ft. and over.
Additional $2.25 per hr for Cranes with Boom length & jib 200ft. and over.
Additional $2.50 per hr over B rate for Nuclear Leader work.
Additional $0.40 per hr for tunnel or excavation of shaft 40' or more deep.
Additional $2.50 per hour if work requires Personal Protective Equipment for hazardous waste site activities with a level C or over rating.

Four (4), ten (10) hour days may be worked at straight time during a week, Monday thru Thursday. Friday may be used as a make-up day.

NOTE - In order to use the '4 Day/10 Hour Work schedule', as your normal schedule, you must submit an 'Employer Registration for Use of 4 Day/10 Hour Work Schedule,' form PW30.1; and there must be a dispensation of hours in place on the project. If the PW30.1 is not submitted you may be liable for overtime payments for work over 8 hours per day.

SUPPLEMENTAL BENEFITS
Per hour

	07/01/2022
Journeyman	$ 30.55

OVERTIME PAY
See (B, E, Q) on OVERTIME PAGE

HOLIDAY
Paid: See (1) on HOLIDAY PAGE

Overtime: See (5, 6) on HOLIDAY PAGE
Note: If a holiday falls on Sunday, it will be celebrated on Monday. If the holiday falls on Saturday, it will be celebrated on Friday. Employees who work a designated holiday shall be paid double time plus 8 hours of straight time.

REGISTERED APPRENTICES
Wages per hour

1000 hours terms at the following percentage of Journeyperson's wage Class B

1st	2nd	3rd	4th
60%	70%	80%	90%

Supplemental Benefits per hour worked

All terms $ 25.85

1-158 Alb

Operating Engineer - Heavy&Highway **04/01/2023**

JOB DESCRIPTION Operating Engineer - Heavy&Highway **DISTRICT** 1

ENTIRE COUNTIES
Albany, Broome, Chenango, Clinton, Columbia, Essex, Franklin, Fulton, Greene, Hamilton, Herkimer, Montgomery, Otsego, Rensselaer, Saratoga, Schenectady, Schoharie, Tioga, Warren, Washington

PARTIAL COUNTIES
Dutchess: Defined as north of the northern boundary line of City of Poughkeepsie then due east to Route 115 to Bedell Road then east along Bedell Road to VanWagner Road then north along VanWagner Road to Bower Road then east along Bower Road to Rte. 44 east to Route 343 then along Route 343 east to the northern boundary of Town of Dover Plains and east along the northern boundary of Town of Dover Plains to Connecticut.

WAGES
CLASSIFICATION A:
Asphalt Curb Machine (Self Propelled, Slipform), Asphalt Paver, Automated Concrete Spreader (CMI Type), Automatic Fine Grader, Backhoe (Except Tractor Mounted, Rubber Tired), Backhoe Excavator Full Swing (CAT 212 or similar type), Back Filling Machine, Belt Placer (CMI Type), Blacktop Plant (Automated), Boom truck, GPS operated Bull Dozer, Cableway, Caisson Auger, Central Mix Concrete Plant (Automated), Concrete Curb Machine (Self Propelled, Slipform), Concrete Pump, Crane, Cherry Picker, Derricks (steel erection), Dragline, Overhead Crane (Gantry or Straddle type), Pile Driver, Truck Crane, Directional Drilling Machine, Dredge, Dual Drum Paver, Excavator (All PurposeHydraulically Operated) (Gradall or Similar), Front End Loader (4 cu. yd. and Over), Head Tower (Sauerman or Equal), Hoist (Two or Three Drum), Holland Loader, Maintenance Engineer, Mine Hoist, Mucking Machine or Mole, Pavement Breaker(SP) Wertgen; PB-4 and similar type, Power Grader, Profiler (over 105 H.P.), Quad 9, Quarry Master (or equivalent), Scraper, Shovel, Side Boom, Slip Form Paver (If a second man is needed, he shall be an Oiler), Tractor Drawn BeltType Loader, Truck or Trailer Mounted Log Chipper (Self Feeder), Tug Operator (Manned Rented Equipment Excluded), Tunnel Shovel

CLASSIFICATION B:
Backhoe (Tractor Mounted, Rubber Tired), Bituminous Recycler Machine, Bituminous Spreader and Mixer, Blacktop Plant (NonAutomated), Blast or Rotary Drill (Truck or Tractor Mounted), Brokk, Boring Machine, Cage Hoist, Central Mix Plant [(NonAutomated) and All Concrete Batching Plants], Concrete Paver (Over 16S), Crawler Drill (Self-contained), Crusher, Diesel Power Unit, Drill Rigs, Tractor Mounted, Front End Loader (Under 4 cu. yd.), Greaseman/Lubrication Engineer, HiPressure Boiler (15 lbs. and over), Hoist (One Drum), Hydro-Axe, Kolman Plant Loader and Similar Type Loaders (If Employer requires another man to clean the screen or to maintain the equipment, he shall be an Oiler), L.C.M. Work Boat Operator, Locomotive, Material handling knuckle boom, Mini Excavator (under 18,000 lbs.), Mixer (for stabilized base self-propelled), Monorail Machine, Plant Engineer, Prentice Loader, Profiler (105 H.P. and under), Pug Mill, Pump Crete, Ready Mix Concrete Plant, Refrigeration Equipment (for soil stabilization), Road Widener, Roller (all above subgrade), Sea Mule, Self-contained Ride-on Rock Drill(Excluding Air-Track Type Drill), Skidder, Tractor with Dozer and/or Pusher, Trencher, Tugger Hoist, Vacum machine (mounted or towed), Vermeer saw (ride on, any size or type), Welder, Winch, Winch Cat

CLASSIFICATION C:
A Frame Winch Hoist on Truck, Articulated Heavy Hauler, Aggregate Plant, Asphalt or Concrete Grooving Machine (ride on), Ballast Regulator(Ride-on), Boiler (used in conjunction with production), Bituminous Heater (self-propelled), Boat (powered), Cement and Bin Operator, Concrete Pavement Spreader and Finisher Concrete Paver or Mixer (16' and under), Concrete Saw (self-propelled), Conveyor, Deck Hand, Directional Drill Machine Locator, Drill (Core and Well), Farm Tractor with accessories, Fine Grade Machine, Fireman, Fork Lift, Form Tamper, Grout Pump, Gunite Machine, Hammers (Hydraulic self-propelled), Hydra-Spiker (ride-on), Hydraulic Pump (jacking system), Hydro-Blaster (Water), Mulching Machine, Oiler, Parapet Concrete or Pavement Grinder, Post Hole Digger and Post Driver, Power Broom (towed), Power Heaterman, Power Sweeper, Revinius Widener, Roller (Grade and Fill), Scarifier (ride-on), Shell Winder, Skid steer loader (Bobcat or similar), Span-Saw (ride-on), Steam Cleaner, Tamper (ride-on), Tie Extractor (ride-on), Tie Handler (ride-on), Tie Inserter (ride-on), Tie Spacer (ride-on), Tire Repair, Track Liner (ride-on), Tractor, Tractor (with towed accessories), Vibratory Compactor, Vibro Tamp, Well Point, and the following hands-off equipment: Compressors, Dust Collectors, Generators, Pumps, Welding Machines, Light Plants and Heaters

- Note for all above classifications of Operating Engineer - In the event that equipment listed above is operated by robotic control, the classification covering the operation will be the same as if manually operated.

WAGES per hour

	07/01/2022
Master Mechanic	$ 51.03
Class A*	49.42
Class B	48.51
Class C	45.94

Additional $2.50 per hour for All Employees who work a single irregular work shift starting from 5:00 PM to 1:00 AM that is mandated by the Contracting Agency.
Additional $2.50 per hr. for hazardous waste removal work on State and/or Federally designated waste site which require employees to wear Level C or above forms of personal protection.

(*) Premiums for CRANES is based upon Class A rates with the following premiums:
- Additional $4.00 per hr for Tower Cranes, including self erecting.
- Additional $3.00 per hr for Lattice Boom Cranes and all other cranes with a manufacturers rating of fifty (50) tons and over.
- Additional $2.00 per hr for all Hydraulic Cranes and Derricks with a manufacturer's rating of 49 ton and below, including boom trucks.

Four (4), ten (10) hour days may be worked at straight time during a week, Monday thru Thursday. Friday may be used as a make-up day.

NOTE - In order to use the '4 Day/10 Hour Work schedule', as your normal schedule, you must submit an 'Employer Registration for Use of 4 Day/10 Hour Work Schedule,' form PW30.1; and there must be a dispensation of hours in place on the project. If the PW30.1 is not submitted you may be liable for overtime payments for work over 8 hours per day.

SUPPLEMENTAL BENEFITS
Per hour

Journeyperson	$ 30.75

OVERTIME PAY
See (B, E, Q) on OVERTIME PAGE

HOLIDAY
Paid: See (5, 6) on HOLIDAY PAGE
Overtime: See (5, 6) on HOLIDAY PAGE
Note: If the holiday falls on Sunday, it will be celebrated on Monday. If the Holiday falls on a Saturday employer can choose to celebrate Saturday or give Friday off with pay.

REGISTERED APPRENTICES
Wages per hour

1000 hours terms at the following percentage of Journeyperson's wage Class B

1st	2nd	3rd	4th
60%	70%	80%	90%

Supplemental Benefits per hour worked

All Terms	$ 26.15

1-158H/H Alb

Operating Engineer - Survey Crew — 04/01/2023

JOB DESCRIPTION Operating Engineer - Survey Crew **DISTRICT** 12

ENTIRE COUNTIES
Albany, Allegany, Broome, Cayuga, Chemung, Chenango, Clinton, Columbia, Cortland, Essex, Franklin, Fulton, Greene, Hamilton, Herkimer, Jefferson, Lewis, Livingston, Madison, Monroe, Montgomery, Oneida, Onondaga, Ontario, Oswego, Otsego, Rensselaer, Saratoga, Schenectady, Schoharie, Schuyler, Seneca, St. Lawrence, Steuben, Tioga, Tompkins, Warren, Washington, Wayne, Yates

PARTIAL COUNTIES
Dutchess: The northern portion of the county from the northern boundary line of the City of Poughkeepsie, north.
Genesee: Only the portion of the county that lies east of a line down the center of Route 98 to include all area that lies within the City of Batavia.

WAGES
These rates apply to Building, Tunnel and Heavy Highway.

Per hour:
SURVEY CLASSIFICATIONS:

Party Chief - One who directs a survey party.

Instrument Person - One who operates the surveying instruments.
Rod Person - One who holds the rods and assists the Instrument Person.

	07/01/2022
Party Chief	$ 47.37
Instrument Person	43.51
Rod Person	32.26

Additional $3.00/hr. for Tunnel Work
Additional $2.50/hr. for Hazardous Work Site

SUPPLEMENTAL BENEFITS
Per hour worked:

Journeyman	$ 28.05

OVERTIME PAY
See (B, E, P, *X) on OVERTIME PAGE
*Note: $24.10/Hr. Only for "ALL" premium hours paid when worked.

HOLIDAY
Paid: See (5, 6) on HOLIDAY PAGE
Overtime: See (5, 6) on HOLIDAY PAGE

REGISTERED APPRENTICES
WAGES: 1000 hour terms based on the Percentage of Rod Persons Wage:

	07/01/2022
0-1000	60%
1001-2000	70%
2001-3000	80%

SUPPLEMENTAL BENEFIT per hour worked:

0-1000	$ 19.83 / PHP $17.03
1001-2000	22.85 / " 19.45
2001-3000	25.88 / " 21.93

NOTE: PHP is premium hours paid when worked.

12-158-545 D.H.H.

Operating Engineer - Survey Crew - Consulting Engineer — 04/01/2023

JOB DESCRIPTION Operating Engineer - Survey Crew - Consulting Engineer **DISTRICT** 12

ENTIRE COUNTIES
Albany, Allegany, Broome, Cayuga, Chemung, Chenango, Clinton, Columbia, Cortland, Essex, Franklin, Fulton, Greene, Hamilton, Herkimer, Jefferson, Lewis, Livingston, Madison, Monroe, Montgomery, Oneida, Onondaga, Ontario, Oswego, Otsego, Rensselaer, Saratoga, Schenectady, Schoharie, Schuyler, Seneca, St. Lawrence, Steuben, Tioga, Tompkins, Warren, Washington, Wayne, Yates

PARTIAL COUNTIES
Dutchess: The northern portion of the county from the northern boundary line of the City of Poughkeepsie, north.
Genesee: Only the portion of the county that lies east of a line down the center of Route 98 to include all area that lies within the City of Batavia.

WAGES
These rates apply to feasibility and preliminary design surveying, line and grade surveying for inspection or supervision of construction when performed under a Consulting Engineer Agreement.

Per hour:
SURVEY CLASSIFICATIONS:

Party Chief - One who directs a survey party.
Instrument Person - One who operates the surveying instruments.
Rod Person - One who holds the rods and assists the Instrument Person.

	07/01/2022
Party Chief	$ 47.37
Instrument Person	43.51
Rod Person	32.26

Additional $3.00/hr. for Tunnel Work.
Additional $2.50/hr. for EPA or DEC certified toxic or hazardous waste work.

SUPPLEMENTAL BENEFITS
Per hour worked:

Journeyman	$ 28.05

OVERTIME PAY
See (B, E, Q, *X) on OVERTIME PAGE
*Note: $24.10/Hr. Only for "ALL" premium hours paid when worked.

HOLIDAY
Paid: See (5, 6) on HOLIDAY PAGE
Overtime: See (5, 6) on HOLIDAY PAGE

REGISTERED APPRENTICES
WAGES: 1000 hour terms based on percentage of Rod Persons Wage:

	07/01/2022
0-1000	60%
1001-2000	70%
2001-3000	80%

SUPPLEMENTAL BENEFIT per hour worked:

0-1000	$ 19.83 / PHP $17.03
1001-2000	$ 22.85 / " 19.45
2001-3000	$ 25.88 / " 21.93

NOTE: PHP is premium hours paid when worked.

12-158-545 DCE

Operating Engineer - Tunnel — 04/01/2023

JOB DESCRIPTION Operating Engineer - Tunnel **DISTRICT** 7

ENTIRE COUNTIES
Albany, Allegany, Broome, Cayuga, Chemung, Chenango, Clinton, Columbia, Cortland, Essex, Franklin, Fulton, Greene, Hamilton, Herkimer, Jefferson, Lewis, Livingston, Madison, Monroe, Montgomery, Oneida, Onondaga, Ontario, Oswego, Otsego, Rensselaer, Saratoga, Schenectady, Schoharie, Schuyler, Seneca, St. Lawrence, Steuben, Tioga, Tompkins, Warren, Washington, Wayne, Yates

PARTIAL COUNTIES
Dutchess: Northern part of Dutchess, to the northern boundary line of the City of Poughkeepie, then due east to Route 115 to Bedell Road, then east along Bedell Road to VanWagner Road, then north along VanWagner Road to Bower Road, then east along Bower Road to Rte. 44 east to Rte. 343, then along Rte. 343 east to the northern boundary of the Town of Dover Plains and east along the northern boundary of the Town of Dover Plains, to the borderline of the State of Connecticut.
Genesee: Only that portion of the county that lies east of a line drawn down the center of Route 98 and the entirety of the City of Batavia.

WAGES
CLASS A: Automatic Concrete Spreader (CMI Type); Automatic Fine Grader; Backhoe (except tractor mounted, rubber tired); Belt Placer (CMI Type); Blacktop Plant (automated); Cableway; Caisson Auger; Central Mix Concrete Plant (automated); Concrete Curb Machine (self-propelled slipform); Concrete Pump (8" or over); Dredge; Dual Drum Paver; Excavator; Front End Loader (4 cu. yd & over); Gradall; Head Tower (Sauerman or Equal); Hoist (shaft); Hoist (two or three Drum); Log Chipper/Loader (self-feeder); Maintenance Engineer (shaft and tunnel); any Mechanical Shaft Drill; Mine Hoist; Mining Machine(Mole and similar types); Mucking Machine or Mole; Overhead Crane (Gantry or Straddle Type); Pile Driver; Power Grader; Remote Controlled Mole or Tunnel Machine; Scraper; Shovel; Side Boom; Slip Form Paver (If a second man is needed, they shall be an Oiler); Tripper/Maintenance Engineer (shaft & tunnel); Tractor Drawn Belt-Type Loader; Tug Operator (manned rented equipment excluded); Tunnel Shovel

CLASS B: Automated Central Mix Concrete Plant; Backhoe (topside); Backhoe (track mounted, rubber tired); Backhoe (topside); Bituminous Spreader and Mixer, Blacktop Plant (non-automated); Blast or Rotary Drill (truck or tractor mounted); Boring Machine; Cage Hoist; Central Mix Plant(non-automated); all Concrete Batching Plants; Compressors (4 or less exceeding 2,000 c.f.m. combined capacity); Concrete Pump; Crusher; Diesel Power Unit; Drill Rigs (tractor mounted); Front End Loader (under 4 cu. yd.); Grayco Epoxy Machine; Hoist (One Drum); Hoist (2 or 3 drum topside); Knuckle Boom material handler; Kolman Plant Loader & similar type Loaders (if employer requires another person to clean the screen or to maintain the equipment, they shall be an Oiler); L.C.M. Work Boat Operator; Locomotive; Maintenance Engineer (topside); Maintenance Grease Man; Mixer (for stabilized base-self propelled); Monorail Machine; Plant Engineer; Personnel Hoist; Pump Crete; Ready Mix Concrete Plant; Refrigeration Equipment (for soil stabilization); Road Widener; Roller (all above sub-grade); Sea Mule; Shotcrete Machine; Shovel (topside); Tractor with Dozer and/or Pusher; Trencher; Tugger Hoist; Tunnel Locomotive; Vacuum Machine (mounted or towed); Welder; Winch; Winch Cat

CLASS C: A Frame Truck; All Terrain Telescoping Material Handler; Ballast Regulator (ride-on); Compressors (4 not to exceed 2,000 c.f.m. combined capacity; or 3 or less with more than 1200 c.f.m. but not to exceed 2,000 c.f.m.); Compressors ((any size, but subject to other provisions for compressors), Dust Collectors, Generators, Pumps, Welding Machines, Light Plants (4 or any type combination)); Concrete Pavement Spreaders and Finishers; Conveyor; Drill (core); Drill (well); Electric Pump used in conjunction with Well Point System; Farm Tractor with Accessories; Fine Grade Machine; Fork Lift; Grout Pump (over 5 cu. ft.); Gunite Machine; Hammers (hydraulic-self-propelled); Hydra-Spiker (ride-on); Hydra-Blaster (water); Hydro-Blaster; Motorized Form Carrier; Post Hole Digger and Post Driver; Power Sweeper; Roller grade & fill); Scarifer (ride-on); Span-Saw (ride-on); Submersible Electric Pump (when used in lieu of well points); Tamper (ride-on); Tie-Extractor (ride-on), Tie Handler (ride-on), Tie Inserter (ride-on), Tie Spacer (ride-on); Track Liner (ride-on); Tractor with towed accessories; Vibratory Compactor; Vibro Tamp, Well Point

CLASS D: Aggregate Plant; Cement & Bin Operator; Compressors (3 or less not to exceed 1,200 c.f.m. combined capacity); Compressors ((any size, but subject to other provisions for compressors), Dust Collectors, Generators, Pumps, Welding Machines, Light Plants (3 or less or any type or combination)); Concrete Saw (self-propelled); Form Tamper; Greaseman; Hydraulic Pump (jacking system); Junior Engineer; Light Plants; Mulching Machine; Oiler; Parapet Concrete or Pavement Grinder; Power Broom (towed); Power Heaterman (when used for production); Revinius Widener; Shell Winder; Steam Cleaner; Tractor

Per hour:	07/01/2022
Master Mechanic	$ 52.60
CLASS A	50.19
CLASS B	48.97
CLASS C	46.18
CLASS D	43.17

Additional $5.00 per hour for Hazardous Waste Work on a state or federally designated hazardous waste site where the Operating Engineer is in direct contact with hazardous material and when personal protective equipment is required for respiratory, skin and eye protection. Fringe benefits will be paid at the hourly wage premium.

CRANES:
Crane 1: All cranes, including self-erecting to be paid $4.00 per hour over the Class A rate.
Crane 2: All Lattice Boom Cranes and all cranes with a manufacturer's rating of fifty (50) ton and over to be paid $3.00 per hour over Class A rate.
Crane 3: All hydraulic cranes and derricks with a manufacturer's rating of forty nine (49) ton and below, including boom trucks, to be paid $2.00 per hour over Class A rate.

Crane 1	$ 54.19
Crane 2	53.19
Crane 3	52.19

SUPPLEMENTAL BENEFITS
Per hour:
$ 23.70
+ 9.35*

* This portion of benefits subject to same premium rate as shown for overtime wages.

OVERTIME PAY
See (B, B2, E, Q, X) on OVERTIME PAGE

HOLIDAY
Paid: See (5, 6) on HOLIDAY PAGE
Overtime: See (5, 6) on HOLIDAY PAGE
If a holiday falls on Sunday, it shall be observed on Monday.

REGISTERED APPRENTICES
WAGES:(1000) hours terms at the following percentage of Journeyman's Class B wage.

1st term	60%
2nd term	65%
3rd term	70%
4th term	75%

SUPPLEMENTAL BENEFITS per hour: Same as Journeyman

7-158-832TL.

Painter **04/01/2023**

JOB DESCRIPTION Painter **DISTRICT** 1

ENTIRE COUNTIES
Albany, Clinton, Essex, Franklin, Fulton, Hamilton, Montgomery, Rensselaer, Saratoga, Schenectady, Schoharie, Warren, Washington

WAGES
Per hour

	07/01/2022	05/01/2023 Additional
Painter\Wallcovers	$ 30.79**	$ 1.50
Drywall Finishers	30.79**	
Spray Rate	30.79**	
Structrual Steel*	31.79**	
Lead Abatement	31.79**	
Lead Abatement on Structural Steel	32.79**	

(*)Employees working on objects with the use of swing stage, boatswain chair, pick and cables only will be paid at Structural Steel rate.
(**) Plus Additional $1.00 per hour not subject to Overtime/Premiums

Bridge Painter
See Bridge Painter rates for the following work:
All Bridges and Tanks

Four (4), ten (10) hour days may be worked at straight time during a week, Monday thru Thursday. Friday may be used as a make-up day.

NOTE - In order to use the '4 Day/10 Hour Work schedule', as your normal schedule, you must submit an 'Employer Registration for Use of 4 Day/10 Hour Work Schedule,' form PW30.1; and there must be a dispensation of hours in place on the project. If the PW30.1 is not submitted you may be liable for overtime payments for work over 8 hours per day.

SUPPLEMENTAL BENEFITS
Per hour

Journeyperson $ 18.95

OVERTIME PAY
See (B, E2, H) on OVERTIME PAGE
THE FOLLOWING ADDITIONAL HOURLY RATE WILL APPLY ON ALL CONTRACTING AGENCY MANDATED SHIFT(S) OR SINGULAR IRREGULAR SHIFT WHEN THE SHIFT STARTS BETWEEN THE HOURS LISTED BELOW:

2:30 PM to 6:00 AM PLUS $1.00 TO APPLICABLE RATE*

*Additional $1.00 is Not Subject to Overtime

HOLIDAY
Paid: See (1) on HOLIDAY PAGE
Overtime: See (5, 6) on HOLIDAY PAGE
Note: If the holiday falls on Sunday, it shall be observed on Monday.

REGISTERED APPRENTICES
Wages per hour

1000 hour terms at the following percentage of Journeyperson's base wage

1st	2nd	3rd	4th	5th	6th
45%	50%	60%	70%	80%	90%

Supplemental Benefits per hour

All Terms $ 18.95

1-201-P

Painter - Bridge & Structural Steel **04/01/2023**

JOB DESCRIPTION Painter - Bridge & Structural Steel **DISTRICT** 8

ENTIRE COUNTIES
Albany, Bronx, Clinton, Columbia, Dutchess, Essex, Franklin, Fulton, Greene, Hamilton, Kings, Montgomery, Nassau, New York, Orange, Putnam, Queens, Rensselaer, Richmond, Rockland, Saratoga, Schenectady, Schoharie, Suffolk, Sullivan, Ulster, Warren, Washington, Westchester

WAGES
Per Hour:
STEEL:

Bridge Painting:	07/01/2022	10/01/2022
	$ 53.00	$ 54.50
	+ 9.63*	+ 10.10*

ADDITIONAL $6.00 per hour for POWER TOOL/SPRAY, whether straight time or overtime.

NOTE: All premium wages are to be calculated on base rate per hour only.

* For the period of May 1st to November 15th, this amount is payable up to 40 hours. For the period of Nov 16th to April 30th, this amount is payable up to 50 hours. EXCEPTION: First and last week of employment, and for the weeks of Memorial Day, Independence Day and Labor Day, where the amount is paid for the actual number of hours worked (no cap).

NOTE: Generally, for Bridge Painting Contracts, ALL WORKERS on and off the bridge (including Flagmen) are to be paid Painter's Rate; the contract must be ONLY for Bridge Painting.

SHIFT WORK:

When directly specified in public agency or authority contract documents for an employer to work a second shift and works the second shift with employees other than from the first shift, all employees who work the second shift will be paid 10% of the base wage shift differential in lieu of overtime for the first eight (8) hours worked after which the employees shall be paid at time and one half of the regular wage rate. When a single irregular work shift is mandated in the job specifications or by the contracting agency, wages shall be paid at time and one half for single shifts between the hours of 3pm-11pm or 11pm-7am.

SUPPLEMENTAL BENEFITS
Per Hour:
Journeyworker:

$ 10.90	$ 11.78
+ 30.60*	+ 30.75*

* For the period of May 1st to November 15th, this amount is payable up to 40 hours. For the period of Nov 16th to April 30th, this amount is payable up to 50 hours. EXCEPTION: First and last week of employment, and for the weeks of Memorial Day, Independence Day and Labor Day, where the amount is paid for the actual number of hours worked (no cap).

OVERTIME PAY
See (B, F, R) on OVERTIME PAGE

HOLIDAY
Paid: See (1) on HOLIDAY PAGE
Overtime: See (4, 6) on HOLIDAY PAGE

REGISTERED APPRENTICES
Wage - Per hour:
Apprentices: (1) year terms

1st year	$ 21.20	$ 21.80
	+ 3.86	+ 4.04
2nd year	$ 31.80	$ 32.70
	+ 5.78	+ 6.06
3rd year	$ 42.40	$ 43.60
	+ 7.70	+ 8.08

Supplemental Benefits - Per hour:

1st year	$ .25	$ .25
	+ 12.24	+ 12.34
2nd year	$ 10.90	$ 10.90
	+ 18.36	+ 18.51
3rd year	$ 10.90	$ 10.90
	+ 24.48	+ 24.68

NOTE: All premium wages are to be calculated on base rate per hour only.

8-DC-9/806/155-BrSS

Painter - Line Striping **04/01/2023**

JOB DESCRIPTION Painter - Line Striping **DISTRICT** 8
ENTIRE COUNTIES

Albany, Clinton, Columbia, Dutchess, Essex, Franklin, Fulton, Greene, Hamilton, Montgomery, Nassau, Orange, Putnam, Rensselaer, Rockland, Saratoga, Schenectady, Schoharie, Suffolk, Sullivan, Ulster, Warren, Washington, Westchester

WAGES
Per hour:

	07/01/2022
Painter (Striping-Highway):	
Striping-Machine Operator*	$ 31.53
Linerman Thermoplastic	38.34

Note: * Includes but is not limited to: Positioning of cones and directing of traffic using hand held devices. Excludes the Driver/Operator of equipment used in the maintenance and protection of traffic safety.

Four (4), ten (10) hour days may be worked at straight time during a week, Monday thru Thursday. Friday may be used as a make-up day.

NOTE - In order to use the '4 Day/10 Hour Work Schedule,' as your normal schedule, you must submit an 'Employer Registration for Use of 4 Day/10 Hour Work Schedule,' form PW30.1; and there must be a dispensation of hours in place on the project. If the PW30.1 is not submitted you may be liable for overtime payments for work over 8 hours per day.

SUPPLEMENTAL BENEFITS
Per hour paid:
Journeyworker:

Striping Machine Operator:	$ 10.03
Linerman Thermoplastic:	10.03

OVERTIME PAY
See (B, B2, E2, F, S) on OVERTIME PAGE

HOLIDAY

Paid:	See (5, 20) on HOLIDAY PAGE
Overtime:	See (5, 20) on HOLIDAY PAGE

REGISTERED APPRENTICES
One (1) year terms at the following wage rates:

1st Term:	$ 15.00
2nd Term:	18.92
3rd Term:	25.22

Supplemental Benefits per hour:

1st term:	$ 9.16
2nd Term:	10.03
3rd Term:	10.03

8-1456-LS

Painter - Metal Polisher — 04/01/2023

JOB DESCRIPTION Painter - Metal Polisher **DISTRICT** 8

ENTIRE COUNTIES
Albany, Allegany, Bronx, Broome, Cattaraugus, Cayuga, Chautauqua, Chemung, Chenango, Clinton, Columbia, Cortland, Delaware, Dutchess, Erie, Essex, Franklin, Fulton, Genesee, Greene, Hamilton, Herkimer, Jefferson, Kings, Lewis, Livingston, Madison, Monroe, Montgomery, Nassau, New York, Niagara, Oneida, Onondaga, Ontario, Orange, Orleans, Oswego, Otsego, Putnam, Queens, Rensselaer, Richmond, Rockland, Saratoga, Schenectady, Schoharie, Schuyler, Seneca, St. Lawrence, Steuben, Suffolk, Sullivan, Tioga, Tompkins, Ulster, Warren, Washington, Wayne, Westchester, Wyoming, Yates

WAGES

	07/01/2022
Metal Polisher	$ 37.78
Metal Polisher*	38.80
Metal Polisher**	41.78

*Note: Applies on New Construction & complete renovation
** Note: Applies when working on scaffolds over 34 feet.

SUPPLEMENTAL BENEFITS
Per Hour: 07/01/2022

Journeyworker:

All classification	$ 11.24

OVERTIME PAY
See (B, E, P, T) on OVERTIME PAGE

HOLIDAY
Paid: See (5, 6, 11, 15, 16, 25, 26) on HOLIDAY PAGE
Overtime: See (5, 6, 9, 11, 15, 16, 25, 26) on HOLIDAY PAGE

REGISTERED APPRENTICES
Wages per hour:
One (1) year term at the following wage rates:

	07/01/2022
1st year	$ 16.00
2nd year	17.00
3rd year	18.00
1st year*	$ 16.39
2nd year*	17.44
3rd year*	18.54
1st year**	$ 18.50
2nd year**	19.50
3rd year**	20.50

*Note: Applies on New Construction & complete renovation
** Note: Applies when working on scaffolds over 34 feet.

Supplemental benefits:
Per hour:

1st year	$ 7.99
2nd year	7.99
3rd year	7.99

8-8A/28A-MP

Plumber — 04/01/2023

JOB DESCRIPTION Plumber **DISTRICT** 1

ENTIRE COUNTIES
Albany, Columbia, Fulton, Greene, Montgomery, Rensselaer, Schenectady, Schoharie

PARTIAL COUNTIES
Hamilton: Only the Towns of Arietta, Benson, Hope, Inlet, Lake Pleasant, Morehouse and Wells.
Saratoga: Only the Towns of Charlton, Clifton Park, Galway,Halfmoon, Milton, Stillwater and Waterford and the city of Mechanicville.

WAGES
Per hour:

	07/01/2022	05/01/2023 Additional
Plumber:		
Pipefitter, Steamfitter	$ 48.30	$ 2.80

SUPPLEMENTAL BENEFITS
Per hour

Journeyman	$ 27.74

OVERTIME PAY
See (B1, Q) on OVERTIME PAGE

HOLIDAY
Paid: See (1) on HOLIDAY PAGE
Overtime: See (5, 6) on HOLIDAY PAGE
Note: Whenever a Holiday falls on Saturday, the preceding day, Friday, shall be observed as the Holiday. If a Holiday falls on a Sunday, the following day, Monday shall be observed as the Holiday.

REGISTERED APPRENTICES
Wages per hour
One year terms at the following percentage of Journeyperson's wage.

1st	2nd	3rd	4th	5th
$ 22.01	$ 26.79	$ 31.57	$ 36.35	$ 43.52

Supplemental Benefits per hour:

Apprentices Indentured on or before April 30, 2019

All Terms	$ 27.74

Apprentices Indentured on or after May 1st, 2019

Terms 1-4	22.54
Terms 5	27.74

1-7-SF

Roofer 04/01/2023

JOB DESCRIPTION Roofer **DISTRICT** 1

ENTIRE COUNTIES
Albany, Clinton, Columbia, Essex, Fulton, Greene, Hamilton, Montgomery, Rensselaer, Saratoga, Schenectady, Warren, Washington

WAGES
Per hour

	07/01/2022	07/01/2023 Additional
Roofer/Waterproofer	$ 33.55	$ 2.50
Asphalt Cold Process	34.05	
Fluid Applied Roof	34.05	
Pitch & Asbestos	35.55	

Shift Work:
On government mandated shift work starting after 12:00pm and before 4:00am workers shall be paid $4.00 additional per hour

SUPPLEMENTAL BENEFITS
Per hour

Journeyman	$ 22.02

OVERTIME PAY
See (B, E, Q) on OVERTIME PAGE.

HOLIDAY
Paid: See (1) on HOLIDAY PAGE
Overtime: See (5, 6) on HOLIDAY PAGE
Note: When any Holiday falls on Saturday, the Friday before such Holiday shall be recognized as the legal Holiday. When a Holiday falls on Sunday, it shall be observed the following Monday.

REGISTERED APPRENTICES
Wages per hour

Apprentice terms at the following per cent of the Roofer/Waterproofer rate. For Pitch & Asbestos work, an additional $2.00 must be paid in wages. For Asphalt Cold Process work and Fluid Applied Roof coating, an additional $0.50 must be paid in the wages.

1st Term 1500 hrs.	58% + $3.00
2nd Term 1 yr. and 1500 hrs. as 1st term.	74% + $3.00
3rd Term 1 yr. and 1500 hrs. as 2nd term.	90%

3rd Term complete at 1 yr and 1050 hrs. as 3rd term

Supplemental Benefits per hour worked

1st Term	$ 17.44
2nd Term	17.87
3rd Term	21.35

1-241

Sheetmetal Worker 04/01/2023

JOB DESCRIPTION Sheetmetal Worker **DISTRICT** 1

ENTIRE COUNTIES
Albany, Clinton, Columbia, Essex, Franklin, Fulton, Greene, Hamilton, Montgomery, Rensselaer, Saratoga, Schenectady, Schoharie, Warren, Washington

WAGES
Per hour

	07/01/2022	06/01/2023 Additional
Sheetmetal Worker	$ 36.50	$ 2.45

All work requiring HAZWOPER Training additional $1.00 per hour

Four (4), ten (10) hour days may be worked at straight time during a week, Monday thru Thursday. Friday may be used as a make-up day. NOTE - In order to use the '4 Day/10 Hour Work schedule', as your normal schedule, you must submit an 'Employer Registration for Use of 4 Day/10 Hour Work Schedule,' form PW30.1; and there must be a dispensation of hours in place on the project. If the PW30.1 is not submitted you may be liable for overtime payments for work over 8 hours per day.

SUPPLEMENTAL BENEFITS
Per hour

Journeyman	$ 35.73

OVERTIME PAY
See (B,E,E5,Q) on OVERTIME PAGE

HOLIDAY
Paid: See (1) on HOLIDAY PAGE
Overtime: See (5, 6) on HOLIDAY PAGE
When any holiday falls on Saturday, the Friday before such holiday shall be recognized as the legal holiday. Any holiday falling on Sunday, the following Monday shall be recognized as the legal holiday.

REGISTERED APPRENTICES
Wages per hour

6 Month Terms at the following rate:

1st term	$ 20.27
2nd term	21.97
3rd term	22.83
4th term	23.68
5th term	22.40
6th term	23.51
7th term	25.37
8th term	27.22
9th term	29.08
10th term	30.93

Supplemental Benefits per hour

1st term	$ 22.06
2nd term	22.67
3rd term	22.98
4th term	23.42
5th term	30.01
6th term	30.46
7th term	31.21
8th term	31.97
9th term	32.72
10th term	33.47

1-83

Sprinkler Fitter **04/01/2023**

JOB DESCRIPTION Sprinkler Fitter **DISTRICT** 1

ENTIRE COUNTIES
Allegany, Broome, Cattaraugus, Cayuga, Chautauqua, Chemung, Chenango, Clinton, Columbia, Cortland, Delaware, Erie, Essex, Franklin, Fulton, Genesee, Greene, Hamilton, Herkimer, Jefferson, Lewis, Livingston, Madison, Monroe, Montgomery, Niagara, Oneida, Onondaga, Ontario, Orleans, Oswego, Otsego, Schoharie, Schuyler, Seneca, St. Lawrence, Steuben, Tioga, Tompkins, Washington, Wayne, Wyoming, Yates

WAGES
Per hour 07/01/2022

Sprinkler Fitter $ 38.15

SUPPLEMENTAL BENEFITS
Per hour

Journeyperson $ 27.68

OVERTIME PAY
See (B, E, Q) on OVERTIME PAGE

HOLIDAY
Paid: See (1) on HOLIDAY PAGE
Overtime: See (5, 6) on HOLIDAY PAGE
Note: When a holiday falls on Sunday, the following Monday shall be considered a holiday and all work performed on either day shall be at the double time rate. When a holiday falls on Saturday, the preceding Friday shall be considered a holiday and all work performed on either day shall be at the double time rate.

REGISTERED APPRENTICES
Wages per hour

One Half Year terms at the following wage.

1st	2nd	3rd	4th	5th	6th	7th	8th	9th	10th
$ 18.30	$ 20.34	$ 22.12	$ 24.15	$ 26.19	$ 28.22	$ 30.25	$ 32.29	$ 34.32	$ 36.35

Supplemental Benefits per hour

1st	2nd	3rd	4th	5th	6th	7th	8th	9th	10th
$ 8.37	$ 8.37	$ 19.76	$ 19.76	$ 20.01	$ 20.01	$ 20.01	$ 20.01	$ 20.01	$ 20.01

1-669

Teamster - Building 04/01/2023

JOB DESCRIPTION Teamster - Building **DISTRICT** 1

ENTIRE COUNTIES
Albany, Columbia, Fulton, Greene, Montgomery, Rensselaer, Saratoga, Schenectady, Schoharie, Washington

PARTIAL COUNTIES
Warren: Only the Townships of Bolton, Warrensburg, Thurman,Stony Creek, Lake George, Lake Luzerne and Queensbury.

WAGES
GROUP # A:
Straight trucks, winch, transit mix on the site, road oilers,
dump trucks, pick-ups, panel, water trucks, fuel trucks on the site
(including nozzle).

GROUP # B:
Low boy or Low boy trailer, Euclids or similar equipment.

WAGES per hour

	07/01/2022
Group A	$ 29.02
Group B	29.32

SUPPLEMENTAL BENEFITS
Per hour 07/01/2022

Journeyperson $ 27.54

OVERTIME PAY
See (B, E, E2, Q) on OVERTIME PAGE

HOLIDAY
Paid: See (1) on HOLIDAY PAGE
Overtime: See (5, 6) on HOLIDAY PAGE
Note: Any holiday which occurs on Sunday shall be observed the following Monday.

1-294

Teamster - Heavy&Highway 04/01/2023

JOB DESCRIPTION Teamster - Heavy&Highway **DISTRICT** 1

ENTIRE COUNTIES
Albany, Columbia, Fulton, Greene, Hamilton, Herkimer, Montgomery, Oneida, Rensselaer, Saratoga, Schenectady, Schoharie, Washington

PARTIAL COUNTIES
Chenango: Entire county except the Townships of Afton, Bainbridge, Coventry, Greene, Guilford, Oxford and Smithville.
Lewis: Only the Township of Grieg, Lewis, Leyden, Lowville, Lyonsdale, Martinsburg, Turin, West Turin and Watson.
Madison: Only the Townships of Brookfield, Eaton, Hamilton, Lebanon, Lincoln, Madison, Smithfield, Stockbridge and the City of Oneida
Otsego: Entire county EXCEPT Townships of Butternuts, Laurens, Maryland, Milford, Morris, Oneonta, Otego, Unidilla and Worchester.
Warren: Only the Townships of Bolton, Warrensburg, Thurman, Stony Creek, Luzerne, Caldwell (Lake George), and Queensbury.

WAGES
GROUP #1:
Warehousemen, Yardmen, Truck Helpers, Pickups, Panel Trucks, Flatboy Material Trucks(straight jobs), Single Axel Dump Trucks, Dumpsters, Material Checkers and Receivers, Greasers, Truck Tiremen, Mechanics Helpers and Parts Chasers.

GROUP #2:
Tandems and Batch Trucks, Mechanics, Dispatcher.

GROUP #3:
Semi-Trailers, Low-boy Trucks, Asphalt Distributor Trucks, and Agitator, Mixer Trucks and dumpcrete type vehicles, Truck Mechanic, Fuel Trucks.

GROUP #4:
Specialized Earth Moving Equipment, Euclid type, or similar off-highway,where not self-loading, Straddle (Ross) Carrier, and self-contained concrete mobile truck.

GROUP #5:
Off-highway Tandem Back-Dump, Twin Engine Equipment and Double-Hitched Equipment where not self-loading.

WAGES per hour	07/01/2022	07/01/2023
Group #1	$ 34.90	$ 37.59
Group #2	34.96	37.65
Group #3	35.05	37.74
Group #4	35.18	37.87
Group #5	35.34	38.03

Hazardous waste projects that require a Level C or greater protection shall be paid an additional $ 1.00 per hour.
All employees who work a single irregular work shift starting between 5pm and 1 am on governmental mandated night shifts shall be paid an additional $1.50 per hour.
For work bid on or after April 1, 1995, there shall be a 12 month carryover of the last posted rate in effect at the time of the bid.

** IMPORTANT NOTICE - EFFECTIVE 04/01/2009 **
Four (4), ten (10) hour days may be worked at straight time during a week, Monday thru Friday.

NOTE - In order to use the '4 Day/10 Hour Work schedule', as your normal schedule, you must submit an 'Employer Registration for Use of 4 Day/10 Hour Work Schedule,' form PW30.1; and there must be a dispensation of hours in place on the project. If the PW30.1 is not submitted you may be liable for overtime payments for work over 8 hours per day.

SUPPLEMENTAL BENEFITS
Per hour:

$ 27.32	$ 28.13
+$1.00 per*	+$1.00 per*
hour worked	hour worked

(*) not applicable to paid holidays

OVERTIME PAY
See (B, E, Q, X) on OVERTIME PAGE

HOLIDAY
Paid: See (5, 6) on HOLIDAY PAGE
Overtime: See (5, 6) on HOLIDAY PAGE

1-294h/h

Welder **04/01/2023**

JOB DESCRIPTION Welder **DISTRICT** 1

ENTIRE COUNTIES

Albany, Allegany, Bronx, Broome, Cattaraugus, Cayuga, Chautauqua, Chemung, Chenango, Clinton, Columbia, Cortland, Delaware, Dutchess, Erie, Essex, Franklin, Fulton, Genesee, Greene, Hamilton, Herkimer, Jefferson, Kings, Lewis, Livingston, Madison, Monroe, Montgomery, Nassau, New York, Niagara, Oneida, Onondaga, Ontario, Orange, Orleans, Oswego, Otsego, Putnam, Queens, Rensselaer, Richmond, Rockland, Saratoga, Schenectady, Schoharie, Schuyler, Seneca, St. Lawrence, Steuben, Suffolk, Sullivan, Tioga, Tompkins, Ulster, Warren, Washington, Wayne, Westchester, Wyoming, Yates

WAGES

Per hour 07/01/2022

Welder: To be paid the same rate of the mechanic performing the work.*

*EXCEPTION: If a specific welder certification is required, then the 'Certified Welder' rate in that trade tag will be paid.

OVERTIME PAY

HOLIDAY

1-As Per Trade

Schenectady County General Construction

Boilermaker — 04/01/2023

JOB DESCRIPTION Boilermaker **DISTRICT** 1

ENTIRE COUNTIES
Albany, Broome, Chenango, Columbia, Delaware, Essex, Fulton, Greene, Hamilton, Herkimer, Montgomery, Otsego, Rensselaer, Saratoga, Schenectady, Schoharie, Tioga, Warren, Washington

WAGES
Per hour

	07/01/2022	01/01/2023 Additional	01/01/2024 Additional
Boilermaker	$ 39.34	+ $1.30	+ $1.30

SUPPLEMENTAL BENEFITS
Per hour

	07/01/2022
Journeyperson	$ 25.65 + 1.24*

* This portion of the benefit is NOT subject to the SAME PREMIUM as shown for overtime.

OVERTIME PAY
See (B, E, Q, V) on OVERTIME PAGE

HOLIDAY
Paid: See (1) on HOLIDAY PAGE
Overtime: See (5, 6, 15, 25) on HOLIDAY PAGE
Note: When a holiday falls on Sunday, the day observed by the State or Nation shall be observed, and when Christmas Day and New Year's fall on Saturday, Friday will be observed as the holiday.

REGISTERED APPRENTICES
Wages per hour
(1/2) year terms at the following percentage of Journeyman's wage.

1st	2nd	3rd	4th	5th	6th	7th	8th
65%	65%	70%	75%	80%	85%	90%	95%

Supplemental Benefits per hour

1st	2nd	3rd	4th	5th	6th	7th	8th
19.15 +1.24*	19.15 +1.24*	20.08 +1.24*	21.00 +1.24*	21.93 +1.24*	22.87 +1.24*	23.79 +1.24*	24.72 +1.24*

* This portion of the benefit is NOT subject to the SAME PREMIUM as shown for overtime.

1-197

Carpenter - Building — 04/01/2023

JOB DESCRIPTION Carpenter - Building **DISTRICT** 2

ENTIRE COUNTIES
Albany, Fulton, Greene, Montgomery, Rensselaer, Saratoga, Schenectady, Schoharie

WAGES

Per hour:	07/01/2022	07/01/2023 Additional	07/01/2024 Additional	07/01/2025 Additional
Carpenter	$ 34.00	$ 1.25	$ 1.25	$ 1.25
Floor Coverer	34.00	1.25	1.25	1.25
Carpet Layer	34.00	1.25	1.25	1.25
Dry-Wall	34.00	1.25	1.25	1.25
Diver-Wet Day	61.25	0.00	0.00	0.00
Diver-Dry Day	35.00	1.25	1.25	1.25
Diver Tender	35.00	1.25	1.25	1.25

NOTE ADDITIONAL AMOUNTS PAID FOR THE FOLLOWING WORK LISTED BELOW (per hour worked):
- Pile Drivers/Dock Builders shall receive $0.25 per hour over the journeyman's rate of pay when performing piledriving/dock building work.
- Certified welders shall receive $1.00 per hour over the journeyman's rate of pay when the employee is required to be certified and performs DOT or ABS specified welding work

- When an employee performs work within a contaminated area on a State and/or Federally designated hazardous waste site, and where relevant State and/or Federal regulations require employees to be furnished and use or wear required forms of personal protection, then the employee shall receive his regular hourly rate plus $1.50 per hour.
- Depth pay for Divers based upon deepest depth on the day of the dive (per diem payment):
  0' to 80' no additional fee
  81' to 100' additional $.50 per foot
  101' to 150' additional $0.75 per foot
  151' and deeper additional $1.25 per foot
- Penetration pay for Divers based upon deepest penetration on the day of the dive (per diem payment):
  0' to 50' no additional fee
  51' to 100' additional $.75 per foot
  101' and deeper additional $1.00 per foot
- Diver rates applies to all hours worked on dive day.

Four (4), ten (10) hour days may be worked at straight time during a week, Monday thru Thursday. Friday may be used as a make-up day.

NOTE - In order to use the '4 Day/10 Hour Work schedule', as your normal schedule, you must submit an 'Employer Registration for Use of 4 Day/10 Hour Work Schedule,' form PW30.1; and there must be a dispensation of hours in place on the project. If the PW30.1 is not submitted you may be liable for overtime payments for work over 8 hours per day.

SUPPLEMENTAL BENEFITS
Per hour:

Journeyman	$ 23.47

OVERTIME PAY
See (B, E, *E2, Q) on OVERTIME PAGE
* Note - Saturday is also payable at straight time if the employee misses work, except where a doctor's or hospital verification of illness is produced Monday through Friday when work was available to the employee.

HOLIDAY
Paid: See (1) on HOLIDAY PAGE
Overtime: See (5, 6) on HOLIDAY PAGE
Note: Any holiday which occurs on Sunday shall be observed the following Monday. If Christmas falls on a Saturday, it shall be observed on the prior Friday.

REGISTERED APPRENTICES
CARPENTER APPRENTICES
Wages per hour (1040 hour terms at the following percentage of journeyman's base wage):

1st	2nd	3rd	4th	5th
55%	60%	65%	70%	80%

Supplemental Benefits per hour:

$ 12.31	$ 12.31	$ 14.96	$ 14.96	$ 14.96

PILEDRIVER/DOCK BUILDER APPRENTICES
Wages per hour (1300 hour terms at the following percentage of journeyman's base wage):

1st	2nd	3rd	4th
55%*	60%*	70%*	80%*

*Pile Driver/Dock Builder apprentices shall receive an additional $0.25 per hour worked when performing piledriving/dock building work.
Supplemental Benefits per hour:

$ 12.31	$ 12.31	$ 14.96	$ 14.96

LINOLEUM, RESILIENT TILE, AND CARPET LAYER APPRENTICES
Wages per hour (1300 hour terms at the following percentage of journeyman's base wage):

1st	2nd	3rd	4th
55%	60%	70%	80%

Supplemental Benefits per hour:

$ 12.31	$ 12.31	$ 14.96	$ 14.96

ADDITIONAL AMOUNTS PAID PER HOUR WORKED TO APPRENTICES FOR SPECIFIC TYPES OF WORK PERFORMED:
- Certified welders shall receive $1.00 per hour over the apprentices rate of pay when the apprentice is required to be certified and performs DOT or ABS specified welding work
- When an apprentice performs work within a contaminated area on a State and/or Federally designated hazardous waste site, and where relevant State and/or Federal regulations require the apprentice to be furnished and use or wear required forms of personal protection, then the apprentice shall receive his regular hourly rate plus $1.50 per hour.

2-291B-Alb

Carpenter - Building / Heavy&Highway **04/01/2023**

JOB DESCRIPTION Carpenter - Building / Heavy&Highway **DISTRICT** 2

ENTIRE COUNTIES
Albany, Allegany, Broome, Cattaraugus, Cayuga, Chautauqua, Chemung, Chenango, Clinton, Columbia, Cortland, Delaware, Erie, Essex, Franklin, Fulton, Genesee, Greene, Hamilton, Herkimer, Jefferson, Lewis, Livingston, Madison, Monroe, Montgomery, Niagara, Oneida, Onondaga, Ontario, Orleans, Oswego, Otsego, Rensselaer, Saratoga, Schenectady, Schoharie, Schuyler, Seneca, St. Lawrence, Steuben, Sullivan, Tioga, Tompkins, Ulster, Warren, Washington, Wayne, Wyoming, Yates

PARTIAL COUNTIES
Orange: The area lying on Northern side of Orange County demarcated by a line drawn from the Bear Mountain Bridge continuing west to the Bear Mountain Circle, continue North on 9W to the town of Cornwall where County Road 107 (also known as Quaker Rd) crosses under 9W, then east on County Road 107 to Route 32, then north on Route 32 to Orrs Mills Rd, then west on Orrs Mills Rd to Route 94, continue west and south on Route 94 to the Town of Chester, to the intersection of Kings Highway, continue south on Kings Highway to Bellvale Rd, west on Bellvale Rd to Bellvale Lakes Rd, then south on Bellvale Lakes Rd to Kain Rd, southeast on Kain Rd to Route 17A, then north and southeast along Route 17A to Route 210, then follow Route 210 to NJ Border.

WAGES

Wages per hour:	07/01/2022	07/01/2023 Additional	07/01/2024 Additional
Carpenter - ONLY for Artificial Turf/Synthetic Sport Surface	$ 33.08	$ 2.25*	$2.25*

*To be allocated at a later date
Note - Does not include the operation of equipment. Please see Operating Engineers rates.

SUPPLEMENTAL BENEFITS
Per hour:

Journeyman	$ 25.45

OVERTIME PAY
See (B, E, Q, X) on OVERTIME PAGE

HOLIDAY
Paid: See (5) on HOLIDAY PAGE
Overtime: See (5, 6, 16) on HOLIDAY PAGE
Notes:
When a holiday falls upon a Saturday, it shall be observed on the preceding Friday. Whan a holiday falls upon a Sunday, it shall be observed on the following Monday.
An employee taking an unexcused day off the regularly scheduled day before or after a paid Holiday shall not receive Holiday pay.

REGISTERED APPRENTICES
Wages per hour (1300 hour terms at the following percentage of Journeyman's wage):

1st	2nd	3rd	4th
65%	70%	75%	80%

Supplemental Benefits per hour:

1st term	$ 16.97
2nd term	17.41
3rd term	19.40
4th term	19.84

2-42AtSS

Carpenter - Heavy&Highway **04/01/2023**

JOB DESCRIPTION Carpenter - Heavy&Highway **DISTRICT** 2

ENTIRE COUNTIES
Albany, Fulton, Greene, Montgomery, Rensselaer, Saratoga, Schenectady, Schoharie, Warren, Washington

WAGES

Per hour	07/01/2022	07/01/2023 Additional	07/01/2024 Additional
Carpenter	$ 37.52	$ 3.75*	$ 4.00*
Piledriver	37.52	3.75*	4.00*
Diver-Wet Day	62.52	3.75*	4.00*
Diver-Dry Day	38.52	3.75*	4.00*
Diver-Tender	38.52	3.75*	4.00*

*To be allocated at a later date.

NOTE ADDITIONAL AMOUNTS PAID FOR THE FOLLOWING WORK LISTED BELOW (per hour worked):
- When project owner mandates a single irregular work shift, the employee will receive an additional $3.00 per hour. A single irregular work shift can start any time from 5:00 p.m. to 1:00 a.m.

- State or Federal designated hazardous site, requiring protective gear shall be an additional $2.50 per hour.
- Certified welders when required to perform welding work will receive an additional $2.50 per hour.

ADDITIONAL NOTES PERTAINING TO DIVERS/TENDERS:
- Divers and Tenders shall receive one and one half (1 1/2) times their regular diver and tender rate of pay for Effluent and Slurry diving.
- Divers and tenders being paid at the specified rate for Effluent and Slurry diving shall have all overtime rates based on the specified rate plus the appropriate overtime rates (one and one half or two times the specified rate for Slurry and Effluent divers and tenders).
- The pilot of an ADS or submersible will receive one and one-half (1 1/2) times the Diver-Wet Day Rate for time submerged.
- All crew members aboard a submersible shall receive the Diver-Wet Day rate.
- Depth pay for Divers based upon deepest depth on the day of the dive (per diem payment):
  0' to 50' no additional fee
  51'to 100' additional $.50 per foot
  101'to 150' additional $0.75 per foot
  151'and deeper additional $1.25 per foot
- Penetration pay for Divers based upon deepest penetration on the day of the dive (per diem payment):
  0' to 50' no additional fee
  51' to 100' additional $.75 per foot
  101' and deeper additional $1.00 per foot
- Diver rates applies to all hours worked on dive day.

Four (4), ten (10) hour days may be worked at straight time during a week, Monday thru Friday, provided the project duration is more than forty (40) hours.
NOTE - In order to use the '4 Day/10 Hour Work schedule', as your normal schedule, you must submit an 'Employer Registration for Use of 4 Day/10 Hour Work Schedule,' form PW30.1; and there must be a dispensation of hours in place on the project. If the PW30.1 is not submitted you may be liable for overtime payments for work over 8 hours per day.

SUPPLEMENTAL BENEFITS
Per hour:

Journeyman	$ 23.80

OVERTIME PAY
See (B, E, Q) on OVERTIME PAGE

HOLIDAY
Paid: See (5, 6) on HOLIDAY PAGE
Overtime: See (5, 6) on HOLIDAY PAGE
- In the event a Holiday falls on a Saturday, the Friday before will be observed as a Holiday. If a Holiday falls on a Sunday, then Monday will be observed as a Holiday. Employee must work scheduled work day before and after the Holiday.
- The employee must work their scheduled workday before and their scheduled workday after the holiday to receive holiday pay.

REGISTERED APPRENTICES
CAPRENTER APPRENTICES
Wages per hour (1040 hour terms at the following percentage of journeyman's base wage):

1st	2nd	3rd	4th	5th
65%	70%	75%	80%	85%

Supplemental Benefits per hour:

$ 18.11	$ 18.65	$ 20.73	$ 21.27	$ 21.81

PILEDRIVER/DOCKBUILDER APPRENTICES
Wages per hour (1300 hour terms at the following percentage of journeyman's base wage):

1st	2nd	3rd	4th
65%	70%	80%	85%

Supplemental Benefits per hour:

$ 18.11	$ 18.65	$ 21.27	$ 21.81

NOTE ADDITIONAL AMOUNTS PAID PER HOUR WORKED TO APPRENTICES FOR SPECIFIC TYPES OF WORK PERFORMED:
- When project owner mandates a single irregular work shift, the employee will receive an additional $3.00 per hour. A single irregular work shift can start any time from 5:00 p.m. to 1:00 a.m.
- State or Federal designated hazardous site, requiring protective gear shall be an additional $2.50 per hour.
- Certified welders when required to perform welding work will receive an additional $2.50 per hour.

2-291HH-Alb

Electrician — 04/01/2023

JOB DESCRIPTION Electrician **DISTRICT** 1

ENTIRE COUNTIES
Albany, Columbia, Fulton, Hamilton, Montgomery, Rensselaer, Saratoga, Schenectady, Schoharie, Warren, Washington

PARTIAL COUNTIES

Greene: Portion of the County North of a line following the South limits of the City of Catskill in a westerly direction from the Hudson River to State Highway 23A. Then continuing on 23A to the road following the Little West Kill and continuing along this road to Delaware County.
Otsego: Only the Towns of Decatur and Worchester

WAGES
Per hour

	07/01/2022	06/01/2023
Electrician	$ 45.00	$ 47.12
Audio/Sound	45.00	47.12
Video	45.00	47.12
Tele-Data	45.00	47.12
Solar/ Photovoltaic	45.00	47.12

Notes: An additional 5% above rate for work over 30' above floor and requires use of a safety harness when working on tooth picks, structural steel, temporary platforms, swing scaffolds & boatswain chairs. All OSHA approved lifts are excluded.
An additional 10% above rate on towers & smoke stacks over 100' high.
An additional 20% above rate in shafts over 25' deep or tunnels over 50' long that are under construction.
An additional 5% above rate when Journeymen are required to work as Lead(Pb) cable splicers.
An additional 10% above rate when Journeymen Welders are required to have ASME verification.

SUPPLEMENTAL BENEFITS
Per hour

Journeyman	$ 29.24	$ 29.29
	+3% of wage	+3% of wage

OVERTIME PAY
See (B, *E, Q) on OVERTIME PAGE
* DOUBLE TIME AFTER 10 HOURS ON SATURDAY

For Projects Bid on or Prior to 05/31/2019
NOTE: THE FOLLOWING RATES WILL APPLY ON ALL CONTRACTING AGENCY MANDATED SHIFTS OF AT LEAST A FIVE (5) DAY DURATION WORKED BETWEEN THE HOURS LISTED BELOW:

1st Shift	8:00 AM to 4:30 PM	REGULAR RATE
2nd Shift	4:30 PM to 1:00 AM	REGULAR RATE PLUS 10%
3rd Shift	12:30 AM to 9:00 AM	REGULAR RATE PLUS 15%

For Projects Bid on or After 06/01/2019

1st Shift	8:00 AM to 4:30 PM	REGULAR RATE
2nd Shift	4:30 PM to 1:00 AM	REGULAR RATE PLUS 17.3%
3rd Shift	12:30 AM to 9:00 AM	REGULAR RATE PLUS 31.4%

For Projects Bid on or After 09/01/2019
NOTE: THE FOLLOWING RATES WILL APPLY ON ALL CONTRACTING AGENCY MANDATED SINGLE IRREGULAR SHIFTS OF AT LEAST A FIVE (5) DAY DURATION WORKED BETWEEN THE HOURS LISTED BELOW:

1st Shift	8:00 AM to 4:30 PM	REGULAR RATE
2nd Shift	4:30 PM to 1:00 AM	REGULAR RATE PLUS 17.3%
3rd Shift	12:30 AM to 9:00 AM	REGULAR RATE PLUS 31.4%

HOLIDAY
Paid: See (1) on HOLIDAY PAGE
Overtime: See (5, 6) on HOLIDAY PAGE
Note: If the holiday falls on Saturday, it shall be celebrated on Friday. If the holiday falls on Sunday, it shall be celebrated on Monday.

REGISTERED APPRENTICES
Wages per hour

Terms at the following percentage of Journeyman's wage.

0-6mo	6-12mo	2nd yr	3rd yr	4th yr	5th yr
40%	45%	50%	60%	70%	80%

Notes: An additional 5% above rate for work over 30' above floor and requires use of a safety harness when working on tooth picks, structural steel, temporary platforms, swing scaffolds & boatswain chairs. All OSHA approved lifts are excluded.
An additional 10% above rate on towers & smoke stacks over 100' high.
An additional 20% above rate in shafts over 25' deep or tunnels over 50' long that are under construction.

Supplemental Benefits per hour worked

Apprentices indentured on or before 12/31/2018

0-12 month term	$ 14.66*
2-5th year term	29.24*

Apprentices indentured on or after 01/01/2019

0-12 month term	$ 14.66*
2nd year term	23.52*
3rd year term	24.66*
4th year term	25.81*
5th year term	29.24*

*Plus additional 3% of wage

1-236

Elevator Constructor 04/01/2023

JOB DESCRIPTION Elevator Constructor **DISTRICT** 1

ENTIRE COUNTIES
Albany, Clinton, Essex, Fulton, Hamilton, Herkimer, Montgomery, Otsego, Rensselaer, Saratoga, Schenectady, Schoharie, Warren, Washington

PARTIAL COUNTIES
Madison: Madison Only the towns of: Brookfield, Hamilton, Lincoln, Madison, Smithfield, Stockbridge and the City of Oneida
Oneida: Entire county except the towns of: Camden, Florence, and Vienna.

WAGES
Per hour

	07/01/2022	01/01/2023
Mechanic	$ 50.78	$ 53.02
Helper	70% of Mechanic Wage Rate	70% of Mechanic Wage Rate

Four (4), ten (10) hour days may be worked for New Construction and Modernization Work at straight time during a week, Monday thru Thursday or Tuesday thru Friday.

***Four (4), ten (10) hour days are not permitted for Contract Work/Repair Work

NOTE - In order to use the '4 Day/10 Hour Work schedule', as your normal schedule, you must submit an 'Employer Registration for Use of 4 Day/10 Hour Work Schedule,' form PW30.1; and there must be a dispensation of hours in place on the project. If the PW30.1 is not submitted you may be liable for overtime payments for work over 8 hours per day.

SUPPLEMENTAL BENEFITS
Per hour

	07/01/2022	01/01/2023
Journeyperson/Helper	$ 36.885*	$ 37.335*

(*)Plus 6% of hourly rate, if less than 5 years of service. Plus 8% of hourly rate, if more than 5 years of service.

OVERTIME PAY
See (D, O) on OVERTIME PAGE

HOLIDAY
Paid: See (5, 6, 15, 16) on HOLIDAY PAGE
Overtime: See (5, 6, 15, 16) on HOLIDAY PAGE
Note: When a paid holiday falls on Saturday, it shall be observed on Friday. When a paid holiday falls on Sunday, it shall be observed on Monday.

REGISTERED APPRENTICES
Wages per hour:

0-6 mo*	6-12 mo	2nd yr	3rd yr	4th yr
50%	55 %	65 %	70 %	80 %

(*)Plus 6% of the hourly rate, no additional supplemental benefits.

Supplemental Benefits - per hour worked:

Same as Journeyperson/Helper

1-35

Glazier **04/01/2023**

JOB DESCRIPTION Glazier **DISTRICT** 1

ENTIRE COUNTIES
Albany, Clinton, Columbia, Essex, Franklin, Fulton, Greene, Hamilton, Montgomery, Rensselaer, Saratoga, Schenectady, Schoharie, Warren, Washington

WAGES
Per hour

	07/01/2022	05/01/2023 Additional	07/01/2023 Additional
Glazier Base Wage	$ 31.86	+$1.80	
	+ additional $4.05 per hour for all hours worked, not subject to overtime/premium		
High Work Base Wage*	34.01		+$1.55
	+ additional $4.05 per hour for all hours worked, not subject to overtime/premium		

(*)When working on Swing Stage or Lift 100 feet or more in height, measured from the ground level up.

Four (4), ten (10) hour days may be worked at straight time during a week, Monday thru Thursday. Friday may be used as a make-up day. NOTE - In order to use the 4 Day/10 Hour Work schedule, as your normal schedule, you must submit an Employer Registration for Use of 4 Day/10 Hour Work Schedule, form PW30.1; and there must be a dispensation of hours in place on the project. If the PW30.1 is not submitted you may be liable for overtime payments for work over 8 hours per day.

SUPPLEMENTAL BENEFITS
Per hour

Journeyman	$ 21.75
Journeyman High Work	27.65

OVERTIME PAY
See (B, E, E2, Q) on OVERTIME PAGE
Premium is applied to the respective base wage only.

THE FOLLOWING RATES WILL APPLY ON ALL CONTRACTING AGENCY MANDATED SHIFT WORK OR SINGLE IRREGULAR SHIFTS STARTING BETWEEN THE HOURS LISTED BELOW:

4:00pm to 6:30am:	ADDITIONAL 12.5% TO APPLICABLE WAGE RATE AND SUPPLEMENTAL BENEFIT

HOLIDAY
Paid: See (1) on HOLIDAY PAGE
Overtime: See (5, 6) on HOLIDAY PAGE
Note: If any of the holidays are designated by federal law to be celebrated on a day other than that on which they regularly fall, then the holiday shall be celebrated on the day set by said federal law as if the day on which the holiday is celebrated was actually the holiday date.

REGISTERED APPRENTICES
Wages per hour

Apprentice Glazier 1500 hr. terms at the following percentage of Journeymans base wage.

1st	2nd	3rd	4th
50%	65%	75%	90%

+ additional $3.60 per hour for all hours worked for all terms

Apprentice Glazier Hi-Work 1500 hr. terms at the following percentage of Journeymans Hi-Work base wage.

1st	2nd	3rd	4th
50%	65%	75%	90%

+ additional $4.05 per hour for all hours worked for all terms

Supplemental Benefits per hour worked

Apprentice	
1st term	$ 18.08
2nd-4th term	21.75
Apprentice High Work	
1st term	21.28
2nd-4th term	27.65

Insulator - Heat & Frost 04/01/2023

JOB DESCRIPTION Insulator - Heat & Frost **DISTRICT** 1

ENTIRE COUNTIES
Albany, Columbia, Delaware, Essex, Fulton, Greene, Hamilton, Montgomery, Rensselaer, Saratoga, Schenectady, Schoharie, Sullivan, Ulster, Warren, Washington

WAGES

Wages per hour	07/01/2022	05/01/2023 Additional	05/01/2024 Additional
Asbestos Worker*	$ 38.40	+$2.50	+$2.00
Insulator*	38.40		
Firestopping Worker*	32.64		

(*)On Mechanical Systems only.

On government mandated shift work additional 12% of wage for all shifts starting after 3:30 P.M.

SUPPLEMENTAL BENEFITS
Per hour

Journeyperson $ 24.42

OVERTIME PAY
See (*B1, **Q) on OVERTIME PAGE
*B1=Double time begins after 10 hours on Saturday
**Q=Triple time on Labor Day if worked.

HOLIDAY
Paid: See (1) on HOLIDAY PAGE
Overtime: See (5, 6) on HOLIDAY PAGE
When a holiday falls on Sunday the following Monday shall be observed as the holiday.

REGISTERED APPRENTICES
Wages per hour

one year terms at the following percentage of Journeyperson's wage.

1st	2nd	3rd	4th
60 %	70 %	80 %	90 %

Supplemental Benefits per hour worked:

Apprentices $ 24.42

1-40

Ironworker 04/01/2023

JOB DESCRIPTION Ironworker **DISTRICT** 1

ENTIRE COUNTIES
Albany, Clinton, Columbia, Delaware, Essex, Greene, Rensselaer, Saratoga, Schenectady, Schoharie, Warren, Washington

PARTIAL COUNTIES
Fulton: Only the Townships of Broadalbin, Mayfield, Northampton, Bleecker and Johnstown.
Hamilton: Only the Townships of Hope, Benson and Wells.
Montgomery: Only the Townships of Florida, Amsterdam, Charleston, Glen, Mohawk and Root.
Otsego: Only the Towns of Unadilla, Butternuts, Morris, Otego, Oneonta, Laurens, Millford, Maryland and Worchester.

WAGES

Wages Per hour	07/01/2022
Ornamental	$ 33.50
Reinforcing	33.50
Rodman	33.50
Structural & Precast	33.50
Mover/Rigger	33.50
Fence Erector	33.50
Stone Derrickman	33.50
Sheeter	33.75
Curtain Wall Installer	33.50
Metal Window Installer	33.50

SUPPLEMENTAL BENEFITS
Per hour

JOURNEYPERSON	$ 31.14

OVERTIME PAY
See (B, E, Q) on OVERTIME PAGE
THE FOLLOWING RATES WILL APPLY ON ALL CONTRACTING AGENCY MANDATED MULTIPLE SHIFTWORK:

1st Shift	6:00 AM to 4:30 PM	REGULAR RATE
2nd Shift	2:00 PM to 7:00 PM	REGULAR RATE PLUS 10%
3rd Shift	7:00 PM to 12:00 AM	REGULAR RATE PLUS 15%

THE FOLLOWING RATE WILL APPLY ON ALL CONTRACTING AGENCY MANDATED SINGLE IRREGULAR SHIFTS:

Shift Starting	4:30 PM to 12:00 AM	REGULAR RATE PLUS 10%

HOLIDAY
Paid: See (1) on HOLIDAY PAGE
Overtime: See (5, 6) on HOLIDAY PAGE
Note: Any holiday which occurs on Sunday shall be observed the following Monday.

REGISTERED APPRENTICES
Wages per hour
ONE YEAR TERMS AT THE FOLLOWING WAGE RATES:

	07/01/2022
1st year	$ 19.50
2nd year	21.50
3rd year	23.50
4th year	25.50

Supplemental Benefits per hour worked

1st year	$ 11.78
2nd year	23.73
3rd year	25.42
4th year	27.13

1-12

Laborer - Building — 04/01/2023

JOB DESCRIPTION Laborer - Building **DISTRICT** 1

ENTIRE COUNTIES
Schenectady, Schoharie

PARTIAL COUNTIES
Fulton: Only the Townships of Bleeker, Mayfield, Northampton, Johnstown,Broadalbin and Perth.
Montgomery: Only the Townships of Mohawk, Glen, Charleston, Amsterdam, and Florida.
Saratoga: Only the Townships of Day, Hadley, Edinburg, Corinth, Moreau,South Glens Falls, Providence, Greenfield, Wilton, Galway, Northumberland, Milton, Saratoga Springs, Charlton, Ballston, Malta and Clifton Park.

WAGES
Per hour

	07/01/2022	07/01/2023 Additional
Group #1: All Classifications except as noted in Groups 2 & 3	$ 34.54	+ $2.35
Group #2: Blaster, Drilling equipment only where a separate air compressor unit supplies power, Metal formsetter (sidewalk), Well pointing & Laser operator	$ 35.04	
Group #3:		

Handling of Asbestos
or Toxic Materials $ 35.89

SUPPLEMENTAL BENEFITS
Per hour

Journeyman $ 23.11

OVERTIME PAY
See (B, E, E2, Q) on OVERTIME PAGE

HOLIDAY
Paid: See (1) on HOLIDAY PAGE
Overtime: See (5, 6) on HOLIDAY PAGE

REGISTERED APPRENTICES
Wages per hour
1000 Hour terms at the following percentage of Journeyman's basic hourly wage.

1st	2nd	3rd	4th
65 %	70 %	80 %	80 %

Supplemental Benefits per hour worked

	07/01/2022
Apprentices	$ 23.11

1-157

Laborer - Heavy&Highway 04/01/2023

JOB DESCRIPTION Laborer - Heavy&Highway **DISTRICT** 1

ENTIRE COUNTIES
Schenectady, Schoharie

PARTIAL COUNTIES
Fulton: Only the Townships of Bleeker, Mayfield, Northampton, Johnstown,Broadalbin and Perth.
Montgomery: Only the Townships of Mohawk, Glen, Charleston, Amsterdam, and Florida.
Saratoga: Only the Townships of Day, Hadley, Edinburg, Corinth, Moreau,South Glens Falls, Providence, Greenfield, Wilton, Galaway, Northumberland, Milton, Saratoga Springs, Charlton, Ballston, Malta and Clifton Park

WAGES
GROUP # A:
Basic, Drill Helper, Flagman, Outboard and Hand Boats.

GROUP # B:
Chain Saw, Concrete Aggregate Bin, Concrete Bootmen, Gin Buggy, Hand or Machine Vibrator, Jack Hammer, Mason Tender, Mortar Mixer,Pavement Breaker, Handlers of Steelmesh, Small Generators for Laborers, Tools Installation of Bridge Drainage Pipe, Pipe Layers, Vibrator Type Rollers, Tamper, Drill Doctor, Tail or Screw Operator on Asphalt Paver, Water Pump Operators(1-1/2" and Single Diaphragm) Nozzle (Asphalt, Gunite, Seeding, and Sand Blasting), Laborers on Chain Link Fence, Rock Splitter and Power Unit, Pusher Type Concrete Saw and all other Gas, Electric, Oil and Air Tool Operators, Wrecking Laborer.

GROUP # C:
Drilling Equipment Only Where a Separate Air Compressor Unit Supplies Power, Acetylene Torch Operators, Asphalt Paver/Raker and Powderman.

GROUP # D:
Blasters, Metal Form Setters (sidewalk), Stone or Granite Curb Setters.

GROUP # E:
Employees performing hazardous waste removal, lead abatement and removal, or asbestos abatement and removal on a State and/or Federally designated waste site & where relevant State or Federal regulations require employees to use or wear forms of personal protection.

WAGES per hour	07/01/2022	07/01/2023 Additional
Group # A	$ 36.60	$ 3.50
Group # B	36.80	
Group # C	37.00	
Group # D	37.20	
Group # E	39.10	

All employees who work a single irregular work day that starts from 5:00 pm to 1:00 am on a governmental mandated night shift shall be paid an additional $5.00 per hour.

Four (4), ten (10) hour days may be worked at straight time during a week, Monday thru Thursday. Friday may be used as a make-up day.

NOTE - In order to use the '4 Day/10 Hour Work schedule', as your normal schedule, you must submit an 'Employer Registration for Use of 4 Day/10 Hour Work Schedule,' form PW30.1; and there must be a dispensation of hours in place on the project. If the PW30.1 is not submitted you may be liable for overtime payments for work over 8 hours per day.

SUPPLEMENTAL BENEFITS
Per hour

Journeyman	$ 25.99

OVERTIME PAY
See (B, E, Q) on OVERTIME PAGE

HOLIDAY
Paid: See (5, 6) on HOLIDAY PAGE
Overtime: See (5, 6) on HOLIDAY PAGE
Note: If the holiday falls on Sunday, it will be celebrated on Monday. If the Holiday falls on a Saturday employer can choose to celebrate Saturday or give Friday off with pay.

REGISTERED APPRENTICES
Wages per hour

1000 HOUR TERMS AT THE FOLLOWING PERCENTAGE OF JOURNEYMAN'S BASE WAGE

1ST	2ND	3RD	4TH
65 %	70 %	80 %	80 %

Supplemental Benefits per hour worked

	07/01/2022
Apprentices	$ 25.99

1-157h/h

Laborer - Tunnel — 04/01/2023

JOB DESCRIPTION Laborer - Tunnel **DISTRICT** 1

ENTIRE COUNTIES
Albany, Fulton, Hamilton, Herkimer, Madison, Montgomery, Oneida, Rensselaer, Saratoga, Schenectady, Schoharie, Washington

WAGES
Class 1: All support laborers/sandhogs working above the shaft or tunnel

Class 2: All laborers/sandhogs working in the shaft or tunnel

Class 4: Safety Miners

Class 5: Site work related to Shaft/Tunnel

Class A: Mole nipper, powder handler, changehouse attendant and top laborer, Air spade, jackhammer, pavement breaker, Top bell, Bottom bell, side or roofbelt driller, maintenance men, burners, block layers, rodmen, caulkers, miners helper, trackmen, nippers, derailmen, electrical cablemen, hosemen, groutmen, gravelmen, form workers, movers and shaftmen, conveyor men.

Class B: Powder monkey, Blasters, ironmen and cement worker, miner, welder, heading driller, steel erectors, piledriver, rigger

Per Hour

	07/01/2022
*For projects bid on or after May 1, 2019	
Class 1	$ 43.50
Class 2	45.50
Class 4	47.75
Class 5	38.25

Toxic and hazardous waste, lead abatement and asbestos abatement work will be paid an additional $ 3.00 an hour.

*For projects bid on or before April 30, 2019

Class A	$ 40.80
Class B	41.80

Toxic and hazardous waste, lead abatement and asbestos abatement work will be paid an additional $ 2.00 an hour.

SUPPLEMENTAL BENEFITS
Per hour

*For projects bid on or after May 1, 2019

Journeyman $ 27.50

*For projects bid on or before April 30, 2019

Journeyman $ 26.75

OVERTIME PAY
See (B, E, Q, V, X) on OVERTIME PAGE

HOLIDAY
Paid: See (5, 6, 15, 25) on HOLIDAY PAGE
Overtime: See (5, 6, 15, 16, 25) on HOLIDAY PAGE
Note: If the holiday falls on a Sunday, it will be celebrated on Monday.
If the holiday falls on a Saturday, it will be celebrated on Friday.

REGISTERED APPRENTICES
FOR APPRENTICE RATES, refer to the appropriate Laborer Heavy & Highway wage rate contained in the wage schedule for the County and Location where the work is to be performed.

1-190/157T

Lineman Electrician — 04/01/2023

JOB DESCRIPTION Lineman Electrician **DISTRICT** 6

ENTIRE COUNTIES
Albany, Allegany, Broome, Cattaraugus, Cayuga, Chautauqua, Chemung, Chenango, Clinton, Columbia, Cortland, Delaware, Dutchess, Erie, Essex, Franklin, Fulton, Genesee, Greene, Hamilton, Herkimer, Jefferson, Lewis, Livingston, Madison, Monroe, Montgomery, Niagara, Oneida, Onondaga, Ontario, Orange, Orleans, Oswego, Otsego, Putnam, Rensselaer, Rockland, Saratoga, Schenectady, Schoharie, Schuyler, Seneca, St. Lawrence, Steuben, Sullivan, Tioga, Tompkins, Ulster, Warren, Washington, Wayne, Wyoming, Yates

WAGES
A Lineman/Technician shall perform all overhead aerial work. A Lineman/Technician on the ground will install all electrical panels, connect all grounds, install and connect all electrical conductors, assembly of all electrical materials, conduit, pipe, or raceway; placing of fish wire; pulling of cables, wires or fiber optic cable through such raceways; splicing of conductors; dismantling of such structures, lines or equipment.

A Groundman/Truck Driver shall: Build and set concrete forms, handle steel mesh, set footer cages, transport concrete in a wheelbarrow, hand or machine concrete vibrator, finish concrete footers, mix mortar, grout pole bases, cover and maintain footers while curing in cold weather, operate jack hammer, operate hand pavement breaker, tamper, concrete and other motorized saws, as a drill helper, operate and maintain generators, water pumps, chainsaws, sand blasting, operate mulching and seeding machine, air tools, electric tools, gas tools, load and unload materials, hand shovel and/or broom, prepare and pour mastic and other fillers, assist digger operator/equipment operator in ground excavation and restoration, landscape work and painting. Only when assisting a lineman technician, a groundman/truck driver may assist in installing conduit, pipe, cables and equipment.

NOTE: Includes Teledata Work within ten (10) feet of High Voltage Transmission Lines. Also includes digging of holes for poles, anchors, footer, and foundations for electrical equipment.

Below rates applicable on all overhead and underground distribution and maintenance work, and all overhead and underground transmission line work and the installation of fiber optic cable where no other construction trades are or have been involved. (Ref #14.01.01)

Per hour:	07/01/2022	05/01/2023	05/06/2024
Lineman, Technician	$ 56.00	$ 57.40	$ 58.90
Crane, Crawler Backhoe	56.00	57.40	58.90
Welder, Cable Splicer	56.00	57.40	58.90
Digging Mach. Operator	50.40	51.66	53.01
Tractor Trailer Driver	47.60	48.79	50.07
Groundman, Truck Driver	44.80	45.92	47.12
Equipment Mechanic	44.80	45.92	47.12
Flagman	33.60	34.44	35.34

Additional $1.00 per hour for entire crew when a helicopter is used.

Below rates applicable on all electrical sub-stations, switching structures, fiber optic cable and all other work not defined as "Utility outside electrical work". (Ref #14.02.01-A)

Lineman, Technician	$ 56.00	$ 57.40	$ 58.90
Crane, Crawler Backhoe	56.00	57.40	58.90
Cable Splicer	61.60	63.14	64.79
Certified Welder -			
Pipe Type Cable	58.80	60.27	61.85
Digging Mach. Operator	50.40	51.66	53.01
Tractor Trailer Driver	47.60	48.79	50.07
Groundman, Truck Driver	44.80	45.92	47.12
Equipment Mechanic	44.80	45.92	47.12
Flagman	33.60	34.44	35.34

Additional $1.00 per hour for entire crew when a helicopter is used.

Below rates apply on switching structures, maintenance projects, railroad catenary install/maintenance third rail installation, bonding of rails and pipe type cable and installation of fiber optic cable. (Ref #14.02.01-B)

Lineman, Tech, Welder	$ 57.32	$ 58.72	$ 60.22
Crane, Crawler Backhoe	57.32	58.72	60.22
Cable Splicer	63.05	64.59	66.24
Certified Welder -			
Pipe Type Cable	60.19	61.66	63.23
Digging Mach. Operator	51.59	52.85	54.20
Tractor Trailer Driver	48.72	49.91	51.19
Groundman, Truck Driver	45.86	46.98	48.18
Equipment Mechanic	45.86	46.98	48.18
Flagman	34.39	35.23	36.13

Additional $1.00 per hour for entire crew when a helicopter is used.

Below rates applicable on all overhead and underground transmission line work & fiber optic cable where other construction trades are or have been involved. This applies to transmission line work only, not other construction. (Ref #14.03.01)

Lineman, Tech, Welder	$ 58.51	$ 59.91	$ 61.41
Crane, Crawler Backhoe	58.51	59.91	61.41
Cable Splicer	58.51	59.91	61.41
Digging Mach. Operator	52.66	53.92	55.27
Tractor Trailer Driver	49.73	50.92	52.20
Groundman, Truck Driver	46.81	47.93	49.13
Equipment Mechanic	46.81	47.93	49.13
Flagman	35.11	35.95	36.85

Additional $1.00 per hour for entire crew when a helicopter is used.

NOTE: THE FOLLOWING RATES WILL APPLY ON ALL CONTRACTING AGENCY MANDATED MULTIPLE SHIFTS OF AT LEAST FIVE (5) DAYS DURATION WORKED BETWEEN THE HOURS LISTED BELOW:

1ST SHIFT	8:00 AM to 4:30 PM REGULAR RATE
2ND SHIFT	4:30 PM to 1:00 AM REGULAR RATE PLUS 17.3 %
3RD SHIFT	12:30 AM to 9:00 AM REGULAR RATE PLUS 31.4 %

Four (4), ten (10) hour days may be worked at straight time during a week, Monday thru Thursday. Friday may be used as a make-up day. Tuesday thru Friday may be worked with no make-up day.
NOTE - In order to use the '4 Day/10 Hour Work schedule', as your normal schedule, you must submit an 'Employer Registration for Use of 4 Day/10 Hour Work Schedule,' form PW30.1; and there must be a dispensation of hours in place on the project. If the PW30.1 is not submitted you may be liable for overtime payments for work over 8 hours per day.

SUPPLEMENTAL BENEFITS
Per hour worked (but also required on non-worked holidays):

	07/01/2022	05/01/2023	05/06/2024
Journeyman	$ 25.90 *plus 7% of the hourly wage paid	$ 26.40 *plus 7% of the hourly wage paid	$ 26.90 *plus 7% of the hourly wage paid
Journeyman Lineman or	$ 27.90	$ 29.40	$ 30.90

Equipment Operators with Crane License	*plus 7% of the hourly wage paid	*plus 7% of the hourly wage paid	*plus 7% of the hourly wage paid

*The 7% is based on the hourly wage paid, straight time or premium time.

OVERTIME PAY
See (B, E, Q,) on OVERTIME PAGE. *Note* Double time for all emergency work designated by the Dept. of Jurisdiction.
NOTE: WAGE CAP - Double the straight time hourly base wage shall be the maximum hourly wage compensation for any hour worked. Contractor is still responsible to pay the hourly benefit amount for each hour worked.

HOLIDAY

Paid	See (5, 6, 8, 13, 25) on HOLIDAY PAGE plus Governor of NYS Election Day.
Overtime	See (5, 6, 8, 13, 25) on HOLIDAY PAGE plus Governor of NYS Election Day.

NOTE: All paid holidays falling on Saturday shall be observed on the preceding Friday. All paid holidays falling on Sunday shall be observed on the following Monday. Supplements for holidays paid at straight time.

REGISTERED APPRENTICES
WAGES per hour: 1000 hour terms at the following percentage of the applicable Journeyman Lineman wage.

1st	2nd	3rd	4th	5th	6th	7th
60%	65%	70%	75%	80%	85%	90%

SUPPLEMENTAL BENEFITS per hour:

07/01/2022	05/01/2023	05/06/2024
$ 25.90 *plus 7% of the hourly wage paid	$ 26.40 *plus 7% of the hourly wage paid	$ 26.90 *plus 7% of the hourly wage paid

*The 7% is based on the hourly wage paid, straight time or premium time.

6-1249a

Lineman Electrician - Teledata — 04/01/2023

JOB DESCRIPTION Lineman Electrician - Teledata **DISTRICT** 6

ENTIRE COUNTIES
Albany, Allegany, Broome, Cattaraugus, Cayuga, Chautauqua, Chemung, Chenango, Clinton, Columbia, Cortland, Delaware, Dutchess, Erie, Essex, Franklin, Fulton, Genesee, Greene, Hamilton, Herkimer, Jefferson, Lewis, Livingston, Madison, Monroe, Montgomery, Niagara, Oneida, Onondaga, Ontario, Orange, Orleans, Oswego, Otsego, Putnam, Rensselaer, Rockland, Saratoga, Schenectady, Schoharie, Schuyler, Seneca, St. Lawrence, Steuben, Sullivan, Tioga, Tompkins, Ulster, Warren, Washington, Wayne, Westchester, Wyoming, Yates

WAGES
Per hour:

For outside work, stopping at first point of attachment (demarcation).

	07/01/2022	01/01/2023	01/01/2024	01/01/2025
Cable Splicer	$ 36.28	$ 37.73	$ 39.24	$ 40.81
Installer, Repairman	$ 34.43	$ 35.81	$ 37.24	$ 38.73
Teledata Lineman	$ 34.43	$ 35.81	$ 37.24	$ 38.73
Tech., Equip. Operator	$ 34.43	$ 35.81	$ 37.24	$ 38.73
Groundman	$ 18.25	$ 18.98	$ 19.74	$ 20.53

NOTE: EXCLUDES Teledata work within ten (10) feet of High Voltage (600 volts and over) transmission lines. For this work please see LINEMAN.

NOTE: THE FOLLOWING RATES WILL APPLY ON ALL CONTRACTING AGENCY MANDATED MULTIPLE SHIFTS OF AT LEAST FIVE (5) DAYS DURATION WORKED:

1ST SHIFT	REGULAR RATE
2ND SHIFT	REGULAR RATE PLUS 10%
3RD SHIFT	REGULAR RATE PLUS 15%

SUPPLEMENTAL BENEFITS

Per hour:	07/01/2022	01/01/2023	01/01/2024	01/01/2025
Journeyman	$ 5.14	$ 5.14	$ 5.14	$ 5.14

*plus 3% of the hourly wage paid	*plus 3% of the hourly wage paid	*plus 3% of the hourly wage paid	*plus 3% of the hourly wage paid

*The 3% is based on the hourly wage paid, straight time rate or premium rate.

OVERTIME PAY
See (B, E, Q) on OVERTIME PAGE
NOTE: WAGE CAP - Double the straight time hourly base wage shall be the maximum hourly wage compensation for any hour worked. Contractor is still responsible to pay the hourly benefit amount for each hour worked.

HOLIDAY
Paid: See (1) on HOLIDAY PAGE
Overtime: See (5, 6, 16) on HOLIDAY PAGE

6-1249LT - Teledata

Lineman Electrician - Traffic Signal, Lighting — 04/01/2023

JOB DESCRIPTION Lineman Electrician - Traffic Signal, Lighting **DISTRICT** 6

ENTIRE COUNTIES
Albany, Allegany, Broome, Cattaraugus, Cayuga, Chautauqua, Chemung, Chenango, Clinton, Cortland, Delaware, Erie, Essex, Franklin, Fulton, Genesee, Greene, Hamilton, Herkimer, Jefferson, Lewis, Livingston, Madison, Monroe, Montgomery, Niagara, Oneida, Onondaga, Ontario, Orleans, Oswego, Otsego, Rensselaer, Saratoga, Schenectady, Schoharie, Schuyler, Seneca, St. Lawrence, Steuben, Sullivan, Tioga, Tompkins, Warren, Washington, Wayne, Wyoming, Yates

WAGES
Lineman/Technician shall perform all overhead aerial work. A Lineman/Technician on the ground will install all electrical panels, connect all grounds, install and connect all electrical conductors which includes, but is not limited to road loop wires; conduit and plastic or other type pipes that carry conductors, flex cables and connectors, and to oversee the encasement or burial of such conduits or pipes.

A Groundman/Truck Driver shall: Build and set concrete forms, handle steel mesh, set footer cages, transport concrete in a wheelbarrow, hand or machine concrete vibrator, finish concrete footers, mix mortar, grout pole bases, cover and maintain footers while curing in cold weather, operate jack hammer, operate hand pavement breaker, tamper, concrete and other motorized saws, as a drill helper, operate and maintain generators, water pumps, chainsaws, sand blasting, operate mulching and seeding machine, air tools, electric tools, gas tools, load and unload materials, hand shovel and/or broom, prepare and pour mastic and other fillers, assist digger operator/equipment operator in ground excavation and restoration, landscape work and painting. Only when assisting a lineman technician, a groundman/truck driver may assist in installing conduit, pipe, cables and equipment.

A flagger's duties shall consist of traffic control only.
(Ref #14.01.01)

Per hour:	07/01/2022	05/01/2023	05/06/2024
Lineman, Technician	$ 48.19	$ 49.32	$ 50.54
Crane, Crawler Backhoe	48.19	49.32	50.54
Certified Welder	50.60	51.79	53.07
Digging Machine	43.37	44.39	45.49
Tractor Trailer Driver	40.96	41.92	42.96
Groundman, Truck Driver	38.55	39.46	40.43
Equipment Mechanic	38.55	39.46	40.43
Flagman	28.91	29.59	30.32

Above rates are applicable for installation, testing, operation, maintenance and repair on all Traffic Control (Signal) and Illumination (Lighting) projects, Traffic Monitoring Systems, and Road Weather Information Systems. Includes digging of holes for poles, anchors, footer foundations for electrical equipment; assembly of all electrical materials or raceway; placing of fish wire; pulling of cables, wires or fiber optic cable through such raceways; splicing of conductors; dismantling of such structures, lines or equipment.

NOTE: THE FOLLOWING RATES WILL APPLY ON ALL CONTRACTING AGENCY MANDATED MULTIPLE SHIFTS OF AT LEAST FIVE (5) DAYS DURATION WORKED BETWEEN THE HOURS LISTED BELOW:

1ST SHIFT	8:00 AM TO 4:30 PM	REGULAR RATE
2ND SHIFT	4:30 PM TO 1:00 AM	REGULAR RATE PLUS 17.3%
3RD SHIFT	12:30 AM TO 9:00 AM	REGULAR RATE PLUS 31.4%

Four (4), ten (10) hour days may be worked at straight time during a week, Monday thru Thursday. Friday may be used as a make-up day. Tuesday thru Friday may be worked with no make-up day.
NOTE - In order to use the '4 Day/10 Hour Work schedule', as your normal schedule, you must submit an 'Employer Registration for Use of 4 Day/10 Hour Work Schedule,' form PW30.1; and there must be a dispensation of hours in place on the project. If the PW30.1 is not submitted you may be liable for overtime payments for work over 8 hours per day.

SUPPLEMENTAL BENEFITS
Per hour worked (but also required on non-worked holidays):

	07/01/2022	05/01/2023	05/06/2024
Journeyman	$ 25.90 *plus 7% of the hourly wage paid	$ 26.40 *plus 7% of the hourly wage paid	$ 26.90 *plus 7% of the hourly wage paid
Journeyman Lineman or Equipment Operators with Crane License	$ 27.90 *plus 7% of the hourly wage paid	$ 29.40 *plus 7% of the hourly wage paid	$ 30.90 *plus 7% of the hourly wage paid

*The 7% is based on the hourly wage paid, straight time or premium time.

OVERTIME PAY
See (B, E, Q) on OVERTIME PAGE. *Note* Double time for all emergency work designated by the Dept. of Jurisdiction.
NOTE: WAGE CAP - Double the straight time hourly base wage shall be the maximum hourly wage compensation for any hour worked. Contractor is still responsible to pay the hourly benefit amount for each hour worked.

HOLIDAY
Paid: See (5, 6, 8, 13, 25) on HOLIDAY PAGE plus Governor of NYS Election Day.
Overtime: See (5, 6, 8, 13, 25) on HOLIDAY PAGE plus Governor of NYS Election Day.

NOTE: All paid holidays falling on Saturday shall be observed on the preceding Friday. All paid holidays falling on Sunday shall be observed on the following Monday. Supplements for holidays paid at straight time.

REGISTERED APPRENTICES
WAGES per hour: 1000 hour terms at the following percentage of the applicable Journeyman Lineman wage.

1st	2nd	3rd	4th	5th	6th	7th
60%	65%	70%	75%	80%	85%	90%

SUPPLEMENTAL BENEFITS per hour:

07/01/2022	05/01/2023	05/06/2024
$ 25.90 *plus 7% of the hourly wage paid	$ 26.40 *plus 7% of the hourly wage paid	$ 26.90 *plus 7% of the hourly wage paid

*The 7% is based on the hourly wage paid, straight time or premium time.

6-1249a-LT

Lineman Electrician - Tree Trimmer — 04/01/2023

JOB DESCRIPTION Lineman Electrician - Tree Trimmer **DISTRICT** 6

ENTIRE COUNTIES
Albany, Allegany, Broome, Cattaraugus, Cayuga, Chautauqua, Chemung, Chenango, Clinton, Columbia, Cortland, Delaware, Dutchess, Erie, Essex, Franklin, Fulton, Genesee, Greene, Hamilton, Herkimer, Jefferson, Lewis, Livingston, Madison, Monroe, Montgomery, Niagara, Oneida, Onondaga, Ontario, Orange, Orleans, Oswego, Otsego, Putnam, Rensselaer, Rockland, Saratoga, Schenectady, Schoharie, Schuyler, Seneca, St. Lawrence, Steuben, Sullivan, Tioga, Tompkins, Ulster, Warren, Washington, Wayne, Wyoming, Yates

WAGES
Applies to line clearance, tree work and right-of-way preparation on all new or existing energized overhead or underground electrical, telephone and CATV lines. This also would include stump removal near underground energized electrical lines, including telephone and CATV lines.

Per hour:	07/01/2022	01/01/2023
Tree Trimmer	$ 28.25	$ 29.80
Equipment Operator	24.98	26.35
Equipment Mechanic	24.98	26.35
Truck Driver	20.80	21.94
Groundman	17.13	18.07
Flag person	13.20*	13.20*

*NOTE- Rate effective 12/31/2022: $14.20

SUPPLEMENTAL BENEFITS
Per hour worked (but also required on non-worked holidays):

	07/01/2022	01/01/2023
Journeyman	$ 10.23 *plus 3% of the hourly wage paid	$ 10.48 *plus 3% of the hourly wage paid

* The 3% is based on the hourly wage paid, straight time rate or premium rate.

OVERTIME PAY
See (B, E, Q) on OVERTIME PAGE
NOTE: WAGE CAP - Double the straight time hourly base wage shall be the maximum hourly wage compensation for any hour worked. Contractor is still responsible to pay the hourly benefit amount for each hour worked.

HOLIDAY
Paid: See (5, 6, 8, 15) on HOLIDAY PAGE
Overtime: See (5, 6, 8, 15, 16, 25) on HOLIDAY PAGE
NOTE: All paid holidays falling on a Saturday shall be observed on the preceding Friday.
All paid holidays falling on a Sunday shall be observed on the following Monday.

6-1249TT

Mason - Building — 04/01/2023

JOB DESCRIPTION Mason - Building **DISTRICT** 12

ENTIRE COUNTIES
Albany, Clinton, Columbia, Essex, Franklin, Fulton, Greene, Hamilton, Montgomery, Rensselaer, Saratoga, Schenectady, Schoharie, Warren, Washington

WAGES
Per hour 07/01/2022

Tile/Marble/Terrazzo

Setter	$ 36.71
Finisher	28.61

Four (4), ten (10) hour days may be worked at straight time during a week, Monday thru Thursday. Friday may be used as a make-up day.

NOTE - In order to use the '4 Day/10 Hour Work Schedule,' as your normal schedule, you must submit an 'Employer Registration for Use of 4 Day/10 Hour Work Schedule,' form PW30.1; and there must be a dispensation of hours in place on the project. If the PW30.1 is not submitted you may be liable for overtime payments for work over 8 hours per day.

SUPPLEMENTAL BENEFITS
Per hour worked

Journeyman Setter	$ 21.43
Journeyman Finisher	18.52

OVERTIME PAY
See (B, E, E2, Q) on OVERTIME PAGE

HOLIDAY
Paid: See (1) on HOLIDAY PAGE
Overtime: See (5, 6) on HOLIDAY PAGE

REGISTERED APPRENTICES
Wages per hour

Hour Terms at the following percentage of Journeyman's wage

Setter:

1st term 0-500 hrs	60%
2nd term 501-1500 hrs	70%
3rd term 1501-2500 hrs	80%
4th term 2501-3500 hrs	85%
5th term 3501-4500 hrs	90%
6th term 4501-6000 hrs	95%

Finisher:

1st term 0-500 hrs	70%
2nd term 501-1500 hrs	80%
3rd term 1501-2500 hrs	90%
4th term 2501-3700 hrs	95%

Supplemental Benefits per hour worked

	07/01/2022
Setter:	
1st term 0-500 hrs	$ 12.68
2nd term 501-1500 hrs	12.68
3rd term 1501-2500 hrs	17.05
4th term 2501-3500 hrs	17.05
5th term 3501-4500 hrs	19.24
6th term 4501-6000 hrs	21.43
Finisher:	
1st term 0-500 hrs	$ 11.97
2nd term 501-1500 hrs	11.97
3rd term 1501-2500 hrs	15.24
4th term 2501-3700 hrs	15.24

12-2TS.1

Mason - Building 04/01/2023

JOB DESCRIPTION Mason - Building **DISTRICT** 12

ENTIRE COUNTIES
Albany, Columbia, Fulton, Greene, Hamilton, Montgomery, Rensselaer, Saratoga, Schenectady, Schoharie, Washington

PARTIAL COUNTIES
Warren: Only the Townships of Bolton, Lake George, Lake Luzerne,Queensbury, Stony Creek, Thurman & Warrensburg.

WAGES
Per hour

	07/01/2022
Bricklayer	$ 39.54
Cement Mason(Bldg)	39.54
Plasterer/Fireproofing*	39.54
Pointer/Caulker/Cleaner	39.54
Stone Mason	39.54
Acid Brick	40.04

(*)Fireproofing of Structural only.

Four (4), ten (10) hour days may be worked at straight time during a week, Monday thru Thursday. Friday may be used as a make-up day.

NOTE - In order to use the '4 Day/10 Hour Work Schedule,' as your normal schedule, you must submit an 'Employer Registration for Use of 4 Day/10 Hour Work Schedule,' form PW30.1; and there must be a dispensation of hours in place on the project. If the PW30.1 is not submitted you may be liable for overtime payments for work over 8 hours per day.

SUPPLEMENTAL BENEFITS
Per hour worked

Journeyman	$ 22.63

OVERTIME PAY
See (B, E, E2, Q) on OVERTIME PAGE

HOLIDAY
Paid: See (1) on HOLIDAY PAGE
Overtime: See (5, 6) on HOLIDAY PAGE
Note: Any holiday which occurs on Sunday shall be observed the following Monday.

REGISTERED APPRENTICES
Wages per hour

750 hour terms at the following percentage of Journey's wage

1st	2nd	3rd	4th	5th	6th	7th	8th
60%	60%	65%	70%	75%	80%	85%	90%

Supplemental Benefits per hour worked

All Terms $ 22.63

12-2b.1

Mason - Heavy&Highway **04/01/2023**

JOB DESCRIPTION Mason - Heavy&Highway **DISTRICT** 12

ENTIRE COUNTIES
Albany, Cayuga, Clinton, Columbia, Essex, Franklin, Fulton, Greene, Hamilton, Herkimer, Jefferson, Lewis, Madison, Montgomery, Oneida, Oswego, Rensselaer, Saratoga, Schenectady, Schoharie, St. Lawrence, Warren, Washington

PARTIAL COUNTIES
Onondaga: For Heavy & Highway Cement Mason or Plaster Work in Onondaga County, refer to Mason-Heavy&Highway tag 1-2h/h on.

WAGES
Per hour

	07/01/2022
Mason & Bricklayer	$ 40.76

Additional $1.00 per hour for work on any swing scaffold or staging suspended by means of ropes or cables.

SUPPLEMENTAL BENEFITS
Per hour worked

Journeyman $ 21.48

OVERTIME PAY
See (B, E, E2, Q) on OVERTIME PAGE

HOLIDAY
Paid: See (1) on HOLIDAY PAGE
Overtime: See (5, 6) on HOLIDAY PAGE
Note: If a holiday falls on Sunday, the Monday following shall constitute the day of the legal holiday.

REGISTERED APPRENTICES
Wages per hour

750 HR TERMS at the following percent of Journeyman's wage

1st	2nd	3rd	4th	5th	6th	7th	8th
60%	60%	65%	70%	75%	80%	85%	90%

Supplemental Benefits per hour worked

0 to 500 Hours	$ 12.98
All Other	21.48

12-2hh.1

Millwright **04/01/2023**

JOB DESCRIPTION Millwright **DISTRICT** 6

ENTIRE COUNTIES
Albany, Allegany, Broome, Cattaraugus, Cayuga, Chautauqua, Chemung, Chenango, Clinton, Columbia, Cortland, Delaware, Erie, Essex, Franklin, Fulton, Genesee, Greene, Hamilton, Herkimer, Jefferson, Lewis, Livingston, Madison, Monroe, Montgomery, Niagara, Oneida, Onondaga, Ontario, Orleans, Oswego, Otsego, Rensselaer, Saratoga, Schenectady, Schoharie, Schuyler, Seneca, St. Lawrence, Steuben, Sullivan, Tioga, Tompkins, Ulster, Warren, Washington, Wayne, Wyoming, Yates

WAGES
THE FOLLOWING RATE APPLIES TO ANY GAS/STEAM TURBINE AND OR RELATED COMPONENT WORK, INCLUDING NEW INSTALLATIONS OR MAINTENANCE AND ANY/ALL WORK PERFORMED WITHIN THE PROPERTY LIMITS OF A NUCLEAR FACILITY.

Per hour:	07/01/2022
Millwright - Power Generation	$ 41.23

NOTE: ADDITIONAL PREMIUMS PAID FOR THE FOLLOWING WORK LISTED BELOW (amount subject to any overtime premiums):
- Certified Welders shall receive an additional $1.75 per hour provided he/she is directed to perform certified welding.
- If a work site has been declared a hazardous site by the Owner and the use of protective gear (including, as a minimum, air purifying canister-type chemical respirators) are required, then that employee shall receive an additional $1.50 per hour.

- An employee performing the work of a machinist shall receive an additional $2.00 per hour. For the purposes of this premium to apply, a "machinist" is a person who uses a lathe, Bridgeport, milling machine or similar type of tool to make or modify parts.
- When performing work underground at 500 feet and below, the employee shall receive an additional $1.00 per hour.

SUPPLEMENTAL BENEFITS
Per hour paid:

Journeyman	$ 26.72*

*NOTE: Subject to OT premium

OVERTIME PAY
See (B, E, *E2, Q, V) on OVERTIME PAGE
*NOTE - Saturday may be used as a make-up day and worked at the straight time rate of pay during a work week when conditions such as weather, power failure, fire, or natural disaster prevent the performance of work on a regular scheduled work day.

HOLIDAY
Paid: See (1) on HOLIDAY PAGE
Overtime: See (5, 6) on HOLIDAY PAGE
NOTE: Any holiday that falls on Sunday shall be observed the following Monday. Any holiday that falls on Saturday shall be observed the preceding Friday.

REGISTERED APPRENTICES
WAGES per hour: One year terms at the following percentage of Journeyman's wage:

Appr. 1st year	65 %*
Appr. 2nd year	75 %*
Appr. 3rd year	80 %*
Appr. 4th year	90 %*

*NOTE: Additional premium for the following work listed below:

Certified Welder	$ 1.75
Hazardous Waste Work	1.50
Machinist	2.00
Underground (500' and below)	1.00

SUPPLEMENTAL BENEFITS per hour:

Appr. 1st year	$ 11.83
Appr. 2nd year	22.26
Appr. 3rd year	23.74
Appr. 4th year	25.24

6-1163Power

Millwright **04/01/2023**

JOB DESCRIPTION Millwright **DISTRICT** 2

ENTIRE COUNTIES
Albany, Chenango, Delaware, Fulton, Montgomery, Otsego, Rensselaer, Saratoga, Schenectady, Schoharie

WAGES
Per hour: 07/01/2022

Building	$ 35.84
Heavy & Highway	37.84

NOTE ADDITIONAL PREMIUMS PAID FOR THE FOLLOWING WORK LISTED BELOW (amount subject to any overtime premiums):
- Certified Welders shall receive $1.75 per hour in addition to the current Millwrights rate provided he/she is directed to perform certified welding.
- For Building work if a work site has been declared a hazardous site by the Owner and the use of protective gear (including, as a minimum, air purifying canister-type chemical respirators) are required, then that employee shall receive a $1.50 premium per hour for Building work.
- For Heavy & Highway work if the work is performed at a State or Federally designated hazardous waste site where employees are required to wear protective gear, the employees performing the work shall receive an additional $2.00 per hour over the millwright heavy and highway wage rate for all hours worked on the day protective gear was worn.
- An employee performing the work of a machinist shall receive $2.00 per hour in addition to the current Millwrights rate. For the purposes of this premium to apply, a "machinist" is a person who uses a lathe, Bridgeport, milling machine or similar type of tool to make or modify parts.
- When performing work underground at 500 feet and below, the employee shall receive an additional $1.00.

SUPPLEMENTAL BENEFITS
Per hour:

Journeyman	$ 25.41

OVERTIME PAY
See (B, E, *E2, Q) on OVERTIME PAGE
*Note - Saturday may be used as a make-up day and worked at the straight time rate of pay during a work week when conditions such as weather, power failure, fire, or natural disaster prevent the performance of work on a regular scheduled work day.

HOLIDAY
Paid: See (1) on HOLIDAY PAGE
Overtime: See (5, 6) on HOLIDAY PAGE
Note: Any holiday that falls on Sunday shall be observed the following Monday. Any holiday that falls on Saturday shall be observed the preceding Friday.

REGISTERED APPRENTICES
Wages per hour:

(1)year terms at the following percentage of Journeyman's rate.

1st	2nd	3rd	4th
65%	75%	80%	90%

Supplemental Benefits per hour:

Apprentices:

1st term	$ 11.93
2nd term	21.37
3rd term	22.72
4th term	24.06

2-1163.1

Operating Engineer - Building — 04/01/2023

JOB DESCRIPTION Operating Engineer - Building **DISTRICT** 1

ENTIRE COUNTIES
Albany, Clinton, Columbia, Essex, Franklin, Fulton, Greene, Hamilton, Herkimer, Montgomery, Otsego, Rensselaer, Saratoga, Schenectady, Schoharie, Warren, Washington

PARTIAL COUNTIES
Dutchess: Defined as north of the northern boundary line of City of Poughkeepsie then due east to Route 115 to Bedell Road then east along Bedell Road to VanWagner Road then north along VanWagner Road to Bower Road then east along Bower Road to Rte. 44 east to Route 343 then along Route 343 east to the northern boundary of Town of Dover Plains and east along the northern boundary of Town of Dover Plains to Connecticut.

WAGES
CLASS A1:
Crane, hydraulic cranes, tower crane, locomotive crane, piledriver, cableway, derricks,whirlies, dragline, boom trucks over 5 tons.

CLASS A:
Shovel, all Excavators (including rubber tire full swing), Gradalls, power road grader, all CMI equipment, front-end rubber tire loader, tractor-mounted drill (quarry master), mucking machine, concrete central mix plant, concrete pump, belcrete system, automated asphalt concrete plant, and tractor road paver, boom trucks 5 tons and under, maintenance engineer, self-contained crawler drill-hydraulic rock drill.

CLASS B:
Backhoes (rubber tired backhoe/loader combination), bulldozer, pushcat, tractor, traxcavator, scraper, LeTourneau grader, form fine grader, self-propelled soil compactor (fill roller), asphalt roller, blacktop spreader, power brooms, sweepers, trenching machine, Barber Green loader, side booms, hydro hammer, concrete spreader, concrete finishing machine, one drum hoist, power hoisting (single drum), hoist two drum or more, three drum engine, power hoisting (two drum and over), two drum and swinging engine, three drum swinging engine, hod hoist, A-L frame winches, core and well drillers (one drum), post hole digger, model CHB Vibro-Tamp or similar machine, batch bin and plant operator, dinky locomotive, skid steer loader, track excavator 5/8 cubic yard or smaller, front end rubber tired loader under four cubic yards, vacum machine (mounted or towed).

CLASS C:
Fork lift, high lift, all terrain fork lift: or similar, oiler, fireman and heavy-duty greaser, boilers and steam generators, pump, vibrator, motor mixer, air compressor, dust collector, welding machine, well point, mechanical heater, generators, temporary light plants, electric submersible pumps 4" and over, murphy type diesel generator, conveyor, elevators, concrete mixer, beltcrete power pack (belcrete system), seeding, and mulching machines, pumps.

* In the event that equipment listed above is operated by robotic control, the classification covering the operation will be the same as if manually operated.

WAGES per hour

	07/01/2022
Class # A1	$ 47.81
Class # A	47.32
Class # B	46.30
Class # C	43.40

Additional $0.50 per hr for Tower Cranes.
Additional $1.25 per hr for Cranes with Boom length & jib 150ft. and over.
Additional $2.25 per hr for Cranes with Boom length & jib 200ft. and over.
Additional $2.50 per hr over B rate for Nuclear Leader work.
Additional $0.40 per hr for tunnel or excavation of shaft 40' or more deep.
Additional $2.50 per hour if work requires Personal Protective Equipment for hazardous waste site activities with a level C or over rating.

Four (4), ten (10) hour days may be worked at straight time during a week, Monday thru Thursday. Friday may be used as a make-up day.

NOTE - In order to use the '4 Day/10 Hour Work schedule', as your normal schedule, you must submit an 'Employer Registration for Use of 4 Day/10 Hour Work Schedule,' form PW30.1; and there must be a dispensation of hours in place on the project. If the PW30.1 is not submitted you may be liable for overtime payments for work over 8 hours per day.

SUPPLEMENTAL BENEFITS
Per hour

	07/01/2022
Journeyman	$ 30.55

OVERTIME PAY
See (B, E, Q) on OVERTIME PAGE

HOLIDAY
Paid: See (1) on HOLIDAY PAGE
Overtime: See (5, 6) on HOLIDAY PAGE
Note: If a holiday falls on Sunday, it will be celebrated on Monday. If the holiday falls on Saturday, it will be celebrated on Friday. Employees who work a designated holiday shall be paid double time plus 8 hours of straight time.

REGISTERED APPRENTICES
Wages per hour

1000 hours terms at the following percentage of Journeyperson's wage Class B

1st	2nd	3rd	4th
60%	70%	80%	90%

Supplemental Benefits per hour worked

All terms	$ 25.85

1-158 Alb

Operating Engineer - Heavy&Highway — 04/01/2023

JOB DESCRIPTION Operating Engineer - Heavy&Highway **DISTRICT** 1

ENTIRE COUNTIES
Albany, Broome, Chenango, Clinton, Columbia, Essex, Franklin, Fulton, Greene, Hamilton, Herkimer, Montgomery, Otsego, Rensselaer, Saratoga, Schenectady, Schoharie, Tioga, Warren, Washington

PARTIAL COUNTIES
Dutchess: Defined as north of the northern boundary line of City of Poughkeepsie then due east to Route 115 to Bedell Road then east along Bedell Road to VanWagner Road then north along VanWagner Road to Bower Road then east along Bower Road to Rte. 44 east to Route 343 then along Route 343 east to the northern boundary of Town of Dover Plains and east along the northern boundary of Town of Dover Plains to Connecticut.

WAGES
CLASSIFICATION A:

Asphalt Curb Machine (Self Propelled, Slipform), Asphalt Paver, Automated Concrete Spreader (CMI Type), Automatic Fine Grader, Backhoe (Except Tractor Mounted, Rubber Tired), Backhoe Excavator Full Swing (CAT 212 or similar type), Back Filling Machine, Belt Placer (CMI Type), Blacktop Plant (Automated), Boom truck, GPS operated Bull Dozer, Cableway, Caisson Auger, Central Mix Concrete Plant (Automated), Concrete Curb Machine (Self Propelled, Slipform), Concrete Pump, Crane, Cherry Picker, Derricks (steel erection), Dragline, Overhead Crane (Gantry or Straddle type), Pile Driver, Truck Crane, Directional Drilling Machine, Dredge, Dual Drum Paver, Excavator (All PurposeHydraulically Operated) (Gradall or Similar), Front End Loader (4 cu. yd. and Over), Head Tower (Sauerman or Equal), Hoist (Two or Three Drum), Holland Loader, Maintenance Engineer, Mine Hoist, Mucking Machine or Mole, Pavement Breaker(SP) Wertgen; PB-4 and similar type, Power Grader, Profiler (over 105 H.P.), Quad 9, Quarry Master (or equivalent), Scraper, Shovel, Side Boom, Slip Form Paver (If a second man is needed, he shall be an Oiler), Tractor Drawn BeltType Loader, Truck or Trailer Mounted Log Chipper (Self Feeder), Tug Operator (Manned Rented Equipment Excluded), Tunnel Shovel

CLASSIFICATION B:
Backhoe (Tractor Mounted, Rubber Tired), Bituminous Recycler Machine, Bituminous Spreader and Mixer, Blacktop Plant (NonAutomated), Blast or Rotary Drill (Truck or Tractor Mounted), Brokk, Boring Machine, Cage Hoist, Central Mix Plant [(NonAutomated) and All Concrete Batching Plants], Concrete Paver (Over 16S), Crawler Drill (Self-contained), Crusher, Diesel Power Unit, Drill Rigs, Tractor Mounted, Front End Loader (Under 4 cu. yd.), Greaseman/Lubrication Engineer, HiPressure Boiler (15 lbs. and over), Hoist (One Drum), Hydro-Axe, Kolman Plant Loader and Similar Type Loaders (If Employer requires another man to clean the screen or to maintain the equipment, he shall be an Oiler), L.C.M. Work Boat Operator, Locomotive, Material handling knuckle boom, Mini Excavator (under 18,000 lbs.), Mixer (for stabilized base self-propelled), Monorail Machine, Plant Engineer, Prentice Loader, Profiler (105 H.P. and under), Pug Mill, Pump Crete, Ready Mix Concrete Plant, Refrigeration Equipment (for soil stabilization), Road Widener, Roller (all above subgrade), Sea Mule, Self-contained Ride-on Rock Drill(Excluding Air-Track Type Drill), Skidder, Tractor with Dozer and/or Pusher, Trencher, Tugger Hoist, Vacum machine (mounted or towed), Vermeer saw (ride on, any size or type), Welder, Winch, Winch Cat

CLASSIFICATION C:
A Frame Winch Hoist on Truck, Articulated Heavy Hauler, Aggregate Plant, Asphalt or Concrete Grooving Machine (ride on), Ballast Regulator(Ride-on), Boiler (used in conjunction with production), Bituminous Heater (self-propelled), Boat (powered), Cement and Bin Operator, Concrete Pavement Spreader and Finisher Concrete Paver or Mixer (16' and under), Concrete Saw (self-propelled), Conveyor, Deck Hand, Directional Drill Machine Locator, Drill (Core and Well), Farm Tractor with accessories, Fine Grade Machine, Fireman, Fork Lift, Form Tamper, Grout Pump, Gunite Machine, Hammers (Hydraulic self-propelled), Hydra-Spiker (ride-on), Hydraulic Pump (jacking system), Hydro-Blaster (Water), Mulching Machine, Oiler, Parapet Concrete or Pavement Grinder, Post Hole Digger and Post Driver, Power Broom (towed), Power Heaterman, Power Sweeper, Revinius Widener, Roller (Grade and Fill), Scarifier (ride-on), Shell Winder, Skid steer loader (Bobcat or similar), Span-Saw (ride-on), Steam Cleaner, Tamper (ride-on), Tie Extractor (ride-on), Tie Handler (ride-on), Tie Inserter (ride-on), Tie Spacer (ride-on), Tire Repair, Track Liner (ride-on), Tractor, Tractor (with towed accessories), Vibratory Compactor, Vibro Tamp, Well Point, and the following hands-off equipment: Compressors, Dust Collectors, Generators, Pumps, Welding Machines, Light Plants and Heaters

- Note for all above classifications of Operating Engineer - In the event that equipment listed above is operated by robotic control, the classification covering the operation will be the same as if manually operated.

WAGES per hour

	07/01/2022
Master Mechanic	$ 51.03
Class A*	49.42
Class B	48.51
Class C	45.94

Additional $2.50 per hour for All Employees who work a single irregular work shift starting from 5:00 PM to 1:00 AM that is mandated by the Contracting Agency.
Additional $2.50 per hr. for hazardous waste removal work on State and/or Federally designated waste site which require employees to wear Level C or above forms of personal protection.

(*) Premiums for CRANES is based upon Class A rates with the following premiums:
- Additional $4.00 per hr for Tower Cranes, including self erecting.
- Additional $3.00 per hr for Lattice Boom Cranes and all other cranes with a manufacturers rating of fifty (50) tons and over.
- Additional $2.00 per hr for all Hydraulic Cranes and Derricks with a manufacturer's rating of 49 ton and below, including boom trucks.

Four (4), ten (10) hour days may be worked at straight time during a week, Monday thru Thursday. Friday may be used as a make-up day.

NOTE - In order to use the '4 Day/10 Hour Work schedule', as your normal schedule, you must submit an 'Employer Registration for Use of 4 Day/10 Hour Work Schedule,' form PW30.1; and there must be a dispensation of hours in place on the project. If the PW30.1 is not submitted you may be liable for overtime payments for work over 8 hours per day.

SUPPLEMENTAL BENEFITS
Per hour

Journeyperson	$ 30.75

OVERTIME PAY

See (B, E, Q) on OVERTIME PAGE

HOLIDAY
Paid: See (5, 6) on HOLIDAY PAGE
Overtime: See (5, 6) on HOLIDAY PAGE
Note: If the holiday falls on Sunday, it will be celebrated on Monday. If the Holiday falls on a Saturday employer can choose to celebrate Saturday or give Friday off with pay.

REGISTERED APPRENTICES
Wages per hour

1000 hours terms at the following percentage of Journeyperson's wage Class B

1st	2nd	3rd	4th
60%	70%	80%	90%

Supplemental Benefits per hour worked

All Terms $ 26.15

1-158H/H Alb

Operating Engineer - Survey Crew — 04/01/2023

JOB DESCRIPTION Operating Engineer - Survey Crew **DISTRICT** 12

ENTIRE COUNTIES
Albany, Allegany, Broome, Cayuga, Chemung, Chenango, Clinton, Columbia, Cortland, Essex, Franklin, Fulton, Greene, Hamilton, Herkimer, Jefferson, Lewis, Livingston, Madison, Monroe, Montgomery, Oneida, Onondaga, Ontario, Oswego, Otsego, Rensselaer, Saratoga, Schenectady, Schoharie, Schuyler, Seneca, St. Lawrence, Steuben, Tioga, Tompkins, Warren, Washington, Wayne, Yates

PARTIAL COUNTIES
Dutchess: The northern portion of the county from the northern boundary line of the City of Poughkeepsie, north.
Genesee: Only the portion of the county that lies east of a line down the center of Route 98 to include all area that lies within the City of Batavia.

WAGES
These rates apply to Building, Tunnel and Heavy Highway.

Per hour:
SURVEY CLASSIFICATIONS:

Party Chief - One who directs a survey party.
Instrument Person - One who operates the surveying instruments.
Rod Person - One who holds the rods and assists the Instrument Person.

	07/01/2022
Party Chief	$ 47.37
Instrument Person	43.51
Rod Person	32.26

Additional $3.00/hr. for Tunnel Work
Additional $2.50/hr. for Hazardous Work Site

SUPPLEMENTAL BENEFITS
Per hour worked:

Journeyman $ 28.05

OVERTIME PAY
See (B, E, P, *X) on OVERTIME PAGE
*Note: $24.10/Hr. Only for "ALL" premium hours paid when worked.

HOLIDAY
Paid: See (5, 6) on HOLIDAY PAGE
Overtime: See (5, 6) on HOLIDAY PAGE

REGISTERED APPRENTICES
WAGES: 1000 hour terms based on the Percentage of Rod Persons Wage:

	07/01/2022
0-1000	60%
1001-2000	70%
2001-3000	80%

SUPPLEMENTAL BENEFIT per hour worked:

0-1000	$ 19.83 / PHP $17.03
1001-2000	22.85 / " 19.45
2001-3000	25.88 / " 21.93

NOTE: PHP is premium hours paid when worked.

12-158-545 D.H.H.

Operating Engineer - Survey Crew - Consulting Engineer — 04/01/2023

JOB DESCRIPTION Operating Engineer - Survey Crew - Consulting Engineer **DISTRICT** 12

ENTIRE COUNTIES
Albany, Allegany, Broome, Cayuga, Chemung, Chenango, Clinton, Columbia, Cortland, Essex, Franklin, Fulton, Greene, Hamilton, Herkimer, Jefferson, Lewis, Livingston, Madison, Monroe, Montgomery, Oneida, Onondaga, Ontario, Oswego, Otsego, Rensselaer, Saratoga, Schenectady, Schoharie, Schuyler, Seneca, St. Lawrence, Steuben, Tioga, Tompkins, Warren, Washington, Wayne, Yates

PARTIAL COUNTIES
Dutchess: The northern portion of the county from the northern boundary line of the City of Poughkeepsie, north.
Genesee: Only the portion of the county that lies east of a line down the center of Route 98 to include all area that lies within the City of Batavia.

WAGES
These rates apply to feasibility and preliminary design surveying, line and grade surveying for inspection or supervision of construction when performed under a Consulting Engineer Agreement.

Per hour:
SURVEY CLASSIFICATIONS:

Party Chief - One who directs a survey party.
Instrument Person - One who operates the surveying instruments.
Rod Person - One who holds the rods and assists the Instrument Person.

	07/01/2022
Party Chief	$ 47.37
Instrument Person	43.51
Rod Person	32.26

Additional $3.00/hr. for Tunnel Work.
Additional $2.50/hr. for EPA or DEC certified toxic or hazardous waste work.

SUPPLEMENTAL BENEFITS
Per hour worked:

Journeyman	$ 28.05

OVERTIME PAY
See (B, E, Q, *X) on OVERTIME PAGE
*Note: $24.10/Hr. Only for "ALL" premium hours paid when worked.

HOLIDAY
Paid: See (5, 6) on HOLIDAY PAGE
Overtime: See (5, 6) on HOLIDAY PAGE

REGISTERED APPRENTICES
WAGES: 1000 hour terms based on percentage of Rod Persons Wage:

	07/01/2022
0-1000	60%
1001-2000	70%
2001-3000	80%

SUPPLEMENTAL BENEFIT per hour worked:

0-1000	$ 19.83 / PHP $17.03
1001-2000	$ 22.85 / " 19.45
2001-3000	$ 25.88 / " 21.93

NOTE: PHP is premium hours paid when worked.

12-158-545 DCE

Operating Engineer - Tunnel 04/01/2023

JOB DESCRIPTION Operating Engineer - Tunnel **DISTRICT** 7

ENTIRE COUNTIES
Albany, Allegany, Broome, Cayuga, Chemung, Chenango, Clinton, Columbia, Cortland, Essex, Franklin, Fulton, Greene, Hamilton, Herkimer, Jefferson, Lewis, Livingston, Madison, Monroe, Montgomery, Oneida, Onondaga, Ontario, Oswego, Otsego, Rensselaer, Saratoga, Schenectady, Schoharie, Schuyler, Seneca, St. Lawrence, Steuben, Tioga, Tompkins, Warren, Washington, Wayne, Yates

PARTIAL COUNTIES
Dutchess: Northern part of Dutchess, to the northern boundary line of the City of Poughkeepie, then due east to Route 115 to Bedell Road, then east along Bedell Road to VanWagner Road, then north along VanWagner Road to Bower Road, then east along Bower Road to Rte. 44 east to Rte. 343, then along Rte. 343 east to the northern boundary of the Town of Dover Plains and east along the northern boundary of the Town of Dover Plains, to the borderline of the State of Connecticut.
Genesee: Only that portion of the county that lies east of a line drawn down the center of Route 98 and the entirety of the City of Batavia.

WAGES
CLASS A: Automatic Concrete Spreader (CMI Type); Automatic Fine Grader; Backhoe (except tractor mounted, rubber tired); Belt Placer (CMI Type); Blacktop Plant (automated); Cableway; Caisson Auger; Central Mix Concrete Plant (automated); Concrete Curb Machine (self-propelled slipform); Concrete Pump (8" or over); Dredge; Dual Drum Paver; Excavator; Front End Loader (4 cu. yd & over); Gradall; Head Tower (Sauerman or Equal); Hoist (shaft); Hoist (two or three Drum); Log Chipper/Loader (self-feeder); Maintenance Engineer (shaft and tunnel); any Mechanical Shaft Drill; Mine Hoist; Mining Machine(Mole and similar types); Mucking Machine or Mole; Overhead Crane (Gantry or Straddle Type); Pile Driver; Power Grader; Remote Controlled Mole or Tunnel Machine; Scraper; Shovel; Side Boom; Slip Form Paver (If a second man is needed, they shall be an Oiler); Tripper/Maintenance Engineer (shaft & tunnel); Tractor Drawn Belt-Type Loader; Tug Operator (manned rented equipment excluded); Tunnel Shovel

CLASS B: Automated Central Mix Concrete Plant; Backhoe (topside); Backhoe (track mounted, rubber tired); Backhoe (topside); Bituminous Spreader and Mixer, Blacktop Plant (non-automated); Blast or Rotary Drill (truck or tractor mounted); Boring Machine; Cage Hoist; Central Mix Plant(non-automated); all Concrete Batching Plants; Compressors (4 or less exceeding 2,000 c.f.m. combined capacity); Concrete Pump; Crusher; Diesel Power Unit; Drill Rigs (tractor mounted); Front End Loader (under 4 cu. yd.); Grayco Epoxy Machine; Hoist (One Drum); Hoist (2 or 3 drum topside); Knuckle Boom material handler; Kolman Plant Loader & similar type Loaders (if employer requires another person to clean the screen or to maintain the equipment, they shall be an Oiler); L.C.M. Work Boat Operator; Locomotive; Maintenance Engineer (topside); Maintenance Grease Man; Mixer (for stabilized base-self propelled); Monorail Machine; Plant Engineer; Personnel Hoist; Pump Crete; Ready Mix Concrete Plant; Refrigeration Equipment (for soil stabilization); Road Widener; Roller (all above sub-grade); Sea Mule; Shotcrete Machine; Shovel (topside); Tractor with Dozer and/or Pusher; Trencher; Tugger Hoist; Tunnel Locomotive; Vacuum Machine (mounted or towed); Welder; Winch; Winch Cat

CLASS C: A Frame Truck; All Terrain Telescoping Material Handler; Ballast Regulator (ride-on); Compressors (4 not to exceed 2,000 c.f.m. combined capacity; or 3 or less with more than 1200 c.f.m. but not to exceed 2,000 c.f.m.); Compressors ((any size, but subject to other provisions for compressors), Dust Collectors, Generators, Pumps, Welding Machines, Light Plants (4 or any type combination)); Concrete Pavement Spreaders and Finishers; Conveyor; Drill (core); Drill (well); Electric Pump used in conjunction with Well Point System; Farm Tractor with Accessories; Fine Grade Machine; Fork Lift; Grout Pump (over 5 cu. ft.); Gunite Machine; Hammers (hydraulic-self-propelled); Hydra-Spiker (ride-on); Hydra-Blaster (water); Hydro-Blaster; Motorized Form Carrier; Post Hole Digger and Post Driver; Power Sweeper; Roller grade & fill); Scarifer (ride-on); Span-Saw (ride-on); Submersible Electric Pump (when used in lieu of well points); Tamper (ride-on); Tie-Extractor (ride-on), Tie Handler (ride-on), Tie Inserter (ride-on), Tie Spacer (ride-on); Track Liner (ride-on); Tractor with towed accessories; Vibratory Compactor; Vibro Tamp, Well Point

CLASS D: Aggregate Plant; Cement & Bin Operator; Compressors (3 or less not to exceed 1,200 c.f.m. combined capacity); Compressors ((any size, but subject to other provisions for compressors), Dust Collectors, Generators, Pumps, Welding Machines, Light Plants (3 or less or any type or combination)); Concrete Saw (self-propelled); Form Tamper; Greaseman; Hydraulic Pump (jacking system); Junior Engineer; Light Plants; Mulching Machine; Oiler; Parapet Concrete or Pavement Grinder; Power Broom (towed); Power Heaterman (when used for production); Revinius Widener; Shell Winder; Steam Cleaner; Tractor

Per hour:	07/01/2022
Master Mechanic	$ 52.60
CLASS A	50.19
CLASS B	48.97
CLASS C	46.18
CLASS D	43.17

Additional $5.00 per hour for Hazardous Waste Work on a state or federally designated hazardous waste site where the Operating Engineer is in direct contact with hazardous material and when personal protective equipment is required for respiratory, skin and eye protection. Fringe benefits will be paid at the hourly wage premium.

CRANES:
Crane 1: All cranes, including self-erecting to be paid $4.00 per hour over the Class A rate.
Crane 2: All Lattice Boom Cranes and all cranes with a manufacturer's rating of fifty (50) ton and over to be paid $3.00 per hour over Class A rate.

Crane 3: All hydraulic cranes and derricks with a manufacturer's rating of forty nine (49) ton and below, including boom trucks, to be paid $2.00 per hour over Class A rate.

Crane 1	$ 54.19
Crane 2	53.19
Crane 3	52.19

SUPPLEMENTAL BENEFITS
Per hour:

$ 23.70
+ 9.35*

* This portion of benefits subject to same premium rate as shown for overtime wages.

OVERTIME PAY
See (B, B2, E, Q, X) on OVERTIME PAGE

HOLIDAY
Paid: See (5, 6) on HOLIDAY PAGE
Overtime: See (5, 6) on HOLIDAY PAGE
If a holiday falls on Sunday, it shall be observed on Monday.

REGISTERED APPRENTICES
WAGES:(1000) hours terms at the following percentage of Journeyman's Class B wage.

1st term	60%
2nd term	65%
3rd term	70%
4th term	75%

SUPPLEMENTAL BENEFITS per hour: Same as Journeyman

7-158-832TL.

Painter 04/01/2023

JOB DESCRIPTION Painter **DISTRICT** 1

ENTIRE COUNTIES
Albany, Clinton, Essex, Franklin, Fulton, Hamilton, Montgomery, Rensselaer, Saratoga, Schenectady, Schoharie, Warren, Washington

WAGES
Per hour

	07/01/2022	05/01/2023 Additional
Painter\Wallcovers	$ 30.79**	$ 1.50
Drywall Finishers	30.79**	
Spray Rate	30.79**	
Structrual Steel*	31.79**	
Lead Abatement	31.79**	
Lead Abatement on Structural Steel	32.79**	

(*)Employees working on objects with the use of swing stage, boatswain chair, pick and cables only will be paid at Structural Steel rate.
(**) Plus Additional $1.00 per hour not subject to Overtime/Premiums

Bridge Painter
See Bridge Painter rates for the following work:
All Bridges and Tanks

Four (4), ten (10) hour days may be worked at straight time during a week, Monday thru Thursday. Friday may be used as a make-up day.

NOTE - In order to use the '4 Day/10 Hour Work schedule', as your normal schedule, you must submit an 'Employer Registration for Use of 4 Day/10 Hour Work Schedule,' form PW30.1; and there must be a dispensation of hours in place on the project. If the PW30.1 is not submitted you may be liable for overtime payments for work over 8 hours per day.

SUPPLEMENTAL BENEFITS
Per hour

Journeyperson	$ 18.95

OVERTIME PAY
See (B, E2, H) on OVERTIME PAGE

THE FOLLOWING ADDITIONAL HOURLY RATE WILL APPLY ON ALL CONTRACTING AGENCY MANDATED SHIFT(S) OR SINGULAR IRREGULAR SHIFT WHEN THE SHIFT STARTS BETWEEN THE HOURS LISTED BELOW:

2:30 PM to 6:00 AM PLUS $1.00 TO APPLICABLE RATE*

*Additional $1.00 is Not Subject to Overtime

HOLIDAY
Paid: See (1) on HOLIDAY PAGE
Overtime: See (5, 6) on HOLIDAY PAGE
Note: If the holiday falls on Sunday, it shall be observed on Monday.

REGISTERED APPRENTICES
Wages per hour

1000 hour terms at the following percentage of Journeyperson's base wage

1st	2nd	3rd	4th	5th	6th
45%	50%	60%	70%	80%	90%

Supplemental Benefits per hour

All Terms $ 18.95

1-201-P

Painter - Bridge & Structural Steel 04/01/2023

JOB DESCRIPTION Painter - Bridge & Structural Steel **DISTRICT** 8

ENTIRE COUNTIES
Albany, Bronx, Clinton, Columbia, Dutchess, Essex, Franklin, Fulton, Greene, Hamilton, Kings, Montgomery, Nassau, New York, Orange, Putnam, Queens, Rensselaer, Richmond, Rockland, Saratoga, Schenectady, Schoharie, Suffolk, Sullivan, Ulster, Warren, Washington, Westchester

WAGES
Per Hour:
STEEL:

Bridge Painting:	07/01/2022	10/01/2022
	$ 53.00	$ 54.50
	+ 9.63*	+ 10.10*

ADDITIONAL $6.00 per hour for POWER TOOL/SPRAY, whether straight time or overtime.

NOTE: All premium wages are to be calculated on base rate per hour only.

* For the period of May 1st to November 15th, this amount is payable up to 40 hours. For the period of Nov 16th to April 30th, this amount is payable up to 50 hours. EXCEPTION: First and last week of employment, and for the weeks of Memorial Day, Independence Day and Labor Day, where the amount is paid for the actual number of hours worked (no cap).

NOTE: Generally, for Bridge Painting Contracts, ALL WORKERS on and off the bridge (including Flagmen) are to be paid Painter's Rate; the contract must be ONLY for Bridge Painting.

SHIFT WORK:

When directly specified in public agency or authority contract documents for an employer to work a second shift and works the second shift with employees other than from the first shift, all employees who work the second shift will be paid 10% of the base wage shift differential in lieu of overtime for the first eight (8) hours worked after which the employees shall be paid at time and one half of the regular wage rate. When a single irregular work shift is mandated in the job specifications or by the contracting agency, wages shall be paid at time and one half for single shifts between the hours of 3pm-11pm or 11pm-7am.

SUPPLEMENTAL BENEFITS
Per Hour:
Journeyworker:

	$ 10.90	$ 11.78
	+ 30.60*	+ 30.75*

* For the period of May 1st to November 15th, this amount is payable up to 40 hours. For the period of Nov 16th to April 30th, this amount is payable up to 50 hours. EXCEPTION: First and last week of employment, and for the weeks of Memorial Day, Independence Day and Labor Day, where the amount is paid for the actual number of hours worked (no cap).

OVERTIME PAY

See (B, F, R) on OVERTIME PAGE

HOLIDAY
Paid: See (1) on HOLIDAY PAGE
Overtime: See (4, 6) on HOLIDAY PAGE

REGISTERED APPRENTICES
Wage - Per hour:
Apprentices: (1) year terms

1st year	$ 21.20	$ 21.80
	+ 3.86	+ 4.04
2nd year	$ 31.80	$ 32.70
	+ 5.78	+ 6.06
3rd year	$ 42.40	$ 43.60
	+ 7.70	+ 8.08
Supplemental Benefits - Per hour:		
1st year	$ .25	$ .25
	+ 12.24	+ 12.34
2nd year	$ 10.90	$ 10.90
	+ 18.36	+ 18.51
3rd year	$ 10.90	$ 10.90
	+ 24.48	+ 24.68

NOTE: All premium wages are to be calculated on base rate per hour only.

8-DC-9/806/155-BrSS

Painter - Line Striping — 04/01/2023

JOB DESCRIPTION Painter - Line Striping **DISTRICT** 8

ENTIRE COUNTIES
Albany, Clinton, Columbia, Dutchess, Essex, Franklin, Fulton, Greene, Hamilton, Montgomery, Nassau, Orange, Putnam, Rensselaer, Rockland, Saratoga, Schenectady, Schoharie, Suffolk, Sullivan, Ulster, Warren, Washington, Westchester

WAGES
Per hour:

Painter (Striping-Highway):	07/01/2022
Striping-Machine Operator*	$ 31.53
Linerman Thermoplastic	38.34

Note: * Includes but is not limited to: Positioning of cones and directing of traffic using hand held devices. Excludes the Driver/Operator of equipment used in the maintenance and protection of traffic safety.

Four (4), ten (10) hour days may be worked at straight time during a week, Monday thru Thursday. Friday may be used as a make-up day.

NOTE - In order to use the '4 Day/10 Hour Work Schedule,' as your normal schedule, you must submit an 'Employer Registration for Use of 4 Day/10 Hour Work Schedule,' form PW30.1; and there must be a dispensation of hours in place on the project. If the PW30.1 is not submitted you may be liable for overtime payments for work over 8 hours per day.

SUPPLEMENTAL BENEFITS
Per hour paid:
Journeyworker:

Striping Machine Operator:	$ 10.03
Linerman Thermoplastic:	10.03

OVERTIME PAY
See (B, B2, E2, F, S) on OVERTIME PAGE

HOLIDAY
Paid: See (5, 20) on HOLIDAY PAGE
Overtime: See (5, 20) on HOLIDAY PAGE

REGISTERED APPRENTICES
One (1) year terms at the following wage rates:

1st Term:	$ 15.00
2nd Term:	18.92
3rd Term:	25.22

Supplemental Benefits per hour:

1st term:	$ 9.16
2nd Term:	10.03
3rd Term:	10.03

8-1456-LS

Painter - Metal Polisher — 04/01/2023

JOB DESCRIPTION Painter - Metal Polisher **DISTRICT** 8

ENTIRE COUNTIES
Albany, Allegany, Bronx, Broome, Cattaraugus, Cayuga, Chautauqua, Chemung, Chenango, Clinton, Columbia, Cortland, Delaware, Dutchess, Erie, Essex, Franklin, Fulton, Genesee, Greene, Hamilton, Herkimer, Jefferson, Kings, Lewis, Livingston, Madison, Monroe, Montgomery, Nassau, New York, Niagara, Oneida, Onondaga, Ontario, Orange, Orleans, Oswego, Otsego, Putnam, Queens, Rensselaer, Richmond, Rockland, Saratoga, Schenectady, Schoharie, Schuyler, Seneca, St. Lawrence, Steuben, Suffolk, Sullivan, Tioga, Tompkins, Ulster, Warren, Washington, Wayne, Westchester, Wyoming, Yates

WAGES

	07/01/2022
Metal Polisher	$ 37.78
Metal Polisher*	38.80
Metal Polisher**	41.78

*Note: Applies on New Construction & complete renovation
** Note: Applies when working on scaffolds over 34 feet.

SUPPLEMENTAL BENEFITS

Per Hour:	07/01/2022
Journeyworker:	
All classification	$ 11.24

OVERTIME PAY
See (B, E, P, T) on OVERTIME PAGE

HOLIDAY
Paid: See (5, 6, 11, 15, 16, 25, 26) on HOLIDAY PAGE
Overtime: See (5, 6, 9, 11, 15, 16, 25, 26) on HOLIDAY PAGE

REGISTERED APPRENTICES
Wages per hour:
One (1) year term at the following wage rates:

	07/01/2022
1st year	$ 16.00
2nd year	17.00
3rd year	18.00
1st year*	$ 16.39
2nd year*	17.44
3rd year*	18.54
1st year**	$ 18.50
2nd year**	19.50
3rd year**	20.50

*Note: Applies on New Construction & complete renovation
** Note: Applies when working on scaffolds over 34 feet.

Supplemental benefits:
Per hour:

1st year	$ 7.99
2nd year	7.99
3rd year	7.99

8-8A/28A-MP

Plumber 04/01/2023

JOB DESCRIPTION Plumber **DISTRICT** 1

ENTIRE COUNTIES
Albany, Columbia, Fulton, Greene, Montgomery, Rensselaer, Schenectady, Schoharie

PARTIAL COUNTIES
Hamilton: Only the Towns of Arietta, Benson, Hope, Inlet, Lake Pleasant, Morehouse and Wells.
Saratoga: Only the Towns of Charlton, Clifton Park, Galway,Halfmoon, Milton, Stillwater and Waterford and the city of Mechanicville.

WAGES
Per hour

	07/01/2022	05/01/2023 Additional
Plumber:		
Pipefitter, Steamfitter	$ 48.30	$ 2.80

SUPPLEMENTAL BENEFITS
Per hour

Journeyman	$ 27.74

OVERTIME PAY
See (B1, Q) on OVERTIME PAGE

HOLIDAY
Paid: See (1) on HOLIDAY PAGE
Overtime: See (5, 6) on HOLIDAY PAGE
Note: Whenever a Holiday falls on Saturday, the preceding day, Friday, shall be observed as the Holiday. If a Holiday falls on a Sunday, the following day, Monday shall be observed as the Holiday.

REGISTERED APPRENTICES
Wages per hour
One year terms at the following percentage of Journeyperson's wage.

1st	2nd	3rd	4th	5th
$ 22.01	$ 26.79	$ 31.57	$ 36.35	$ 43.52

Supplemental Benefits per hour:

Apprentices Indentured on or before April 30, 2019

All Terms	$ 27.74

Apprentices Indentured on or after May 1st, 2019

Terms 1-4	22.54
Terms 5	27.74

1-7-SF

Roofer 04/01/2023

JOB DESCRIPTION Roofer **DISTRICT** 1

ENTIRE COUNTIES
Albany, Clinton, Columbia, Essex, Fulton, Greene, Hamilton, Montgomery, Rensselaer, Saratoga, Schenectady, Warren, Washington

WAGES
Per hour

	07/01/2022	07/01/2023 Additional
Roofer/Waterproofer	$ 33.55	$ 2.50
Asphalt Cold Process	34.05	
Fluid Applied Roof	34.05	
Pitch & Asbestos	35.55	

Shift Work:
On government mandated shift work starting after 12:00pm and before 4:00am workers shall be paid $4.00 additional per hour

SUPPLEMENTAL BENEFITS
Per hour

Journeyman	$ 22.02

OVERTIME PAY
See (B, E, Q) on OVERTIME PAGE.

HOLIDAY
Paid: See (1) on HOLIDAY PAGE
Overtime: See (5, 6) on HOLIDAY PAGE
Note: When any Holiday falls on Saturday, the Friday before such Holiday shall be recognized as the legal Holiday. When a Holiday falls on Sunday, it shall be observed the following Monday.

REGISTERED APPRENTICES
Wages per hour

Apprentice terms at the following per cent of the Roofer/Waterproofer rate. For Pitch & Asbestos work, an additional $2.00 must be paid in wages. For Asphalt Cold Process work and Fluid Applied Roof coating, an additional $0.50 must be paid in the wages.

1st Term 1500 hrs.	58% + $3.00
2nd Term 1 yr. and 1500 hrs. as 1st term.	74% + $3.00
3rd Term 1 yr. and 1500 hrs. as 2nd term.	90%

3rd Term complete at 1 yr and 1050 hrs. as 3rd term

Supplemental Benefits per hour worked

1st Term	$ 17.44
2nd Term	17.87
3rd Term	21.35

1-241

Sheetmetal Worker — 04/01/2023

JOB DESCRIPTION Sheetmetal Worker **DISTRICT** 1

ENTIRE COUNTIES
Albany, Clinton, Columbia, Essex, Franklin, Fulton, Greene, Hamilton, Montgomery, Rensselaer, Saratoga, Schenectady, Schoharie, Warren, Washington

WAGES
Per hour

	07/01/2022	06/01/2023 Additional
Sheetmetal Worker	$ 36.50	$ 2.45

All work requiring HAZWOPER Training additional $1.00 per hour

Four (4), ten (10) hour days may be worked at straight time during a week, Monday thru Thursday. Friday may be used as a make-up day. NOTE - In order to use the '4 Day/10 Hour Work schedule', as your normal schedule, you must submit an 'Employer Registration for Use of 4 Day/10 Hour Work Schedule,' form PW30.1; and there must be a dispensation of hours in place on the project. If the PW30.1 is not submitted you may be liable for overtime payments for work over 8 hours per day.

SUPPLEMENTAL BENEFITS
Per hour

Journeyman	$ 35.73

OVERTIME PAY
See (B,E,E5,Q) on OVERTIME PAGE

HOLIDAY
Paid: See (1) on HOLIDAY PAGE
Overtime: See (5, 6) on HOLIDAY PAGE
When any holiday falls on Saturday, the Friday before such holiday shall be recognized as the legal holiday. Any holiday falling on Sunday, the following Monday shall be recognized as the legal holiday.

REGISTERED APPRENTICES
Wages per hour

6 Month Terms at the following rate:

1st term	$ 20.27
2nd term	21.97
3rd term	22.83
4th term	23.68
5th term	22.40
6th term	23.51
7th term	25.37
8th term	27.22
9th term	29.08
10th term	30.93

Supplemental Benefits per hour

1st term	$ 22.06
2nd term	22.67
3rd term	22.98
4th term	23.42
5th term	30.01
6th term	30.46
7th term	31.21
8th term	31.97
9th term	32.72
10th term	33.47

1-83

Sprinkler Fitter — 04/01/2023

JOB DESCRIPTION Sprinkler Fitter **DISTRICT** 1

ENTIRE COUNTIES
Albany, Rensselaer, Saratoga, Schenectady, Warren

WAGES
Per hour 07/01/2022

Sprinkler Fitter	$ 40.81

SUPPLEMENTAL BENEFITS
Per hour

Journeyperson	$ 25.91

OVERTIME PAY
See (B, H) on OVERTIME PAGE

HOLIDAY
Paid: See (1) on HOLIDAY PAGE
Overtime: See (5, 6) on HOLIDAY PAGE
Note: When a holiday falls on Sunday, the following Monday shall be considered a holiday and all work performed on either day shall be at the double time rate. When a holiday falls on Saturday, the preceding Friday shall be considered a holiday and all work performed on either day shall be at the double time rate.

REGISTERED APPRENTICES
Wages per hour

One Half Year terms at the following wage.

1st	2nd	3rd	4th	5th	6th	7th	8th	9th	10th
$ 18.70	$ 20.78	$ 22.61	$ 24.69	$ 26.76	$ 28.84	$ 30.92	$ 33.00	$35.08	$ 37.15

Supplemental Benefits per hour

1st	2nd	3rd	4th	5th	6th	7th	8th	9th	10th
$ 8.37	$ 8.37	$ 19.76	$ 19.76	$ 20.01	$ 20.01	$ 20.01	$ 20.01	$ 20.01	$ 20.01

1-669-3

Teamster - Building — 04/01/2023

JOB DESCRIPTION Teamster - Building **DISTRICT** 1

ENTIRE COUNTIES
Albany, Columbia, Fulton, Greene, Montgomery, Rensselaer, Saratoga, Schenectady, Schoharie, Washington

PARTIAL COUNTIES
Warren: Only the Townships of Bolton, Warrensburg, Thurman,Stony Creek, Lake George, Lake Luzerne and Queensbury.

WAGES
GROUP # A:
Straight trucks, winch, transit mix on the site, road oilers,
dump trucks, pick-ups, panel, water trucks, fuel trucks on the site
(including nozzle).

GROUP # B:
Low boy or Low boy trailer, Euclids or similar equipment.

WAGES per hour	07/01/2022
Group A	$ 29.02
Group B	29.32

SUPPLEMENTAL BENEFITS

Per hour	07/01/2022
Journeyperson	$ 27.54

OVERTIME PAY
See (B, E, E2, Q) on OVERTIME PAGE

HOLIDAY
Paid: See (1) on HOLIDAY PAGE
Overtime: See (5, 6) on HOLIDAY PAGE
Note: Any holiday which occurs on Sunday shall be observed the following Monday.

1-294

Teamster - Heavy&Highway **04/01/2023**

JOB DESCRIPTION Teamster - Heavy&Highway **DISTRICT** 1

ENTIRE COUNTIES
Albany, Columbia, Fulton, Greene, Hamilton, Herkimer, Montgomery, Oneida, Rensselaer, Saratoga, Schenectady, Schoharie, Washington

PARTIAL COUNTIES
Chenango: Entire county except the Townships of Afton, Bainbridge, Coventry, Greene, Guilford, Oxford and Smithville.
Lewis: Only the Township of Grieg, Lewis, Leyden, Lowville, Lyonsdale, Martinsburg, Turin, West Turin and Watson.
Madison: Only the Townships of Brookfield, Eaton, Hamilton, Lebanon, Lincoln, Madison, Smithfield, Stockbridge and the City of Oneida
Otsego: Entire county EXCEPT Townships of Butternuts, Laurens, Maryland, Milford, Morris, Oneonta, Otego, Unidilla and Worchester.
Warren: Only the Townships of Bolton, Warrensburg, Thurman, Stony Creek, Luzerne, Caldwell (Lake George), and Queensbury.

WAGES
GROUP #1:
Warehousemen, Yardmen, Truck Helpers, Pickups, Panel Trucks, Flatboy Material Trucks(straight jobs), Single Axel Dump Trucks, Dumpsters, Material Checkers and Receivers, Greasers, Truck Tiremen, Mechanics Helpers and Parts Chasers.

GROUP #2:
Tandems and Batch Trucks, Mechanics, Dispatcher.

GROUP #3:
Semi-Trailers, Low-boy Trucks, Asphalt Distributor Trucks, and Agitator, Mixer Trucks and dumpcrete type vehicles, Truck Mechanic, Fuel Trucks.

GROUP #4:
Specialized Earth Moving Equipment, Euclid type, or similar off-highway,where not self-loading, Straddle (Ross) Carrier, and self-contained concrete mobile truck.

GROUP #5:
Off-highway Tandem Back-Dump, Twin Engine Equipment and Double-Hitched Equipment where not self-loading.

WAGES per hour	07/01/2022	07/01/2023
Group #1	$ 34.90	$ 37.59
Group #2	34.96	37.65
Group #3	35.05	37.74
Group #4	35.18	37.87
Group #5	35.34	38.03

Hazardous waste projects that require a Level C or greater protection shall be paid an additional $ 1.00 per hour.
All employees who work a single irregular work shift starting between 5pm and 1 am on governmental mandated night shifts shall be paid an additional $1.50 per hour.
For work bid on or after April 1, 1995, there shall be a 12 month carryover of the last posted rate in effect at the time of the bid.

** IMPORTANT NOTICE - EFFECTIVE 04/01/2009 **
Four (4), ten (10) hour days may be worked at straight time during a week, Monday thru Friday.

NOTE - In order to use the '4 Day/10 Hour Work schedule', as your normal schedule, you must submit an 'Employer Registration for Use of 4 Day/10 Hour Work Schedule,' form PW30.1; and there must be a dispensation of hours in place on the project. If the PW30.1 is not submitted you may be liable for overtime payments for work over 8 hours per day.

SUPPLEMENTAL BENEFITS
Per hour:

$ 27.32	$ 28.13
+$1.00 per* hour worked	+$1.00 per* hour worked

(*) not applicable to paid holidays

OVERTIME PAY
See (B, E, Q, X) on OVERTIME PAGE

HOLIDAY
Paid: See (5, 6) on HOLIDAY PAGE
Overtime: See (5, 6) on HOLIDAY PAGE

1-294h/h

Welder **04/01/2023**

JOB DESCRIPTION Welder **DISTRICT** 1

ENTIRE COUNTIES
Albany, Allegany, Bronx, Broome, Cattaraugus, Cayuga, Chautauqua, Chemung, Chenango, Clinton, Columbia, Cortland, Delaware, Dutchess, Erie, Essex, Franklin, Fulton, Genesee, Greene, Hamilton, Herkimer, Jefferson, Kings, Lewis, Livingston, Madison, Monroe, Montgomery, Nassau, New York, Niagara, Oneida, Onondaga, Ontario, Orange, Orleans, Oswego, Otsego, Putnam, Queens, Rensselaer, Richmond, Rockland, Saratoga, Schenectady, Schoharie, Schuyler, Seneca, St. Lawrence, Steuben, Suffolk, Sullivan, Tioga, Tompkins, Ulster, Warren, Washington, Wayne, Westchester, Wyoming, Yates

WAGES
Per hour 07/01/2022

Welder: To be paid the same rate of the mechanic performing the work.*

*EXCEPTION: If a specific welder certification is required, then the 'Certified Welder' rate in that trade tag will be paid.

OVERTIME PAY

HOLIDAY

1-As Per Trade

Overtime Codes

Following is an explanation of the code(s) listed in the OVERTIME section of each classification contained in the attached schedule. Additional requirements may also be listed in the HOLIDAY section.

NOTE: Supplemental Benefits are 'Per hour worked' (for each hour worked) unless otherwise noted

(AA)	Time and one half of the hourly rate after 7 and one half hours per day
(A)	Time and one half of the hourly rate after 7 hours per day
(B)	Time and one half of the hourly rate after 8 hours per day
(B1)	Time and one half of the hourly rate for the 9th & 10th hours week days and the 1st 8 hours on Saturday. Double the hourly rate for all additional hours
(B2)	Time and one half of the hourly rate after 40 hours per week
(C)	Double the hourly rate after 7 hours per day
(C1)	Double the hourly rate after 7 and one half hours per day
(D)	Double the hourly rate after 8 hours per day
(D1)	Double the hourly rate after 9 hours per day
(E)	Time and one half of the hourly rate on Saturday
(E1)	Time and one half 1st 4 hours on Saturday; Double the hourly rate all additional Saturday hours
(E2)	Saturday may be used as a make-up day at straight time when a day is lost during that week due to inclement weather
(E3)	Between November 1st and March 3rd Saturday may be used as a make-up day at straight time when a day is lost during that week due to inclement weather, provided a given employee has worked between 16 and 32 hours that week
(E4)	Saturday and Sunday may be used as a make-up day at straight time when a day is lost during that week due to inclement weather
(E5)	Double time after 8 hours on Saturdays
(F)	Time and one half of the hourly rate on Saturday and Sunday
(G)	Time and one half of the hourly rate on Saturday and Holidays
(H)	Time and one half of the hourly rate on Saturday, Sunday, and Holidays
(I)	Time and one half of the hourly rate on Sunday
(J)	Time and one half of the hourly rate on Sunday and Holidays
(K)	Time and one half of the hourly rate on Holidays
(L)	Double the hourly rate on Saturday
(M)	Double the hourly rate on Saturday and Sunday
(N)	Double the hourly rate on Saturday and Holidays
(O)	Double the hourly rate on Saturday, Sunday, and Holidays
(P)	Double the hourly rate on Sunday
(Q)	Double the hourly rate on Sunday and Holidays
(R)	Double the hourly rate on Holidays
(S)	Two and one half times the hourly rate for Holidays

(S1) Two and one half times the hourly rate the first 8 hours on Sunday or Holidays One and one half times the hourly rate all additional hours.

(T) Triple the hourly rate for Holidays

(U) Four times the hourly rate for Holidays

(V) Including benefits at SAME PREMIUM as shown for overtime

(W) Time and one half for benefits on all overtime hours.

(X) Benefits payable on Paid Holiday at straight time. If worked, additional benefit amount will be required for worked hours. (Refer to other codes listed.)

Holiday Codes

PAID Holidays:

Paid Holidays are days for which an eligible employee receives a regular day's pay, but is not required to perform work. If an employee works on a day listed as a paid holiday, this remuneration is in addition to payment of the required prevailing rate for the work actually performed.

OVERTIME Holiday Pay:

Overtime holiday pay is the premium pay that is required for work performed on specified holidays. It is only required where the employee actually performs work on such holidays. The applicable holidays are listed under HOLIDAYS: OVERTIME. The required rate of pay for these covered holidays can be found in the OVERTIME PAY section listings for each classification.

Following is an explanation of the code(s) listed in the HOLIDAY section of each classification contained in the attached schedule. The Holidays as listed below are to be paid at the wage rates at which the employee is normally classified.

(1)	None
(2)	Labor Day
(3)	Memorial Day and Labor Day
(4)	Memorial Day and July 4th
(5)	Memorial Day, July 4th, and Labor Day
(6)	New Year's, Thanksgiving, and Christmas
(7)	Lincoln's Birthday, Washington's Birthday, and Veterans Day
(8)	Good Friday
(9)	Lincoln's Birthday
(10)	Washington's Birthday
(11)	Columbus Day
(12)	Election Day
(13)	Presidential Election Day
(14)	1/2 Day on Presidential Election Day
(15)	Veterans Day
(16)	Day after Thanksgiving
(17)	July 4th
(18)	1/2 Day before Christmas
(19)	1/2 Day before New Years
(20)	Thanksgiving
(21)	New Year's Day
(22)	Christmas
(23)	Day before Christmas
(24)	Day before New Year's
(25)	Presidents' Day
(26)	Martin Luther King, Jr. Day
(27)	Memorial Day
(28)	Easter Sunday

(29) Juneteenth

New York State Department of Labor - Bureau of Public Work
State Office Building Campus
Building 12 - Room 130
Albany, New York 12240

REQUEST FOR WAGE AND SUPPLEMENT INFORMATION

As Required by Articles 8 and 9 of the NYS Labor Law

Fax (518) 485-1870 or mail this form for new schedules or for determination for additional occupations.

This Form Must Be Typed

Submitted By: (Check Only One) ☐ Contracting Agency ☐ Architect or Engineering Firm ☐ Public Work District Office Date:

A. **Public Work Contract to be let by:** (Enter Data Pertaining to Contracting/Public Agency)

1. Name and complete address ☐ (Check if new or change)

Telephone: ( ) Fax: ( )
E-Mail:

2. NY State Units (see Item 5)

- ☐ 01 DOT
- ☐ 02 OGS
- ☐ 03 Dormitory Authority
- ☐ 04 State University Construction Fund
- ☐ 05 Mental Hygiene Facilities Corp.
- ☐ 06 OTHER N.Y. STATE UNIT
- ☐ 07 City
- ☐ 08 Local School District
- ☐ 09 Special Local District, i.e., Fire, Sewer, Water District
- ☐ 1O Village
- ☐ 11 Town
- ☐ 12 County
- ☐ 13 Other Non-N.Y. State (Describe)

3. SEND REPLY TO ☐ check if new or change)
Name and complete address:

Telephone:( ) Fax: ( )
E-Mail:

4. SERVICE REQUIRED. Check appropriate box and provide project information.

- ☐ New Schedule of Wages and Supplements.
  APPROXIMATE BID DATE :
- ☐ Additional Occupation and/or Redetermination

PRC NUMBER ISSUED PREVIOUSLY FOR THIS PROJECT :

OFFICE USE ONLY

B. PROJECT PARTICULARS

5. Project Title

Description of Work

Contract Identification Number

Note: For NYS units, the OSC Contract No.

6. Location of Project:
Location on Site

Route No/Street Address

Village or City

Town

County

7. Nature of Project - Check One:

- ☐ 1. New Building
- ☐ 2. Addition to Existing Structure
- ☐ 3. Heavy and Highway Construction (New and Repair)
- ☐ 4. New Sewer or Waterline
- ☐ 5. Other New Construction (Explain)
- ☐ 6. Other Reconstruction, Maintenance, Repair or Alteration
- ☐ 7. Demolition
- ☐ 8. Building Service Contract

8. OCCUPATION FOR PROJECT :

- ☐ Construction (Building, Heavy Highway/Sewer/Water)
- ☐ Tunnel
- ☐ Residential
- ☐ Landscape Maintenance
- ☐ Elevator maintenance
- ☐ Exterminators, Fumigators
- ☐ Fire Safety Director, NYC Only
- ☐ Guards, Watchmen
- ☐ Janitors, Porters, Cleaners, Elevator Operators
- ☐ Moving furniture and equipment
- ☐ Trash and refuse removal
- ☐ Window cleaners
- ☐ Other (Describe)

9. Has this project been reviewed for compliance with the Wicks Law involving separate bidding? YES ☐ NO ☐

10. Name and Title of Requester

Signature

NEW YORK STATE DEPARTMENT OF LABOR
Bureau of Public Work - Debarment List

LIST OF EMPLOYERS INELIGIBLE TO BID ON OR BE AWARDED ANY PUBLIC WORK CONTRACT

Under Article 8 and Article 9 of the NYS Labor Law, a contractor, sub-contractor and/or its successor shall be debarred and ineligible to submit a bid on or be awarded any public work or public building service contract/sub-contract with the state, any municipal corporation or public body for a period of five (5) years from the date of debarment when:

- Two (2) final determinations have been rendered within any consecutive six-year (6) period determining that such contractor, sub-contractor and/or its successor has WILLFULLY failed to pay the prevailing wage and/or supplements;
- One (1) final determination involves falsification of payroll records or the kickback of wages and/or supplements.

The agency issuing the determination and providing the information, is denoted under the heading 'Fiscal Officer'. DOL = New York State Department of Labor; NYC = New York City Comptroller's Office; AG = New York State Attorney General's Office; DA = County District Attorney's Office.

Debarment Database: To search for contractors, sub-contractors and/or their successors debarred from bidding or being awarded any public work contract or subcontract under NYS Labor Law Articles 8 and 9, or under NYS Workers' Compensation Law Section 141-b, access the database at this link: https://applications.labor.ny.gov/EDList/searchPage.do

For inquiries where WCB is listed as the "Agency", please call 1-866-546-9322

NYSDOL Bureau of Public Work Debarment List 04/17/2023

Article 8

AGENCY	Fiscal Officer	FEIN	EMPLOYER NAME	EMPLOYER DBA NAME	ADDRESS	DEBARMENT START DATE	DEBARMENT END DATE
DOL	DOL	*****5754	0369 CONTRACTORS, LLC		515 WEST AVE UNIT PH 13NORWALK CT 06850	05/12/2021	05/12/2026
DOL	DOL	*****4018	ADIRONDACK BUILDING RESTORATION INC.		4156 WILSON ROAD EAST TABERG NY 13471	03/26/2019	03/26/2024
DOL	AG	*****1812	ADVANCED BUILDERS & LAND DEVELOPMENT, INC.		400 OSER AVE #2300HAUPPAUGE NY 11788	09/11/2019	09/11/2024
DOL	DOL	*****1687	ADVANCED SAFETY SPRINKLER INC		261 MILL ROAD P.O BOX 296EAST AURORA NY 14052	05/29/2019	05/29/2024
DOL	NYC		AGOSTINHO TOME		405 BARRETTO ST BRONX NY 10474	05/31/2018	05/31/2023
DOL	NYC		ALL COUNTY SEWER & DRAIN, INC.		7 GREENFIELD DR WARWICK NY 10990	03/25/2022	03/25/2027
DOL	NYC		AMJED PARVEZ		401 HANOVER AVENUE STATEN ISLAND NY 10304	01/11/2021	01/11/2026
DOL	DOL		ANGELO F COKER		2610 SOUTH SALINA STREET SUITE 14SYRACUSE NY 13205	09/17/2020	09/17/2025
DOL	DOL		ANGELO F COKER		2610 SOUTH SALINA STREET SUITE 14SYRACUSE NY 13205	12/04/2018	12/04/2023
DOL	DOL		ANGELO GARCIA		515 WEST AVE UNIT PH 13NORWALK CT 06850	05/12/2021	05/12/2026
DOL	DOL		ANGELO TONDO		449 WEST MOMBSHA ROAD MONROE NY 10950	06/06/2022	06/06/2027
DOL	DOL		ANITA SALERNO		158 SOLAR ST SYRACUSE NY 13204	01/07/2019	01/07/2024
DOL	DOL	*****4231	ANKER'S ELECTRIC SERVICE, INC.		10 SOUTH 5TH ST LOCUST VALLEY NY 11560	09/26/2022	09/26/2027
DOL	DOL		ANTONIO ESTIVEZ		442 ARMONK RD MOUNT KISCO NY 10549	06/12/2018	06/12/2023
DOL	NYC		ARADCO CONSTRUCTION CORP		115-46 132RD ST SOUTH OZONE PARK NY 11420	09/17/2020	09/17/2025
DOL	DOL		ARNOLD A. PAOLINI		1250 BROADWAY ST BUFFALO NY 14212	02/03/2020	02/03/2025
DOL	NYC		ARSHAD MEHMOOD		168-42 88TH AVENUE JAMAICA NY 11432	11/20/2019	11/20/2024
DOL	NYC	*****2591	AVI 212 INC.		260 CROPSEY AVENUE APT 11GBROOKLYN NY 11214	10/30/2018	10/30/2023
DOL	NYC		AVM CONSTRUCTION CORP		117-72 123RD ST SOUTH OZONE PARK NY 11420	09/17/2020	09/17/2025
DOL	NYC		AZIDABEGUM		524 MCDONALD AVENUE BROOKLYN NY 11218	09/17/2020	09/17/2025
DOL	DOL	*****8421	B & B DRYWALL, INC		206 WARREN AVE APT 1WHITE PLAINS NY 10603	12/14/2021	12/14/2026
DOL	NYC		BALWINDER SINGH		421 HUDSON ST SUITE C5NEW YORK NY 10014	02/20/2019	02/20/2024
DOL	NYC	*****8416	BEAM CONSTRUCTION, INC.		50 MAIN ST WHITE PLAINS NY 10606	01/04/2019	01/04/2024
DOL	DOL		BERNARD BEGLEY		38 LONG RIDGE ROAD BEDFORD NY 10506	12/18/2019	12/18/2024
DOL	NYC	*****2113	BHW CONTRACTING, INC.		401 HANOVER AVENUE STATEN ISLAND NY 10304	01/11/2021	01/11/2026
DOL	DOL		BIAGIO CANTISANI			06/12/2018	06/12/2023
DOL	DOL	*****3627	BJB CONSTRUCTION CORP.		38 LONG RIDGE ROAD BEDFORD NY 10506	12/18/2019	12/18/2024
DOL	DOL	*****4512	BOB BRUNO EXCAVATING, INC		5 MORNINGSIDE DR AUBURN NY 13021	05/28/2019	05/28/2024
DOL	DOL		BOGDAN MARKOVSKI		370 W. PLEASANTVIEW AVE SUITE 2.329HACKENSACK NJ 07601	02/11/2019	02/11/2024
DOL	DOL		BRADLEY J SCHUKA		4 BROTHERS ROAD WAPPINGERS FALLS NY 12590	10/20/2020	10/20/2025
DOL	DOL		BRUCE P. NASH JR.		5841 BUTTERNUT ROAD EAST SYRACUSE NY 13057	09/12/2018	09/12/2023
DOL	DOL	*****9383	C.C. PAVING AND EXCAVATING, INC.		2610 SOUTH SALINA ST SUITE 12SYRACUSE NY 13205	09/17/2020	09/17/2025
DOL	DOL	*****9383	C.C. PAVING AND EXCAVATING, INC.		2610 SOUTH SALINA ST SUITE 12SYRACUSE NY 13205	12/04/2018	12/04/2023
DOL	DOL	*****4083	C.P.D. ENTERPRISES, INC		P.O BOX 281 WALDEN NY 12586	03/03/2020	03/03/2025

DOL	DOL	*****5161	CALADRI DEVELOPMENT CORP.		1223 PARK ST. PEEKSKILL NY 10566	05/17/2021	05/17/2026
DOL	DOL	*****3391	CALI ENTERPRISES, INC.		1223 PARK STREET PEEKSKILL NY 10566	05/17/2021	05/17/2026
DOL	NYC		CALVIN WALTERS		465 EAST THIRD ST MT. VERNON NY 10550	09/09/2019	09/09/2024
DOL	DOL		CANTISANI & ASSOCIATES LTD		442 ARMONK RD MOUNT KISCSO NY 10549	06/12/2018	06/12/2023
DOL	DOL		CANTISANI HOLDING LLC			06/12/2018	06/12/2023
DOL	DOL		CARMEN RACHETTA		8531 OSWEGO RD BALDWINSVILLE NY 13027	02/03/2020	02/03/2025
DOL	DOL	*****3812	CARMODY "2" INC			06/12/2018	06/12/2023
DOL	DOL	*****1143	CARMODY BUILDING CORP	CARMODY CONTRACTING AND CARMODY CONTRACTING CORP.	442 ARMONK RD MOUNT KISCO NY 10549	06/12/2018	06/12/2023
DOL	DOL		CARMODY CONCRETE CORPORATION			06/12/2018	06/12/2023
DOL	DOL		CARMODY ENTERPRISES, LTD.		442 ARMONK RD MOUNT KISCO NY 10549	06/12/2018	06/12/2023
DOL	DOL		CARMODY INC		442 ARMONK RD MOUNT KISCO NY 10549	06/12/2018	06/12/2023
DOL	DOL	*****3812	CARMODY INDUSTRIES INC			06/12/2018	06/12/2023
DOL	DOL		CARMODY MAINTENANCE CORPORATION		442 ARMONK RD MOUNT KISCO NY 10549	06/12/2018	06/12/2023
DOL	DOL		CARMODY MASONRY CORP		442 ARMONK RD MOUNT KISCO NY 10549	06/12/2018	06/12/2023
DOL	AG	*****7247	CENTURY CONCRETE CORP		2375 RAYNOR ST RONKONKOMA NY 11779	08/04/2021	08/04/2026
DOL	DOL	*****0026	CHANTICLEER CONSTRUCTION LLC		4 BROTHERS ROAD WAPPINGERS FALLS NY 12590	10/20/2020	10/20/2025
DOL	NYC		CHARLES ZAHRADKA		863 WASHINGTON STREET FRANKLIN SQUARE NY 11010	03/10/2020	03/10/2025
DOL	DOL		CHRISTOPHER GRECO		26 NORTH MYRTLE AVENUE SPRING VALLEY NY 10956	02/18/2021	02/18/2026
DOL	DOL		CHRISTOPHER J MAINI		19 CAITLIN AVE JAMESTOWN NY 14701	09/17/2018	09/17/2023
DOL	DOL		CHRISTOPHER PAPASTEFANOU A/K/A CHRIS PAPASTEFANOU		1445 COMMERCE AVE BRONX NY 10461	05/30/2019	05/30/2024
DOL	DOL	*****1927	CONSTRUCTION PARTS WAREHOUSE, INC.	CPW	5841 BUTTERNUT ROAD EAST SYRACUSE NY 13057	09/12/2018	09/12/2023
DOL	DOL		CRAIG JOHANSEN		10 SOUTH 5TH ST LOCUST VALLEY NY 11560	09/26/2022	09/26/2027
DOL	DOL	*****3228	CROSS-COUNTY LANDSCAPING AND TREE SERVICE, INC.	ROCKLAND TREE SERVICE	26 NORTH MYRTLE AVENUE SPRING VALLEY NY 10956	02/18/2021	02/18/2026
DOL	DOL	*****2524	CSI ELECTRICAL & MECHANICAL INC		42-32 235TH ST DOUGLASTON NY 11363	01/14/2019	01/14/2024
DOL	DOL	*****7619	DANCO CONSTRUCTION UNLIMITED INC.		485 RAFT AVENUE HOLBROOK NY 11741	10/19/2021	10/19/2026
DOL	DOL		DANIEL ROBERT MCNALLY		7 GREENFIELD DRIVE WARWICK NY 10990	03/25/2022	03/25/2027
DOL	DOL		DARIAN L COKER		2610 SOUTH SALINA ST SUITE 2CSYRACUSE NY 13205	09/17/2020	09/17/2025
DOL	DOL		DARIAN L COKER		2610 SOUTH SALINA ST SUITE 2CSYRACUSE NY 13205	12/04/2018	12/04/2023
DOL	NYC		DAVID WEINER		14 NEW DROP LANE 2ND FLOORSTATEN ISLAND NY 10306	11/14/2019	11/14/2024
DOL	DOL		DELPHI PAINTING & DECORATING CO INC		1445 COMMERCE AVE BRONX NY 10461	05/30/2019	05/30/2024
DOL	DOL	*****5175	EAGLE MECHANICAL AND GENERAL CONSTRUCTION LLC		11371 RIDGE RD WOLCOTT NY 14590	02/03/2020	02/03/2025
DOL	AG		EDWIN HUTZLER		23 NORTH HOWELLS RD BELLPORT NY 11713	08/04/2021	08/04/2026
DOL	DA		EDWIN HUTZLER		2375 RAYNOR STREET RONKONKOMA NY 11779	08/04/2021	08/04/2026
DOL	DOL	*****0780	EMES HEATING & PLUMBING CONTR		5 EMES LANE MONSEY NY 10952	01/20/2002	01/20/3002

DOL	NYC	*****5917	EPOCH ELECTRICAL, INC		97-18 50TH AVE CORONA NY 11368	04/19/2018	04/19/2024
DOL	DOL		FAIGY LOWINGER		11 MOUNTAIN RD 28 VAN BUREN DRMONROE NY 10950	03/20/2019	03/20/2024
DOL	DOL		FRANK BENEDETTO		19 CATLIN AVE JAMESTOWN NY 14701	09/17/2018	09/17/2023
DOL	DOL	*****4722	FRANK BENEDETTO AND CHRISTOPHER J MAINI	B & M CONCRETE	19 CAITLIN AVE JAMESTOWN NY 14701	09/17/2018	09/17/2023
DOL	DA		FREDERICK HUTZLER		2375 RAYNOR STREET RONKONKOMA NY 11779	08/04/2021	08/04/2026
DOL	NYC	*****6616	G & G MECHANICAL ENTERPRISES, LLC.		1936 HEMPSTEAD TURNPIKE EAST MEDOW NY 11554	11/29/2019	11/29/2024
DOL	DOL		GABRIEL FRASSETTI			04/10/2019	04/10/2024
DOL	NYC		GAYATRI MANGRU		21 DAREWOOD LANE VALLEY STREAM NY 11581	09/17/2020	09/17/2025
DOL	DOL		GEOFF CORLETT		415 FLAGGER AVE #302STUART FL 34994	10/31/2018	10/31/2023
DOL	DA		GEORGE LUCEY		150 KINGS STREET BROOKLYN NY 11231	01/19/1998	01/19/2998
DOL	DOL		GIGI SCHNECKENBURGER		261 MILL RD EAST AURORA NY 14052	05/29/2019	05/29/2024
DOL	NYC	*****3164	GLOBE GATES INC	GLOBAL OVERHEAD DOORS	405 BARRETTO ST BRONX NY 10474	05/31/2018	05/31/2023
DOL	DOL		HANS RATH		24 ELDOR AVENUE NEW CITY NY 10956	02/03/2020	02/03/2025
DOL	DOL		HERBERT CLEMEN		42 FOWLER AVENUE CORTLAND MANOR NY 10567	01/24/2023	01/24/2028
DOL	DOL		HERBERT CLEMEN		42 FOWLER AVENUE CORTLAND MANOR NY 10567	10/25/2022	10/25/2027
DOL	DOL	*****5131	INTEGRITY MASONRY, INC.	M&R CONCRETE	722 8TH AVE WATERVLIET NY 12189	06/05/2018	06/05/2023
DOL	DOL		IRENE KASELIS		32 PENNINGTON AVE WALDWICK NJ 07463	05/30/2019	05/30/2024
DOL	DOL	*****9211	J. WASE CONSTRUCTION CORP.		8545 RT 9W ATHENS NY 12015	03/09/2021	03/09/2026
DOL	DOL		J.M.J CONSTRUCTION		151 OSTRANDER AVENUE SYRACUSE NY 13205	11/21/2022	11/21/2027
DOL	DOL		J.R. NELSON CONSTRUCTION		531 THIRD STREET ALBANY NY 12206	12/22/2022	12/22/2027
DOL	DOL		J.R. NELSON CONSTRUCTION		531 THIRD STREET ALBANY NY 12206	10/25/2022	10/25/2027
DOL	DOL		J.R. NELSON, LLC		531 THIRD STREET ALBANY NY 12206	12/22/2022	12/22/2027
DOL	DOL		J.R. NELSON, LLC		531 THIRD STREET ALBANY NY 12206	10/25/2022	10/25/2027
DOL	DOL		J.R.N COMPANIES, LLC		531 THIRD STREET ALBANY NY 12206	12/12/2022	12/12/2027
DOL	DOL		J.R.N COMPANIES, LLC		531 THIRD STREET ALBANY NY 12206	10/25/2022	10/25/2027
DOL	DOL	*****1147	J.R.N. CONSTRUCTION, LLC		531 THIRD ST ALBANY NY 12206	12/22/2022	12/22/2027
DOL	DOL	*****1147	J.R.N. CONSTRUCTION, LLC		531 THIRD ST ALBANY NY 12206	10/25/2022	10/25/2027
DOL	DOL		JAMES C. DELGIACCO		722 8TH AVE WATERVLIET NY 12189	06/05/2018	06/05/2023
DOL	DOL		JAMES J. BAKER		7901 GEE ROAD CANASTOTA NY 13032	08/17/2021	08/17/2026
DOL	DOL		JAMES LIACONE		9365 WASHINGTON ST LOCKPORT IL 60441	07/23/2018	07/23/2023
DOL	DOL		JAMES RACHEL		9365 WASHINGTON ST LOCKPORT IL 60441	07/23/2018	07/23/2023
DOL	DOL		JASON P. RACE		3469 STATE RT. 69 PERISH NY 13131	09/29/2021	09/29/2026
DOL	DOL		JASON P. RACE		3469 STATE RT. 69 PERISH NY 13131	02/09/2022	02/09/2027
DOL	DOL		JASON P. RACE		3469 STATE RT. 69 PERISH NY 13131	11/15/2022	11/15/2027
DOL	DOL		JASON P. RACE		3469 STATE RT. 69 PERISH NY 13131	03/01/2022	03/01/2027
DOL	DOL	*****7993	JBS DIRT, INC.		7901 GEE ROAD CANASTOTA NY 13032	08/17/2021	08/17/2026

DOL	DOL	*****5368	JCH MASONRY & LANDSCAPING INC.		35 CLINTON AVE OSSINING NY 10562	09/12/2018	09/12/2023
DOL	DOL	*****2435	JEFFEL D. JOHNSON	JMJ7 AND SON	5553 CAIRNSTRAIL CLAY NY 13041	11/21/2022	11/21/2027
DOL	DOL		JEFFEL JOHNSON ELITE CARPENTER REMODEL AND CONSTRUCTION		C2 EVERGREEN CIRCLE LIVERPOOL NY 13090	11/21/2022	11/21/2027
DOL	DOL	*****2435	JEFFREY M. JOHNSON	JMJ7 AND SON	5553 CAIRNS TRAIL CLAY NY 13041	11/21/2022	11/21/2027
DOL	NYC		JENNIFER GUERRERO		1936 HEMPSTEAD TURNPIKE EAST MEADOW NY 11554	11/29/2019	11/29/2024
DOL	DOL		JIM PLAUGHER		17613 SANTE FE LINE ROAD WAYNEFIELD OH 45896	07/16/2021	07/16/2026
DOL	DOL		JMJ7 & SON CONSTRUCTION, LLC		5553 CAIRNS TRAIL LIVERPOOL NY 13041	11/21/2022	11/21/2027
DOL	DOL		JMJ7 AND SONS CONTRACTORS		5553 CAIRNS TRAIL CLAY NY 13041	11/21/2022	11/21/2027
DOL	DOL		JMJ7 CONTRACTORS		7014 13TH AVENUE BROOKLYN NY 11228	11/21/2022	11/21/2027
DOL	DOL		JMJ7 CONTRACTORS AND SONS		5553 CAIRNS TRAIL CLAY NY 13041	11/21/2022	11/21/2027
DOL	DOL		JMJ7 CONTRACTORS, LLC		5553 CAIRNS TRAIL CLAY NY 13041	11/21/2022	11/21/2027
DOL	DOL		JOHN GOCEK		14B COMMERCIAL AVE ALBANY NY 12065	11/14/2019	11/14/2024
DOL	DOL		JOHN LUCIANO			05/14/2018	05/14/2023
DOL	DOL		JOHN MARKOVIC		47 MANDON TERRACE HAWTHORN NJ 07506	03/29/2021	03/29/2026
DOL	DOL		JOHN WASE		8545 RT 9W ATHENS NY 12015	03/09/2021	03/09/2026
DOL	DOL		JON E DEYOUNG		261 MILL RD P.O BOX 296EAST AURORA NY 14052	05/29/2019	05/29/2024
DOL	DOL		JORGE RAMOS		8970 MIKE GARCIA DR MANASSAS VA 20109	07/16/2021	07/16/2026
DOL	DOL		JORI PEDERSEN		415 FLAGER AVE #302STUART FL 34994	10/31/2018	10/31/2023
DOL	DOL		JOSE CHUCHUCA		35 CLINTON AVE OSSINING NY 10562	09/12/2018	09/12/2023
DOL	DOL		JOY MARTIN		2404 DELAWARE AVE NIGARA FALLS NY 14305	09/12/2018	09/12/2023
DOL	DOL	*****5116	JP RACE PAINTING, INC. T/A RACE PAINTING		3469 STATE RT. 69 PERISH NY 13131	02/09/2022	02/09/2027
DOL	DOL	*****5116	JP RACE PAINTING, INC. T/A RACE PAINTING		3469 STATE RT. 69 PERISH NY 13131	11/15/2022	11/15/2027
DOL	DOL	*****5116	JP RACE PAINTING, INC. T/A RACE PAINTING		3469 STATE RT. 69 PERISH NY 13131	09/29/2021	09/29/2026
DOL	DOL	*****5116	JP RACE PAINTING, INC. T/A RACE PAINTING		3469 STATE RT. 69 PERISH NY 13131	03/01/2022	03/01/2027
DOL	DOL	*****5116	JP RACE PAINTING, INC. T/A RACE PAINTING		3469 STATE RT. 69 PERISH NY 13131	03/01/2022	03/01/2027
DOL	DOL	*****1147	JRN CONSTRUCTION, LLC		531 THIRD STREET ALBANY NY 12206	10/25/2022	10/25/2027
DOL	DOL	*****1147	JRN CONSTRUCTION, LLC		531 THIRD STREET ALBANY NY 12206	12/22/2022	12/22/2027
DOL	DOL		JRN PAVING, LLC		531 THIRD STREET ALBANY NY 12206	10/25/2022	10/25/2027
DOL	DOL		JRN PAVING, LLC		531 THIRD STREET ALBANY NY 12206	12/22/2022	12/22/2027
DOL	DOL		JULIUS AND GITA BEHREND		5 EMES LANE MONSEY NY 10952	11/20/2002	11/20/3002
DOL	DOL		KARIN MANGIN		796 PHELPS ROAD FRANKLIN LAKES NJ 07417	12/01/2020	12/01/2025
DOL	DOL		KATE E. CONNOR		7088 INTERSTATE ISLAND RD SYRACUSE NY 13209	03/31/2021	03/31/2026
DOL	DOL	*****2959	KELC DEVELOPMENT, INC		7088 INTERSTATE ISLAND RD SYRACUSE NY 13209	03/31/2021	03/31/2026
DOL	DOL		KIMBERLY F. BAKER		7901 GEE ROAD CANASTOTA NY 13032	08/17/2021	08/17/2026
DOL	DOL	*****3490	L & M CONSTRUCTION/DRYWALL INC.		1079 YONKERS AVE YONKERS NY 10704	08/07/2018	08/07/2023

DOL	DA	*****8816	LAKE CONSTRUCTION AND DEVELOPMENT CORPORATION		150 KINGS STREET BROOKLYN NY 11231	08/19/1998	08/19/2998
DOL	DOL		LEROY E. NELSON JR		531 THIRD ST ALBANY NY 12206	10/25/2022	10/25/2027
DOL	DOL		LEROY E. NELSON JR		531 THIRD ST ALBANY NY 12206	12/22/2022	12/22/2027
DOL	AG	*****3291	LINTECH ELECTRIC, INC.		3006 TILDEN AVE BROOKLYN NY 11226	02/16/2022	02/16/2027
DOL	DA	*****4460	LONG ISLAND GLASS & STOREFRONTS, LLC		4 MANHASSET TRL RIDGE NY 11961	09/06/2018	09/06/2023
DOL	DOL		LOUIS A. CALICCHIA		1223 PARK ST. PEEKSKILL NY 10566	05/17/2021	05/17/2026
DOL	NYC		LUBOMIR PETER SVOBODA		27 HOUSMAN AVE STATEN ISLAND NY 10303	12/26/2019	12/26/2024
DOL	NYC		M & L STEEL & ORNAMENTAL IRON CORP.		27 HOUSMAN AVE STATEN ISLAND NY 10303	12/26/2019	12/26/2024
DOL	DOL	*****2196	MAINSTREAM SPECIALTIES, INC.		11 OLD TOWN RD SELKIRK NY 12158	02/02/2021	02/02/2026
DOL	DA		MANUEL P TOBIO		150 KINGS STREET BROOKLYN NY 14444	08/19/1998	08/19/2998
DOL	DA		MANUEL TOBIO		150 KINGS STREET BROOKLYN NY 11231	08/19/1998	08/19/2998
DOL	NYC		MAREK FABIJANOWSKI		50 MAIN ST WHITE PLAINS NY 10606	01/04/2019	01/04/2024
DOL	NYC		MARIA NUBILE		84-22 GRAND AVENUE ELMHURST NY 11373	03/10/2020	03/10/2025
DOL	DOL		MASONRY CONSTRUCTION, INC.		442 ARMONK RD MOUNT KISCO NY 10549	06/12/2018	06/12/2023
DOL	DOL	*****3333	MASONRY INDUSTRIES, INC.		442 ARMONK RD MOUNT KISCO NY 10549	06/12/2018	06/12/2023
DOL	NYC		MATINA KARAGIANNIS		97-18 50TH AVE CORONA NY 11368	04/19/2018	04/19/2023
DOL	DOL		MATTHEW P. KILGORE		4156 WILSON ROAD EAST TABERG NY 13471	03/26/2019	03/26/2024
DOL	DOL		MAURICE GAWENO		442 ARMONK RD MOUNT KISCO NY 10549	06/12/2018	06/12/2023
DOL	DOL		MICHAEL LENIHAN		1079 YONKERS AVE UNIT 4YONKERS NY 10704	08/07/2018	08/07/2023
DOL	DOL	*****4829	MILESTONE ENVIRONMENTAL CORPORATION		704 GINESI DRIVE SUITE 29MORGANVILLE NJ 07751	04/10/2019	04/10/2024
DOL	NYC	*****9926	MILLENNIUM FIRE PROTECTION, LLC		325 W. 38TH STREET SUITE 204NEW YORK NY 10018	11/14/2019	11/14/2024
DOL	NYC	*****0627	MILLENNIUM FIRE SERVICES, LLC		14 NEW DROP LNE 2ND FLOORSTATEN ISLAND NY 10306	11/14/2019	11/14/2024
DOL	DOL	*****1320	MJC MASON CONTRACTING, INC.		42 FOWLER AVENUE CORTLAND MANOR NY 10567	10/25/2022	10/25/2027
DOL	DOL	*****1320	MJC MASON CONTRACTING, INC.		42 FOWLER AVENUE CORTLAND MANOR NY 10567	01/24/2023	01/24/2028
DOL	NYC		MUHAMMED A. HASHEM		524 MCDONALD AVENUE BROOKLYN NY 11218	09/17/2020	09/17/2025
DOL	NYC		NAMOW, INC.		84-22 GRAND AVENUE ELMHURST NY 11373	03/10/2020	03/10/2025
DOL	DA	*****9786	NATIONAL INSULATION & GC CORP		180 MILLER PLACE HICKSVILLE NY 11801	12/12/2018	12/12/2023
DOL	DOL	*****3684	NATIONAL LAWN SPRINKLERS, INC.		645 N BROADWAY WHITE PLAINS NY 10603	05/14/2018	05/14/2023
DOL	NYC		NAVIT SINGH		402 JERICHO TURNPIKE NEW HYDE PARK NY 11040	08/10/2022	08/10/2027
DOL	DOL		NICHOLE E. FRASER A/K/A NICHOLE RACE		3469 STATE RT. 69 PERISH NY 13131	03/01/2022	03/01/2027
DOL	DOL		NICHOLE E. FRASER A/K/A NICHOLE RACE		3469 STATE RT. 69 PERISH NY 13131	11/15/2022	11/15/2027
DOL	DOL		NICHOLE E. FRASER A/K/A NICHOLE RACE		3469 STATE RT. 69 PERISH NY 13131	09/29/2021	09/29/2026
DOL	DOL		NICHOLE E. FRASER A/K/A NICHOLE RACE		3469 STATE RT. 69 PERISH NY 13131	02/09/2022	02/09/2027
DOL	DOL	*****7429	NICOLAE I. BARBIR	BESTUCCO CONSTRUCTION, INC.	444 SCHANTZ ROAD ALLENTOWN PA 18104	09/17/2020	09/17/2025
DOL	NYC	*****5643	NYC LINE CONTRACTORS, INC.		402 JERICHO TURNPIKE NEW HYDE PARK NY 11040	08/10/2022	08/10/2027

DOL	DOL		PAULINE CHAHALES		935 S LAKE BLVD MAHOPAC NY 10541	03/02/2021	03/02/2026
DOL	DOL		PETER STEVENS		11 OLD TOWN ROAD SELKIRK NY 12158	02/02/2021	02/02/2026
DOL	DOL		PETER STEVENS		8269 21ST ST BELLEROSE NY 11426	12/22/2022	12/22/2027
DOL	DOL	*****0466	PRECISION BUILT FENCES, INC.		1617 MAIN ST PEEKSKILL NY 10566	03/03/2020	03/03/2025
DOL	NYC		RASHEL CONSTRUCTION CORP		524 MCDONALD AVENUE BROOKLYN NY 11218	09/17/2020	09/17/2025
DOL	DOL	*****1068	RATH MECHANICAL CONTRACTORS, INC.		24 ELDOR AVENUE NEW CITY NY 10956	02/03/2020	02/03/2025
DOL	DOL	*****2633	RAW POWER ELECTRIC CORP.		3 PARK CIRCLE MIDDLETOWN NY 10940	07/11/2022	07/11/2027
DOL	DA	*****7559	REGAL CONTRACTING INC.		24 WOODBINE AVE NORTHPORT NY 11768	10/01/2020	10/01/2025
DOL	DOL	*****9148	RICH T CONSTRUCTION		107 WILLOW WOOD LANE CAMILLUS NY 13031	11/13/2018	11/13/2023
DOL	DOL		RICHARD MACONE		8617 THIRD AVE BROOKLYN NY 11209	09/17/2018	09/17/2023
DOL	DOL		RICHARD REGGIO		1617 MAIN ST PEEKSKILL NY 10566	03/03/2020	03/03/2025
DOL	DOL	*****9148	RICHARD TIMIAN	RICH T CONSTRUCTION	108 LAMONT AVE SYRACUSE NY 13209	10/16/2018	10/16/2023
DOL	DOL		RICHARD TIMIAN JR.		108 LAMONT AVE SYRACUSE NY 13209	10/16/2018	10/16/2023
DOL	DOL		RICHARD TIMIAN JR.		108 LAMONT AVE SYRACUSE NY 13209	11/13/2018	11/13/2023
DOL	DOL		ROBBYE BISSESAR		89-51 SPRINGFIELD BLVD QUEENS VILLAGE NY 11427	01/11/2003	01/11/3003
DOL	DOL		ROBERT A. VALERINO		3841 LANYARD COURT NEW PORT RICHEY FL 34652	07/09/2019	07/09/2024
DOL	DOL		ROBERT BRUNO		5 MORNINGSIDE DRIVE AUBURN NY 13021	05/28/2019	05/28/2024
DOL	DOL		RODERICK PUGH		404 OAK ST SUITE 101SYRACUSE NY 13203	07/23/2018	07/23/2023
DOL	DOL	*****4880	RODERICK PUGH CONSTRUCTION INC.		404 OAK ST SUITE 101SYRACUSE NY 13203	07/23/2018	07/23/2023
DOL	DOL		ROMEO WARREN		161 ROBYN RD MONROE NY 10950	07/11/2022	07/11/2027
DOL	DOL		RONALD MESSEN		14B COMMERCIAL AVE ALBANY NY 12065	11/14/2019	11/14/2024
DOL	DOL		ROSEANNE CANTISANI			06/12/2018	06/12/2023
DOL	DOL	*****7172	RZ & AL INC.		198 RIDGE AVENUE VALLEY STREAM NY 11581	06/06/2022	06/06/2027
DOL	DOL	*****1365	S & L PAINTING, INC.		11 MOUNTAIN ROAD P.O BOX 408MONROE NY 10950	03/20/2019	03/20/2024
DOL	DOL	*****7730	S C MARTIN GROUP INC.		2404 DELAWARE AVE NIAGARA FALLS NY 14305	09/12/2018	09/12/2023
DOL	DOL		SAL FRESINA MASONRY CONTRACTORS, INC.		1935 TEALL AVENUE SYRACUSE NY 13206	07/16/2021	07/16/2026
DOL	DOL		SAL MASONRY CONTRACTORS, INC.		(SEE COMMENTS) SYRACUSE NY 13202	07/16/2021	07/16/2026
DOL	DOL	*****9874	SALFREE ENTERPRISES INC		P.O BOX 14 2821 GARDNER RDPOMPEI NY 13138	07/16/2021	07/16/2026
DOL	DOL		SALVATORE A FRESINA A/K/A SAM FRESINA		107 FACTORY AVE P.O BOX 11070SYRACUSE NY 13218	07/16/2021	07/16/2026
DOL	DOL		SAM FRESINA		107 FACTORY AVE P.O BOX 11070SYRACUSE NY 13218	07/16/2021	07/16/2026
DOL	NYC	*****0349	SAM WATERPROOFING INC		168-42 88TH AVENUE APT.1 AJAMAICA NY 11432	11/20/2019	11/20/2024
DOL	NYC	*****1130	SCANA CONSTRUCTION CORP.		863 WASHINGTON STREET FRANKLIN SQUARE NY 11010	03/10/2020	03/10/2025
DOL	DOL	*****2045	SCOTT DUFFIE	DUFFIE'S ELECTRIC, INC.	P.O BOX 111 CORNWALL NY 12518	03/03/2020	03/03/2025
DOL	DOL		SCOTT DUFFIE		P.O BOX 111 CORNWALL NY 12518	03/03/2020	03/03/2025

DOL	NYC	*****6597	SHAIRA CONSTRUCTION CORP.		421 HUDSON STREET SUITE C5NEW YORK NY 10014	02/20/2019	02/20/2024
DOL	DOL		SHANE NOLAN		9365 WASHINGTON ST LOCKPORT IL 60441	07/23/2018	07/23/2023
DOL	DOL		SHULEM LOWINGER		11 MOUNTAIN ROAD 28 VAN BUREN DRMONROE NY 10950	03/20/2019	03/20/2024
DOL	DOL	*****0816	SOLAR ARRAY SOLUTIONS, LLC		9365 WASHINGTON ST LOCKPORT IL 60441	07/23/2018	07/23/2023
DOL	DOL	*****0440	SOLAR GUYS INC.		8970 MIKE GARCIA DR MANASSAS VA 20109	07/16/2021	07/16/2026
DOL	NYC		SOMATIE RAMSUNAHAI		115-46 132ND ST SOUTH OZONE PARK NY 11420	09/17/2020	09/17/2025
DOL	DOL	*****2221	SOUTH BUFFALO ELECTRIC, INC.		1250 BROADWAY ST BUFFALO NY 14212	02/03/2020	02/03/2025
DOL	NYC	*****3661	SPANIER BUILDING MAINTENANCE CORP		200 OAK DRIVE SYOSSET NY 11791	03/14/2022	03/14/2027
DOL	DOL		STANADOS KALOGELAS		485 RAFT AVENUE HOLBROOK NY 11741	10/19/2021	10/19/2026
DOL	DOL	*****3496	STAR INTERNATIONAL INC		89-51 SPRINGFIELD BLVD QUEENS VILLAGE NY 11427	08/11/2003	08/11/3003
DOL	DOL	*****6844	STEAM PLANT AND CHX SYSTEMS INC.		14B COMMERCIAL AVENUE ALBANY NY 12065	11/14/2019	11/14/2024
DOL	DOL	*****9933	STEED GENERAL CONTRACTORS, INC.		1445 COMMERCE AVE BRONX NY 10461	05/30/2019	05/30/2024
DOL	DOL	*****9528	STEEL-IT, LLC.		17613 SANTE FE LINE ROAD WAYNESFIELD OH 45896	07/16/2021	07/16/2026
DOL	DOL		STEFANOS PAPASTEFANOU, JR. A/K/A STEVE PAPASTEFANOU, JR.		256 WEST SADDLE RIVER RD UPPER SADDLE RIVER NJ 07458	05/30/2019	05/30/2024
DOL	DOL		STEVE TATE		415 FLAGER AVE #302STUART FL 34994	10/31/2018	10/31/2023
DOL	DOL		STEVEN MARTIN		2404 DELWARE AVE NIAGARA FALLS NY 14305	09/12/2018	09/12/2023
DOL	DOL	*****3800	SUBURBAN RESTORATION CO. INC.		5-10 BANTA PLACE FAIR LAWN PLACE NJ 07410	03/29/2021	03/29/2026
DOL	DOL	*****1060	SUNN ENTERPRISES GROUP, LLC		370 W. PLEASANTVIEW AVE SUITE 2.329HACKENSACK NJ 07601	02/11/2019	02/11/2024
DOL	DOL	*****9150	SURGE INC.		8269 21ST STREET BELLEROSE NY 11426	12/22/2022	12/22/2027
DOL	DOL		SYED RAZA		198 RIDGE AVENUE NY 11581	06/06/2022	06/06/2027
DOL	DOL	*****8209	SYRACUSE SCALES, INC.		158 SOLAR ST SYRACUSE NY 13204	01/07/2019	01/07/2024
DOL	DOL		TERRY THOMPSON		11371 RIDGE RD WOLCOTT NY 14590	02/03/2020	02/03/2025
DOL	DOL	*****9733	TERSAL CONSTRUCTION SERVICES INC		107 FACTORY AVE P.O BOX 11070SYRACUSE NY 13208	07/16/2021	07/16/2026
DOL	DOL		TERSAL CONTRACTORS, INC.		221 GARDNER RD P.O BOX 14POMPEI NY 13138	07/16/2021	07/16/2026
DOL	DOL		TERSAL DEVELOPMENT CORP.		1935 TEALL AVENUE SYRACUSE NY 13206	07/16/2021	07/16/2026
DOL	DOL		TEST		P.O BOX 123 ALBANY NY 12204	05/20/2020	05/20/2025
DOL	DOL	*****6789	TEST1000		P.O BOX 123 ALBANY NY 12044	03/01/2021	03/01/2026
DOL	DOL	*****5766	THE COKER CORPORATION	COKER CORPORATIO N	2610 SOUTH SALINA ST SUITE 14SYRACUSE NY 13205	12/04/2018	12/04/2023
DOL	DOL	*****5766	THE COKER CORPORATION	COKER CORPORATIO N	2610 SOUTH SALINA ST SUITE 14SYRACUSE NY 13205	09/17/2020	09/17/2025
DOL	DA	*****4106	TRIPLE H CONCRETE CORP		2375 RAYNOR STREET RONKONKOMA NY 11779	08/04/2021	08/04/2026
DOL	DOL	*****8210	UPSTATE CONCRETE & MASONRY CONTRACTING CO INC		449 WEST MOMBSHA ROAD MONROE NY 10950	06/06/2022	06/06/2027
DOL	DOL	*****6392	V.M.K CORP.		8617 THIRD AVE BROOKLYN NY 11209	09/17/2018	09/17/2023
DOL	DOL	*****6418	VALHALLA CONSTRUCTION, LLC.		796 PHLEPS ROAD FRANKLIN LAKES NJ 07417	12/01/2020	12/01/2025

NYSDOL Bureau of Public Work Debarment List 04/17/2023

Article 8

DOL	NYC	*****2426	VICKRAM MANGRU	VICK CONSTRUCTION	21 DAREWOOD LANE VALLEY STREAM NY 11581	09/17/2020	09/17/2025
DOL	NYC		VICKRAM MANGRU		21 DAREWOOD LANE VALLEY STREAM NY 11581	09/17/2020	09/17/2025
DOL	DOL		VICTOR ALICANTI		42-32 235TH ST DOUGLASTON NY 11363	01/14/2019	01/14/2024
DOL	NYC		VIKTAR PATONICH		2630 CROPSEY AVE BROOKLYN NY 11214	10/30/2018	10/30/2023
DOL	DOL		VIKTORIA RATH		24 ELDOR AVENUE NEW CITY NY 10956	02/03/2020	02/03/2025
DOL	NYC	*****3673	WALTERS AND WALTERS, INC.		465 EAST AND THIRD ST MT. VERNON NY 10550	09/09/2019	09/09/2024
DOL	DOL	*****3296	WESTERN NEW YORK CONTRACTORS, INC.		3841 LAYNARD COURT NEW PORT RICHEY FL 34652	07/09/2019	07/09/2024
DOL	DOL		WHITE PLAINS CARPENTRY CORP		442 ARMONK RD	06/12/2018	06/12/2023
DOL	DOL		WILLIAM G. PROERFRIEDT		85 SPRUCEWOOD ROAD WEST BABYLON NY 11704	01/19/2021	01/19/2026
DOL	DOL	*****5924	WILLIAM G. PROPHY, LLC	WGP CONTRACTING, INC.	54 PENTAQUIT AVE BAYSHORE NY 11706	01/19/2021	01/19/2026
DOL	DOL	*****4730	XGD SYSTEMS, LLC	TDI GOLF	415 GLAGE AVE #302STUART FL 34994	10/31/2018	10/31/2023

TOWN OF ROTTERDAM
ROTTERDAM JUNCTION LEAK DETECTION SURVEY
CONTRACT NO. 1 - LEAK DETECTION

TOWN BOARD

Mollie Collins,	Town Supervisor
Charles Jack Dodson	Deputy Town Supervisor
Evan Christou	Town Council
Samantha Miller-Herrera	Town Council
Joseph C. Mastroianni	Town Council
Diane M. Marco	Town Clerk

PRIME AE®
KB Group of NY, Inc. dba PRIME AE Group of NY


Albany Office
100 Great Oaks Blvd | Suite 114 | Albany, New York 12203
Ph: 518 382 1774 www.primeeng.com

LICENSED PROFESSIONAL ENGINEER
JEFFREY D. TRZECIAK
NO. 080627
STATE OF NEW YORK

BID ISSUE: JUNE 2023

REF. NO. 23350-000

PROJECT NO. 23350

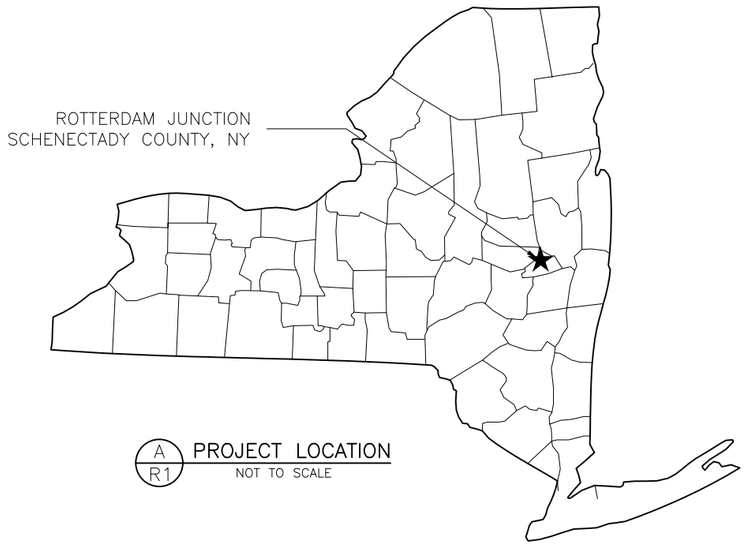

A / R1 PROJECT LOCATION
NOT TO SCALE

GENERAL CONTRACT DRAWING NOTES:

1. PROJECT SITE PLANS ARE BASED ON THE EXISTING PLANS FOR WATER DISTRICTS 3 AND 4, IN-PERSON SITE INSPECTIONS, AND GOOGLE STREET VIEWS. THE TAX MAP INDEX FOR ROTTERDAM JUNCTION WAS USED AS THE BASE MAP.

2. LEAK DETECTION CONSULTANT MUST COORDINATE WORK WITH TOWN WATER DEPARTMENT AND MINIMIZE INCONVENIENCES. CONTRACTOR IS TO TAKE MEASURES TO PROTECT SYSTEMS FROM DAMAGE DUE TO WORK OF THIS PROJECT.

3. NO WORK, STORAGE OR TRESPASS SHALL BE PERMITTED BEYOND THE BOUNDARIES OF OWNER'S EASEMENTS OR PROPERTY.

4. CONTRACTOR IS RESPONSIBLE FOR ALL TRAFFIC CONTROL, DUST CONTROL, AND PROTECTION OF PUBLIC FROM HAZARDS ASSOCIATED WITH THIS WORK DURING WORKING AND NON-WORKING HOURS.

5. EXTENT OF WORK IS INDICATED ON CONTRACT DRAWINGS & SPECIFICATIONS.

DRAWING INDEX

SHEET NO.	TITLE	REF. NUMBER
–	COVER SHEET	23350-000
REFERENCE		
R1	INDEX & PROJECT LOCATION	23350-001
SECTION 1 – PLANS		
1	WATER SYSTEM MAP – SECTION 1	23350-100
2	WATER SYSTEM MAP – SECTION 2	23350-110
3	WATER SYSTEM MAP – SECTION 3	23350-120
4	WATER SYSTEM MAP – SECTION 4	23350-130
5	WATER SYSTEM MAP – SECTION 5	23350-140

N

ROTTERDAM JUNCTION WATER SYSTEM LEAK DETECTION SURVEY PROJECT LOCATION

NO.	DATE	REVISION	BY
00	04/2023	REVIEW ISSUE	JRS
01	05/2023	BID ISSUE	JRS

PRIME AE
CB Group of NY, Inc. dba PRIME AE Group of NY
Albany Office
100 Great Oaks Blvd | Suite 114 | Albany, New York 12203
Ph: 518 382 1774 www.primeeng.com

PROJ. ENGR.: JDT | DRAWN BY: JRS | CHECKED BY: JDT

JEFFREY D. TREZISE LICENSED PROFESSIONAL ENGINEER NO. 080627 STATE OF NEW YORK
UNAUTHORIZED ALTERATIONS TO THIS DOCUMENT IS A VIOLATION OF SECTION 7209 SUBDIVISION 2 OF NEW YORK STATE EDUCATION LAW

TOWN OF ROTTERDAM
SCHENECTADY COUNTY

ROTTERDAM JUNCTION WD3&4
LEAK DETECTION SURVEY

SHEET TITLE:

INDEX & PROJECT LOCATION

SCALE:	SHEET NO.:
AS NOTED	R1
FILE NO.: 23350-001	
DATE: MAY 2023	

THRUWAY PLAZA ACCESS ROAD FIRE HYDRANT AND VALVES

VALVE ON PLANS, NOT FOUND IN FIELD, TYP.

FIRE HYDRANT AND HYDRANT LEAD VALVE, TYP.

LINE VALVE, TYP.

SURVEY WATER MAIN TO TANK (ABOUT 1,350 LF SOUTHEAST FROM RYNEX CORNERS ROAD ALONG ACCESS ROAD)

6" DIP

10" DIP

FERRY ROAD

ELM STREET

SCOTCH CHURCH ROAD

012.10

012

CONRAIL

RIVER

N

NOTES
1. LEAK DETECTION CONSULTANT SHALL PERFORM SURVEY ON ALL MAINS SHOWN ON THESE DRAWINGS FROM THE THRUWAY PLAZA PROPERTY LINE ON THE WESTERN END OF THE WATER SYSTEM TO THE EASTERN END OF THE EXISTING SYSTEM NEAR THE INTERSTATE 890 ENTRANCE, INCLUDING ALL SIDE STREETS.

GRAPHIC SCALE
250.0 0 125.0 250.0 500.0

NO.	DATE	REVISION	BY
00	04/2023	REVIEW ISSUE	JRS
01	05/2023	BID ISSUE	JRS

PRIME AE®
KB Group of NY, Inc. dba PRIME AE Group of NY
Albany Office
100 Great Oaks Blvd | Suite 114 | Albany, New York 12203
Ph: 518 382 1774 www.primeeng.com

PROJ. ENGR.: MAL | DRAWN BY: JRS | CHECKED BY: DPC

JEFFREY D. TRYON ENGINEER NO-080627 STATE OF NEW YORK


UNAUTHORIZED ALTERATIONS TO THIS DOCUMENT IS A VIOLATION OF SECTION 7209 SUBDIVISION 2 OF NEW YORK STATE EDUCATION LAW

TOWN OF ROTTERDAM
SCHENECTADY COUNTY

ROTTERDAM JUNCTION WD3&4
LEAK DETECTION SURVEY

SHEET TITLE:
WATER SYSTEM MAP - SECTION 1

SCALE: AS SHOWN
FILE NO.: 23350-100
DATE: MAY 2023
SHEET NO.: 1

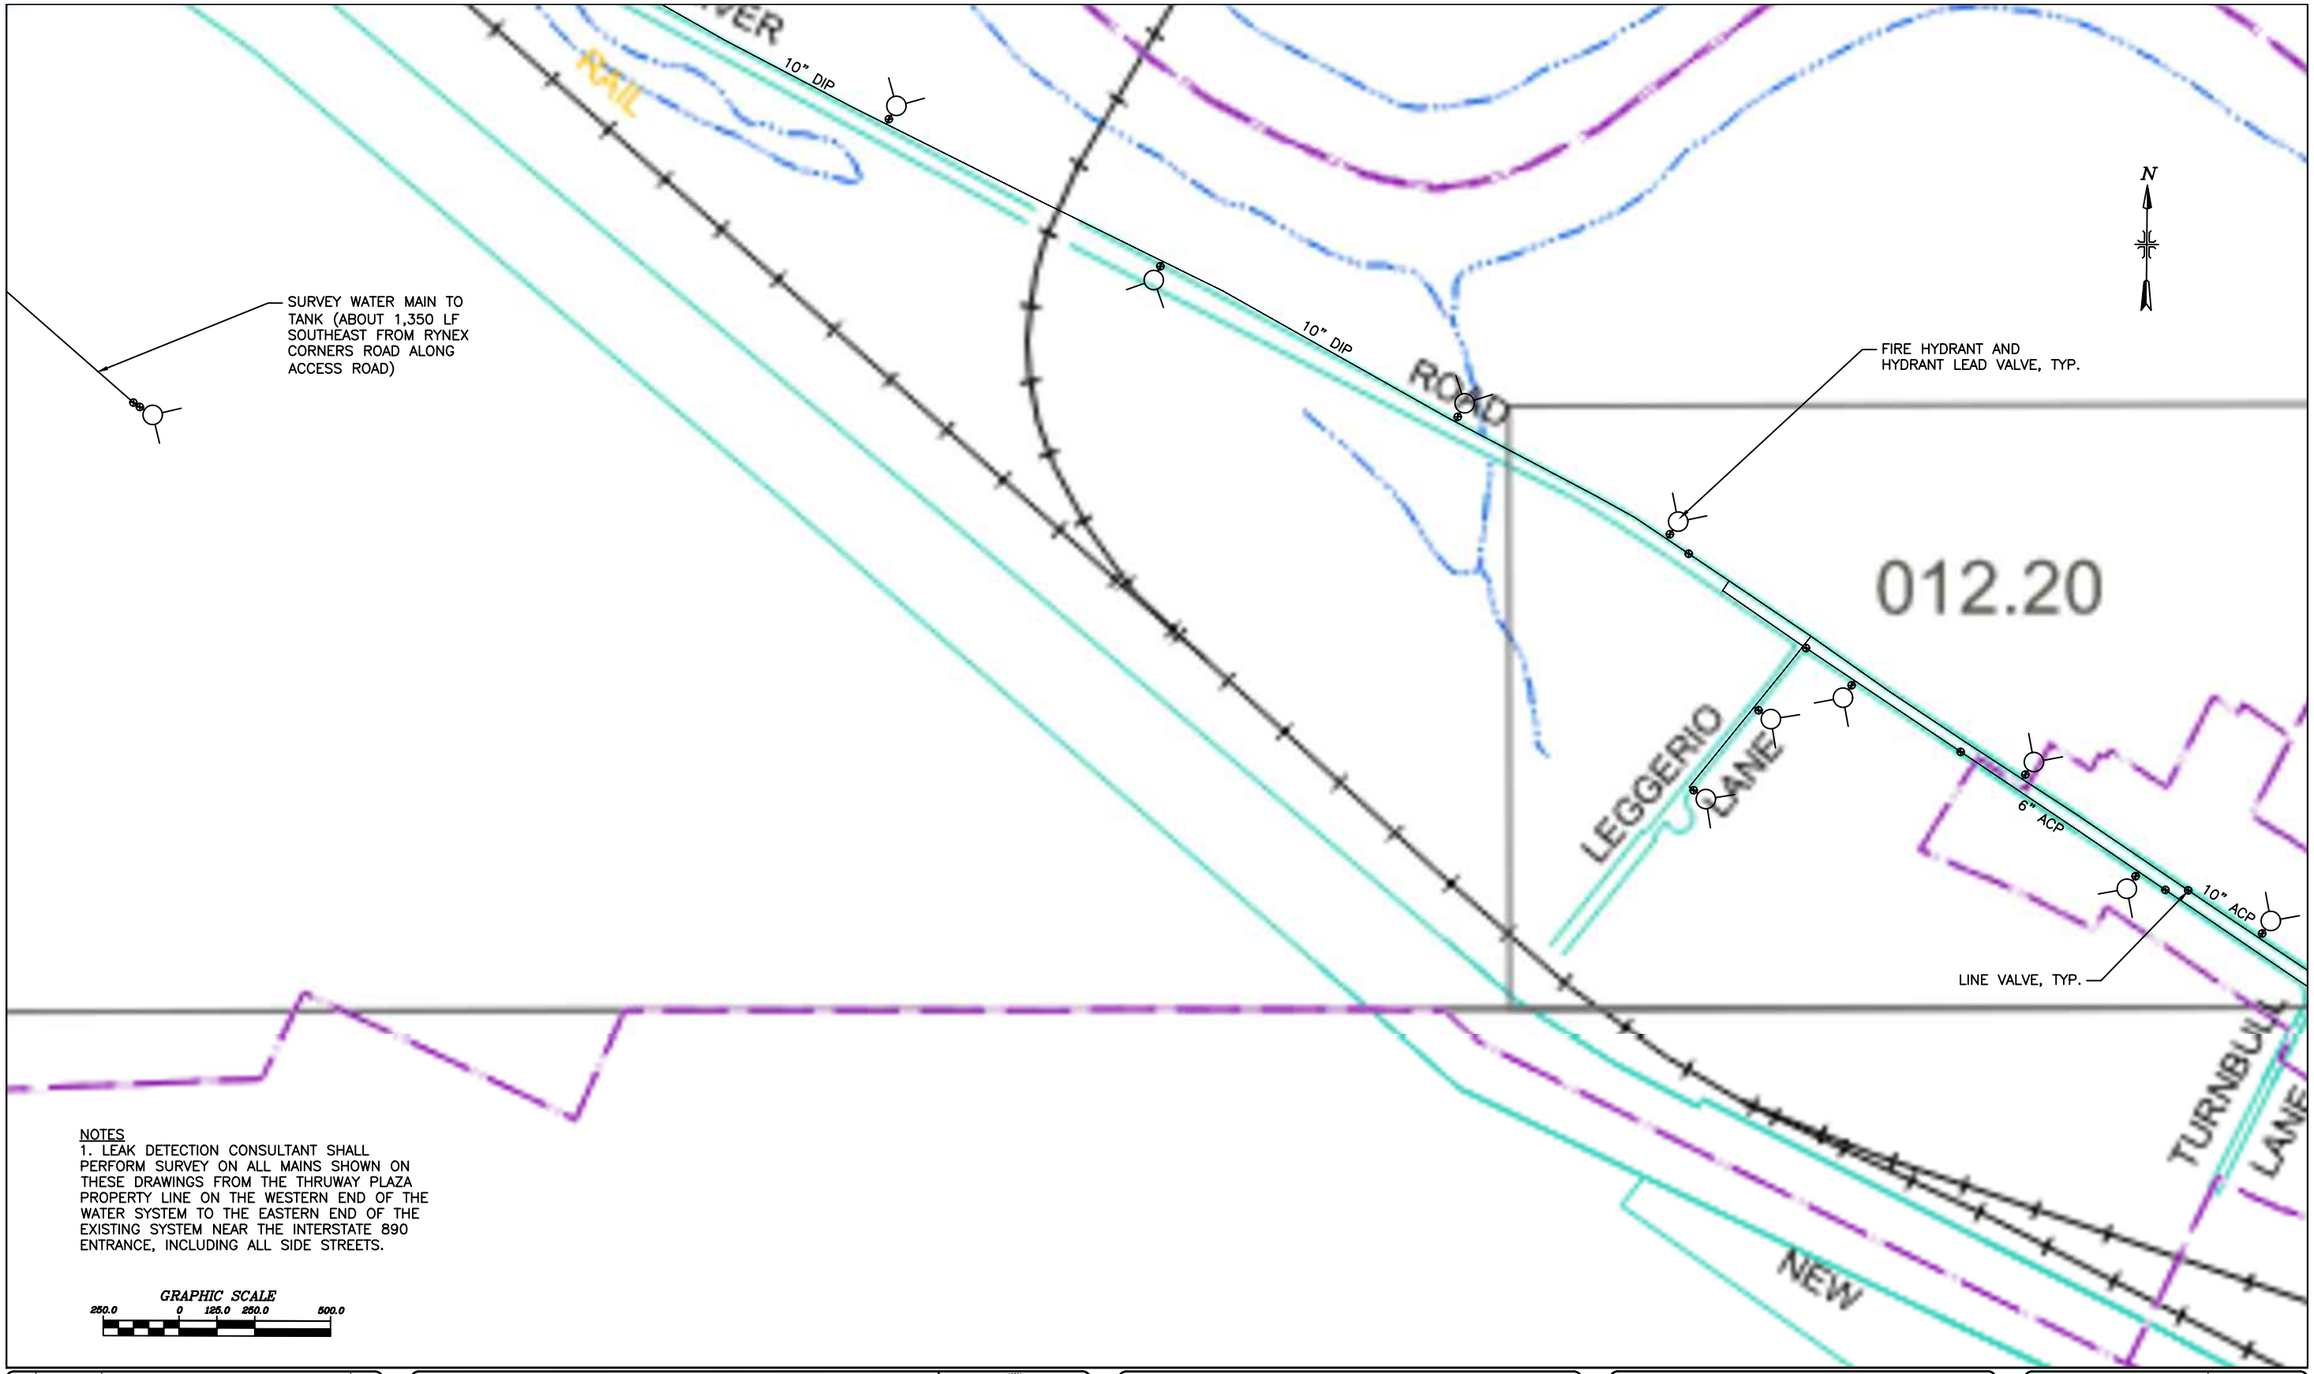

NOTES
1. LEAK DETECTION CONSULTANT SHALL PERFORM SURVEY ON ALL MAINS SHOWN ON THESE DRAWINGS FROM THE THRUWAY PLAZA PROPERTY LINE ON THE WESTERN END OF THE WATER SYSTEM TO THE EASTERN END OF THE EXISTING SYSTEM NEAR THE INTERSTATE 890 ENTRANCE, INCLUDING ALL SIDE STREETS.

GRAPHIC SCALE
250.0 0 125.0 250.0 500.0

NO.	DATE	REVISION	BY
00	04/2023	REVIEW ISSUE	JRS
01	05/2023	BID ISSUE	JRS

PRIME AE®
KB Group of NY, Inc. dba PRIME AE Group of NY
Albany Office
100 Great Oaks Blvd | Suite 114 | Albany, New York 12203
Ph: 518 382 1774 www.primeeng.com

PROJ. ENGR.: MAL | DRAWN BY: JRS | CHECKED BY: DPC

GEOFFREY D. TRICARICO LICENSED PROFESSIONAL ENGINEER NO. 080627 STATE OF NEW YORK

UNAUTHORIZED ALTERATIONS TO THIS DOCUMENT IS A VIOLATION OF SECTION 7209 SUBDIVISION 2 OF NEW YORK STATE EDUCATION LAW

TOWN OF ROTTERDAM
SCHENECTADY COUNTY

ROTTERDAM JUNCTION WD3&4
LEAK DETECTION SURVEY

SHEET TITLE:
WATER SYSTEM MAP - SECTION 2

SCALE: AS SHOWN
FILE NO.: 23350-110
DATE: MAY 2023
SHEET NO.: 2

MONTEBELLO COURT (NOT SHOWN ON TAX MAPS)

FIRE HYDRANT AND HYDRANT LEAD VALVE, TYP.

FIRE HYDRANT AT RIVERWALK CONDOS NOT OWNED AND OPERATED BY TOWN WATER DEPARTMENT; DO NOT SURVEY THIS AREA PAST RIGHT-OF-WAY

FLUSH HYDRANT ON PLANS, NOT FOUND IN FIELD, TYP.

LINE VALVE, TYP.

ROTTERDAM JUNCTION WELLFIELD

VALVE ON PLANS, NOT FOUND IN FIELD, TYP.

HYDRANT ON PLANS, NOT FOUND IN FIELD, TYP.

013.17

020.05

TOWN

E 618,915

N

NOTES
1. LEAK DETECTION CONSULTANT SHALL PERFORM SURVEY ON ALL MAINS SHOWN ON THESE DRAWINGS FROM THE THRUWAY PLAZA PROPERTY LINE ON THE WESTERN END OF THE WATER SYSTEM TO THE EASTERN END OF THE EXISTING SYSTEM NEAR THE INTERSTATE 890 ENTRANCE, INCLUDING ALL SIDE STREETS.

GRAPHIC SCALE
250.0 0 125.0 250.0 500.0

OF

NO.	DATE	REVISION	BY
00	04/2023	REVIEW ISSUE	JRS
01	05/2023	BID ISSUE	JRS

PRIME AE®
KB Group of NY, Inc. dba PRIME AE Group of NY
Albany Office
100 Great Oaks Blvd | Suite 114 | Albany, New York 12203
Ph: 518 382 1774 www.primeeng.com

PROJ. ENGR.: MAL | DRAWN BY: JRS | CHECKED BY: DPC


JEFFREY D. TROSCIAK PROFESSIONAL ENGINEER AO-080621 STATE OF NEW YORK
UNAUTHORIZED ALTERATIONS TO THIS DOCUMENT IS A VIOLATION OF SECTION 7209 SUBDIVISION 2 OF NEW YORK STATE EDUCATION LAW

TOWN OF ROTTERDAM
SCHENECTADY COUNTY

ROTTERDAM JUNCTION WD3&4
LEAK DETECTION SURVEY

SHEET TITLE:
WATER SYSTEM MAP - SECTION 3

SCALE: AS SHOWN
FILE NO.: 23350-120
DATE: MAY 2023
SHEET NO.: 3

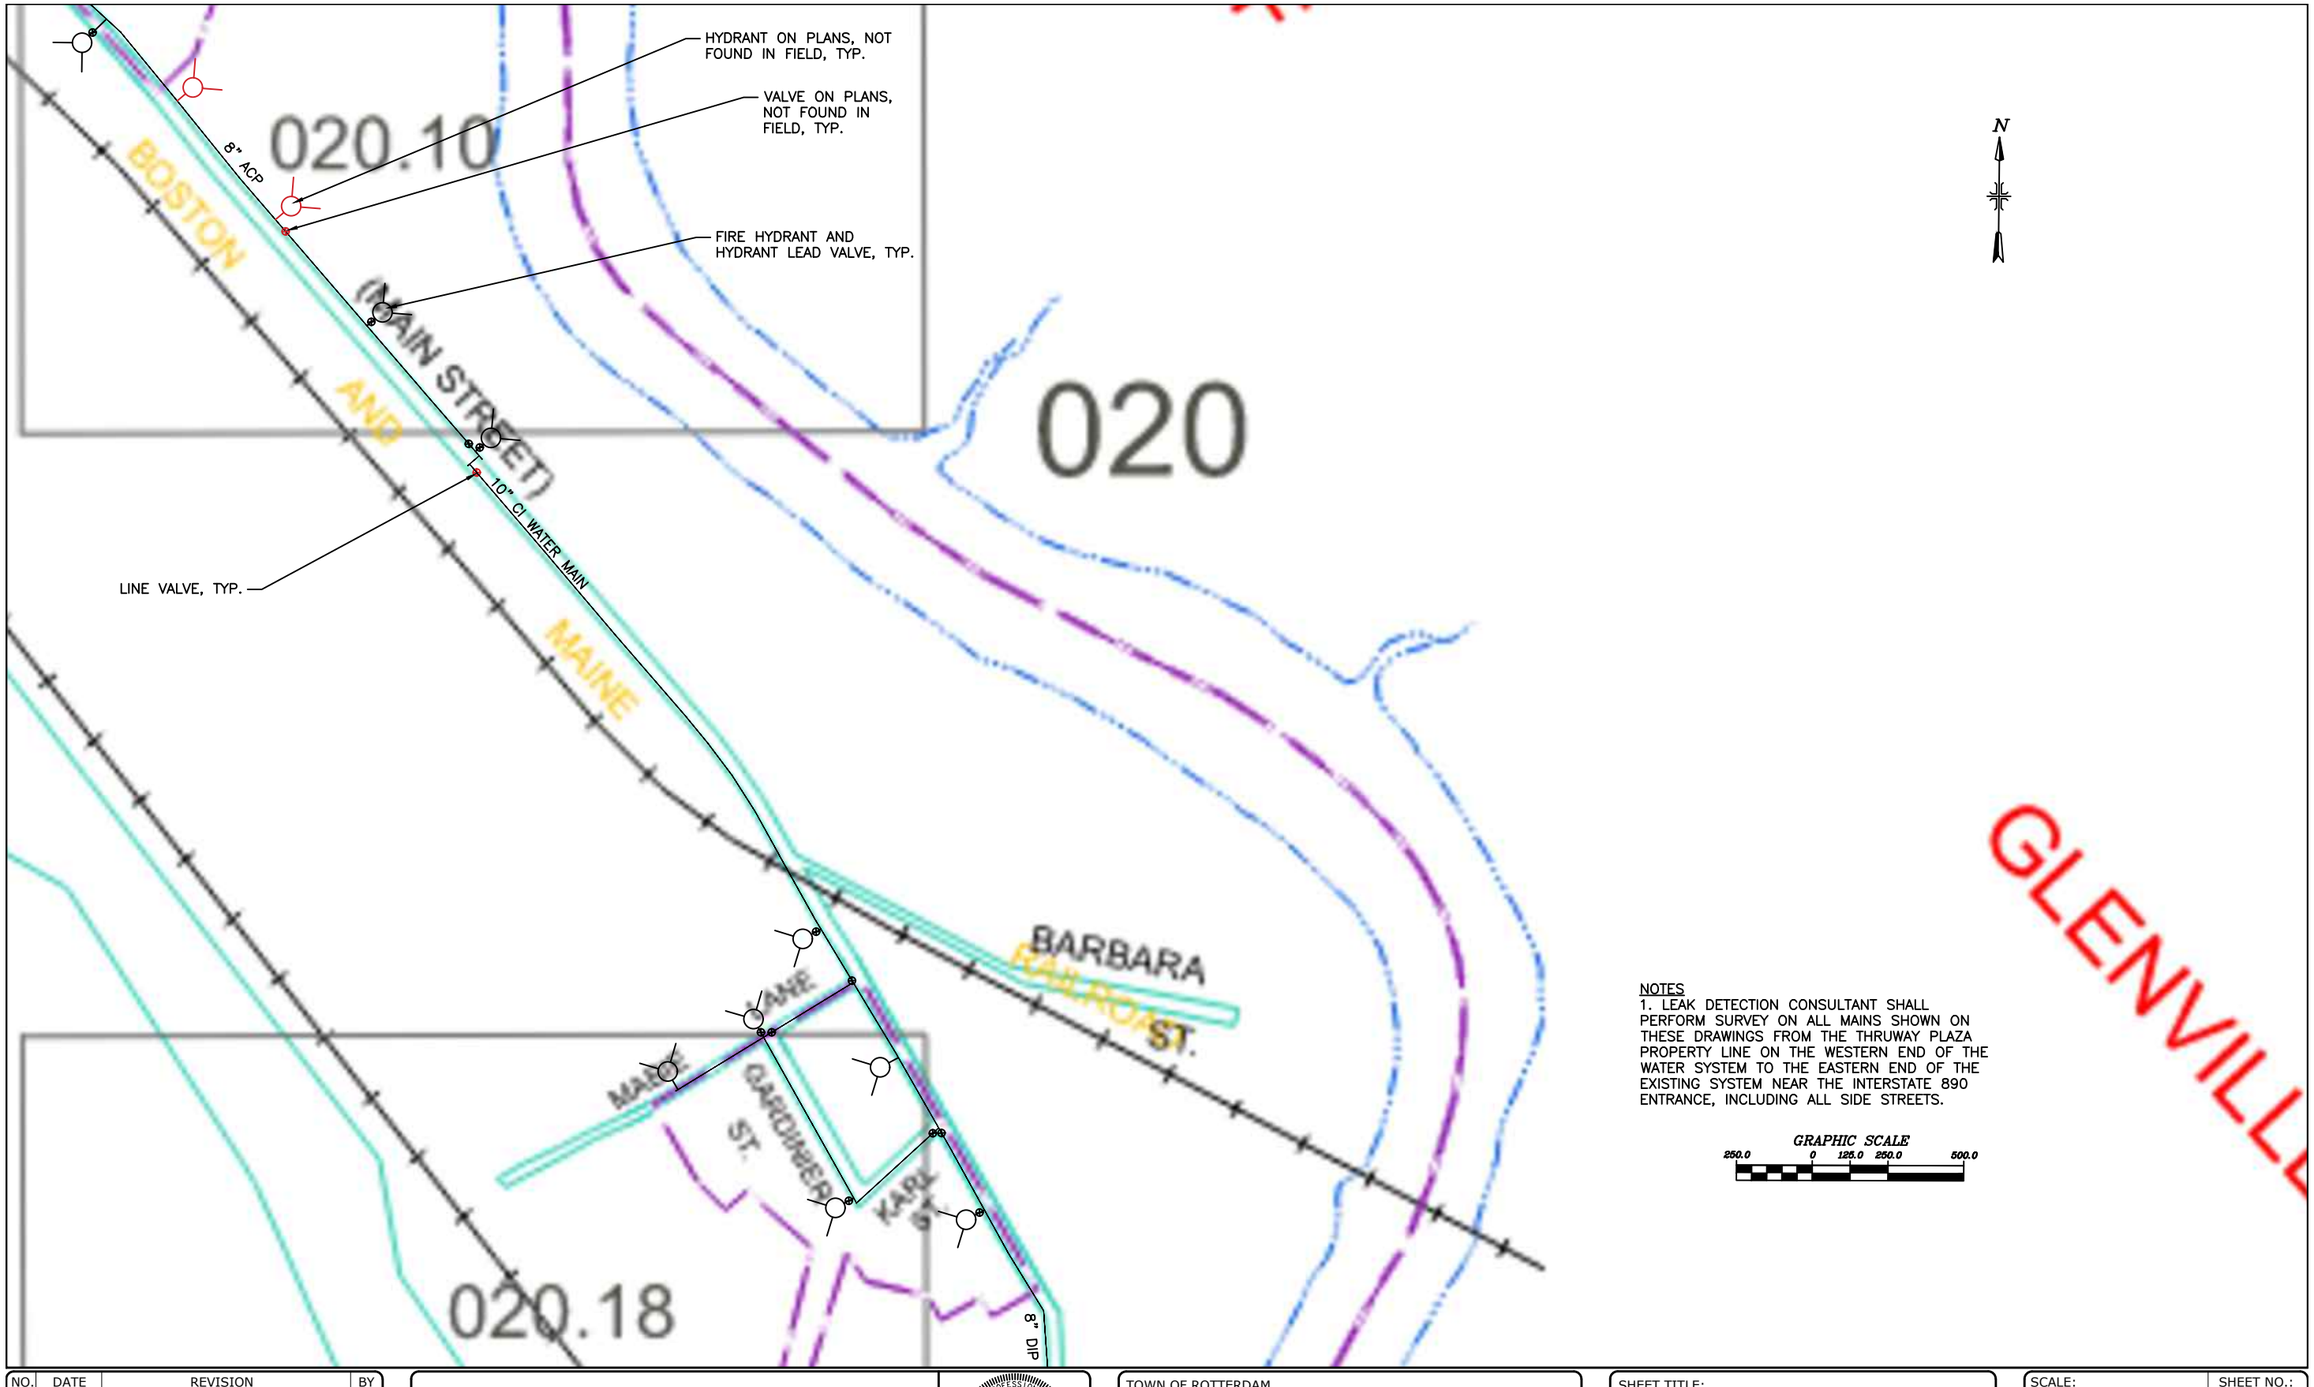

NOTES
1. LEAK DETECTION CONSULTANT SHALL PERFORM SURVEY ON ALL MAINS SHOWN ON THESE DRAWINGS FROM THE THRUWAY PLAZA PROPERTY LINE ON THE WESTERN END OF THE WATER SYSTEM TO THE EASTERN END OF THE EXISTING SYSTEM NEAR THE INTERSTATE 890 ENTRANCE, INCLUDING ALL SIDE STREETS.

GRAPHIC SCALE
250.0 0 125.0 250.0 500.0

NO.	DATE	REVISION	BY
00	04/2023	REVIEW ISSUE	JRS
01	05/2023	BID ISSUE	JRS

PRIME AE®
KB Group of NY, Inc. dba PRIME AE Group of NY
Albany Office
100 Great Oaks Blvd | Suite 114 | Albany, New York 12203
Ph: 518 382 1774 www.primeeng.com

PROJ. ENGR.: MAL | DRAWN BY: JRS | CHECKED BY: DPC


UNAUTHORIZED ALTERATIONS TO THIS DOCUMENT IS A VIOLATION OF SECTION 7209 SUBDIVISION 2 OF NEW YORK STATE EDUCATION LAW

TOWN OF ROTTERDAM
SCHENECTADY COUNTY

ROTTERDAM JUNCTION WD3&4
LEAK DETECTION SURVEY

SHEET TITLE:
WATER SYSTEM MAP - SECTION 4

SCALE: AS SHOWN
FILE NO.: 23350-130
DATE: MAY 2023
SHEET NO.: 4

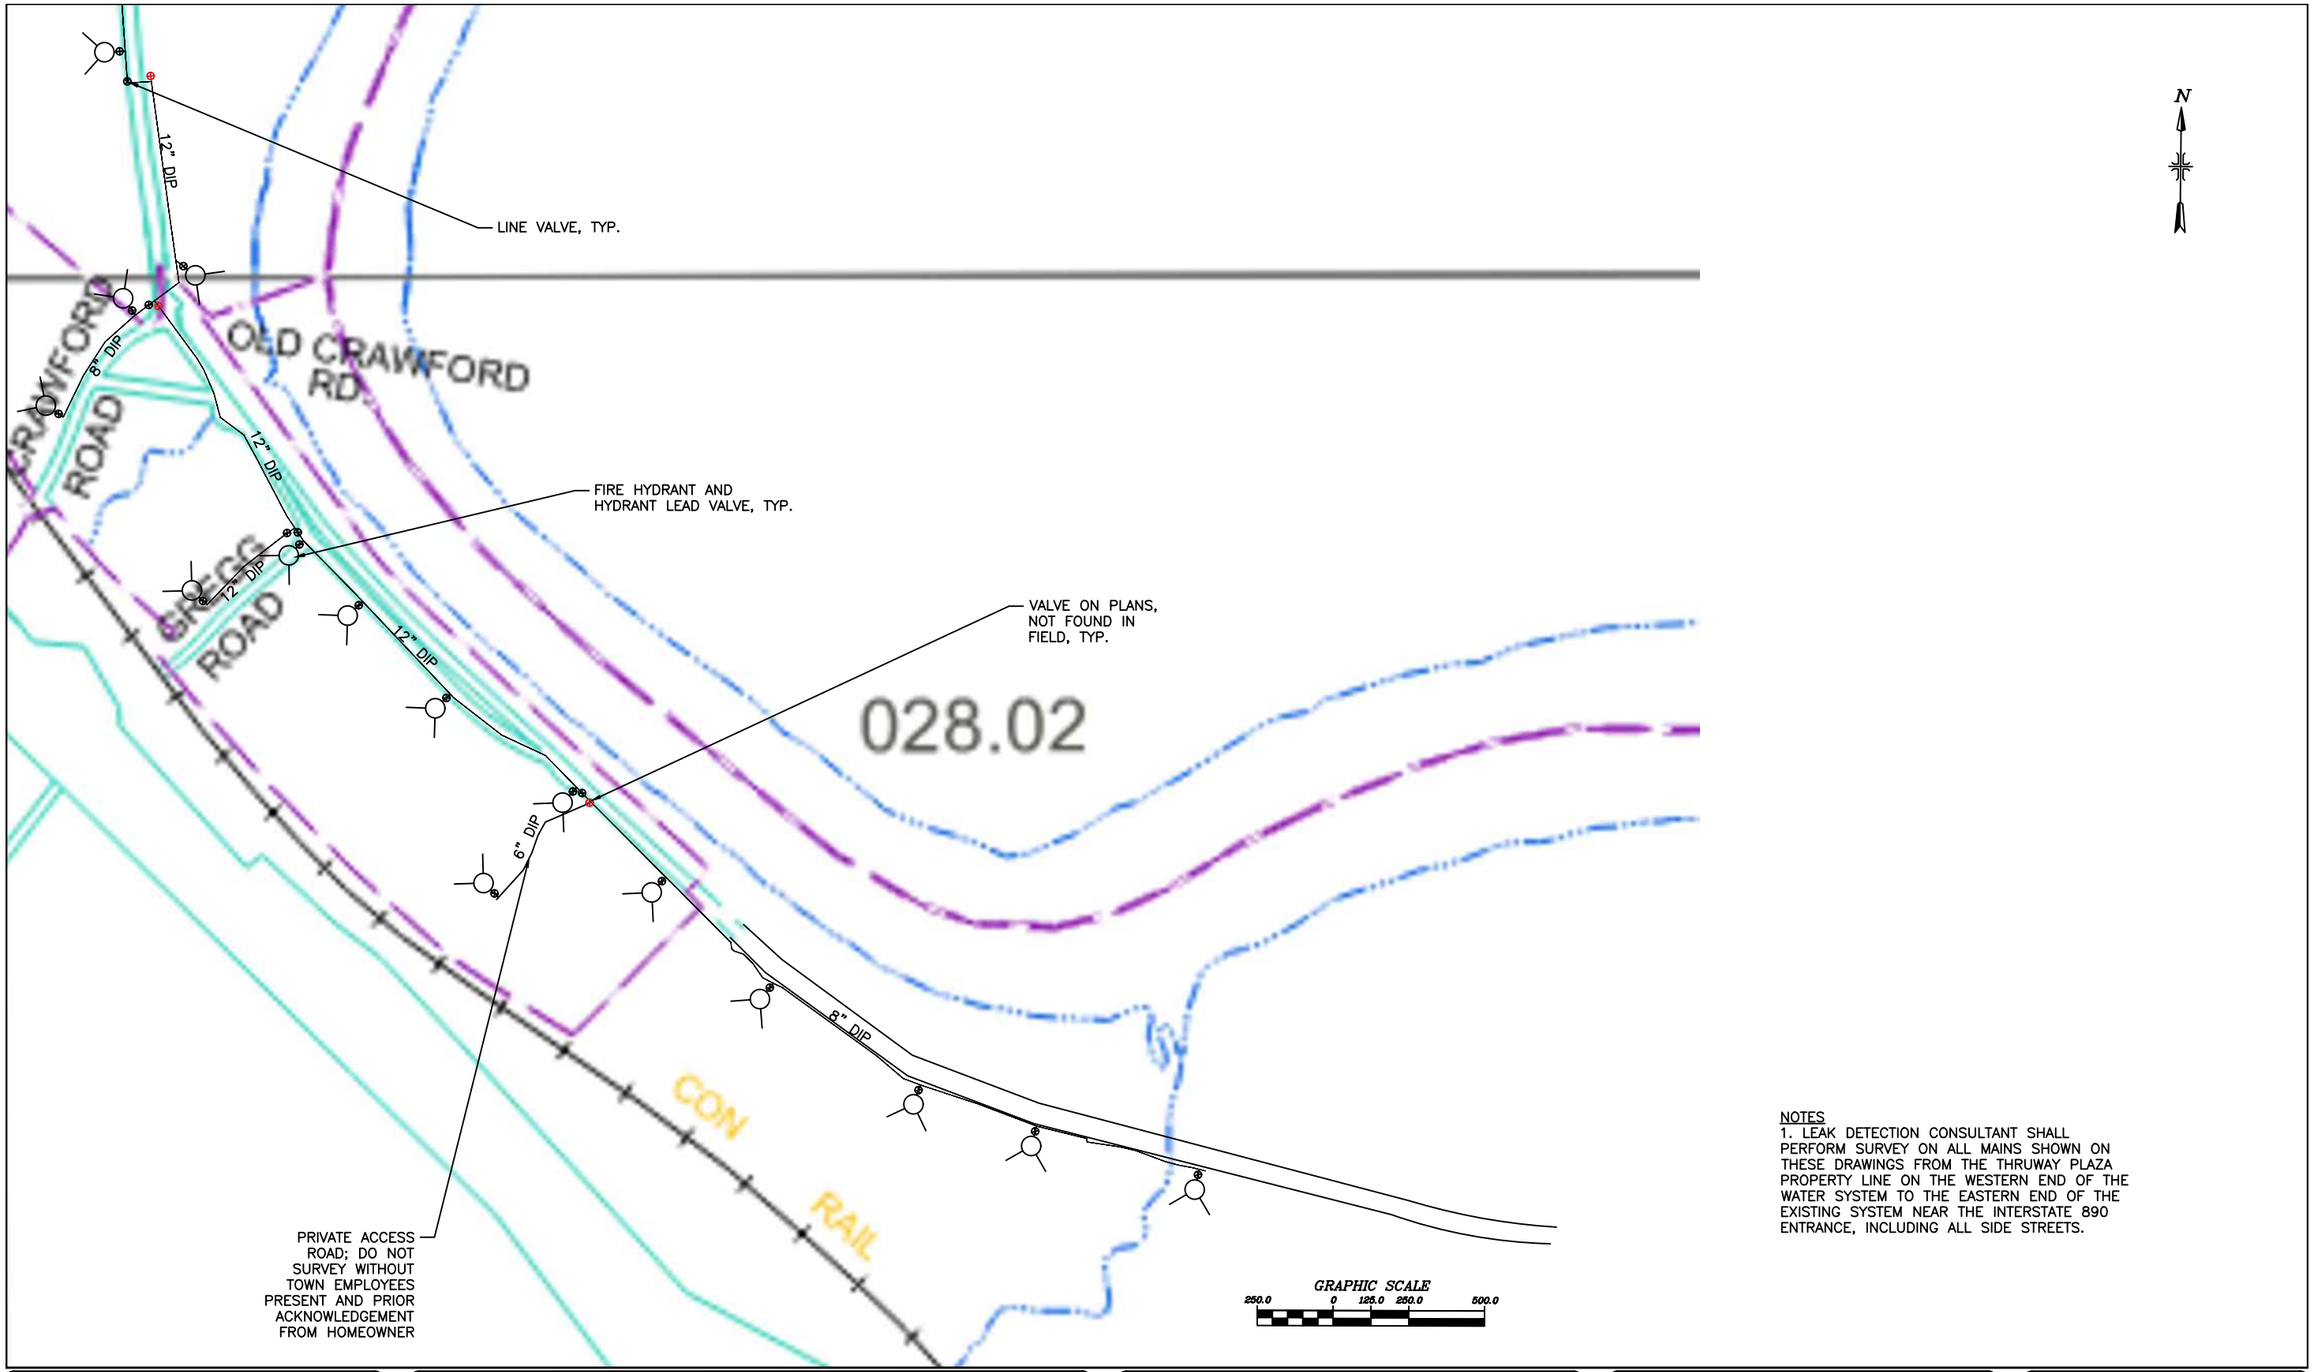

NOTES
1. LEAK DETECTION CONSULTANT SHALL PERFORM SURVEY ON ALL MAINS SHOWN ON THESE DRAWINGS FROM THE THRUWAY PLAZA PROPERTY LINE ON THE WESTERN END OF THE WATER SYSTEM TO THE EASTERN END OF THE EXISTING SYSTEM NEAR THE INTERSTATE 890 ENTRANCE, INCLUDING ALL SIDE STREETS.

NO.	DATE	REVISION	BY
00	04/2023	REVIEW ISSUE	JRS
01	05/2023	BID ISSUE	JRS

PRIME AE®
KB Group of NY, Inc. dba PRIME AE Group of NY
Albany Office
100 Great Oaks Blvd | Suite 114 | Albany, New York 12203
Ph: 518 382 1774 www.primeeng.com

PROJ. ENGR.: MAL | DRAWN BY: JRS | CHECKED BY: DPC

JEFFREY D. TRACEY PROFESSIONAL ENGINEER NO. 080621 STATE OF NEW YORK
UNAUTHORIZED ALTERATIONS TO THIS DOCUMENT IS A VIOLATION OF SECTION 7209 SUBDIVISION 2 OF NEW YORK STATE EDUCATION LAW

TOWN OF ROTTERDAM
SCHENECTADY COUNTY

ROTTERDAM JUNCTION WD3&4
LEAK DETECTION SURVEY

SHEET TITLE:
WATER SYSTEM MAP - SECTION 5

SCALE: AS SHOWN
FILE NO.: 23350-140
DATE: MAY 2023
SHEET NO.: 5

RESOLUTION NO. 205.23

TO ACCEPT AND AWARD BID FOR 6.3MM POLYMER-MODIFIED HOT MIX ASPHALT HIGHWAY RESURFACING

WHEREAS, Pursuant to notice duly published according to Section One Hundred Three of the General Municipal Law of the State of New York, the Town of Rotterdam on Tuesday, June 6, 2023 posted an official report of all bid submissions received to the Empire State Purchasing Group on BidNet (https://bidnetdirect.com/townofrotterdam). Additionally, the official bid report and all bids were made available in the Office of the Town Clerk for public inspection upon request for the purchase by the Town of Rotterdam of the following:

6.3MM POLYMER-MODIFIED HOT MIX ASPHALT HIGHWAY RESURFACING

THEREFORE, UPON MOTION OF Councilmember _____,

seconded by Councilmember _____,

BE IT RESOLVED BY THE TOWN BOARD AS FOLLOWS:

SECTION 1. The Town Board of the Town of Rotterdam does hereby accept and award the bid for 6.3mm Polymer-Modified Hot Mix Asphalt Highway Resurfacing for the Town of Rotterdam to Callanan Industries, Inc., P.O. Box 15097, Albany, NY 12212, at the mutual consent of both the Town and Callanan Industries, Inc.

SECTION 2. The Supervisor of the Town of Rotterdam is hereby authorized to execute a contract with said bidder in accordance with the terms of the bid proposal as submitted. Summary of bid prices are on file in the Town Clerk's office.

SECTION 3. This resolution shall become effective June 14, 2023.

DATED: June 14, 2023

NAME	AYES	NOES	ABSTAIN
Christou			
Miller-Herrera			
Dodson			
Mastroianni			
Collins			

TOWN OF ROTTERDAM

John F. Kirvin Government Center • 1100 Sunrise Boulevard • Rotterdam, NY 12306
Telephone: 518-355-7575 • Fax: 518-355-7976 • Website: www.rotterdamny.org

LEGISLATIVE REQUEST FORM

DATE:	June 9, 2023
TO:	Town Board
FROM:	Larry Lamora, Highway Superintendent
TITLE OF REQUEST:	To Accept and Award Bid for 6.3MM Polymer-Modified Hot Mix Asphalt Highway Resurfacing
TOWN BOARD MEETING:	June 14, 2023
Background Information:	The Town Board called for Bids for 6.3mm Polymer-Modified Hot Mix Asphalt Highway Resurfacing on May 24, 2023.
Evaluation/Analysis:	Proper Bidding Process
Recommendation(s):	To award bid for **6.3MM Polymer-Modified Hot Mix Asphalt Highway Resurfacing** to Callanan Industries, Inc., P.O. Box 15097, Albany, NY 12212, as they provided the lowest responsible bid.
Attachment/Document(s):	Bid Results
Compliance with Purchasing Policy:	Yes
Effect(s) on Existing Law(s):	General Municipal Law 103 and Town Purchasing Policy
LEGISLATION WILL BE PREPARED BY:	Supervisors Office

BID FOR 6.3 POLYMER-MODIFIED HOT MIX ASPHALT HIGHWAY RESURFACING- 2023

BID FOR: Hot Mix Asphalt Highway Resurfacing
DATE OF TB MTG. & RESOLUTION #: 5/24/2023 Res. #187.23
DATE BID PACKETS BECOME AVAILABLE: 5/25/2023

DATE PUBLISHED IN NEWSPAPER: 5/26/2023
DATE & TIME BIDS TO BE OPENED: 6/6/2023 @ 10:00 am

# Rec	Dropped off & Time Received @TC Office	Initials	Company/Firm/Email	Address	Contact	Phone #	Contract #s	BID Amount	Comments
1	6/6/2023 at 9:38 am	DMM	Empire Paving chris@empirepaving.net	1900 Duanesburg Road Duanesburg, NY 12056	Chris Longo	518-356-1119		$8.13/Sq Yd	
2	6/6/2023 at 9:50 am	DMM	New Castle Paving, LLC sradloft@newcastlepaving.com	1 Madison Street, Ste 100 Troy, NY 12180	Steven Radloft	518-275-0226		$8.25/Sq Yd	
3	6/6/2023 at 9:55 am	DMM	Callanan Industries, Inc. nduncan@callanan.com	P.O. Box 15097 Albany, NY 12212	Nick Duncan	518-374-2222		$8.10/Sq Yd	

BidPacket elatedItems/AllBidDoc/BidSheetTemplate

CALLANAN INDUSTRIES

Town of Rotterdam

Highway Department
Request for Bids

6.3mm Polymer-Modified Hot Mix Asphalt Highway Resurfacing

Bid Opening:
Tuesday, June 6, 2023
@ 10:00 a.m.

INSTRUCTIONS TO BIDDERS:

1. All bids must be submitted before **10:00 a.m. on June 6, 2023,** the day of opening.

2. Electronic and in person proposals for the furnishing and delivery of goods/services as required for the Town of Rotterdam, as set forth in the specifications prepared by the Town Board and received by **10:00 a.m. June 6, 2023** will be opened electronically and in person at that time, via Empire State Purchasing Group on the BidNet website (http://www.bidnetdirect.com/townofrotterdam). The Town Board will subsequently post an official report to the Empire State Purchasing Group on BidNet by the close of business the same day, of all bid submissions received. Additionally, the official bid report and all bids shall be available in the Office of the Town Clerk for public inspection during regular business hours.

3. Digital Copies of Drawings and Specifications may be obtained from the Empire State Purchasing Group on BidNet at http://www.bidnetdirect.com/townofrotterdam. Copies of RFP documents obtained from any other source are not considered official copies. The Town of Rotterdam cannot guarantee the accuracy of any information not obtained from the BidNet Direct website and is not responsible for any errors contained by any information received from an alternate source. Only those vendors who obtain ITB, RFP or RFQ documents from the BidNet system are guaranteed to receive addendum information, if such information is issued. If you obtain the document(s) from a source other than the source indicated, it is recommended that you register on the Empire State Purchasing Group website, http://www.bidnetdirect.com/new-york and obtain an official copy.

4. Purchases made by the Town of Rotterdam are not subject to State or local taxes or Federal excise taxes. Exemption certificates will be furnished upon request.

5. An "Affidavit of Non-Collusion" is attached and forms a part of this bid proposal. By submission of this bid, each bidder and each person signing on behalf of any bidder, certifies under penalty of perjury, that to the best of his/her knowledge and belief that the prices of the bid have been arrived at independently without collusion, consultation, communication or agreement, for the purpose of restricting competition, as to any matter related to such prices with any other bidder or competitor; that the prices quoted have not and will not be disclosed prior to opening, directly or indirectly, to any other bidder or competitor; that no attempt has been or will be made to induce any other person, partnership or corporation to submit or not submit a bid for the purpose of restricting competition. Each bidder must state that no officer of the Town of Rotterdam or member of the Town Board is directly or indirectly interested in the proposal. Failure to sign this statement will constitute grounds for rejection of bid.

6. Each bidder must acknowledge receipt of and comply with the Town's Non-Discrimination and Harassment (Including Sexual Harassment) in the Workplace policy.

7. Bid proposals shall remain firm, pending bid award, for a period not to exceed thirty (30) days from the bid opening date.

8. The Town Board reserves the right to reject any or all bids and re-advertise.

9. All bids are to be on the basis of delivery prepaid to destination, which shall be buildings of the Town of Rotterdam as specified (if applicable).

10. Delivery(if applicable): Time is of the essence. Material is required as soon as possible and guaranteed date of delivery may be taken into consideration in making award. Upon failure to make delivery as promised, the Town Board of the Town of Rotterdam, New York, may consider the contract breached and will then feel free to go into the open market and to maintain an action against the contractor to recover any differences which the Town Board might stand to lose between the contract price and the market price.

11. Where items or articles or equipment or supplies are designated as manufactured by a specific manufacturer, it is to be understood that the articles as specified represent an accepted standard. Where certain brands of materials, apparatus, or equipment are specified, such goods have been selected in order to establish a standard for the particular service required, but it is not the intention to limit competition thereby. If the bidder proposes to furnish the article which is specified, he is to fill in the amount on the line indicated. If he desires to bid on a substitute for the article specified, which is claimed to be equivalent to the standard specified, the amount should be recorded and also identified as "substitute" bid and furnish the required information relating to the manufacturer. In cases where the bid is based upon a substitute article, the bidder will be asked to submit a sample. Samples will be returned, if desired, as soon as the award is made.

12. The Town Board of the Town of Rotterdam reserves the right to waiver any informalities on bids received, and to accept reasonable substitutes for specified items as long as such substitutes in no way affect the performance of the item for which the bid has been requested.

13. The approximate quantities shown in the bidding documents are not meant to imply that said quantities will in fact be purchased. Payment will be based on an "as delivered" basis at the facilities listed using actual quantities received/installed.

14. Failure to adequately and fully complete the bid packet and/or questions contained in the RFP shall be disqualified and the bid shall be rejected.

TOWN OF ROTTERDAM

BID FORM

The undersigned has read, understands, and agrees to all conditions of this proposal and will furnish material as follows:

Highway Department

Bid Sheets & Specifications For 6.3mm Polymer-Modified Hot Mix Asphalt

Highway Resurfacing

The entire bid is strictly in accordance with the specification set forth in the bid documents herein.



Signature Buck Hellwig, General Manager

Callanan Industries, Inc.
Name of Company or Corporation

PO Box 15097
Address

Albany, NY 12212
City ***State*** ***Zip***

estimating@callanan.com
Email

I understand if I am chosen as the lowest responsible bidder, that I must comply with all federal, state, and local laws, as well as rules, regulations, policies and guidance, including the State of New York's newly released guidance on sexual harassment. By submitting a bid, I acknowledge receipt of the Town of Rotterdam *"Non-Discrimination and Harassment (Including Sexual Harassment) in the Workplace"* Policy.

BID
6.3MM Polymer-Modified Hot Mix Asphalt

Bidder will provide and install material for a price of:

Price per Square Yard

Town Roads $ 8.10 /SY

Bidder shall honor bid price for one year from date of bid opening by the Town of Rotterdam.

Roads to be Paved:

The Highway Superintendent of the Town of Rotterdam shall designate the specific Roads in the Town to be paved. Additional Roads may be added or deleted, contingent upon the bid results. All measurements provided by the town are only estimates and the contractor will be responsible for final measurements verified by the town.

Town of Rotterdam Paving 2023

All road pricing will reflect the cost of paving cul-de-sacs and side wings with transition of driveways, sidewalks, and intersections to be completed at time of paving.

POTENTIAL ROADS TO BE PAVED FOR 2023 LISTED ON NEXT PAGE:

SPECIFICATIONS PROPOSAL FOR:
Furnishing Rotterdam Highway Department
54 Duanesburg Road, Schenectady, NY 12306

6.3mm POLYMER-MODIFIED HOT MIX ASPHALT

It is the intent of this specification to describe the requirements for furnishing and applying 6.3mm Polymer-Modified Hot Mix Asphalt Treatment to the Town of Rotterdam and any other municipality.

DESCRIPTION:

This work shall consist of developing Polymer-Modified H.M.A. mixture using the Superpave Mix Design procedure detailed in NYSDOT Standard Specifications except as modified in these specifications. Polymer-Modified H.M.A pavement course shall be constructed in accordance with these specifications and in reasonably close conformity with the required lines, grades, thicknesses, and typical sections shown on the plans or established by the Highway Superintendent. This is a performance-based specification in which the Contractor is responsible for compacting the pavement to a specified density requirement. Written instructions for determining pavement density are available from the Regional Materials Engineer or the Director, Materials Bureau.

MATERIAL:

6.3 Polymer-Modified Mixture

The materials specification shall be as per special specification Item 402.06830318 provided herein. Plant production quality adjustment item does not apply.

TACK COAT:

The materials and composition for the above items shall meet the requirements specified in the N.Y.S. Department of Transportation Standard Specifications Construction and Materials, Item 407.0102 provided herein.

WEATHER LIMITATIONS:

Refer to the NYSDOT Standard specifications for weather limitations.

NOTIFICATION AND TRAFFIC CONTROL:

Town of Rotterdam will provide resident notification as well as required traffic control.
Please see Highway Superintendent to Coordinate.

KEY-CUTS:

The successful bidder will be responsible for cutting of keyways/rebates at any and all existing

pavement, intersections and or Driveways. All keyways to be 3-4 feet wide and taper from 0 inches to 1.5 inches minimum in depth to provide for a smooth transition between existing asphalt and new asphalt. Keyways/rebates are to be milled prior to the day of paving. Keyways/rebates are to be straight. Where applicable curves will be permitted. These locations are to be coordinated with the Highway Superintendent, no exceptions. Roadway side wings to be paved consistent with roadway paving.
The Town of Rotterdam will provide a Flagger and Sweeper for Keyway Cuts.

METHOD OF MEASUREMENT:
The quantity under this item will be the number of square yards completed and accepted in place. The width of the pavement course will be the width shown on the plans or as otherwise directed by the Highway Superintendent. The length will be measured along the center line of each roadway or ramp. The thickness of the pavement course shall be 1.25" (135lbs. per square yard.) The quantities may be adjusted for changes and thickness. As per the approval of the Highway Superintendent of the Town of Rotterdam.

BASIS OF PAYMENT:
The accepted quantities of 6.3mm Polymer-Modified Hot Mix asphalt pavement course will be paid for per square yard per project. A project is defined as any work requiring a single mobilization. Price includes furnishing and installing a truing and leveling course as needed to fill depressions and promote positive drainage furnishing materials, equipment, labor, and tack coat, as required, and all incidentals necessary to complete this work. If the Highway Superintendent determines the quantity of material needed exceeds the 1.25" thickness (135lbs. per square yard) of the plan quantity, the compensation due to the contractor will be adjusted accordingly. Town of Rotterdam will provide risers for manholes, catch basins, and water valves for the Contractor to install during paving.

NOTE:
The Asphalt Bid Price is fixed and is not subject to the formula as called for by the New York State Department of Transportation for the material purchased at the date of bid.

ADDITIONAL CONSTRUCTION:
The contract will contain a provision whereby the Town may order additional highway construction to be performed by the contractor during the 2023 paving season pursuant to and consistent with terms, conditions, and specification of the contract, provided the cost of the same is within the amount appropriated and provided for highway construction in the 2023.

DAILY WEIGHT RECORD:
The Contractor shall keep and supply a daily record of the weight of product applied by road name together with scale tickets by truck for aggregates utilized. This information shall be provided to the Highway Superintendent daily.

POTENTIAL ROADS TO BE PAVED FOR 2023:

	STREET	LENGTH (FT)	WIDTH (FT)	SQFT	SQYD	START	END	WIDTH	LENGTH	AREA (SY)	AMOUNT
1	Newell Road	1380	20	27600	3066.67	Bluff Rd.	Dead End	20	1380	3067	$ 24,840.00
2	Groveland Ave	825	20	16500	1833.33	Bluff Rd.	Valleyview Ave.	20	825	1833	$ 14,850.00
3	Viewland Ave	860	20	17200	1911.11	Gordon Rd.	Valleyview Ave.	20	860	1911	$ 15,480.00
4	Valley View Ave	1770	20	35400	3933.33	Gordon Rd.	Bluff Rd.	20	1770	3933	$ 31,860.00
5	Bluff Road	1100	25	27500	3055.56	Gordon Rd.	Valleyview Ave.	25	1100	3056	$ 24,750.00
6	Sylvia Lane	2200	36	79200	8800.00	Gordon Rd.	Dead End	36	2200	8800	$ 71,280.00
7	Gobusky Ct.	325	35	11375	1263.89	Sylvia Ln.	Loop	35	325	1264	$ 10,237.50
8	Iovinella Court	350	35	12250	1361.11	Sylvia Ln.	Loop	35	350	1361	$ 11,025.00
9	Manas Drive	2425	34	82450	9161.11	Van Wormer Rd.	Loop	34	2425	9161	$ 74,205.00
10	Rockwood Lane	475	35	16625	1847.22	Tollgate Ln.	Manas Dr.	35	475	1847	$ 14,962.50
11	Tollgate Lane	778	30	23340	2593.33	Manas Dr.	Dead End	30	778	2593	$ 21,006.00
12	Brunswick Place	375	30	11250	1250.00	Van Wormer Rd.	Tollgate Ln.	30	375	1250	$ 10,125.00
13	Van Wormer Road	1250	30	37500	4166.67	Curry Rd.	Dead End	30	1250	4167	$ 33,750.00
14	Cypriana Terrace	1220	30	36600	4066.67	Helderburg Ave.	Loop	30	1220	4067	$ 32,940.00
15	Fisher Road	950	30	28500	3166.67	Helderburg Ave.	Loop	30	950	3167	$ 25,650.00
16	St. Lucille Drive	1170	30	35100	3900.00	Benjamin Pl.	Kirvin Ln.	30	1170	3900	$ 31,590.00
17	Kirvin Lane	1004	30	30120	3346.67	Cul De Sac	Cul De Sac	30	1004	3347	$ 27,108.00
18	Kelly Lane	952	30	28560	3173.33	Mary Ln.	Cul De Sac	30	952	3173	$ 25,704.00
19	Mile Standish Road	2210	30	66300	7366.67	Helderburg Ave.	Merritt Dr.	30	2210	7367	$ 59,670.00
20	Mullen Drive	465	35	16275	1808.33	Miles Standish Rd.	Continental Rd.	35	465	1808	$ 14,647.50
21	Chapel Street	670	30	20100	2233.33	Chrisler Ave.	Hamburg St.	30	670	2233	$ 18,090.00
22	Houlton Avenue	880	20	17600	1955.56	Altamont Ave.	Crane St.	20	880	1956	$ 15,840.00
23	Chepstow Road	2490	30	74700	8300.00	Patton Dr.	Hamburg St.	30	2490	8300	$ 67,230.00
24	Ireland Road	670	30	20100	2233.33	Chepstow Rd.	Butler St.	30	670	2233	$ 18,090.00
25	Bruce Street	500	32	16000	1777.78	Patton Dr.	Palazini Dr.	32	500	1778	$ 14,400.00
26	Argo Boulevard	1700	30	51000	5666.67	Clement Rd.	Hamburg St.	30	1700	5667	$ 45,900.00
27	May Avenue	810	20	16200	1800.00	Hamburg St.	East Campbell Rd.	20	810	1800	$ 14,580.00
28	Helen Street	1590	30	47700	5300.00	Palazini Dr.	Roberta Rd.	30	1590	5300	$ 42,930.00
29	Patricia Lane	257	20	5140	571.11	Helen St.	Argo Blvd.	20	257	571	$ 4,626.00
30	Circle Drive	350	20	7000	777.78	Helen St.	Helen St.	20	350	778	$ 6,300.00

*****ALL MEASUREMENTS ARE ESTIMATES - CONTRACTORS WILL NEED TO VERIFY ALL MEASUREMENTS BEFORE BIDDING*****

Bidder shall honor bid price for one year from date of bid opening by Town of Rotterdam.

Callanan Industries, Inc. Date: June 6, 2023
Legal Name of Person, Partnership or Corporation

By: _____
Authorize Signature

By: Buck Hellwig, General Manager
Type or Print Name of Signature and Title

ADDRESS:

Street: PO Box 15097

City: Albany State: NY Zip Code 12212

Phone Number: (518) 374-2222

Facsimile Number: 518-381-6779

Federal Employer Identification Number: 14-1539261

End of bid form

In addition to the bid form, the contractor shall submit a resolution authorizing submission of bid, waiver of immunity clause, and non-collusive bidding certification.

RESOLUTION AUTHORIZING SUBMISSION OF BIDS BY CORPORATION AND EXECUTION OF NON-COLLUSION CERTIFICATE AND WAIVER OF IMMUNITY CLAUSE

Resolved that Buck Hellwig be authorized to sign and submit the bid or proposal of this corporation for Callanan Industries, Inc. Town of Rotterdam, New York, Schenectady County, and to include in such bid or proposal the certificate as to non-collusion and waiver of immunity clause required by Section 103 of the General Municipal Law as the act and deed of such corporation, and for any inaccuracies or misstatements in such certificate this corporate bidder shall be liable under the penalties of perjury.

The foregoing is a true and correct copy of the resolution adopted by Callanan Industries, Inc. corporation at a meeting of its board of directors held on the 19 day of November, 2023.

(SEAL OF THE CORPORATION)

Signature of Secretary Mike Jeune, Treasurer

INDIVIDUAL EXECUTION OF NON-COLLUSION CERTIFICATE AND WAIVER OF IMMUNITY CLAUSE

I, Buck Hellwig hereby sign and submit this bid or proposal for Callanan Industries, Inc. Town of Rotterdam, New York, Schenectady County, and to include in such bid or proposal the certificate as to non-collusion and waiver of immunity clause required by Section 103 of the General Municipal Law as the act and deed of this individual, and for any inaccuracies or misstatements in such certificate this individual bidder shall be liable under the penalties of perjury.

Signature of Individual Buck Hellwig, General Manager

June 6, 2023
Date

TOWN OF ROTTERDAM WAIVER ON IMMUNITY CLAUSE

The undersigned bidder agrees to sign a Waiver of Immunity Clause agreeing if called before a Grand Jury to testify concerning the bid or contract, to sign a Waiver of Immunity against Criminal transaction, bid or contract:

Name of Firm: Callanan Industries, Inc.

Signed by: Buck Hellwig Title: General Manager

Signature: Date: June 6, 2023

NON-COLLUSION BIDDING CERTIFICATION

A. By submission of this bid, each bidder and each person signing on behalf of any bidder certifies, an in the case of a joint bid, each party thereto certifies as to its own organization, under penalty of perjury; that to the best of knowledge and belief:

1) The prices in this bid have been arrived at independently without collusion, consultation, communication, or agreement, for the purposes of restricting competition, as to any matter relating to such prices with any other bidder or with any competitor;

2) Unless otherwise required by law, the prices which have been quoted in this bid have not been knowingly disclosed by the bidder and will not knowingly be disclosed by the bidder prior to opening, directly or indirectly, to any other bidder or to any competitor; and

3) No attempt has been made or will be made by the bidder to induce any other person, partnership or corporation to submit or not to submit a bid for the purpose of restricting competition.


B. A bid shall not be considered for award nor shall any award be made where (A), (1), (2), and (3) above have not been complied with; provided however, that if in any case the bidder cannot make the foregoing certificating, the bidder shall so state and shall furnish with the bid a signed statement which sets forth in detail the reason therefore. Where (A), (1), (2), and (3) above have not been complied with, the bid shall not be considered for award nor shall any award be made unless the head of the purchasing unit of the political subdivision, public department, agency or official thereof to which the bid is made or his designee, determines that such disclosure was not made for the purpose of restricting competition.

C. The fact that the bidder (A) has published price lists, rates or tariffs governing items being procured, (B) has informed prospective customers of proposed or pending publication of new or revised price lists for such items or (C) has sold the same item to other customers at the same prices being bid, does not constitute, without more, a disclosure within the meaning subparagraph (A)(1).

D. Any bid hereafter made to any political subdivision of the state or any public department, agency or official thereof by a corporate bidder for work or state services performed or to be performed or goods sold or to be sold, where competitive bidding is required by statute, rule, regulation, or local law, and where such bid contains the certification referred to in subdivision one (1) of this section, shall be deemed to have been authorized by the board of directors of the bidder, and such authorization shall be deemed to include the signing and submission of the bid and the inclusion therein of the certificate as to non-collusion as the act and deed of the corporation.

Name of Firm: Callanan Industries, Inc.

Signed by: Buck Hellwig Title: General Manager

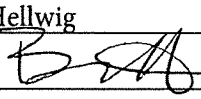Signature:  Date: June 6, 2023

Email: estimating@callanan.com

GENERAL REQUIREMENTS:

1. It is the intent of this Request for Bids that all political subdivisions and districts be entitled to make purchase of materials, equipment, or supplies from the resulting bid award upon mutual agreement with the vendor.

2. Where contractor supplies labor, all New York State labor requirements, including Prevailing Wage Requirements shall be applicable and enforced. Weekly payroll sheets must be submitted prior to payment.

3. The contractor shall, at a minimum carry the following insurance coverage; Liability Insurance $1 million/occurrence and $2 million/aggregate; Automotive Coverage $1 million.; Certificate of Workers Compensation Insurance. Town of Rotterdam shall be named as additional insured. Proof of insurance must be submitted to the Town with bid package.

4. In the event of a breach by CONTRACTOR, CONTRACTOR shall pay to the TOWN all direct and consequential damages caused by such breach, including, but not limited to, all sums expended by the TOWN to procure a substitute contractor to satisfactorily complete the contract work.

5. The Contractor shall keep and supply a daily record of the weight of product applied by road name together with scale tickets by truck for aggregates utilized. This information shall be provided to the Highway Superintendent daily.

6. Bidder shall honor bid price for one (1) year from the date of the bid opening at the mutual consent of both the Town and the Contractor.

7. The asphalt prices are fixed and not subject to any formula as per the NYSDOT specifications.

8. Non-Appropriations Clause: Notwithstanding anything contained herein to the contrary, no default shall be deemed to occur in the event no funds or insufficient funds are appropriated and budgeted by or are otherwise unavailable to the Town for payment under this Agreement. The Town will immediately notify the Contractor of such occurrence and this Agreement shall terminate on the last day of the fiscal period for which appropriations were received without penalty or expense to the Town of any kind

whatsoever, except as to those portions herein agreed upon for which funds shall have been appropriated and budgeted.

9. Qualifications of Bidder: The Town may make such investigations as it deems necessary to determine the ability of the Bidder to perform the work. The bidder shall furnish the Town, within five (5) days of a request, all such information requested to complete the investigation. Conditional bids will not be accepted.

10. Disqualifications
    a. Bids received from bidders who have previously failed to complete contracts within the time required, or who have previously performed similar work in an unsatisfactory manner, may be rejected. A bid may be rejected if the bidder cannot show that it has the necessary ability, plant, and equipment to commence the work at the time prescribed and thereafter to perform and complete the work at the rate or within the time specified. A bid may be rejected if the bidder is already obligated for the performance of other work which would delay the commencement, performance, or completion of the work.
    b. The Town reserves the right to reject any bid if the information submitted by, or investigation of, such bidder fails to satisfy the Town that such bidder is properly qualified to carry out the obligations of the contract and to complete the work contemplated therein.
    c. Bids may be considered irregular and may be subject to rejection for the following reasons:
        i. If the bid is on a form other than that furnished by the Town, is altered, or if any part of the bidding documents is detached.
        ii. If there are unauthorized additions conditions or alternate pay items, or irregularities of any kind which make the bid incomplete, indefinite, or otherwise ambiguous.

11. Non-Collusive Bidding Certificate: All bidders bidding under the provisions of the specifications are subject to the provisions of Section 103 of the General Municipal Law of the State of New York. A signed Non-Collusive Bidding Certificate is required to be submitted with each bid on the form provided by the Town.

12. Bid Form
    a. Bid form is attached hereto.
    b. Bids must be made on the Bid Form provided by the Town. The Bid Form must be completed in ink or by typewriter. The Bid Form must also be signed by an authorized representative of the bidder.
    c. Bids by corporations must be executed in the corporate name by the president or a vice president (or other corporate officer accompanied by evidence of authority to sign on behalf of the corporation) and the corporate seal must be affixed by the secretary or an assistant secretary. The corporate address and state of incorporation must be shown below the signature.
    d. Bids by partnerships must be executed in the partnership name and signed by a partner, whose title must appear under the signature. The official address of the partnership must be shown below the signature.
    e. All names must be printed or typed below the signature.
    f. The bid must contain an acknowledgement of receipt of all Addenda (the number of which will be filled in on the Bid Form).
    g. The address to which communications regarding the bid are to be directed must be included on the Bid Form.

13. Bid Evaluation
    a. Bids shall remain valid until:
        i. The execution of a contract by the Town
        ii. The award of a purchase order by the Town
        iii. As otherwise rejected by the Town; or
        iv. 45 days after bid opening
    b. Bids received will be evaluated by the Town of Rotterdam and will be based, as a minimum, upon the following criteria:
        i. Lowest total bid cost and projected timetable for completion of services and/or delivery of goods described herein;
        ii. Completeness of the bid

14.Modification and Withdrawal of Bids
    a. Bids may be modified or withdrawn at any time prior to the opening of bids by an appropriate document duly executed (in the matter that a bid must be executed) and delivered to the place where bids are to be submitted.
    b. If, prior to awarding of the contract or within three (3) days after opening, whichever period is shorter, any bidder files a duly signed

written notice with the Town and promptly thereafter demonstrates to the reasonable satisfaction of the Town that there was a material and substantial mistake in the preparation of its bid, that bidder may withdraw its bid.

15. Award of Bid

a. Award will be made as determined to be in the best interest of the Town.
b. All offers received shall be net cost to the Town. The Town shall not be responsible for any additional costs; including, but not limited to, overtime required by the vendor to meet the appropriate deadlines.
c. The apparent successful Bidder will be issued a Notice of Award in the form of a Town purchase order or contract. Purchase orders are issued with an expected term of thirty (30) days from receipt of all items.
d. The Town reserves the right to purchase items pursuant to General Municipal Law 104 from New York State Contracts, County Contracts, or New York State Preferred Sources within its discretion.
e. No successful bidder to whom a contract or purchase order is let, granted or awarded, shall assign, transfer, convey, sublet, or otherwise dispose of same, or of its right, title, and interest herein, including the performance of the contract or purchase order or the right to receive monies due or to become due, or of its power to execute the contract or purchase order without prior written consent of the Town. In the event the contractor shall without prior written consent assign, transfer, convey, sublet, or otherwise dispose of the contract or purchase order or of its right, title and interest therein, including the performance of the contract or purchase order or the right to receive monies due or to become due, or its power to execute such contract or purchase order to any other person or corporations, or upon receipt by the Town of an attachment against the Successful Bidder, the Town shall be relieved and discharges from any and all liability and obligation growing out of such contract or purchase order to such contractor, and the person or corporation to which such contract or purchase order shall have been assigned, its assignees, transferees or sub leases shall forfeit and lose all monies theretofore assigned under the contract or purchase order, except so much as may be required to pay its employees.

16. Indemnification: The successful bidder shall indemnify, save, and hold harmless the Town of Rotterdam, its officers, agents, servants, and employees from any and all liability for anything and everything whatsoever arising from loss or damage due to any act or omission of the Contractor, its clients, agents, or employees.

17. Anti-Discrimination Clause
    a. Pursuant to Section 220-E of the NYS Labor Law, regarding provisions in contracts prohibiting discrimination on account of race, creed, color, or national origin in employment of citizens upon public works, the Contractor agrees;
    b. That in the hiring of employees for the performance of work under this contract or any subcontract hereunder, no contractor, subcontractor, nor any person acting on behalf of such contractor or subcontractor, shall by reason of race, creed, color, disability, gender, marital status, military status, sexual orientation, or national origin discriminate against any citizen of the state of New York who is qualified and available to perform the work which the employment relates;
    c. That no contractor, subcontractor, nor any person on his behalf shall, in any manner, discriminate against or intimidate any employee hired for the performance of work under this contract on account of race, creed, color, disability, gender, marital status, military status, sexual orientation or national origin.

18. Iranian Energy Sector Divestment
    a. Contractor/Proposer hereby represents that said Contractor/Proposer is familiar with the New York State General Municipal Law Section 103-g entitled: Iranian Energy Sector Divestment", in that said Contractor/Proposer has not:
        i. Provided goods or services of $20 Million or more in the energy sector of Iran including but not limited to the provision of oil or liquified natural gas tankers or products used to construct or maintain pipelines used to transport oil or liquefied natural gas for the energy sector of Iran.
        ii. Acted as a financial institution and extended $20 Million or more in credit to another person for forty-five (45) days or more if that person's intent was to use the credit to provide goods or services in the energy sector in Iran.

b. Any Contractor/Proposer who has undertaken any of the above is identified on a list created pursuant to Section 165-a (3)(b) of the New York State Finance Law as a person engaging in investment activities in Iran, shall not be deemed a responsible bidder pursuant to Section 103 of the New York State General Municipal Law.

903 Non-Discrimination and Harassment (Including Sexual Harassment) in the Workplace

Policy Statement – It is the policy of the Town of Rotterdam to promote a productive work environment and to prohibit conduct by any Elected Official or employee (as defined in Section 104 of the Employee Handbook) that disrupts or interferes with another's work performance or that creates an intimidating, offensive, or hostile work environment. In keeping with this goal, the Town is committed to educate Elected Officials and employees in the recognition and prevention of workplace discrimination and harassment, including sexual harassment, and to provide an effective means of eliminating such discrimination and harassment from the workplace. In short, the Town does not tolerate any form of discrimination or harassment, including sexual harassment, and will take all steps necessary to prevent and stop the occurrence of such activity in the workplace. The accompanying complaint procedure is intended to provide an effective mechanism for reporting, and resolving promptly, complaints of discrimination and harassment, including sexual harassment, without any risk of repercussion to any individual covered by this policy who, in good faith, files such complaint.

Applicability of Policy – This policy applies to all Elected Officials, Appointed Members of Boards and Commissions, employees, supervisors, and Department Heads, whether employed full or part-time, temporary or seasonal, paid or unpaid interns, volunteers, and those employed by companies contracting to provide services in the workplace. Depending on the extent of the Town's exercise of control, this policy may be applied to the conduct of non-Town employees with respect to harassment of Town employees in the workplace.

Prohibited harassment (including sexual harassment) is not limited to the physical workplace itself. It can occur while Elected Officials, employees or other individuals covered by this policy are traveling for Town business or at Town sponsored events or parties. Calls, texts, emails, and social media usage by employees or other individuals covered by this policy can constitute workplace harassment, even if they occur away from the workplace premises, on personal devices, or during non-work hours.

Prohibited Activity – No Elected Official, employee or other individuals covered by this policy shall engage in any of the following:

- Harassment: Unwanted, unreasonable verbal or physical conduct directed toward or affecting another person that disturbs, frightens, insults, threatens, intimidates, demeans, or offends that other person, that continues or is repeated after a request to cease, and that: 1) has the purpose or effect of creating an intimidating, hostile, or offensive work environment; 2) has the purpose or effect of unreasonably interfering with an individual's work performance; or 3) otherwise adversely affects an individual's employment opportunities. Harassment includes offensive or inappropriate images or written materials or electronic communications (e.g. letters, e-mail, text messages, or graffiti) as well as bias-based harassment and sexual harassment (see below).

- Bias-Based Harassment: Harassment that denigrates, offends or shows hostility or aversion toward an individual on the basis of sex, (including gender identity and the status of being transgender), sexual orientation, race, color, national origin, religion, disability, pregnancy, age, marital status, veteran status, military status, arrest or conviction record, genetic information or predisposing characteristics, domestic violence victim status, or any other protected status. Bias-based harassment includes, but is not limited to: epithets, slurs or negative stereotyping; threatening, intimidating, or hostile acts; denigrating jokes; and written, electronic, or graphic material that denigrates, ridicules, objectifies, or shows hostility, aversion or contempt toward an individual or group and that is placed on walls, bulletin boards, lockers or elsewhere on or in the Town's premises, vehicles, or equipment, or is circulated in the workplace, including through electronic means.

- Discrimination: The Town of Rotterdam is an Equal Opportunity Employer. The Town does not unlawfully discriminate on the basis of sex, (including gender identity and the status of being transgender), sexual orientation, race, color, national origin, religion, disability, pregnancy, age, marital status, veteran status, military status, arrest or conviction record, genetic information or predisposing characteristics, domestic violence victim status, or any other protected status. Unlawful discrimination based on membership in these categories is prohibited by applicable federal, state, or local laws. This policy applies to all terms and conditions of employment, including, but not limited to, hiring, placement, assignments, compensation, promotion, transfer, training, leave of absence, and termination.

Definition of Sexual Harassment – This policy places special attention on the prohibition of sexual harassment in the workplace.

Sexual harassment is a form of sex discrimination and is unlawful under federal, state, and (where applicable) local law. Sexual harassment includes harassment on the basis of sex, sexual orientation, self-identified or perceived sex, gender expression, gender identity and the status of being transgender.

Sexual harassment includes unwelcome conduct which is either of a sexual nature, or which is directed at an individual because of that individual's sex when:

- Such conduct has the purpose or effect of unreasonably interfering with an individual's work performance or creating an intimidating, hostile or offensive work environment, even if the reporting individual is not the intended target of the sexual harassment;

- Such conduct is made either explicitly or implicitly a term or condition of employment; or

- Submission to or rejection of such conduct is used as the basis for employment decisions affecting an individual's employment.

A sexually harassing hostile work environment includes, but is not limited to, words, signs, jokes, pranks, intimidation or physical violence which are of a sexual nature, or which are directed at an individual because of that individual's sex. Sexual harassment also consists of any unwanted verbal or physical advances, sexually explicit derogatory statements or sexually discriminatory remarks made by someone which are offensive or objectionable to the recipient, which cause the recipient discomfort or humiliation, or which interfere with the recipient's job performance.

Sexual harassment also occurs when a person in authority tries to trade job benefits for sexual favors. This can include hiring, promotion, continued employment or any other terms, conditions or privileges of employment. This is also called "quid pro quo" harassment.

Any employee who feels harassed should report so that any violation of this policy can be corrected promptly. Any harassing conduct, even a single incident, can be addressed under this policy.

Examples of Sexual Harassment - The following describes some of the types of acts that may be unlawful sexual harassment and that are strictly prohibited:

- Physical acts of a sexual nature, such as:
  - Touching, pinching, patting, kissing, hugging, grabbing, brushing against another employee's body or poking another employee's body;
  - Rape, sexual battery, molestation or attempts to commit these assaults.
- Unwanted sexual advances or propositions, such as:
  - Requests for sexual favors accompanied by implied or overt threats concerning the target's job performance evaluation, a promotion or other job benefits or detriments;
  - Subtle or obvious pressure for unwelcome sexual activities.
- Sexually oriented gestures, noises, remarks or jokes, or comments about a person's sexuality or sexual experience, which create a hostile work environment.
- Sex stereotyping occurs when conduct or personality traits are considered inappropriate simply because they may not conform to other people's ideas or perceptions about how individuals of a particular sex should act or look.
- Sexual or discriminatory displays or publications anywhere in the workplace, such as:
  - Displaying pictures, posters, calendars, graffiti, objects, promotional material, reading materials or other materials that are sexually demeaning or pornographic. This includes such sexual displays on workplace computers or cell phones and sharing such displays while in the workplace.

- Hostile actions taken against an individual because of that individual's sex, sexual orientation, gender identity and the status of being transgender, such as:
    - Interfering with, destroying or damaging a person's workstation, tools or equipment, or otherwise interfering with the individual's ability to perform the job;
    - Sabotaging an individual's work;
    - Bullying, yelling, name-calling.

Prohibition Against Retaliation – Unlawful retaliation can be any action that could discourage an employee from coming forward to make or support a claim of discrimination or harassment, including sexual harassment. Adverse action need not be job-related or occur in the workplace to constitute unlawful retaliation (e.g., threats of physical violence outside of work hours).

Unlawful retaliation against any employee who has engaged in "protected activity" is strictly prohibited by this policy as well as (where applicable) federal, state, and local law. Protected activity occurs when a person has:

- made a complaint of harassment or discrimination, either internally or with any anti-discrimination agency;
- opposed harassment or discrimination by making a verbal or informal complaint to management, or by simply informing a supervisor or management of harassment or discrimination;
- reported that another employee has been subjected to harassment or discrimination;
- encouraged a fellow employee to report harassment or discrimination;
- participated in a workplace investigation regarding harassment or discrimination;
- testified or assisted in a proceeding involving harassment or discrimination under the Human Rights Law or other anti-discrimination laws.

Even if the alleged discrimination or harassment does not turn out to rise to the level of a violation of law, the individual is protected from retaliation if the person had a good faith belief that the practices were unlawful. However, the retaliation provision is not intended to protect persons making intentionally false charges of discrimination or harassment.

Reporting of Discrimination and Harassment (including Sexual Harassment) – Reports of alleged discrimination and/or harassment (including sexual harassment) or retaliation may be made verbally or in writing. A form for the submission of a written complaint is attached to this policy and individuals are encouraged to use this form. If an individual chooses to submit a verbal complaint, such complaint will be recorded by the receiver of this complaint on this form. Employees are encouraged to report incidents of discrimination, harassment (including sexual harassment), or retaliation to their Department Head and/or the Town Supervisor as soon as possible after their occurrence. If the employee's Department Head is believed to be involved in

the incident, or if the employee is not comfortable in addressing the incident with the Department Head, the report should be made directly to the Town Supervisor. If the Town Supervisor is believed to be involved in the incident or the employee is not comfortable reporting the incident to the Town Supervisor, the employee should report the incident to a member of the Town Board. Employees who believe they have been discriminated against or harassed and would like to obtain guidance as to how to proceed in filing a complaint, should contact their immediate supervisor, their Department Head, the Town Supervisor, or any member of the Town Board. Employees who work during off-hours are encouraged to contact their supervisor, their Department Head, the Town Supervisor, or any member of the Town Board at home if these individuals do not work during the employee's shift. Non-employees are encouraged to report incidents of alleged discrimination and harassment (including sexual harassment) to either the Department Head of the department where services are being provided, the Town Supervisor, or a member of the Town Board.

Supervisory Responsibility – Supervisory personnel must make every effort to ensure a work environment that is free from discrimination and harassment, including sexual harassment. Any Department Head or supervisor who receives a complaint or information about suspected prohibited activity (as outlined above), observes behavior that may constitute prohibited activity, or for any reason suspects that prohibited activity is occurring, is required to report such suspected prohibited activity to the Town Supervisor, or any member of the Town Board.

In addition to being subject to corrective action or discipline if they engaged in prohibited activity themselves, supervisory personnel will be subject to discipline for failing to report suspected prohibited activity or otherwise knowingly allowing prohibited activity to continue. Supervisory personnel will also be subject to corrective action or discipline for engaging in any form of retaliation prohibited by this policy.

Investigation of Complaint – The Town Supervisor, in consultation with the Town Board, will determine the appropriate individual(s) to conduct the investigation. All complaints pursuant to this policy, whether reported in verbal or written form, will be investigated promptly, thoroughly, and in as impartial a manner as possible. The investigation will normally include conferring with the parties involved and any named or apparent witnesses. All employees are required to cooperate in an investigation, if so directed. All persons involved, including complainants, witnesses and alleged perpetrators will be accorded due process to protect their rights to a fair and impartial investigation. All relevant materials, including all electronic communications, documents, emails or phone records that are relevant to the allegations will also be considered. A written report will be prepared documenting the results of the investigation. The individual who reported the complaint and the individual about whom the complaint was made will be notified of the final determination.

Confidentiality – Complaints of discrimination and harassment, including sexual harassment, will be handled and investigated promptly and in a manner that is as impartial and confidential as possible. In no event will information concerning a complaint be released by the Town to third parties or to anyone within the Town employment who is not directly involved in the investigation or handling of the complaint unless otherwise required by law.

Corrective Action and Discipline – Any employee who is found to have violated any aspect of this policy will be subject to corrective or disciplinary action, up to and including termination of employment, as provided by Town operating procedures, including Civil Service Law Section 75, or a collective bargaining agreement. Any Elected Official who violates this policy will be subject to remedial action as provided for and/or allowed under NYS Public Officers Law, as well as any other applicable statutes. Any vendor, supplier, visitor, customer, or other non-employee who violates this policy will be subject to remedial action, to the extent that the Town is empowered to take such action.

Legal Protections and External Remedies – Nothing in this policy should be construed as in any way limiting employees' rights to file a formal complaint with the appropriate state or federal agencies responsible for administering anti-discrimination laws. Complainants should be aware that time restrictions may apply and need to be considered.

Harassment (including sexual harassment) is not only prohibited by Town policy but is also prohibited by federal, state, and (where applicable) local law. Aside from the Town's internal process, employees may also choose to pursue legal remedies with the following governmental entities at any time.

New York State Division of Human Rights (DHR)

The Human Rights Law (HRL) applies to employers in New York State with regard to harassment and protects employees and non-employees regardless of immigration status. A complaint alleging violation of the Human Rights Law may be filed either with DHR or in New York State Supreme Court. Complaints with DHR may be filed any time within one year of the harassment. If an individual did not file at DHR, they can sue directly in state court under the HRL, within three years of the alleged discrimination. An individual may not file with DHR if they have already filed an HRL complaint in state court. Filing an internal complaint with the Town does not extend the time limits to file with DHR or in court. The one year or three years is counted from date of the most recent incident of harassment. An attorney is not needed to file a complaint with DHR, and there is no cost to file with DHR. DHR will investigate the complaint and determine whether there is probable cause to believe that discrimination has occurred. Probable cause cases are forwarded to a public hearing before an administrative law judge. If discrimination is found after a hearing, DHR has the power to award relief, which varies but may include requiring the Town to take action to stop the harassment, or redress the damage caused, including paying monetary damages, attorney's fees and civil fines.

DHR's main office contact information is: NYS Division of Human Rights, One Fordham Plaza, Fourth Floor, Bronx, New York 10458, (718) 741-8400. Contact DHR at (888) 392- 3644 or visit dhr.ny.gov/complaint for more information about filing a complaint. The website has a complaint form that can be downloaded, filled out, notarized and mailed to DHR. The website also contains contact information for DHR's regional offices across New York State.

United States Equal Employment Opportunity Commission (EEOC)

The EEOC enforces federal anti-discrimination laws, including Title VII of the 1964 federal Civil Rights Act (codified as 42 U.S.C. § 2000e et seq.). An individual can file a complaint with the EEOC anytime within 300 days from the harassment. There is no cost to file a complaint with the EEOC. The EEOC will investigate the complaint and determine whether there is reasonable cause to believe that discrimination has occurred, at which point the EEOC will issue a Right to Sue letter permitting the individual to file a complaint in federal court. The EEOC does not hold hearings or award relief but may take other action including pursuing cases in federal court on behalf of complaining parties. Federal courts may award remedies if discrimination is found to have occurred. If an employee believes that he/she has been discriminated against at work, he/she can file a "Charge of Discrimination." The EEOC has district, area, and field offices where complaints can be filed. Contact the EEOC by calling 1-800-669-4000 (1-800-669-6820 (TTY)), visiting their website at www.eeoc.gov or via email at info@eeoc.gov. If an individual filed an administrative complaint with DHR, DHR will file the complaint with the EEOC to preserve the right to proceed in federal court.

Local Protections

Many localities enforce laws protecting individuals from sexual harassment and discrimination. An individual should contact the county, city or town in which they live to find out if such a law exists.

Contact the Rotterdam Police Department

If the harassment involves physical touching, coerced physical confinement or coerced sex acts, the conduct may constitute a crime. Contact the Rotterdam Police Department.

EMPIRE PAVING

TOWN OF ROTTERDAM

BID FORM


The undersigned has read, understands, and agrees to all conditions of this proposal and will furnish material as follows:

Highway Department

Bid Sheets & Specifications For 6.3mm Polymer-Modified Hot Mix Asphalt

Highway Resurfacing

The entire bid is strictly in accordance with the specification set forth in the bid documents herein.

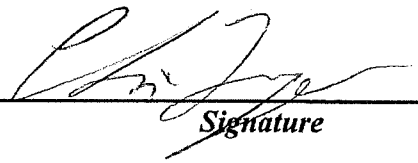

Signature

Empire Paving of Schenectady, Inc.

Name of Company or Corporation

1900 Duanesburg Road

Address

Duanesburg	NY	12056
City	***State***	***Zip***

chris@empirepaving.net

Email

I understand if I am chosen as the lowest responsible bidder, that I must comply with all federal, state, and local laws, as well as rules, regulations, policies and guidance, including the State of New York's newly released guidance on sexual harassment. By submitting a bid, I acknowledge receipt of the Town of Rotterdam *"Non-Discrimination and Harassment (Including Sexual Harassment) in the Workplace"* Policy.

BID
6.3MM Polymer-Modified Hot Mix Asphalt

Bidder will provide and install material for a price of:

Empire Paving
1900 Duanesburg Rd.
Duanesburg, N.Y. 12056

Price per Square Yard

Town Roads $ 8.13 /SY

Bidder shall honor bid price for one year from date of bid opening by the Town of Rotterdam.

Roads to be Paved:

The Highway Superintendent of the Town of Rotterdam shall designate the specific Roads in the Town to be paved. Additional Roads may be added or deleted, contingent upon the bid results. All measurements provided by the town are only estimates and the contractor will be responsible for final measurements verified by the town.

Town of Rotterdam Paving 2023

All road pricing will reflect the cost of paving cul-de-sacs and side wings with transition of driveways, sidewalks, and intersections to be completed at time of paving.

POTENTIAL ROADS TO BE PAVED FOR 2023 LISTED ON NEXT PAGE:

POTENTIAL ROADS TO BE PAVED FOR 2023:


	STREET	LENGTH (FT)	WIDTH (FT)	SQFT	SQYD	START	END	WIDTH	LENGTH	AREA (SY)	AMOUNT
1	Newell RD	1380	20	27600	3066.67	Bluff Rd.	Dead End				
2	Groveland Ave	825	20	16500	1833.33	Bluff Rd.	Valleyview Ave.				
3	Viewland Ave	860	20	17200	1911.11	Gordon Rd.	Valleyview Ave.				
4	Valley View Ave	1770	20	35400	3933.33	Gordon Rd.	Bluff Rd.				
5	Bluff Rd.	1100	25	27500	3055.56	Gordon Rd.	Valleyview Ave.				
6	Sylvia Ln.	2200	36	79200	8800.00	Gordon Rd.	Dead End				
7	Bogusky Ct.	325	35	11375	1263.89	Sylvia Ln.	Loop				
8	Iovinella Ct	350	35	12250	1361.11	Sylvia Ln.	Loop				
9	Manas Dr.	2425	34	82450	9161.11	Van Wormer Rd.	Loop				
10	Rockwood Ln.	475	35	16625	1847.22	Tollgate Ln.	Manas Dr.				
11	Tollgate Ln.	778	30	23340	2593.33	Manas Dr.	Dead End				
12	Brunswick Pl.	375	30	11250	1250.00	Van Wormer Rd.	Tollgate Ln.				
13	Van Wormer Rd.	1250	30	37500	4166.67	Curry Rd.	Dead End				
14	Cypriana Ter.	1220	30	36600	4066.67	Helderburg Ave.	Loop				
15	Fisher Rd.	950	30	28500	3166.67	Helderburg Ave.	Loop				
16	St. Lucille Dr.	1170	30	35100	3900.00	Benjamin Pl.	Kirvin Ln.				
17	Kirvin Ln.	1004	30	30120	3346.67	Cul De Sac	Cul De Sac				
18	Kelly Ln.	952	30	28560	3173.33	Mary Ln.	Cul De Sac				
19	Mile Standish Rd.	2210	30	66300	7366.67	Helderburg Ave.	Merritt Dr.				
20	Mullen Dr.	465	35	16275	1808.33	Miles Standish Rd.	Continental Rd.				
21	Chapel St.	670	30	20100	2233.33	Chrisler Ave.	Hamburg St.				
22	Houlton Ave.	880	20	17600	1955.56	Altamont Ave.	Crane St.				
23	Chepstow Rd.	2490	30	74700	8300.00	Patton Dr.	Hamburg St.				
24	Ireland Rd.	670	30	20100	2233.33	Chepstow Rd.	Butler St.				
25	Bruce St.	500	32	16000	1777.78	Patton Dr.	Palazini Dr.				
26	Argo Blvd	1700	30	51000	5666.67	Clement Rd.	Hamburg St.				
27	May Ave.	810	20	16200	1800.00	Hamburg St.	East Campbell Rd.				
28	Helen St	1590	30	47700	5300.00	Palazini Dr.	Roberta Rd.				
29	Patricia Ln.	257	20	5140	571.11	Helen St.	Argo Blvd.				
30	Circle Dr.	350	20	7000	777.78	Helen St.	Helen St.				

See Attached Sheet

ALL MEASUREMENTS ARE ESTIMATES - CONTRACTORS WILL NEED TO VERIFY ALL MEASUREMENTS BEFORE BIDDING

6.3mm HMA

Unit Price **$8.13 /sy**

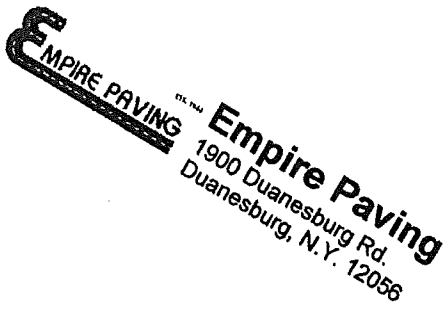

Road	Area (SY)	Approx. Amount
Newell Rd	3066.67	$ 24,932.03
Groveland Ave	1833.33	$ 14,904.97
Viewland Ave	1911.11	$ 15,537.32
Valleyview Ave	3933.33	$ 31,977.97
Bluff Rd	3055.56	$ 24,841.70
Sylvia Ln	8800	$ 71,544.00
Bogusky Ct	1263.89	$ 10,275.43
Iovinella Ct	1361.11	$ 11,065.82
Manas Dr	9161.11	$ 74,479.82
Rockwood Ln	1847.22	$ 15,017.90
Tollgate Ln	2593.33	$ 21,083.77
Brunswick Pl	1250	$ 10,162.50
Van Wormer Rd	4166.67	$ 33,875.03
Cypriana Ter	4066.67	$ 33,062.03
Fisher Rd	3166.67	$ 25,745.03
St. Lucille Dr	3900	$ 31,707.00
Kirvin Ln	3346.67	$ 27,208.43
Kelly Ln	3173.33	$ 25,799.17
Miles Standish Rd	7366.67	$ 59,891.03
Mullen Dr	1808.33	$ 14,701.72
Chapel St	2233.33	$ 18,156.97
Houlton Ave	1955.56	$ 15,898.70
Chepstow Rd	8300	$ 67,479.00
Ireland Rd	2233.33	$ 18,156.97
Bruce St	1777.78	$ 14,453.35
Argo Blvd	5666.67	$ 46,070.03
May Ave	1800	$ 14,634.00
Helen St	5300	$ 43,089.00
Patricia Ln	571.11	$ 4,643.12
Circle Dr	777.78	$ 6,323.35
	Total	$ 826,717.18

Bidder shall honor bid price for one year from date of bid opening by Town of Rotterdam.

Empire Paving of Schenectady, Inc. Date: June 6, 2023

Legal Name of Person, Partnership or Corporation

By: _____

Authorize Signature

By: Christopher Longo, Vice President

Type or Print Name of Signature and Title

ADDRESS:

Street: 1900 Duanesburg Road

City: Duanesburg State: NY Zip Code 12056

Phone Number: (518) 356-1119

Facsimile Number: 518-356-1354

Federal Employer Identification Number: 14-1703990

End of bid form

In addition to the bid form, the contractor shall submit a resolution authorizing submission of bid, waiver of immunity clause, and non-collusive bidding certification.

RESOLUTION AUTHORIZING SUBMISSION OF BIDS BY CORPORATION AND EXECUTION OF NON-COLLUSION CERTIFICATE AND WAIVER OF IMMUNITY CLAUSE

Resolved that Christopher Longo be authorized to sign and submit the bid or proposal of this corporation for Empire Paving of Schenectady, Inc. Town of Rotterdam, New York, Schenectady County, and to include in such bid or proposal the certificate as to non-collusion and waiver of immunity clause required by Section 103 of the General Municipal Law as the act and deed of such corporation, and for any inaccuracies or misstatements in such certificate this corporate bidder shall be liable under the penalties of perjury.

The foregoing is a true and correct copy of the resolution adopted by Empire Paving of Schenectady, Inc. corporation at a meeting of its board of directors held on the 6th day of June, 2023.

(SEAL OF THE CORPORATION)

Signature of Secretary

INDIVIDUAL EXECUTION OF NON-COLLUSION CERTIFICATE AND WAIVER OF IMMUNITY CLAUSE

I, _____ hereby sign and submit this bid or proposal for _____ Town of Rotterdam, New York, Schenectady County, and to include in such bid or proposal the certificate as to non-collusion and waiver of immunity clause required by Section 103 of the General Municipal Law as the act and deed of this individual, and for any inaccuracies or misstatements in such certificate this individual bidder shall be liable under the penalties of perjury.

Signature of Individual _____ Date _____

TOWN OF ROTTERDAM WAIVER ON IMMUNITY CLAUSE

The undersigned bidder agrees to sign a Waiver of Immunity Clause agreeing if called before a Grand Jury to testify concerning the bid or contract, to sign a Waiver of Immunity against Criminal transaction, bid or contract:

Name of Firm: Empire Paving of Schenectady, Inc.

Signed by: Christopher Longo Title: Vice President

Signature: _____ Date: 6/6/23

NON-COLLUSION BIDDING CERTIFICATION

A. By submission of this bid, each bidder and each person signing on behalf of any bidder certifies, an in the case of a joint bid, each party thereto certifies as to its own organization, under penalty of perjury, that to the best of knowledge and belief:

1) The prices in this bid have been arrived at independently without collusion, consultation, communication, or agreement, for the purposes of restricting competition, as to any matter relating to such prices with any other bidder or with any competitor;

2) Unless otherwise required by law, the prices which have been quoted in this bid have not been knowingly disclosed by the bidder and will not knowingly be disclosed by the bidder prior to opening, directly or indirectly, to any other bidder or to any competitor; and

3) No attempt has been made or will be made by the bidder to induce any other person, partnership or corporation to submit or not to submit a bid for the purpose of restricting competition.


B. A bid shall not be considered for award nor shall any award be made where (A), (1), (2), and (3) above have not been complied with; provided however, that if in any case the bidder cannot make the foregoing certificating, the bidder shall so state and shall furnish with the bid a signed statement which sets forth in detail the reason therefore. Where (A), (1), (2), and (3) above have not been complied with, the bid shall not be considered for award nor shall any award be made unless the head of the purchasing unit of the political subdivision, public department, agency or official thereof to which the bid is made or his designee, determines that such disclosure was not made for the purpose of restricting competition.

C. The fact that the bidder (A) has published price lists, rates or tariffs governing items being procured, (B) has informed prospective customers of proposed or pending publication of new or revised price lists for such items or (C) has sold the same item to other customers at the same prices being bid, does not constitute, without more, a disclosure within the meaning subparagraph (A)(1).

D. Any bid hereafter made to any political subdivision of the state or any public department, agency or official thereof by a corporate bidder for work or state services performed or to be performed or goods sold or to be sold, where competitive bidding is required by statute, rule, regulation, or local law, and where such bid contains the certification referred to in subdivision one (1) of this section, shall be deemed to have been authorized by the board of directors of the bidder, and such authorization shall be deemed to include the signing and submission of the bid and the inclusion therein of the certificate as to non-collusion as the act and deed of the corporation.

Name of Firm: Empire Paving of Schenectady, Inc.

Signed by: Christopher Longo Title: Vice President

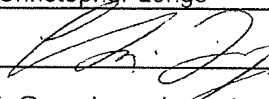Signature:  Date: 6/6/23

Email: chris@empirepaving.net

SPECIFICATIONS PROPOSAL FOR:
Furnishing Rotterdam Highway Department
54 Duanesburg Road, Schenectady, NY 12306

6.3mm POLYMER-MODIFIED HOT MIX ASPHALT

It is the intent of this specification to describe the requirements for furnishing and applying 6.3mm Polymer-Modified Hot Mix Asphalt Treatment to the Town of Rotterdam and any other municipality.

DESCRIPTION:

This work shall consist of developing Polymer-Modified H.M.A. mixture using the Superpave Mix Design procedure detailed in NYSDOT Standard Specifications except as modified in these specifications. Polymer-Modified H.M.A pavement course shall be constructed in accordance with these specifications and in reasonably close conformity with the required lines, grades, thicknesses, and typical sections shown on the plans or established by the Highway Superintendent. This is a performance-based specification in which the Contractor is responsible for compacting the pavement to a specified density requirement. Written instructions for determining pavement density are available from the Regional Materials Engineer or the Director, Materials Bureau.

MATERIAL:

6.3 Polymer-Modified Mixture

The materials specification shall be as per special specification Item 402.06830318 provided herein. Plant production quality adjustment item does not apply.

TACK COAT:

The materials and composition for the above items shall meet the requirements specified in the N.Y.S. Department of Transportation Standard Specifications Construction and Materials, Item 407.0102 provided herein.

WEATHER LIMITATIONS:

Refer to the NYSDOT Standard specifications for weather limitations.

NOTIFICATION AND TRAFFIC CONTROL:

Town of Rotterdam will provide resident notification as well as required traffic control.
Please see Highway Superintendent to Coordinate.

KEY-CUTS:

The successful bidder will be responsible for cutting of keyways/rebates at any and all existing

pavement, intersections and or Driveways. All keyways to be 3-4 feet wide and taper from 0 inches to 1.5 inches minimum in depth to provide for a smooth transition between existing asphalt and new asphalt. Keyways/rebates are to be milled prior to the day of paving. Keyways/rebates are to be straight. Where applicable curves will be permitted. These locations are to be coordinated with the Highway Superintendent, no exceptions. Roadway side wings to be paved consistent with roadway paving.
The Town of Rotterdam will provide a Flagger and Sweeper for Keyway Cuts.

METHOD OF MEASUREMENT:
The quantity under this item will be the number of square yards completed and accepted in place. The width of the pavement course will be the width shown on the plans or as otherwise directed by the Highway Superintendent. The length will be measured along the center line of each roadway or ramp. The thickness of the pavement course shall be 1.25" (135lbs. per square yard.) The quantities may be adjusted for changes and thickness. As per the approval of the Highway Superintendent of the Town of Rotterdam.

BASIS OF PAYMENT:
The accepted quantities of 6.3mm Polymer-Modified Hot Mix asphalt pavement course will be paid for per square yard per project. A project is defined as any work requiring a single mobilization. Price includes furnishing and installing a truing and leveling course as needed to fill depressions and promote positive drainage furnishing materials, equipment, labor, and tack coat, as required, and all incidentals necessary to complete this work. If the Highway Superintendent determines the quantity of material needed exceeds the 1.25" thickness (135lbs. per square yard) of the plan quantity, the compensation due to the contractor will be adjusted accordingly. Town of Rotterdam will provide risers for manholes, catch basins, and water valves for the Contractor to install during paving.

NOTE:
The Asphalt Bid Price is fixed and is not subject to the formula as called for by the New York State Department of Transportation for the material purchased at the date of bid.

ADDITIONAL CONSTRUCTION:
The contract will contain a provision whereby the Town may order additional highway construction to be performed by the contractor during the 2023 paving season pursuant to and consistent with terms, conditions, and specification of the contract, provided the cost of the same is within the amount appropriated and provided for highway construction in the 2023.

DAILY WEIGHT RECORD:
The Contractor shall keep and supply a daily record of the weight of product applied by road name together with scale tickets by truck for aggregates utilized. This information shall be provided to the Highway Superintendent daily.

NEW CASTLE PAVING, LLC

TOWN OF ROTTERDAM

BID FORM


The undersigned has read, understands, and agrees to all conditions of this proposal and will furnish material as follows:

Highway Department

Bid Sheets & Specifications For 6.3mm Polymer-Modified Hot Mix Asphalt

Highway Resurfacing

The entire bid is strictly in accordance with the specification set forth in the bid documents herein.

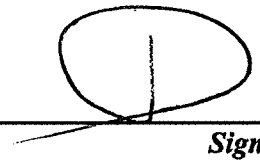

Signature

New Castle Paving, LLC
Name of Company or Corporation

1 Madison Street, Suite 100
Address

Troy, New York 12180
City *State* *Zip*

DSwartwout@newcastlepaving.com
Email

I understand if I am chosen as the lowest responsible bidder, that I must comply with all federal, state, and local laws, as well as rules, regulations, policies and guidance, including the State of New York's newly released guidance on sexual harassment. By submitting a bid, I acknowledge receipt of the Town of Rotterdam *"Non-Discrimination and Harassment (Including Sexual Harassment) in the Workplace"* Policy.

BID
6.3MM Polymer-Modified Hot Mix Asphalt

Bidder will provide and install material for a price of:

Price per Square Yard

Town Roads $ 8.25 /SY

Bidder shall honor bid price for one year from date of bid opening by the Town of Rotterdam.

Roads to be Paved:

The Highway Superintendent of the Town of Rotterdam shall designate the specific Roads in the Town to be paved. Additional Roads may be added or deleted, contingent upon the bid results. All measurements provided by the town are only estimates and the contractor will be responsible for final measurements verified by the town.

Town of Rotterdam Paving 2023

All road pricing will reflect the cost of paving cul-de-sacs and side wings with transition of driveways, sidewalks, and intersections to be completed at time of paving.

POTENTIAL ROADS TO BE PAVED FOR 2023 LISTED ON NEXT PAGE:

POTENTIAL ROADS TO BE PAVED FOR 2023:

	STREET	LENGTH (FT)	WIDTH (FT)	SQFT	SQYD	START	END	WIDTH	LENGTH	AREA (SY)	AMOUNT
1	Newell RD	1380	20	27600	3066.67	Bluff Rd.	Dead End	20	1380	3066.67	$25,295.33
2	Groveland Ave	825	20	16500	1833.33	Bluff Rd.	Valleyview Ave.	20	825	1833.33	$15,122.21
3	Viewland Ave	860	20	17200	1911.11	Gordon Rd.	Valleyview Ave.	20	860	1911.11	$15,763.75
4	Valley View Ave	1770	20	35400	3933.33	Gordon Rd.	Bluff Rd.	20	1770	3933.33	$32,444.01
5	Bluff Rd.	1100	25	27500	3055.56	Gordon Rd.	Valleyview Ave.	25	1100	3055.56	$25,203.68
6	Sylvia Ln.	2200	36	79200	8800.00	Gordon Rd.	Dead End	36	2200	8800.00	$72,586.59
7	Bogusky Ct.	325	35	11375	1263.89	Sylvia Ln.	Loop	35	325	1263.89	$10,425.16
8	Iovinella Ct	350	35	12250	1361.11	Sylvia Ln.	Loop	35	350	1361.11	$11,227.09
9	Manas Dr.	2425	34	82450	9161.11	Van Wormer Rd.	Loop	34	2425	9161.11	$75,565.21
10	Rockwood Ln.	475	35	16625	1847.22	Tollgate Ln.	Manas Dr.	35	475	1847.22	$15,236.77
11	Tollgate Ln.	778	30	23340	2593.33	Manas Dr.	Dead End	30	778	2593.33	$21,391.05
12	Brunswick Pl.	375	30	11250	1250.00	Van Wormer Rd.	Tollgate Ln.	30	375	1250.00	$10,310.60
13	Van Wormer Rd.	1250	30	37500	4166.67	Curry Rd.	Dead End	30	1250	4166.67	$34,368.65
14	Cypriana Ter.	1220	30	36600	4066.67	Helderburg Ave.	Loop	30	1220	4066.67	$33,543.80
15	Fisher Rd.	950	30	28500	3166.67	Helderburg Ave.	Loop	30	950	3166.67	$26,120.17
16	St. Lucille Dr.	1170	30	35100	3900.00	Benjamin Pl.	Kirvin Ln.	30	1170	3900.00	$32,169.06
17	Kirvin Ln.	1004	30	30120	3346.67	Cul De Sac	Cul De Sac	30	1004	3346.67	$27,604.90
18	Kelly Ln.	952	30	28560	3173.33	Mary Ln.	Cul De Sac	30	952	3173.33	$26,175.16
19	Mile Standish Rd.	2210	30	66300	7366.67	Helderburg Ave.	Merritt Dr.	30	2210	7366.67	$60,763.77
20	Mullen Dr.	465	35	16275	1808.33	Miles Standish Rd.	Continental Rd.	35	465	1808.33	$14,915.99
21	Chapel St.	670	30	20100	2233.33	Chrisler Ave.	Hamburg St.	30	670	2233.33	$18,421.60
22	Houlton Ave.	880	20	17600	1955.56	Altamont Ave.	Crane St.	20	880	1955.56	$16,130.35
23	Chepstow Rd.	2490	30	74700	8300.00	Patton Dr.	Hamburg St.	30	2490	8300.00	$68,462.35
24	Ireland Rd.	670	30	20100	2233.33	Chepstow Rd.	Butler St.	30	670	2233.33	$18,421.60
25	Bruce St.	500	32	16000	1777.78	Patton Dr.	Palazini Dr.	32	500	1777.78	$14,663.96
26	Argo Blvd	1700	30	51000	5666.67	Clement Rd.	Hamburg St.	30	1700	5666.67	$46,741.36
27	May Ave.	810	20	16200	1800.00	Hamburg St.	East Campbell Rd.	20	810	1800.00	$14,847.26
28	Helen St	1590	30	47700	5300.00	Palazini Dr.	Roberta Rd.	30	1590	5300.00	$43,716.92
29	Patricia Ln.	257	20	5140	571.11	Helen St.	Argo Blvd.	20	257	571.11	$4,710.80
30	Circle Dr.	350	20	7000	777.78	Helen St.	Helen St.	20	350	777.78	$6,415.48

ALL MEASUREMENTS ARE ESTIMATES - CONTRACTORS WILL NEED TO VERIFY ALL MEASUREMENTS BEFORE BIDDING

Bidder shall honor bid price for one year from date of bid opening by Town of Rotterdam.

New Castle Paving, LLC Date: June 6 , 2023
Legal Name of Person, Partnership or Corporation

By: _____
Authorize Signature

By: Dale Swartwout, Manager
Type or Print Name of Signature and Title

ADDRESS:

Street: 1 Madison Street, Suite 100

City: Troy State: New York Zip Code 12180

Phone Number: (518) 275-0226

Facsimile Number: 518-273-1605

Federal Employer Identification Number: 35-2548259

End of bid form

In addition to the bid form, the contractor shall submit a resolution authorizing submission of bid, waiver of immunity clause, and non-collusive bidding certification.

RESOLUTION AUTHORIZING SUBMISSION OF BIDS BY CORPORATION AND EXECUTION OF NON-COLLUSION CERTIFICATE AND WAIVER OF IMMUNITY CLAUSE

Resolved that _____ be authorized to sign and submit the bid or proposal of this corporation for _____ Town of Rotterdam, New York, Schenectady County, and to include in such bid or proposal the certificate as to non-collusion and waiver of immunity clause required by Section 103 of the General Municipal Law as the act and deed of such corporation, and for any inaccuracies or misstatements in such certificate this corporate bidder shall be liable under the penalties of perjury.

NOT APPLICABLE

The foregoing is a true and correct copy of the resolution adopted by _____ _____ corporation at a meeting of its board of directors held on the _____ day of _____ _____, 20__.

(SEAL OF THE CORPORATION)

_____
Signature of Secretary

LLC
~~INDIVIDUAL~~ EXECUTION OF NON-COLLUSION CERTIFICATE AND WAIVER OF IMMUNITY CLAUSE

I, Dale Swartwout hereby sign and submit this bid or proposal for New Castle Paving, LLC Town of Rotterdam, New York, Schenectady County, and to include in such bid or proposal the certificate as to non-collusion and waiver of immunity clause required by Section 103 of the General Municipal Law as the act and deed of this individual, and for any inaccuracies or misstatements in such certificate this individual bidder shall be liable under the penalties of perjury.

_____ 6/06/23
Signature of ~~Individual~~ LLC Date

TOWN OF ROTTERDAM
WAIVER ON IMMUNITY CLAUSE

The undersigned bidder agrees to sign a Waiver of Immunity Clause agreeing if called before a Grand Jury to testify concerning the bid or contract, to sign a Waiver of Immunity against Criminal transaction, bid or contract:

Name of Firm: New Castle Paving, LLC

Signed by: Dale Swartwout Title: Manager

Signature: _____ Date: 6/06/23

NON-COLLUSION BIDDING CERTIFICATION

A. By submission of this bid, each bidder and each person signing on behalf of any bidder certifies, an in the case of a joint bid, each party thereto certifies as to its own organization, under penalty of perjury, that to the best of knowledge and belief:

1) The prices in this bid have been arrived at independently without collusion, consultation, communication, or agreement, for the purposes of restricting competition, as to any matter relating to such prices with any other bidder or with any competitor;

2) Unless otherwise required by law, the prices which have been quoted in this bid have not been knowingly disclosed by the bidder and will not knowingly be disclosed by the bidder prior to opening, directly or indirectly, to any other bidder or to any competitor; and

3) No attempt has been made or will be made by the bidder to induce any other person, partnership or corporation to submit or not to submit a bid for the purpose of restricting competition.

B. A bid shall not be considered for award nor shall any award be made where (A), (1), (2), and (3) above have not been complied with; provided however, that if in any case the bidder cannot make the foregoing certificating, the bidder shall so state and shall furnish with the bid a signed statement which sets forth in detail the reason therefore. Where (A), (1), (2), and (3) above have not been complied with, the bid shall not be considered for award nor shall any award be made unless the head of the purchasing unit of the political subdivision, public department, agency or official thereof to which the bid is made or his designee, determines that such disclosure was not made for the purpose of restricting competition.

C. The fact that the bidder (A) has published price lists, rates or tariffs governing items being procured, (B) has informed prospective customers of proposed or pending publication of new or revised price lists for such items or (C) has sold the same item to other customers at the same prices being bid, does not constitute, without more, a disclosure within the meaning subparagraph (A)(1).

D. Any bid hereafter made to any political subdivision of the state or any public department, agency or official thereof by a corporate bidder for work or state services performed or to be performed or goods sold or to be sold, where competitive bidding is required by statute, rule, regulation, or local law, and where such bid contains the certification referred to in subdivision one (1) of this section, shall be deemed to have been authorized by the board of directors of the bidder, and such authorization shall be deemed to include the signing and submission of the bid and the inclusion therein of the certificate as to non-collusion as the act and deed of the corporation.

Name of Firm: New Castle Paving, LLC

Signed by: Dale Swartwout Title: Manager

Signature:  Date: 6/06/23

Email: DSwartwout@newcastlepaving.com

SPECIFICATIONS PROPOSAL FOR:
Furnishing Rotterdam Highway Department
54 Duanesburg Road, Schenectady, NY 12306

6.3mm POLYMER-MODIFIED HOT MIX ASPHALT

It is the intent of this specification to describe the requirements for furnishing and applying 6.3mm Polymer-Modified Hot Mix Asphalt Treatment to the Town of Rotterdam and any other municipality.

DESCRIPTION:

This work shall consist of developing Polymer-Modified H.M.A. mixture using the Superpave Mix Design procedure detailed in NYSDOT Standard Specifications except as modified in these specifications. Polymer-Modified H.M.A pavement course shall be constructed in accordance with these specifications and in reasonably close conformity with the required lines, grades, thicknesses, and typical sections shown on the plans or established by the Highway Superintendent. This is a performance-based specification in which the Contractor is responsible for compacting the pavement to a specified density requirement. Written instructions for determining pavement density are available from the Regional Materials Engineer or the Director, Materials Bureau.

MATERIAL:

6.3 Polymer-Modified Mixture

The materials specification shall be as per special specification Item 402.06830318 provided herein. Plant production quality adjustment item does not apply.

TACK COAT:

The materials and composition for the above items shall meet the requirements specified in the N.Y.S. Department of Transportation Standard Specifications Construction and Materials, Item 407.0102 provided herein.

WEATHER LIMITATIONS:

Refer to the NYSDOT Standard specifications for weather limitations.

NOTIFICATION AND TRAFFIC CONTROL:

Town of Rotterdam will provide resident notification as well as required traffic control.
Please see Highway Superintendent to Coordinate.

KEY-CUTS:

The successful bidder will be responsible for cutting of keyways/rebates at any and all existing

pavement, intersections and or Driveways. All keyways to be 3-4 feet wide and taper from 0 inches to 1.5 inches minimum in depth to provide for a smooth transition between existing asphalt and new asphalt. Keyways/rebates are to be milled prior to the day of paving. Keyways/rebates are to be straight. Where applicable curves will be permitted. These locations are to be coordinated with the Highway Superintendent, no exceptions. Roadway side wings to be paved consistent with roadway paving.
The Town of Rotterdam will provide a Flagger and Sweeper for Keyway Cuts.

METHOD OF MEASUREMENT:
The quantity under this item will be the number of square yards completed and accepted in place. The width of the pavement course will be the width shown on the plans or as otherwise directed by the Highway Superintendent. The length will be measured along the center line of each roadway or ramp. The thickness of the pavement course shall be 1.25" (135lbs. per square yard.) The quantities may be adjusted for changes and thickness. As per the approval of the Highway Superintendent of the Town of Rotterdam.

BASIS OF PAYMENT:
The accepted quantities of 6.3mm Polymer-Modified Hot Mix asphalt pavement course will be paid for per square yard per project. A project is defined as any work requiring a single mobilization. Price includes furnishing and installing a truing and leveling course as needed to fill depressions and promote positive drainage furnishing materials, equipment, labor, and tack coat, as required, and all incidentals necessary to complete this work. If the Highway Superintendent determines the quantity of material needed exceeds the 1.25" thickness (135lbs. per square yard) of the plan quantity, the compensation due to the contractor will be adjusted accordingly. Town of Rotterdam will provide risers for manholes, catch basins, and water valves for the Contractor to install during paving.

NOTE:
The Asphalt Bid Price is fixed and is not subject to the formula as called for by the New York State Department of Transportation for the material purchased at the date of bid.

ADDITIONAL CONSTRUCTION:
The contract will contain a provision whereby the Town may order additional highway construction to be performed by the contractor during the 2023 paving season pursuant to and consistent with terms, conditions, and specification of the contract, provided the cost of the same is within the amount appropriated and provided for highway construction in the 2023.

DAILY WEIGHT RECORD:
The Contractor shall keep and supply a daily record of the weight of product applied by road name together with scale tickets by truck for aggregates utilized. This information shall be provided to the Highway Superintendent daily.

RESOLUTION NO. 206.23

TO ACCEPT AND AWARD BID FOR MILL & FILL WITH TYPE 3 DENSE BINDER HIGHWAY PAVING

WHEREAS, Pursuant to notice duly published according to Section One Hundred Three of the General Municipal Law of the State of New York, the Town of Rotterdam on Tuesday, June 6, 2023, posted an official report of all bid submissions received to the Empire State Purchasing Group on BidNet (https://bidnetdirect.com/townofrotterdam). Additionally, the official bid report and all bids were made available in the Office of the Town Clerk for public inspection upon request for the purchase by the Town of Rotterdam of the following:

MILL & FILL WITH TYPE 3 DENSE BINDER HIGHWAY PAVING

THEREFORE, UPON MOTION OF Councilmember _____,

seconded by Councilmember _____,

BE IT RESOLVED BY THE TOWN BOARD AS FOLLOWS:

SECTION 1. The Town Board of the Town of Rotterdam does hereby accept and award the bid for Mill & Fill with Type 3 Dense Binder Highway Paving for the Town of Rotterdam to Empire Paving, 1900 Duanesburg Road, Duanesburg, NY 12056, at the mutual consent of both the Town and Empire Paving.

SECTION 2. The Supervisor of the Town of Rotterdam is hereby authorized to execute a contract with said bidder in accordance with the terms of the bid proposal as submitted. Summary of bid prices are on file in the Town Clerk's office.

SECTION 3. This resolution shall become effective June 14, 2023.

DATED: June 14, 2023

NAME	AYES	NOES	ABSTAIN
Christou			
Miller-Herrera			
Dodson			
Mastroianni			
Collins			

TOWN OF ROTTERDAM

John F. Kirvin Government Center • 1100 Sunrise Boulevard • Rotterdam, NY 12306
Telephone: 518-355-7575 • Fax: 518-355-7976 • Website: www.rotterdamny.org

LEGISLATIVE REQUEST FORM

DATE:	June 9, 2023
TO:	Town Board
FROM:	Larry Lamora, Highway Superintendent
TITLE OF REQUEST:	To Accept and Award Bid for Mill & Fill with Type 3 Dense Binder Highway Paving
TOWN BOARD MEETING:	June 14, 2023
Background Information:	The Town Board called for Bids for Mill & Fill with Type 3 Dense Binder Highway Paving on May 24, 2023.
Evaluation/Analysis:	Proper Bidding Process
Recommendation(s):	To award bid for Mill & Fill with Type 3 Dense Binder Highway Paving to Empire Paving, 1900 Duanesburg Road, Duanesburg, NY 12056, as they provided the lowest responsible bid.
Attachment/Document(s):	Bid Results
Compliance with Purchasing Policy:	Yes
Effect(s) on Existing Law(s):	General Municipal Law 103 and Town Purchasing Policy
LEGISLATION WILL BE PREPARED BY:	Supervisors Office

BID FOR HIGHWAY PAVING MILL AND FILL 2023

BID FOR: Highway Paving Mill & Fill
DATE OF TB MTG. & RESOLUTION #: 5/24/2023 Res. #188.23
DATE BID PACKETS BECOME AVAILABLE: 5/25/2023

DATE PUBLISHED IN NEWSPAPER: 5/26/2023
DATE & TIME BIDS TO BE OPENED: 6/6/2023 @ 10:15 am

# Rec	Dropped off & Time Received @TC Office	Initials	Company/Firm/Email	Address	Contact	Phone #	Contract #s	BID Amount	Comments
1	6/6/2023 at 9:38 am	DMM	Empire Paving chris@empirepaving.net	1900 Duanesburg Road Duanesburg, NY 12056	Chris Longo	518-356-1119		$16.89/Sq Yd	
2	6/6/2023 at 9:50 am	DMM	New Castle Paving, LLC sradloff@newcastlepaving.com	1 Madison Street, Ste 100 Troy, NY 12180	Steven Radloft	518-275-0226		$20.94/Sq Yd	
3	6/6/2023 at 9:55 am	Dmm	Callanan Industries, Inc. nduncan@callanan.com	P.O. Box 15097 Albany, NY 12212	Nick Duncan	518-374-2222		$18.22/Sq Yd	

BidPacket elatedItems/AllBidDoc/BidSheetTemplate

EMPIRE PAVING

TOWN OF ROTTERDAM

BID FORM


The undersigned has read, understands, and agrees to all conditions of this proposal and will furnish material as follows:

Highway Department

Mill & Fill with Type 3 Dense Binder

Highway Paving

The entire bid is strictly in accordance with the specification set forth in the bid documents herein.

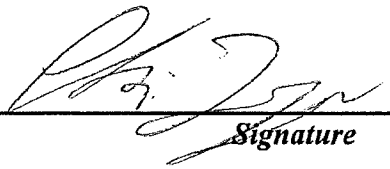

Signature

Empire Paving of Schenectady, Inc.

Name of Company or Corporation

1900 Duanesburg Road

Address

Duanesburg	NY	12056
City	***State***	***Zip***

chris@empirepaving.net

Email

I understand if I am chosen as the lowest responsible bidder, that I must comply with all federal, state, and local laws, as well as rules, regulations, policies and guidance, including the State of New York's newly released guidance on sexual harassment. By submitting a bid, I acknowledge receipt of the Town of Rotterdam *"Non-Discrimination and Harassment (Including Sexual Harassment) in the Workplace"* Policy.

BID
Mill & Fill with Type 3 Dense Binder

Empire Paving
1900 Duanesburg Rd.
Duanesburg, N.Y. 12056

Bidder will provide and install material for a price of:

Price per Square Yard

Town Roads $ 16.89 /SY

Bidder shall honor bid price for one year from date of bid opening by the Town of Rotterdam.

Roads to be Paved:

The Highway Superintendent of the Town of Rotterdam shall designate the specific Roads in the Town to be paved. Additional Roads may be added or deleted, contingent upon the bid results. All measurements provided by the town are only estimates and the contractor will be responsible for final measurements verified by the town.

Town of Rotterdam Paving 2023

All road pricing will reflect the cost of paving cul-de-sacs and side wings with transition of driveways, sidewalks, and intersections to be completed at time of paving.

POTENTIAL ROADS TO BE PAVED FOR 2023 LISTED ON NEXT PAGE:

POTENTIAL ROADS TO BE MILLED & FILLED FOR 2023:

	STREET	LENGTH (FT)	WIDTH (FT)	SQFT	SQYD	START	END	WIDTH	LENGTH	AREA (SY)	AMOUNT
1	Bonnyview Rd.	1380	20	27600	3066.67	Scotchridge Rd.	Town Line				
2	Hoffman Ln.	1000	20	20000	2222.22	Rt. 159	Dead End				
3	Wemple Rd.	2400	20	48000	5333.33	Dunnsville Rd.	Dead End				
4	Agnes Ave.	615	20	12300	1366.67	May Ave	Dead End		See Attached Sheet		
5	Old Duanesburg Rd.	1200	20	24000	2666.67	Burdeck St.	Loop				
6	Old Duanesburg Rd.	830	30	24900	2766.67	Rt. 7	Loop				
7	Old Mariaville Rd.	1400	20	28000	3111.11	Putnam Rd.	West to Rt. 159				

ALL MEASUREMENTS ARE ESTIMATES - CONTRACTORS WILL NEED TO VERIFY ALL MEASUREMENTS BEFORE BIDDING

Mill & Fill

Unit Price **$16.89 /sy**



Road	Area (SY)	Approx. Amount
Bonnyview Rd	3066.67	$ 51,796.06
Hoffman Lane	2222.22	$ 37,533.30
Wemple Rd	5333.33	$ 90,079.94
Agnes Ave	1366.67	$ 23,083.06
Old Duanesburg Rd	2666.67	$ 45,040.06
Old Duanesburg Rd	2766.67	$ 46,729.06
Old Mariaville Rd	3111.11	$ 52,546.65
	Total	$ 346,808.11

Bidder shall honor bid price for one year from date of bid opening by Town of Rotterdam..

Empire Paving of Schenectady, Inc. Date: June 6, 2023

Legal Name of Person, Partnership or Corporation

By: _____

Authorize Signature

By: Christopher Longo, Vice President

Type or Print Name of Signature and Title

ADDRESS:

Street: 1900 Duanesburg Road

City: Duanesburg State: NY Zip Code 12056

Phone Number: (518) 356-1119

Facsimile Number: 518-356-1354

Federal Employer Identification Number: 14-1703990

End of bid form

In addition to the bid form, the contractor shall submit a resolution authorizing submission of bid, waiver of immunity clause, and non-collusive bidding certification.

RESOLUTION AUTHORIZING SUBMISSION OF BIDS BY CORPORATION AND EXECUTION OF NON-COLLUSION CERTIFICATE AND WAIVER OF IMMUNITY CLAUSE

Resolved that Christopher Longo be authorized to sign and submit the bid or proposal of this corporation for Empire Paving of Schenectady, Inc Town of Rotterdam, New York, Schenectady County, and to include in such bid or proposal the certificate as to non-collusion and waiver of immunity clause required by Section 103 of the General Municipal Law as the act and deed of such corporation, and for any inaccuracies or misstatements in such certificate this corporate bidder shall be liable under the penalties of perjury.

The foregoing is a true and correct copy of the resolution adopted by Empire Paving of Schenectady, Inc. corporation at a meeting of its board of directors held on the 6th day of June, 2023.

(SEAL OF THE CORPORATION)

Signature of Secretary

INDIVIDUAL EXECUTION OF NON-COLLUSION CERTIFICATE AND WAIVER OF IMMUNITY CLAUSE

I, _____ hereby sign and submit this bid or proposal for _____ Town of Rotterdam, New York, Schenectady County, and to include in such bid or proposal the certificate as to non-collusion and waiver of immunity clause required by Section 103 of the General Municipal Law as the act and deed of this individual, and for any inaccuracies or misstatements in such certificate this individual bidder shall be liable under the penalties of perjury.

Signature of Individual _____ Date _____

TOWN OF ROTTERDAM WAIVER ON IMMUNITY CLAUSE

The undersigned bidder agrees to sign a Waiver of Immunity Clause agreeing if called before a Grand Jury to testify concerning the bid or contract, to sign a Waiver of Immunity against Criminal transaction, bid or contract:

Name of Firm: Empire Paving of Schenectady, Inc

Signed by: Christopher Longo Title: Vice President

Signature: _____ Date: 6/6/23

NON-COLLUSION BIDDING CERTIFICATION

A. By submission of this bid, each bidder and each person signing on behalf of any bidder certifies, an in the case of a joint bid, each party thereto certifies as to its own organization, under penalty of perjury, that to the best of knowledge and belief:

1) The prices in this bid have been arrived at independently without collusion, consultation, communication, or agreement, for the purposes of restricting competition, as to any matter relating to such prices with any other bidder or with any competitor;

2) Unless otherwise required by law, the prices which have been quoted in this bid have not been knowingly disclosed by the bidder and will not knowingly be disclosed by the bidder prior to opening, directly or indirectly, to any other bidder or to any competitor; and

3) No attempt has been made or will be made by the bidder to induce any other person, partnership or corporation to submit or not to submit a bid for the purpose of restricting competition.

B. A bid shall not be considered for award nor shall any award be made where (A), (1), (2), and (3) above have not been complied with; provided however, that if in any case the bidder cannot make the foregoing certificating, the bidder shall so state and shall furnish with the bid a signed statement which sets forth in detail the reason therefore. Where (A), (1), (2), and (3) above have not been complied with, the bid shall not be considered for award nor shall any award be made unless the head of the purchasing unit of the political subdivision, public department, agency or official thereof to which the bid is made or his designee, determines that such disclosure was not made for the purpose of restricting competition.

C. The fact that the bidder (A) has published price lists, rates or tariffs governing items being procured, (B) has informed prospective customers of proposed or pending publication of new or revised price lists for such items or (C) has sold the same item to other customers at the same prices being bid, does not constitute, without more, a disclosure within the meaning subparagraph (A)(1).

D. Any bid hereafter made to any political subdivision of the state or any public department, agency or official thereof by a corporate bidder for work or state services performed or to be performed or goods sold or to be sold, where competitive bidding is required by statute, rule, regulation, or local law, and where such bid contains the certification referred to in subdivision one (1) of this section, shall be deemed to have been authorized by the board of directors of the bidder, and such authorization shall be deemed to include the signing and submission of the bid and the inclusion therein of the certificate as to non-collusion as the act and deed of the corporation.

Name of Firm: Empire Paving of Schenectady, Inc

Signed by: Christopher Longo Title: Vice President

Signature:  Date: 6/6/23

Email: chris@empirepaving.net

SPECIFICATIONS PROPOSAL FOR:
Furnishing Rotterdam Highway Department
54 Duanesburg Road, Schenectady, NY 12306

MILL & FILL WITH TYPE 3 DENSE BINDER

It is the intent of this specification to describe the requirements for furnishing, milling, and applying a Type 3 Dense Binder to the Town of Rotterdam and any other municipality.

DESCRIPTION:

This work shall consist of milling in place 4"-6" or to the level at which concrete is found. All concrete surfaces will be swept, and tack coat applied. All surfaces are to be paved with Type 3 dense binder (250lbs-270lbs) at a thickness of 2 ½" after completion. Pavement course shall be constructed in accordance with these specifications and in reasonably close conformity with the required lines, grades, thicknesses, and typical sections shown on the plans or established by the Highway Superintendent. This is a performance-based specification in which the Contractor is responsible for compacting the pavement to a specified density requirement. Written instructions for determining pavement density are available from the Regional Materials Engineer or the Director, Materials Bureau.

MATERIAL:

Type 3 Dense Binder

TACK COAT:

The materials and composition for the above items shall meet the requirements specified in the N.Y.S. Department of Transportation Standard Specifications Construction and Materials, Item 407.0102 provided herein.

WEATHER LIMITATIONS:

Refer to the NYSDOT Standard specifications for weather limitations.

NOTIFICATION AND TRAFFIC CONTROL:

Town of Rotterdam will provide resident notification as well as required traffic control.
Please see Highway Superintendent to Coordinate.

KEY-CUTS:

The successful bidder will be responsible for cutting of keyways/rebates at any and all existing pavement, intersections and or Driveways. All keyways to be 3-4 feet wide and taper from 0 inches to 1.5 inches minimum in depth to provide for a smooth transition between existing asphalt and new asphalt. Keyways/rebates are to be milled prior to the day of paving. Keyways/rebates are to be straight. Where applicable curves will be permitted. These locations are to be coordinated with the Highway Superintendent, no exceptions. Roadway side wings to be paved consistent with roadway paving.
The Town of Rotterdam will provide a Flagger and Sweeper for Keyway Cuts.

METHOD OF MEASUREMENT:
The quantity under this item will be the number of square yards completed and accepted in place. The width of the pavement course will be the width shown on the plans or as otherwise directed by the Highway Superintendent. The length will be measured along the center line of each roadway or ramp. The thickness of the pavement course shall be 2.5" (250lbs-270lbs. per square yard.) The quantities may be adjusted for changes and thickness. As per the approval of the Highway Superintendent of the Town of Rotterdam.

BASIS OF PAYMENT:
This work shall consist of milling in place 4"-6" or to the level at which concrete is found. All concrete surfaces will be swept, and tack coat applied. All surfaces are to be paved with Type 3 dense binder (250lbs-270lbs) at a thickness of 2 ½" after completion. Town of Rotterdam will provide risers for manholes, catch basins, and water valves for the Contractor to install during paving.

NOTE:
The Asphalt Bid Price is fixed and is not subject to the formula as called for by the New York State Department of Transportation for the material purchased at the date of bid.

ADDITIONAL CONSTRUCTION:
The contract will contain a provision whereby the Town may order additional highway construction to be performed by the contractor during the 2023 paving season pursuant to and consistent with terms, conditions, and specification of the contract, provided the cost of the same is within the amount appropriated and provided for highway construction in the 2023.

DAILY WEIGHT RECORD:
The Contractor shall keep and supply a daily record of the weight of product applied by road name together with scale tickets by truck for aggregates utilized. This information shall be provided to the Highway Superintendent daily.

CALLANAN INDUSTRIES

Callanan Industries

Town of Rotterdam

Highway Department
Request for Bids

Mill & Fill with Type 3 Dense Binder Highway Paving

Bid Opening:
Tuesday, June 6, 2023
@ 10:15 a.m.

INSTRUCTIONS TO BIDDERS:

1. All bids must be submitted before **10:15 a.m. on June 6, 2023,** the day of opening.

2. Electronic and in person proposals for the furnishing and delivery of goods/services as required for the Town of Rotterdam, as set forth in the specifications prepared by the Town Board and received by **10:15 a.m. June 6, 2023** will be opened electronically and in person at that time, via Empire State Purchasing Group on the BidNet website (http://www.bidnetdirect.com/townofrotterdam). The Town Board will subsequently post an official report to the Empire State Purchasing Group on BidNet by the close of business the same day, of all bid submissions received. Additionally, the official bid report and all bids shall be available in the Office of the Town Clerk for public inspection during regular business hours.

3. Digital Copies of Drawings and Specifications may be obtained from the Empire State Purchasing Group on BidNet at http://www.bidnetdirect.com/townofrotterdam. Copies of RFP documents obtained from any other source are not considered official copies. The Town of Rotterdam cannot guarantee the accuracy of any information not obtained from the BidNet Direct website and is not responsible for any errors contained by any information received from an alternate source. Only those vendors who obtain ITB, RFP or RFQ documents from the BidNet system are guaranteed to receive addendum information, if such information is issued. If you obtain the document(s) from a source other than the source indicated, it is recommended that you register on the Empire State Purchasing Group website, http://www.bidnetdirect.com/new-york and obtain an official copy.

4. Purchases made by the Town of Rotterdam are not subject to State or local taxes or Federal excise taxes. Exemption certificates will be furnished upon request.

5. An "Affidavit of Non-Collusion" is attached and forms a part of this bid proposal. By submission of this bid, each bidder and each person signing on behalf of any bidder, certifies under penalty of perjury, that to the best of his/her knowledge and belief that the prices of the bid have been arrived at independently without collusion, consultation, communication or agreement, for the purpose of restricting competition, as to any matter related to such prices with any other bidder or competitor; that the prices quoted have not and will not be disclosed prior to opening, directly or indirectly, to any other bidder or competitor; that no attempt has been or will be made to induce any other person, partnership or corporation to submit or not submit a bid for the purpose of restricting competition. Each bidder must state that no officer of the Town of Rotterdam or member of the Town Board is directly or indirectly interested in the proposal. Failure to sign this statement will constitute grounds for rejection of bid.

6. Each bidder must acknowledge receipt of and comply with the Town's Non-Discrimination and Harassment (Including Sexual Harassment) in the Workplace policy.

7. Bid proposals shall remain firm, pending bid award, for a period not to exceed thirty (30) days from the bid opening date.

8. The Town Board reserves the right to reject any or all bids and re-advertise.

9. All bids are to be on the basis of delivery prepaid to destination, which shall be buildings of the Town of Rotterdam as specified (if applicable).

10. Delivery(if applicable): Time is of the essence. Material is required as soon as possible and guaranteed date of delivery may be taken into consideration in making award. Upon failure to make delivery as promised, the Town Board of the Town of Rotterdam, New York, may consider the contract breached and will then feel free to go into the open market and to maintain an action against the contractor to recover any differences which the Town Board might stand to lose between the contract price and the market price.

11. Where items or articles or equipment or supplies are designated as manufactured by a specific manufacturer, it is to be understood that the articles as specified represent an accepted standard. Where certain brands of materials, apparatus, or equipment are specified, such goods have been selected in order to establish a standard for the particular service required, but it is not the intention to limit competition thereby. If the bidder proposes to furnish the article which is specified, he is to fill in the amount on the line indicated. If he desires to bid on a substitute for the article specified, which is claimed to be equivalent to the standard specified, the amount should be recorded and also identified as "substitute" bid and furnish the required information relating to the manufacturer. In cases where the bid is based upon a substitute article, the bidder will be asked to submit a sample. Samples will be returned, if desired, as soon as the award is made.

12. The Town Board of the Town of Rotterdam reserves the right to waiver any informalities on bids received, and to accept reasonable substitutes for specified items as long as such substitutes in no way affect the performance of the item for which the bid has been requested.

13. The approximate quantities shown in the bidding documents are not meant to imply that said quantities will in fact be purchased. Payment will be based on an "as delivered" basis at the facilities listed using actual quantities received/installed.

14. Failure to adequately and fully complete the bid packet and/or questions contained in the RFP shall be disqualified and the bid shall be rejected.

TOWN OF ROTTERDAM

BID FORM

The undersigned has read, understands, and agrees to all conditions of this proposal and will furnish material as follows:

Highway Department

Mill & Fill with Type 3 Dense Binder

Highway Paving

The entire bid is strictly in accordance with the specification set forth in the bid documents herein.



Signature Buck Hellwig, General Manager

Callanan Industries, Inc.

Name of Company or Corporation

PO Box 15097

Address

Albany, NY 12212

City ***State*** ***Zip***

estimating@callanan.com

Email

I understand if I am chosen as the lowest responsible bidder, that I must comply with all federal, state, and local laws, as well as rules, regulations, policies and guidance, including the State of New York's newly released guidance on sexual harassment. By submitting a bid, I acknowledge receipt of the Town of Rotterdam *"Non-Discrimination and Harassment (Including Sexual Harassment) in the Workplace"* Policy.

BID
Mill & Fill with Type 3 Dense Binder

Bidder will provide and install material for a price of:

Price per Square Yard

Town Roads $ 18.22 /SY

Bidder shall honor bid price for one year from date of bid opening by the Town of Rotterdam.

Roads to be Paved:

The Highway Superintendent of the Town of Rotterdam shall designate the specific Roads in the Town to be paved. Additional Roads may be added or deleted, contingent upon the bid results. All measurements provided by the town are only estimates and the contractor will be responsible for final measurements verified by the town.

Town of Rotterdam Paving 2023

All road pricing will reflect the cost of paving cul-de-sacs and side wings with transition of driveways, sidewalks, and intersections to be completed at time of paving.

POTENTIAL ROADS TO BE PAVED FOR 2023 LISTED ON NEXT PAGE:

POTENTIAL ROADS TO BE MILLED & FILLED FOR 2023:

	STREET	LENGTH (FT)	WIDTH (FT)	SQFT	SQYD	START	END	WIDTH	LENGTH	AREA (SY)	AMOUNT
1	Bonnyview Rd.	1380	20	27600	3066.67	Scotchridge Rd.	Town Line	20	1380	3066.67	$55,874.73
2	Hoffman Ln.	1000	20	20000	2222.22	Rt. 159	Dead End	20	1000	2222.22	$40,488.85
3	Wemple Rd.	2400	20	48000	5333.33	Dunnsville Rd.	Dead End	20	2400	5333.33	$97,173.27
4	Agnes Ave.	615	20	12300	1366.67	May Ave	Dead End	20	615	1366.67	$24,900.73
5	Old Duanesburg Rd.	1200	20	24000	2666.67	Burdeck St.	Loop	20	1200	2666.67	$48,586.73
6	Old Duanesburg Rd.	830	30	24900	2766.67	Rt. 7	Loop	30	830	2766.67	$50,408.73
7	Old Mariaville Rd.	1400	20	28000	3111.11	Putnam Rd.	West to Rt. 159	20	1400	3111.11	$56,684.42

ALL MEASUREMENTS ARE ESTIMATES - CONTRACTORS WILL NEED TO VERIFY ALL MEASUREMENTS BEFORE BIDDING

Bidder shall honor bid price for one year from date of bid opening by Town of Rotterdam..

Callanan Industries, Inc. Date: June 6, 2023
Legal Name of Person, Partnership or Corporation

By: _____
Authorize Signature

By: Buck Hellwig, General Manager
Type or Print Name of Signature and Title

ADDRESS:

Street: PO Box 15097

City: Albany State: NY Zip Code 12212

Phone Number: (518) 374-2222

Facsimile Number: 518-381-6779

Federal Employer Identification Number: 14-1539261

End of bid form

In addition to the bid form, the contractor shall submit a resolution authorizing submission of bid, waiver of immunity clause, and non-collusive bidding certification.

RESOLUTION AUTHORIZING SUBMISSION OF BIDS BY CORPORATION AND EXECUTION OF NON-COLLUSION CERTIFICATE AND WAIVER OF IMMUNITY CLAUSE

Resolved that Buck Hellwig be authorized to sign and submit the bid or proposal of this corporation for Callanan Industries, Inc. Town of Rotterdam, New York, Schenectady County, and to include in such bid or proposal the certificate as to non-collusion and waiver of immunity clause required by Section 103 of the General Municipal Law as the act and deed of such corporation, and for any inaccuracies or misstatements in such certificate this corporate bidder shall be liable under the penalties of perjury.

The foregoing is a true and correct copy of the resolution adopted by Callanan Industries, Inc. corporation at a meeting of its board of directors held on the 19 day of November, 2021.

(SEAL OF THE CORPORATION)

Signature of Secretary Mike Jeune, Treasurer

INDIVIDUAL EXECUTION OF NON-COLLUSION CERTIFICATE AND WAIVER OF IMMUNITY CLAUSE

I, Buck Hellwig hereby sign and submit this bid or proposal for Callanan Industries, Inc. Town of Rotterdam, New York, Schenectady County, and to include in such bid or proposal the certificate as to non-collusion and waiver of immunity clause required by Section 103 of the General Municipal Law as the act and deed of this individual, and for any inaccuracies or misstatements in such certificate this individual bidder shall be liable under the penalties of perjury.

Signature of Individual Buck Hellwig, General Manager

June 6, 2023
Date

TOWN OF ROTTERDAM WAIVER ON IMMUNITY CLAUSE

The undersigned bidder agrees to sign a Waiver of Immunity Clause agreeing if called before a Grand Jury to testify concerning the bid or contract, to sign a Waiver of Immunity against Criminal transaction, bid or contract:

Name of Firm: Callanan Industries, Inc.

Signed by: Buck Hellwig Title: General Manager

Signature: Date: June 6, 2023

NON-COLLUSION BIDDING CERTIFICATION

A. By submission of this bid, each bidder and each person signing on behalf of any bidder certifies, an in the case of a joint bid, each party thereto certifies as to its own organization, under penalty of perjury, that to the best of knowledge and belief:

1) The prices in this bid have been arrived at independently without collusion, consultation, communication, or agreement, for the purposes of restricting competition, as to any matter relating to such prices with any other bidder or with any competitor;

2) Unless otherwise required by law, the prices which have been quoted in this bid have not been knowingly disclosed by the bidder and will not knowingly be disclosed by the bidder prior to opening, directly or indirectly, to any other bidder or to any competitor; and

3) No attempt has been made or will be made by the bidder to induce any other person, partnership or corporation to submit or not to submit a bid for the purpose of restricting competition.


B. A bid shall not be considered for award nor shall any award be made where (A), (1), (2), and (3) above have not been complied with; provided however, that if in any case the bidder cannot make the foregoing certificating, the bidder shall so state and shall furnish with the bid a signed statement which sets forth in detail the reason therefore. Where (A), (1), (2), and (3) above have not been complied with, the bid shall not be considered for award nor shall any award be made unless the head of the purchasing unit of the political subdivision, public department, agency or official thereof to which the bid is made or his designee, determines that such disclosure was not made for the purpose of restricting competition.

C. The fact that the bidder (A) has published price lists, rates or tariffs governing items being procured, (B) has informed prospective customers of proposed or pending publication of new or revised price lists for such items or (C) has sold the same item to other customers at the same prices being bid, does not constitute, without more, a disclosure within the meaning subparagraph (A)(1).

D. Any bid hereafter made to any political subdivision of the state or any public department, agency or official thereof by a corporate bidder for work or state services performed or to be performed or goods sold or to be sold, where competitive bidding is required by statute, rule, regulation, or local law, and where such bid contains the certification referred to in subdivision one (1) of this section, shall be deemed to have been authorized by the board of directors of the bidder, and such authorization shall be deemed to include the signing and submission of the bid and the inclusion therein of the certificate as to non-collusion as the act and deed of the corporation.

Name of Firm: Callanan Industries, Inc.

Signed by: Buck Hellwig Title: General Manager

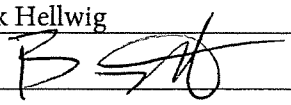Signature:  Date: June 6, 2023

Email: estimating@callanan.com

GENERAL REQUIREMENTS:

1. It is the intent of this Request for Bids that all political subdivisions and districts be entitled to make purchase of materials, equipment, or supplies from the resulting bid award upon mutual agreement with the vendor.

2. Where contractor supplies labor, all New York State labor requirements, including Prevailing Wage Requirements shall be applicable and enforced. Weekly payroll sheets must be submitted prior to payment.

3. The contractor shall, at a minimum carry the following insurance coverage; Liability Insurance $1 million/occurrence and $2 million/aggregate; Automotive Coverage $1 million.; Certificate of Workers Compensation Insurance. Town of Rotterdam shall be named as additional insured. Proof of insurance must be submitted to the Town with bid package.

4. In the event of a breach by CONTRACTOR, CONTRACTOR shall pay to the TOWN all direct and consequential damages caused by such breach, including, but not limited to, all sums expended by the TOWN to procure a substitute contractor to satisfactorily complete the contract work.

5. The Contractor shall keep and supply a daily record of the weight of product applied by road name together with scale tickets by truck for aggregates utilized. This information shall be provided to the Highway Superintendent daily.

6. Bidder shall honor bid price for one (1) year from the date of the bid opening at the mutual consent of both the Town and the Contractor..

7. The asphalt prices are fixed and not subject to any formula as per the NYSDOT specifications.

8. Non-Appropriations Clause: Notwithstanding anything contained herein to the contrary, no default shall be deemed to occur in the event no funds or insufficient funds are appropriated and budgeted by or are otherwise unavailable to the Town for payment under this Agreement. The Town will immediately notify the Contractor of such occurrence and this Agreement shall terminate on the last day of the fiscal period for which appropriations were received without penalty or expense to the Town of any kind

whatsoever, except as to those portions herein agreed upon for which funds shall have been appropriated and budgeted.

9. Qualifications of Bidder: The Town may make such investigations as it deems necessary to determine the ability of the Bidder to perform the work. The bidder shall furnish the Town, within five (5) days of a request, all such information requested to complete the investigation. Conditional bids will not be accepted.

10. Disqualifications
    a. Bids received from bidders who have previously failed to complete contracts within the time required, or who have previously performed similar work in an unsatisfactory manner, may be rejected. A bid may be rejected if the bidder cannot show that it has the necessary ability, plant, and equipment to commence the work at the time prescribed and thereafter to perform and complete the work at the rate or within the time specified. A bid may be rejected if the bidder is already obligated for the performance of other work which would delay the commencement, performance, or completion of the work.
    b. The Town reserves the right to reject any bid if the information submitted by, or investigation of, such bidder fails to satisfy the Town that such bidder is properly qualified to carry out the obligations of the contract and to complete the work contemplated therein.
    c. Bids may be considered irregular and may be subject to rejection for the following reasons:
        i. If the bid is on a form other than that furnished by the Town, is altered, or if any part of the bidding documents is detached.
        ii. If there are unauthorized additions conditions or alternate pay items, or irregularities of any kind which make the bid incomplete, indefinite, or otherwise ambiguous.

11. Non-Collusive Bidding Certificate: All bidders bidding under the provisions of the specifications are subject to the provisions of Section 103 of the General Municipal Law of the State of New York. A signed Non-Collusive Bidding Certificate is required to be submitted with each bid on the form provided by the Town.

12. Bid Form
    a. Bid form is attached hereto.
    b. Bids must be made on the Bid Form provided by the Town. The Bid Form must be completed in ink or by typewriter. The Bid Form must also be signed by an authorized representative of the bidder.
    c. Bids by corporations must be executed in the corporate name by the president or a vice president (or other corporate officer accompanied by evidence of authority to sign on behalf of the corporation) and the corporate seal must be affixed by the secretary or an assistant secretary. The corporate address and state of incorporation must be shown below the signature.
    d. Bids by partnerships must be executed in the partnership name and signed by a partner, whose title must appear under the signature. The official address of the partnership must be shown below the signature.
    e. All names must be printed or typed below the signature.
    f. The bid must contain an acknowledgement of receipt of all Addenda (the number of which will be filled in on the Bid Form).
    g. The address to which communications regarding the bid are to be directed must be included on the Bid Form.

13. Bid Evaluation
    a. Bids shall remain valid until:
        i. The execution of a contract by the Town
        ii. The award of a purchase order by the Town
        iii. As otherwise rejected by the Town; or
        iv. 45 days after bid opening
    b. Bids received will be evaluated by the Town of Rotterdam and will be based, as a minimum, upon the following criteria:
        i. Lowest total bid cost and projected timetable for completion of services and/or delivery of goods described herein;
        ii. Completeness of the bid

14.Modification and Withdrawal of Bids
    a. Bids may be modified or withdrawn at any time prior to the opening of bids by an appropriate document duly executed (in the matter that a bid must be executed) and delivered to the place where bids are to be submitted.
    b. If, prior to awarding of the contract or within three (3) days after opening, whichever period is shorter, any bidder files a duly signed

written notice with the Town and promptly thereafter demonstrates to the reasonable satisfaction of the Town that there was a material and substantial mistake in the preparation of its bid, that bidder may withdraw its bid.

15. Award of Bid

a. Award will be made as determined to be in the best interest of the Town.
b. All offers received shall be net cost to the Town. The Town shall not be responsible for any additional costs; including, but not limited to, overtime required by the vendor to meet the appropriate deadlines.
c. The apparent successful Bidder will be issued a Notice of Award in the form of a Town purchase order or contract. Purchase orders are issued with an expected term of thirty (30) days from receipt of all items.
d. The Town reserves the right to purchase items pursuant to General Municipal Law 104 from New York State Contracts, County Contracts, or New York State Preferred Sources within its discretion.
e. No successful bidder to whom a contract or purchase order is let, granted or awarded, shall assign, transfer, convey, sublet, or otherwise dispose of same, or of its right, title, and interest herein, including the performance of the contract or purchase order or the right to receive monies due or to become due, or of its power to execute the contract or purchase order without prior written consent of the Town. In the event the contractor shall without prior written consent assign, transfer, convey, sublet, or otherwise dispose of the contract or purchase order or of its right, title and interest therein, including the performance of the contract or purchase order or the right to receive monies due or to become due, or its power to execute such contract or purchase order to any other person or corporations, or upon receipt by the Town of an attachment against the Successful Bidder, the Town shall be relieved and discharges from any and all liability and obligation growing out of such contract or purchase order to such contractor, and the person or corporation to which such contract or purchase order shall have been assigned, its assignees, transferees or sub leases shall forfeit and lose all monies theretofore assigned under the contract or purchase order, except so much as may be required to pay its employees.

16. Indemnification: The successful bidder shall indemnify, save, and hold harmless the Town of Rotterdam, its officers, agents, servants, and employees from any and all liability for anything and everything whatsoever arising from loss or damage due to any act or omission of the Contractor, its clients, agents, or employees.

17. Anti-Discrimination Clause
    a. Pursuant to Section 220-E of the NYS Labor Law, regarding provisions in contracts prohibiting discrimination on account of race, creed, color, or national origin in employment of citizens upon public works, the Contractor agrees;
    b. That in the hiring of employees for the performance of work under this contract or any subcontract hereunder, no contractor, subcontractor, nor any person acting on behalf of such contractor or subcontractor, shall by reason of race, creed, color, disability, gender, marital status, military status, sexual orientation, or national origin discriminate against any citizen of the state of New York who is qualified and available to perform the work which the employment relates;
    c. That no contractor, subcontractor, nor any person on his behalf shall, in any manner, discriminate against or intimidate any employee hired for the performance of work under this contract on account of race, creed, color, disability, gender, marital status, military status, sexual orientation or national origin.

18. Iranian Energy Sector Divestment
    a. Contractor/Proposer hereby represents that said Contractor/Proposer is familiar with the New York State General Municipal Law Section 103-g entitled: Iranian Energy Sector Divestment", in that said Contractor/Proposer has not:
        i. Provided goods or services of $20 Million or more in the energy sector of Iran including but not limited to the provision of oil or liquified natural gas tankers or products used to construct or maintain pipelines used to transport oil or liquefied natural gas for the energy sector of Iran.
        ii. Acted as a financial institution and extended $20 Million or more in credit to another person for forty-five (45) days or more if that person's intent was to use the credit to provide goods or services in the energy sector in Iran.

if that person's intent was to use the credit to provide goods or services in the energy sector in Iran.

b. Any Contractor/Proposer who has undertaken any of the above is identified on a list created pursuant to Section 165-a (3)(b) of the New York State Finance Law as a person engaging in investment activities in Iran, shall not be deemed a responsible bidder pursuant to Section 103 of the New York State General Municipal Law.

903 Non-Discrimination and Harassment (Including Sexual Harassment) in the Workplace

Policy Statement – It is the policy of the Town of Rotterdam to promote a productive work environment and to prohibit conduct by any Elected Official or employee (as defined in Section 104 of the Employee Handbook) that disrupts or interferes with another's work performance or that creates an intimidating, offensive, or hostile work environment. In keeping with this goal, the Town is committed to educate Elected Officials and employees in the recognition and prevention of workplace discrimination and harassment, including sexual harassment, and to provide an effective means of eliminating such discrimination and harassment from the workplace. In short, the Town does not tolerate any form of discrimination or harassment, including sexual harassment, and will take all steps necessary to prevent and stop the occurrence of such activity in the workplace. The accompanying complaint procedure is intended to provide an effective mechanism for reporting, and resolving promptly, complaints of discrimination and harassment, including sexual harassment, without any risk of repercussion to any individual covered by this policy who, in good faith, files such complaint.

Applicability of Policy – This policy applies to all Elected Officials, Appointed Members of Boards and Commissions, employees, supervisors, and Department Heads, whether employed full or part-time, temporary or seasonal, paid or unpaid interns, volunteers, and those employed by companies contracting to provide services in the workplace. Depending on the extent of the Town's exercise of control, this policy may be applied to the conduct of non-Town employees with respect to harassment of Town employees in the workplace.

Prohibited harassment (including sexual harassment) is not limited to the physical workplace itself. It can occur while Elected Officials, employees or other individuals covered by this policy are traveling for Town business or at Town sponsored events or parties. Calls, texts, emails, and social media usage by employees or other individuals covered by this policy can constitute workplace harassment, even if they occur away from the workplace premises, on personal devices, or during non-work hours.

Prohibited Activity – No Elected Official, employee or other individuals covered by this policy shall engage in any of the following:

- Harassment: Unwanted, unreasonable verbal or physical conduct directed toward or affecting another person that disturbs, frightens, insults, threatens, intimidates, demeans, or offends that other person, that continues or is repeated after a request to cease, and that: 1) has the purpose or effect of creating an intimidating, hostile, or offensive work environment; 2) has the purpose or effect of unreasonably interfering with an individual's work performance; or 3) otherwise adversely affects an individual's employment opportunities. Harassment includes offensive or inappropriate images or written materials or electronic communications (e.g. letters, e-mail, text messages, or graffiti) as well as bias-based harassment and sexual harassment (see below).

- Bias-Based Harassment: Harassment that denigrates, offends or shows hostility or aversion toward an individual on the basis of sex, (including gender identity and the status of being transgender), sexual orientation, race, color, national origin, religion, disability, pregnancy, age, marital status, veteran status, military status, arrest or conviction record, genetic information or predisposing characteristics, domestic violence victim status, or any other protected status. Bias-based harassment includes, but is not limited to: epithets, slurs or negative stereotyping; threatening, intimidating, or hostile acts; denigrating jokes; and written, electronic, or graphic material that denigrates, ridicules, objectifies, or shows hostility, aversion or contempt toward an individual or group and that is placed on walls, bulletin boards, lockers or elsewhere on or in the Town's premises, vehicles, or equipment, or is circulated in the workplace, including through electronic means.

- Discrimination: The Town of Rotterdam is an Equal Opportunity Employer. The Town does not unlawfully discriminate on the basis of sex, (including gender identity and the status of being transgender), sexual orientation, race, color, national origin, religion, disability, pregnancy, age, marital status, veteran status, military status, arrest or conviction record, genetic information or predisposing characteristics, domestic violence victim status, or any other protected status. Unlawful discrimination based on membership in these categories is prohibited by applicable federal, state, or local laws. This policy applies to all terms and conditions of employment, including, but not limited to, hiring, placement, assignments, compensation, promotion, transfer, training, leave of absence, and termination.

Definition of Sexual Harassment – This policy places special attention on the prohibition of sexual harassment in the workplace.

Sexual harassment is a form of sex discrimination and is unlawful under federal, state, and (where applicable) local law. Sexual harassment includes harassment on the basis of sex, sexual orientation, self-identified or perceived sex, gender expression, gender identity and the status of being transgender.

Sexual harassment includes unwelcome conduct which is either of a sexual nature, or which is directed at an individual because of that individual's sex when:

- Such conduct has the purpose or effect of unreasonably interfering with an individual's work performance or creating an intimidating, hostile or offensive work environment, even if the reporting individual is not the intended target of the sexual harassment;

- Such conduct is made either explicitly or implicitly a term or condition of employment; or

- Submission to or rejection of such conduct is used as the basis for employment decisions affecting an individual's employment.

A sexually harassing hostile work environment includes, but is not limited to, words, signs, jokes, pranks, intimidation or physical violence which are of a sexual nature, or which are directed at an individual because of that individual's sex. Sexual harassment also consists of any unwanted verbal or physical advances, sexually explicit derogatory statements or sexually discriminatory remarks made by someone which are offensive or objectionable to the recipient, which cause the recipient discomfort or humiliation, or which interfere with the recipient's job performance.

Sexual harassment also occurs when a person in authority tries to trade job benefits for sexual favors. This can include hiring, promotion, continued employment or any other terms, conditions or privileges of employment. This is also called "quid pro quo" harassment.

Any employee who feels harassed should report so that any violation of this policy can be corrected promptly. Any harassing conduct, even a single incident, can be addressed under this policy.

Examples of Sexual Harassment - The following describes some of the types of acts that may be unlawful sexual harassment and that are strictly prohibited:

- Physical acts of a sexual nature, such as:
  - Touching, pinching, patting, kissing, hugging, grabbing, brushing against another employee's body or poking another employee's body;
  - Rape, sexual battery, molestation or attempts to commit these assaults.
- Unwanted sexual advances or propositions, such as:
  - Requests for sexual favors accompanied by implied or overt threats concerning the target's job performance evaluation, a promotion or other job benefits or detriments;
  - Subtle or obvious pressure for unwelcome sexual activities.
- Sexually oriented gestures, noises, remarks or jokes, or comments about a person's sexuality or sexual experience, which create a hostile work environment.
- Sex stereotyping occurs when conduct or personality traits are considered inappropriate simply because they may not conform to other people's ideas or perceptions about how individuals of a particular sex should act or look.
- Sexual or discriminatory displays or publications anywhere in the workplace, such as:
  - Displaying pictures, posters, calendars, graffiti, objects, promotional material, reading materials or other materials that are sexually demeaning or pornographic. This includes such sexual displays on workplace computers or cell phones and sharing such displays while in the workplace.

- Hostile actions taken against an individual because of that individual's sex, sexual orientation, gender identity and the status of being transgender, such as:
    - Interfering with, destroying or damaging a person's workstation, tools or equipment, or otherwise interfering with the individual's ability to perform the job;
    - Sabotaging an individual's work;
    - Bullying, yelling, name-calling.

Prohibition Against Retaliation – Unlawful retaliation can be any action that could discourage an employee from coming forward to make or support a claim of discrimination or harassment, including sexual harassment. Adverse action need not be job-related or occur in the workplace to constitute unlawful retaliation (e.g., threats of physical violence outside of work hours).

Unlawful retaliation against any employee who has engaged in "protected activity" is strictly prohibited by this policy as well as (where applicable) federal, state, and local law. Protected activity occurs when a person has:

- made a complaint of harassment or discrimination, either internally or with any anti-discrimination agency;
- opposed harassment or discrimination by making a verbal or informal complaint to management, or by simply informing a supervisor or management of harassment or discrimination;
- reported that another employee has been subjected to harassment or discrimination;
- encouraged a fellow employee to report harassment or discrimination;
- participated in a workplace investigation regarding harassment or discrimination;
- testified or assisted in a proceeding involving harassment or discrimination under the Human Rights Law or other anti-discrimination laws.

Even if the alleged discrimination or harassment does not turn out to rise to the level of a violation of law, the individual is protected from retaliation if the person had a good faith belief that the practices were unlawful. However, the retaliation provision is not intended to protect persons making intentionally false charges of discrimination or harassment.

Reporting of Discrimination and Harassment (including Sexual Harassment) – Reports of alleged discrimination and/or harassment (including sexual harassment) or retaliation may be made verbally or in writing. A form for the submission of a written complaint is attached to this policy and individuals are encouraged to use this form. If an individual chooses to submit a verbal complaint, such complaint will be recorded by the receiver of this complaint on this form. Employees are encouraged to report incidents of discrimination, harassment (including sexual harassment), or retaliation to their Department Head and/or the Town Supervisor as soon as possible after their occurrence. If the employee's Department Head is believed to be involved in

the incident, or if the employee is not comfortable in addressing the incident with the Department Head, the report should be made directly to the Town Supervisor. If the Town Supervisor is believed to be involved in the incident or the employee is not comfortable reporting the incident to the Town Supervisor, the employee should report the incident to a member of the Town Board. Employees who believe they have been discriminated against or harassed and would like to obtain guidance as to how to proceed in filing a complaint, should contact their immediate supervisor, their Department Head, the Town Supervisor, or any member of the Town Board. Employees who work during off-hours are encouraged to contact their supervisor, their Department Head, the Town Supervisor, or any member of the Town Board at home if these individuals do not work during the employee's shift. Non-employees are encouraged to report incidents of alleged discrimination and harassment (including sexual harassment) to either the Department Head of the department where services are being provided, the Town Supervisor, or a member of the Town Board.

Supervisory Responsibility – Supervisory personnel must make every effort to ensure a work environment that is free from discrimination and harassment, including sexual harassment. Any Department Head or supervisor who receives a complaint or information about suspected prohibited activity (as outlined above), observes behavior that may constitute prohibited activity, or for any reason suspects that prohibited activity is occurring, is required to report such suspected prohibited activity to the Town Supervisor, or any member of the Town Board.

In addition to being subject to corrective action or discipline if they engaged in prohibited activity themselves, supervisory personnel will be subject to discipline for failing to report suspected prohibited activity or otherwise knowingly allowing prohibited activity to continue. Supervisory personnel will also be subject to corrective action or discipline for engaging in any form of retaliation prohibited by this policy.

Investigation of Complaint – The Town Supervisor, in consultation with the Town Board, will determine the appropriate individual(s) to conduct the investigation. All complaints pursuant to this policy, whether reported in verbal or written form, will be investigated promptly, thoroughly, and in as impartial a manner as possible. The investigation will normally include conferring with the parties involved and any named or apparent witnesses. All employees are required to cooperate in an investigation, if so directed. All persons involved, including complainants, witnesses and alleged perpetrators will be accorded due process to protect their rights to a fair and impartial investigation. All relevant materials, including all electronic communications, documents, emails or phone records that are relevant to the allegations will also be considered. A written report will be prepared documenting the results of the investigation. The individual who reported the complaint and the individual about whom the complaint was made will be notified of the final determination.

Confidentiality – Complaints of discrimination and harassment, including sexual harassment, will be handled and investigated promptly and in a manner that is as impartial and confidential as possible. In no event will information concerning a complaint be released by the Town to third parties or to anyone within the Town employment who is not directly involved in the investigation or handling of the complaint unless otherwise required by law.

Corrective Action and Discipline – Any employee who is found to have violated any aspect of this policy will be subject to corrective or disciplinary action, up to and including termination of employment, as provided by Town operating procedures, including Civil Service Law Section 75, or a collective bargaining agreement. Any Elected Official who violates this policy will be subject to remedial action as provided for and/or allowed under NYS Public Officers Law, as well as any other applicable statutes. Any vendor, supplier, visitor, customer, or other non-employee who violates this policy will be subject to remedial action, to the extent that the Town is empowered to take such action.

Legal Protections and External Remedies – Nothing in this policy should be construed as in any way limiting employees' rights to file a formal complaint with the appropriate state or federal agencies responsible for administering anti-discrimination laws. Complainants should be aware that time restrictions may apply and need to be considered.

Harassment (including sexual harassment) is not only prohibited by Town policy but is also prohibited by federal, state, and (where applicable) local law. Aside from the Town's internal process, employees may also choose to pursue legal remedies with the following governmental entities at any time.

New York State Division of Human Rights (DHR)

The Human Rights Law (HRL) applies to employers in New York State with regard to harassment and protects employees and non-employees regardless of immigration status. A complaint alleging violation of the Human Rights Law may be filed either with DHR or in New York State Supreme Court. Complaints with DHR may be filed any time within one year of the harassment. If an individual did not file at DHR, they can sue directly in state court under the HRL, within three years of the alleged discrimination. An individual may not file with DHR if they have already filed an HRL complaint in state court. Filing an internal complaint with the Town does not extend the time limits to file with DHR or in court. The one year or three years is counted from date of the most recent incident of harassment. An attorney is not needed to file a complaint with DHR, and there is no cost to file with DHR. DHR will investigate the complaint and determine whether there is probable cause to believe that discrimination has occurred. Probable cause cases are forwarded to a public hearing before an administrative law judge. If discrimination is found after a hearing, DHR has the power to award relief, which varies but may include requiring the Town to take action to stop the harassment, or redress the damage caused, including paying monetary damages, attorney's fees and civil fines.

DHR's main office contact information is: NYS Division of Human Rights, One Fordham Plaza, Fourth Floor, Bronx, New York 10458, (718) 741-8400. Contact DHR at (888) 392- 3644 or visit dhr.ny.gov/complaint for more information about filing a complaint. The website has a complaint form that can be downloaded, filled out, notarized and mailed to DHR. The website also contains contact information for DHR's regional offices across New York State.

United States Equal Employment Opportunity Commission (EEOC)

The EEOC enforces federal anti-discrimination laws, including Title VII of the 1964 federal Civil Rights Act (codified as 42 U.S.C. § 2000e et seq.). An individual can file a complaint with the EEOC anytime within 300 days from the harassment. There is no cost to file a complaint with the EEOC. The EEOC will investigate the complaint and determine whether there is reasonable cause to believe that discrimination has occurred, at which point the EEOC will issue a Right to Sue letter permitting the individual to file a complaint in federal court. The EEOC does not hold hearings or award relief but may take other action including pursuing cases in federal court on behalf of complaining parties. Federal courts may award remedies if discrimination is found to have occurred. If an employee believes that he/she has been discriminated against at work, he/she can file a "Charge of Discrimination." The EEOC has district, area, and field offices where complaints can be filed. Contact the EEOC by calling 1-800-669-4000 (1-800-669-6820 (TTY)), visiting their website at www.eeoc.gov or via email at info@eeoc.gov. If an individual filed an administrative complaint with DHR, DHR will file the complaint with the EEOC to preserve the right to proceed in federal court.

Local Protections

Many localities enforce laws protecting individuals from sexual harassment and discrimination. An individual should contact the county, city or town in which they live to find out if such a law exists.

Contact the Rotterdam Police Department

If the harassment involves physical touching, coerced physical confinement or coerced sex acts, the conduct may constitute a crime. Contact the Rotterdam Police Department.

SPECIFICATIONS PROPOSAL FOR:
Furnishing Rotterdam Highway Department
54 Duanesburg Road, Schenectady, NY 12306

MILL & FILL WITH TYPE 3 DENSE BINDER

It is the intent of this specification to describe the requirements for furnishing, milling, and applying a Type 3 Dense Binder to the Town of Rotterdam and any other municipality.

DESCRIPTION:

This work shall consist of milling in place 4"-6" or to the level at which concrete is found. All concrete surfaces will be swept, and tack coat applied. All surfaces are to be paved with Type 3 dense binder (250lbs-270lbs) at a thickness of 2 ½" after completion. Pavement course shall be constructed in accordance with these specifications and in reasonably close conformity with the required lines, grades, thicknesses, and typical sections shown on the plans or established by the Highway Superintendent. This is a performance-based specification in which the Contractor is responsible for compacting the pavement to a specified density requirement. Written instructions for determining pavement density are available from the Regional Materials Engineer or the Director, Materials Bureau.

MATERIAL:

Type 3 Dense Binder

TACK COAT:

The materials and composition for the above items shall meet the requirements specified in the N.Y.S. Department of Transportation Standard Specifications Construction and Materials, Item 407.0102 provided herein.

WEATHER LIMITATIONS:

Refer to the NYSDOT Standard specifications for weather limitations.

NOTIFICATION AND TRAFFIC CONTROL:

Town of Rotterdam will provide resident notification as well as required traffic control.
Please see Highway Superintendent to Coordinate.

KEY-CUTS:

The successful bidder will be responsible for cutting of keyways/rebates at any and all existing pavement, intersections and or Driveways. All keyways to be 3-4 feet wide and taper from 0 inches to 1.5 inches minimum in depth to provide for a smooth transition between existing asphalt and new asphalt. Keyways/rebates are to be milled prior to the day of paving. Keyways/rebates are to be straight. Where applicable curves will be permitted. These locations are to be coordinated with the Highway Superintendent, no exceptions. Roadway side wings to be paved consistent with roadway paving.
The Town of Rotterdam will provide a Flagger and Sweeper for Keyway Cuts.

METHOD OF MEASUREMENT:
The quantity under this item will be the number of square yards completed and accepted in place. The width of the pavement course will be the width shown on the plans or as otherwise directed by the Highway Superintendent. The length will be measured along the center line of each roadway or ramp. The thickness of the pavement course shall be 2.5" (250lbs-270lbs. per square yard.) The quantities may be adjusted for changes and thickness. As per the approval of the Highway Superintendent of the Town of Rotterdam.

BASIS OF PAYMENT:
This work shall consist of milling in place 4"-6" or to the level at which concrete is found. All concrete surfaces will be swept, and tack coat applied. All surfaces are to be paved with Type 3 dense binder (250lbs-270lbs) at a thickness of 2 ½" after completion. Town of Rotterdam will provide risers for manholes, catch basins, and water valves for the Contractor to install during paving.

NOTE:
The Asphalt Bid Price is fixed and is not subject to the formula as called for by the New York State Department of Transportation for the material purchased at the date of bid.

ADDITIONAL CONSTRUCTION:
The contract will contain a provision whereby the Town may order additional highway construction to be performed by the contractor during the 2023 paving season pursuant to and consistent with terms, conditions, and specification of the contract, provided the cost of the same is within the amount appropriated and provided for highway construction in the 2023.

DAILY WEIGHT RECORD:
The Contractor shall keep and supply a daily record of the weight of product applied by road name together with scale tickets by truck for aggregates utilized. This information shall be provided to the Highway Superintendent daily.

NEW CASTLE PAVING, LLC

TOWN OF ROTTERDAM

BID FORM

The undersigned has read, understands, and agrees to all conditions of this proposal and will furnish material as follows:

Highway Department

Mill & Fill with Type 3 Dense Binder

Highway Paving

The entire bid is strictly in accordance with the specification set forth in the bid documents herein.



Signature

New Castle Paving, LLC
Name of Company or Corporation

1 Madison Street, Suite 100
Address

Troy, New York 12180
City ***State*** ***Zip***

DSwartwout@newcastlepaving.com
Email

I understand if I am chosen as the lowest responsible bidder, that I must comply with all federal, state, and local laws, as well as rules, regulations, policies and guidance, including the State of New York's newly released guidance on sexual harassment. By submitting a bid, I acknowledge receipt of the Town of Rotterdam *"Non-Discrimination and Harassment (Including Sexual Harassment) in the Workplace"* Policy.

BID
Mill & Fill with Type 3 Dense Binder

Bidder will provide and install material for a price of:

Price per Square Yard

Town Roads $ 20.94 /SY

Bidder shall honor bid price for one year from date of bid opening by the Town of Rotterdam.

Roads to be Paved:

The Highway Superintendent of the Town of Rotterdam shall designate the specific Roads in the Town to be paved. Additional Roads may be added or deleted, contingent upon the bid results. All measurements provided by the town are only estimates and the contractor will be responsible for final measurements verified by the town.

Town of Rotterdam Paving 2023

All road pricing will reflect the cost of paving cul-de-sacs and side wings with transition of driveways, sidewalks, and intersections to be completed at time of paving.

POTENTIAL ROADS TO BE PAVED FOR 2023 LISTED ON NEXT PAGE:

POTENTIAL ROADS TO BE MILLED & FILLED FOR 2023:

	STREET	LENGTH (FT)	WIDTH (FT)	SQFT	SQYD	START	END	WIDTH	LENGTH	AREA (SY)	AMOUNT
1	Bonnyview Rd.	1380	20	27600	3066.67	Scotchridge Rd.	Town Line	20	1380	3066.67	$64,216.07
2	Hoffman Ln.	1000	20	20000	2222.22	Rt. 159	Dead End	20	1000	2222.22	$46,533.29
3	Wemple Rd.	2400	20	48000	5333.33	Dunnsville Rd.	Dead End	20	2400	5333.33	$111,679.93
4	Agnes Ave.	615	20	12300	1366.67	May Ave	Dead End	20	615	1366.67	$28,618.07
5	Old Duanesburg Rd.	1200	20	24000	2666.67	Burdeck St.	Loop	20	1200	2666.67	$55,840.07
6	Old Duanesburg Rd.	830	30	24900	2766.67	Rt. 7	Loop	30	830	2766.67	$57,934.07
7	Old Mariaville Rd.	1400	20	28000	3111.11	Putnam Rd.	West to Rt. 159	20	1400	3111.11	$65,146.64

ALL MEASUREMENTS ARE ESTIMATES - CONTRACTORS WILL NEED TO VERIFY ALL MEASUREMENTS BEFORE BIDDING

Bidder shall honor bid price for one year from date of bid opening by Town of Rotterdam..

New Castle Paving, LLC Date: June 6, 2023
Legal Name of Person, Partnership or Corporation

By: _____
Authorize Signature

By: Dale Swartwout, Manager
Type or Print Name of Signature and Title

ADDRESS:

Street: 1 Madison Street, Suite 100

City: Troy State: New York Zip Code 12180

Phone Number: (518) 275-0226

Facsimile Number: 518-275-0226

Federal Employer Identification Number: 35-2548259

End of bid form

In addition to the bid form, the contractor shall submit a resolution authorizing submission of bid, waiver of immunity clause, and non-collusive bidding certification.

RESOLUTION AUTHORIZING SUBMISSION OF BIDS BY CORPORATION AND EXECUTION OF NON-COLLUSION CERTIFICATE AND WAIVER OF IMMUNITY CLAUSE

Resolved that _____ be authorized to sign and submit the bid or proposal of this corporation for _____ Town of Rotterdam, New York, Schenectady County, and to include in such bid or proposal the certificate as to non-collusion and waiver of immunity clause required by Section 103 of the General Municipal Law as the act and deed of such corporation, and for any inaccuracies or misstatements in such certificate this corporate bidder shall be liable under the penalties of perjury.

NOT APPLICABLE

The foregoing is a true and correct copy of the resolution adopted by _____ _____ corporation at a meeting of its board of directors held on the _____ day of _____ _____, 20__.

(SEAL OF THE CORPORATION)

_____
Signature of Secretary

LLC
~~INDIVIDUAL~~ EXECUTION OF NON-COLLUSION CERTIFICATE AND WAIVER OF IMMUNITY CLAUSE

I, Dale Swartwout hereby sign and submit this bid or proposal for Manager Town of Rotterdam, New York, Schenectady County, and to include in such bid or proposal the certificate as to non-collusion and waiver of immunity clause required by Section 103 of the General Municipal Law as the act and deed of this individual, and for any inaccuracies or misstatements in such certificate this individual bidder shall be liable under the penalties of perjury.

_____ 6/06/23
Signature of ~~Individual~~ LLC Date

TOWN OF ROTTERDAM
WAIVER ON IMMUNITY CLAUSE

The undersigned bidder agrees to sign a Waiver of Immunity Clause agreeing if called before a Grand Jury to testify concerning the bid or contract, to sign a Waiver of Immunity against Criminal transaction, bid or contract:

Name of Firm: New Castle Paving, LLC

Signed by: Dale Swartwout Title: Manager

Signature: _____ Date: 6/06/23

NON-COLLUSION BIDDING CERTIFICATION

A. By submission of this bid, each bidder and each person signing on behalf of any bidder certifies, an in the case of a joint bid, each party thereto certifies as to its own organization, under penalty of perjury, that to the best of knowledge and belief:

1) The prices in this bid have been arrived at independently without collusion, consultation, communication, or agreement, for the purposes of restricting competition, as to any matter relating to such prices with any other bidder or with any competitor;

2) Unless otherwise required by law, the prices which have been quoted in this bid have not been knowingly disclosed by the bidder and will not knowingly be disclosed by the bidder prior to opening, directly or indirectly, to any other bidder or to any competitor; and

3) No attempt has been made or will be made by the bidder to induce any other person, partnership or corporation to submit or not to submit a bid for the purpose of restricting competition.

B. A bid shall not be considered for award nor shall any award be made where (A), (1), (2), and (3) above have not been complied with; provided however, that if in any case the bidder cannot make the foregoing certificating, the bidder shall so state and shall furnish with the bid a signed statement which sets forth in detail the reason therefore. Where (A), (1), (2), and (3) above have not been complied with, the bid shall not be considered for award nor shall any award be made unless the head of the purchasing unit of the political subdivision, public department, agency or official thereof to which the bid is made or his designee, determines that such disclosure was not made for the purpose of restricting competition.

C. The fact that the bidder (A) has published price lists, rates or tariffs governing items being procured, (B) has informed prospective customers of proposed or pending publication of new or revised price lists for such items or (C) has sold the same item to other customers at the same prices being bid, does not constitute, without more, a disclosure within the meaning subparagraph (A)(1).

D. Any bid hereafter made to any political subdivision of the state or any public department, agency or official thereof by a corporate bidder for work or state services performed or to be performed or goods sold or to be sold, where competitive bidding is required by statute, rule, regulation, or local law, and where such bid contains the certification referred to in subdivision one (1) of this section, shall be deemed to have been authorized by the board of directors of the bidder, and such authorization shall be deemed to include the signing and submission of the bid and the inclusion therein of the certificate as to non-collusion as the act and deed of the corporation.

Name of Firm: New Castle Paving, LLC

Signed by: Dale Swartwout Title: Manager

Signature: _____ Date: 6/06/23

Email: DSwartwout@newcastlepaving.com

SPECIFICATIONS PROPOSAL FOR:
Furnishing Rotterdam Highway Department
54 Duanesburg Road, Schenectady, NY 12306

MILL & FILL WITH TYPE 3 DENSE BINDER

It is the intent of this specification to describe the requirements for furnishing, milling, and applying a Type 3 Dense Binder to the Town of Rotterdam and any other municipality.

DESCRIPTION:

This work shall consist of milling in place 4"-6" or to the level at which concrete is found. All concrete surfaces will be swept, and tack coat applied. All surfaces are to be paved with Type 3 dense binder (250lbs-270lbs) at a thickness of 2 ½" after completion. Pavement course shall be constructed in accordance with these specifications and in reasonably close conformity with the required lines, grades, thicknesses, and typical sections shown on the plans or established by the Highway Superintendent. This is a performance-based specification in which the Contractor is responsible for compacting the pavement to a specified density requirement. Written instructions for determining pavement density are available from the Regional Materials Engineer or the Director, Materials Bureau.

MATERIAL:

Type 3 Dense Binder

TACK COAT:

The materials and composition for the above items shall meet the requirements specified in the N.Y.S. Department of Transportation Standard Specifications Construction and Materials, Item 407.0102 provided herein.

WEATHER LIMITATIONS:

Refer to the NYSDOT Standard specifications for weather limitations.

NOTIFICATION AND TRAFFIC CONTROL:

Town of Rotterdam will provide resident notification as well as required traffic control.
Please see Highway Superintendent to Coordinate.

KEY-CUTS:

The successful bidder will be responsible for cutting of keyways/rebates at any and all existing pavement, intersections and or Driveways. All keyways to be 3-4 feet wide and taper from 0 inches to 1.5 inches minimum in depth to provide for a smooth transition between existing asphalt and new asphalt. Keyways/rebates are to be milled prior to the day of paving. Keyways/rebates are to be straight. Where applicable curves will be permitted. These locations are to be coordinated with the Highway Superintendent, no exceptions. Roadway side wings to be paved consistent with roadway paving.
The Town of Rotterdam will provide a Flagger and Sweeper for Keyway Cuts.

METHOD OF MEASUREMENT:
The quantity under this item will be the number of square yards completed and accepted in place. The width of the pavement course will be the width shown on the plans or as otherwise directed by the Highway Superintendent. The length will be measured along the center line of each roadway or ramp. The thickness of the pavement course shall be 2.5" (250lbs-270lbs. per square yard.) The quantities may be adjusted for changes and thickness. As per the approval of the Highway Superintendent of the Town of Rotterdam.

BASIS OF PAYMENT:
This work shall consist of milling in place 4"-6" or to the level at which concrete is found. All concrete surfaces will be swept, and tack coat applied. All surfaces are to be paved with Type 3 dense binder (250lbs-270lbs) at a thickness of 2 ½" after completion. Town of Rotterdam will provide risers for manholes, catch basins, and water valves for the Contractor to install during paving.

NOTE:
The Asphalt Bid Price is fixed and is not subject to the formula as called for by the New York State Department of Transportation for the material purchased at the date of bid.

ADDITIONAL CONSTRUCTION:
The contract will contain a provision whereby the Town may order additional highway construction to be performed by the contractor during the 2023 paving season pursuant to and consistent with terms, conditions, and specification of the contract, provided the cost of the same is within the amount appropriated and provided for highway construction in the 2023.

DAILY WEIGHT RECORD:
The Contractor shall keep and supply a daily record of the weight of product applied by road name together with scale tickets by truck for aggregates utilized. This information shall be provided to the Highway Superintendent daily.

RESOLUTION NO. 207.23

TO ENTER INTO AN AGREEMENT PURSUANT TO HIGHWAY LAW SECTION 284 FOR TOWN HIGHWAY PAVING FOR 2023

THEREFORE, UPON MOTION OF Councilmember _____,

seconded by Councilmember _____,

BE IT RESOLVED BY THE TOWN BOARD AS FOLLOWS:

SECTION 1. The Town Board of the Town of Rotterdam hereby passes this resolution authorizing an agreement between the town board and the highway superintendent to establish a paving plan for 2023 and to allow payment for the Town of Rotterdam paving 2023 fiscal year, in accordance with the competitive bidding requirements of the New York State General Municipal Law, in the amount not to exceed $693,770.86 for the roadway paving for the year 2023, leaving a balance of $40,652.59.

SECTION 2. This resolution shall become effective June 14, 2023.

DATED: June 14, 2023

NAME	AYES	NOES	ABSTAIN
Christou			
Miller-Herrera			
Dodson			
Mastroianni			
Collins			

DRAFT

TOWN OF ROTTERDAM

John F. Kirvin Government Center • 1100 Sunrise Boulevard • Rotterdam, NY 12306
Telephone: 518-355-7575 • Fax: 518-355-7976 • Website: www.rotterdamny.org

LEGISLATIVE REQUEST FORM

DATE:	June 9, 2023
TO:	Town Board
FROM:	Larry Lamora, Highway Superintendent
TITLE OF REQUEST:	To Enter into an Agreement Pursuant to Highway Law Section 284 for Town Highway Paving for 2023
TOWN BOARD MEETING:	June 14, 2023
Background Information:	Street resurfacing is done annually for the Town of Rotterdam roads. Rotterdam has a total available balance of $534,423.45 from NYS CHIPS, Pave-NY, EWR, & POP ($533,804.77 from SFY 23-24 apportionment balance & $618.68 from Cumulative Rollover Balance from SFY 22-23). The NYS Funding total balance consists of; $336,402.95 from CHIPS, $79,118.92 from Pave-NY, $65,943.49 from EWR, & $52,958.09 from POP. The Town of Rotterdam 2023 Adopted Budget also provides an additional $200,000.00 from Highway Resurfacing DA5110-4147. This creates a total budget of $734,423.45.
Evaluation/Analysis:	2023 Highway Paving Plan consists of 6.3mm Polymer-Modified Hot Mix Asphalt pending awarded bid to Callanan Industries, Inc. for the streets listed on attachment for the sum of $491,278.50 and Mill & Fill Type 3 Dense Binder pending awarded bid to Empire Paving for the streets listed on attachment for the sum of $202,492.36, for a grand total of $693,770.86.
Recommendation(s):	For the Town Board to approve the 284 Agreement for the 2023 Highway Paving of Town roads.
Attachment/Document(s):	NYS DOT Award Letter, 284 Agreement, List of Town Roads to be paved with awarded bid prices for each bid.

Compliance with Purchasing Policy:	Yes
Effect(s) on Existing Law(s):	Highway Law 284
LEGISLATION WILL BE PREPARED BY:	Supervisors Office

AGREEMENT FOR EXPENDITURE OF HIGHWAY MONIES

AGREEMENT between the Town Highway Superintendent of The Town of Rotterdam, Schenectady County, New York, and the undersigned members of the Town Board.

Pursuant to the provisions of Section 284 of the Highway Law, we agree that monies levied and collected in the Town of for the repair and improvement of highways, and received from the State for State Aid for the repair and improvement of highways shall be expended as follows:

1. GENERAL REPAIRS. The sum of $693,770.86 shall be set aside to be expended for primary work and general repairs upon 4.33 miles of town highways, including sluices, culverts and bridges having a span of less than five feet and boardwalks or renewals thereof.
2. PERMANENT IMPROVEMENTS. The following sums shall be set aside to be expended for the permanent improvement of Town highways:

   (a) On Newell Road commencing at Bluff Road and leading to a Dead End, a distance of 1,380 feet, there shall be expended not over the sum of $24,840.00.

   Type: 6.3MM Polymer-Modified Hot Mix Asphalt

   Width of Traveled Surface: 20'

   Thickness: 135lb/sy

   Subbase: None

   (b) On Groveland Avenue commencing at Bluff Road and leading to Valleyview Avenue, a distance of 825 feet, there shall be expended not over the sum of $14,850.00.

   Type: 6.3MM Polymer-Modified Hot Mix Asphalt

   Width of Traveled Surface: 20'

   Thickness: 135lb/sy

   Subbase: None

   (c) On Viewland Avenue commencing at Gordon Road and leading to Valleyview Avenue, a distance of 860 feet, there shall be expended not over the sum of $15,480.00.

   Type: 6.3MM Polymer-Modified Hot Mix Asphalt

   Width of Traveled Surface: 20'

   Thickness: 135lb/sy

   Subbase: None

(d) On Valleyview Avenue commencing at Gordon Road and leading to Bluff Road, a distance of 1,770 feet, there shall be expended not over the sum of $31,860.00.

Type: 6.3MM Polymer-Modified Hot Mix Asphalt

Width of Traveled Surface: 20'

Thickness: 135lb/sy

Subbase: None

(e) On Bluff Road commencing at Gordon Road and leading to Valleyview Avenue, a distance of 1,100 feet, there shall be expended not over the sum of $24,750.00.

Type: 6.3MM Polymer-Modified Hot Mix Asphalt

Width of Traveled Surface: 25'

Thickness: 135lb/sy

Subbase: None

(f) On Sylvia Lane commencing at Gordon Road and leading to a Dead End, a distance of 2,200 feet, there shall be expended not over the sum of $71,280.00.

Type: 6.3MM Polymer-Modified Hot Mix Asphalt

Width of Traveled Surface: 36'

Thickness: 135lb/sy

Subbase: None

(g) On Bogusky Court commencing at Sylvia Lane and leading to a loop, a distance of 325 feet, there shall be expended not over the sum of $10,237.50.

Type: 6.3MM Polymer-Modified Hot Mix Asphalt

Width of Traveled Surface: 35'

Thickness: 135lb/sy

Subbase: None

(h) On Iovinella Court commencing at Sylvia Lane and leading to a loop, a distance of 350 feet, there shall be expended not over the sum of $11,025.00.

Type: 6.3MM Polymer-Modified Hot Mix Asphalt

Width of Traveled Surface: 35'

Thickness: 135lb/sy

Subbase: None

(i) On Manas Drive commencing at Van Wormer Road and leading to a loop, a distance of 2,425 feet, there shall be expended not over the sum of $74,205.00.

Type: 6.3MM Polymer-Modified Hot Mix Asphalt

Width of Traveled Surface: 34'

Thickness: 135lb/sy

Subbase: None

(j) On Rockwood Lane commencing at Tollgate Lane and leading to Manas Drive, a distance of 475 feet, there shall be expended not over the sum of $14,962.50.

Type: 6.3MM Polymer-Modified Hot Mix Asphalt

Width of Traveled Surface: 35'

Thickness: 135lb/sy

Subbase: None

(k) On Tollgate Lane commencing at Manas Drive and leading to a Dead End, a distance of 778 feet, there shall be expended not over the sum of $21,006.00.

Type: 6.3MM Polymer-Modified Hot Mix Asphalt

Width of Traveled Surface: 30'

Thickness: 135lb/sy

Subbase: None

(l) On Brunswick Place commencing at Van Wormer Road and leading to Tollgate Lane, a distance of 375 feet, there shall be expended not over the sum of $10,125.00.

Type: 6.3MM Polymer-Modified Hot Mix Asphalt

Width of Traveled Surface: 30'

Thickness: 135lb/sy

Subbase: None

(m) On Van Wormer Road commencing at Curry Road and leading to a Dead End, a distance of 1,250 feet, there shall be expended not over the sum of $33,750.00.

Type: 6.3MM Polymer-Modified Hot Mix Asphalt

Width of Traveled Surface: 30'

Thickness: 135lb/sy

Subbase: None

(n) On Cypriana Terrace commencing at Helderburg Avenue and leading to a loop, a distance of 1,220 feet, there shall be expended not over the sum of $32,940.00.

Type: 6.3MM Polymer-Modified Hot Mix Asphalt

Width of Traveled Surface: 30'

Thickness: 135lb/sy

Subbase: None

(o) On Fisher Road commencing at Helderburg Avenue and leading to a loop, a distance of 950 feet, there shall be expended not over the sum of $25,650.00.

Type: 6.3MM Polymer-Modified Hot Mix Asphalt

Width of Traveled Surface: 30'

Thickness: 135lb/sy

Subbase: None

(p) On Miles Standish Road commencing at Helderburg Avenue and leading to Merritt Drive, a distance of 2,210 feet, there shall be expended not over the sum of $59,670.00.

Type: 6.3MM Polymer-Modified Hot Mix Asphalt

Width of Traveled Surface: 30'

Thickness: 135lb/sy

Subbase: None

(q) On Mullen Drive commencing at Miles Standish Road and leading to Continental Road, a distance of 465 feet, there shall be expended not over the sum of $14,647.50.

Type: 6.3MM Polymer-Modified Hot Mix Asphalt

Width of Traveled Surface: 35'

Thickness: 135lb/sy

Subbase: None

(r) On Bonnyview Road commencing at Scotchridge Road and leading to the Town Line, a distance of 1,380 feet, there shall be expended not over the sum of $51,796.06.

Type: Mill & Fill with Type 3 Dense Binder

Width of Traveled Surface: 20'

Thickness: 2.5" after completion

Subbase: None

(s) On Hoffman Lane commencing at Route 159 and leading to a Dead End, a distance of 1,000 feet, there shall be expended not over the sum of $37,533.30.

Type: Mill & Fill with Type 3 Dense Binder

Width of Traveled Surface: 20'

Thickness: 2.5" after completion

Subbase: None

(t) On Wemple Road commencing at Dunnsville Road and leading to a Dead End, a distance of 2,400 feet, there shall be expended not over the sum of $90,079.94.

Type: Mill & Fill with Type 3 Dense Binder

Width of Traveled Surface: 20'

Thickness: 2.5" after completion

Subbase: None

(u) On Agnes Avenue commencing at May Avenue and leading to a Dead End, a distance of 615 feet, there shall be expended not over the sum of $23,083.06.

Type: Mill & Fill with Type 3 Dense Binder

Width of Traveled Surface: 20'

Thickness: 2.5" after completion

Subbase: None

AGREEMENT FOR EXPENDITURE OF HIGHWAY MONIES

Executed In Duplicate This _____ Day of _____, 2023

_____	_____
Mollie Collins, Supervisor	Charles Jack Dodson, Deputy Supervisor
_____	_____
Joseph Mastroianni, Councilmember	Evan Christou, Councilmember
_____	_____
Samantha Miller-Herrera, Councilmember	Larry Lamora, Highway Superintendent

2023 Town of Rotterdam Paving Plan

6.3MM Polymer-Modified Hot Mix Asphalt

Contractor: Callanan Industries, Inc.

	STREET	START	END	LENGTH (FT)	WIDTH (FT)	SQFT	SQYD	AWARDED BID PRICE
1	Newell Road	Bluff Rd.	Dead End	1380	20	27600	3066.67	$ 24,840.00
2	Groveland Ave	Bluff Rd.	Valleyview Ave	825	20	16500	1833.33	$ 14,850.00
3	Viewland Ave	Gordon Rd.	Valleyview Ave	860	20	17200	1911.11	$ 15,480.00
4	Valleyview Ave	Gordon Rd.	Bluff Rd.	1770	20	35400	3933.33	$ 31,860.00
5	Bluff Road	Gordon Rd.	Valleyview Ave	1100	25	27500	3055.56	$ 24,750.00
6	Sylvia Lane	Gordon Rd.	Dead End	2200	36	79200	8800	$ 71,280.00
7	Bogusky Court	Sylvia Ln.	Loop	325	35	11375	1263.89	$ 10,237.50
8	Iovinella Court	Sylvia Ln.	Loop	350	35	12250	1361.11	$ 11,025.00
9	Manas Drive	Van Wormer Rd.	Loop	2425	34	82450	9161.11	$ 74,205.00
10	Rockwood Lane	Tollgate Ln.	Manas Dr.	475	35	16625	1847.22	$ 14,962.50
11	Tollgate Lane	Manas Dr.	Dead End	778	30	23340	2593.33	$ 21,006.00
12	Brunswick Place	Van Wormer Rd.	Tollgate Ln.	375	30	11250	1250	$ 10,125.00
13	Van Wormer Road	Curry Rd.	Dead End	1250	30	37500	4166.67	$ 33,750.00
14	Cyprianna Terrace	Helderburg Ave	Loop	1220	30	36600	4066.67	$ 32,940.00
15	Fisher Drive	Helderburg Ave	Loop	950	30	28500	3166.67	$ 25,650.00
16	Mile Standish Road	Helderburg Ave	Merritt Dr.	2210	30	66300	7366.67	$ 59,670.00
17	Mullen Drive	Miles Standish Rd.	Continental Rd.	465	35	16275	1808.33	$ 14,647.50
							TOTAL COST:	$ 491,278.50

Mill & Fill Type 3 Dense Binder

Contractor: Empire Paving

	STREET	START	END	LENGTH (FT)	WIDTH (FT)	SQFT	SQYD	AWARDED BID PRICE
1	Bonnyview Road	Scotchridge Rd.	Town Line	1380	20	27600	3066.67	$ 51,796.06
2	Hoffman Lane	Rt. 159	Dead End	1000	20	20000	2222.22	$ 37,533.30
3	Wemple Road	Dunnsville Rd.	Dead End	2400	20	48000	5333.33	$ 90,079.94
4	Agnes Ave	May Ave	Dead End	615	20	12300	1366.67	$ 23,083.06
							TOTAL COST:	$ 202,492.36

NEW YORK STATE OF OPPORTUNITY. Department of Transportation

KATHY HOCHUL
Governor

MARIE THERESE DOMINGUEZ
Commissioner

May 02, 2023

LARRY LAMORA
HIGHWAY SUPERINTENDENT
TOWN OF ROTTERDAM
54 DUANESBURG RD
ROTTERDAM NY 12306

Dear Mr. Lamora:

The 2023-24 State Budget provides funding to support the repair, rehabilitation, and modernization of local roads and bridges. The Budget includes $598.1 million in Consolidated Local Street and Highway Improvement Program (CHIPS) funding, $150 million in PAVE-NY funding, $100 million in Extreme Winter Recovery (EWR) funding and $100 million in Pave Our Potholes (POP). Also included are reappropriations of rollover funds remaining from previous State fiscal year CHIPS, PAVE-NY, EWR and POP appropriations. Please provide a copy of this letter to the chief financial officer for your municipality.

The next quarterly SFY 2023-24 CHIPS, PAVE-NY, EWR and POP reimbursements are scheduled to be made on June 29, 2023. Requests for the June payments must be for expenditures made on or after December 30, 2021 (April 1, 2022 for POP) through May 26, 2023. Refer to the Program Guidelines on the CHIPS website (www.dot.ny.gov/programs/chips) regarding eligible project activities and program requirements. The Town of Rotterdam has the following funding amounts available for the June payments.

Program	Total Balance	23-24 Apportionment Balance	Cumulative Rollover Balance
CHIPS	$336,402.95	$336,215.61	$187.34
PAVE NY	$79,118.92	$79,033.60	$85.32
EWR	$65,943.49	$65,866.49	$77.00
POP[1]	$52,958.09	$52,689.07	$269.02

The instructions for applying for reimbursement June 29, 2023 are included on the back of this letter and on the CHIPS website. The New York State Department of Transportation (NYSDOT) Regional Office must receive all program payment submission items no later than **June 02, 2023.** Please sign the certification on each page of the reimbursement request forms and keep a copy of the completed forms for your files. Your NYSDOT municipal code for entry on the forms is 160726.

Municipalities may mail or e-mail their Documentation Checklists, reimbursement request forms, and supporting documentation to their NYSDOT Region. Guidance for e-mail submissions may be obtained on the CHIPS website. Contact information:

Valerie Deane
NYSDOT Regional CHIPS Representative
New York State Department of Transportation
50 Wolf Road, Suite 150
Albany, NY 12232
dot.sm.r01.CHIPS@dot.ny.gov

If you have any questions, please contact Valerie Deane at 518-417-6589.

Respectfully yours,

Dawn Arnold

Dawn Arnold
Acting Director, Local Programs Bureau

[1] As of January 1, 2023, microsurfacing; paver placed surface treatment; single course surface treatment involving chip seals or oil and stone; or double course surface treatment involving chip seals or oil and stone are not eligible project activities for the Pave our Potholes program.

RESOLUTION NO. 208.23

TO RECOGNIZE THE INTRODUCTION OF INTRODUCTORY LOCAL LAW NO. __ OF 2023; ESTABLISH A SIX (6) MONTH MORATORIUM PROHIBITING BATTERY ENERGY STORAGE SYSTEM INSTALLATIONS WITHIN THE TOWN OF ROTTERDAM, AND SCHEDULING A PUBLIC HEARING THEREON

WHEREAS, the Town of Rotterdam desires to review the Town's Zoning Code and land use regulations and to recommend modifications to the local law regarding the installation of Battery Energy Storage Systems within the Town of Rotterdam; and

WHEREAS, changes to said law would permit an enhanced and easily understood code, to achieve the objectives of the Comprehensive Plan and encourage consistent and fair application of laws pertaining to such operations; and

WHEREAS, the Town of Rotterdam wishes to enact a temporary moratorium prohibiting Battery Energy Storage System installations within the Town of Rotterdam, a copy of the proposed local law is attached;

NOW THEREFORE, UPON MOTION OF Councilmember _____,

seconded by Councilmember _____,

BE IT RESOLVED BY THE TOWN BOARD AS FOLLOWS:

SECTION 1. The Town Board recognizes the introduction of Introductory Local Law No. __ of 2023 to establish a six (6) month moratorium prohibiting battery energy storage system installations within the Town of Rotterdam.

SECTION 2. The Town Board of the Town of Rotterdam hereby authorizes the Town Clerk to publish in the official newspaper of the Town of Rotterdam not less than ten (10) days prior to the date designated for the public hearing provided for hereby the following notice:

TOWN OF ROTTERDAM
NOTICE OF HEARING

PLEASE TAKE NOTICE: That the Town Board of the Town of Rotterdam will hold a public hearing at the John F. Kirvin Government Center, Town Hall, 1100 Sunrise Boulevard, Rotterdam, New York 12306, at 7:00 p.m. on the 5th day of July, 2023 for the following purpose:

> To establish a six (6) month moratorium prohibiting battery energy storage system installations within the Town of Rotterdam.

BY ORDER OF THE ROTTERDAM TOWN BOARD
DIANE M. MARCO, TOWN CLERK

DATED: July 14, 2023
Daily Gazette: Please publish once on July 18, 2023
Town Clerk
Post

SECTION 3. This resolution shall become effective July 14, 2023.

DATED: July 14, 2023

NAME	AYES	NOES	ABSTAIN
Christou			
Miller-Herrera			
Dodson			
Mastroianni			
Collins			

DRAFT

TOWN OF ROTTERDAM

John F. Kirvin Government Center • 1100 Sunrise Boulevard • Rotterdam, NY 12306
Telephone: 518-355-7575 • Fax: 518-355-7976 • Website: www.rotterdamny.org

LEGISLATIVE REQUEST FORM

DATE:	June 9, 2023
TO:	Town Board
FROM:	Courtney E. Heinel, Esq., Town Attorney
TITLE OF REQUEST:	Six (6) month moratorium on wind generation systems and battery energy storage system installations within the Town of Rotterdam.
TOWN BOARD MEETING:	June 14, 2023
Background Information:	The Town of Rotterdam is interested in enacting a temporary moratorium on wind generation system and battery energy storage system installations within the Town of Rotterdam in order to revise and update the Town Local Laws related to the same.
Evaluation/Analysis:	The Town of Rotterdam does not have adequate Local Laws to address the specialized concerns relating to wind generation system and battery energy storage system installations within the Town of Rotterdam.
Recommendation(s):	With the anticipated rise in applications relating to wind generation system and battery energy storage system installations within the Town of Rotterdam that Town should institute a temporary six (6) month moratorium on such systems to adequately update the Towns Local Laws related to the same.
Attachment/Document(s):	Proposed six (6) month temporary moratoria prohibiting wind generation system and battery energy storage system installations within the Town of Rotterdam
Compliance with Purchasing Policy:	
Effect(s) on Existing Law(s):	Suspends local laws and state laws requiring action on applications for such projects.
LEGISLATION WILL BE PREPARED BY:	Town Attorney

LOCAL LAW ESTABLISHING A TEMPORARY LAND USE MORATORIUM PROHIBITING BATTERY ENERGY STORAGE SYSTEM INSTALLATIONS WITHIN THE TOWN OF ROTTERDAM.

Be it enacted by the Town Board of the Town of Rotterdam as follows:

SECTION 1. TITLE

This Local Law shall be known as the "Moratorium and Prohibition of Battery Energy Storage System Installations within the Town of Rotterdam."

SECTION 2. STATUTORY AUTHORITY PURPOSE AND INTENT.

This Local Law is intended to be consistent with and is adopted pursuant to the authority granted to the Town Board of the Town of Rotterdam under the New York State Constitution, and the Laws of the State of New York including but not limited to the following authorities: New York State Constitution Article IX, Section 2 (c) (ii)(6)m (10)l Municipal Home Rule Law § 10(2); Municipal Home Rule Law §10(3); Municipal Home Rule Law §10(4)(a), and (b) and (15); Town Law §135; Town Law Article 16 (Zoning & Planning) inclusive; Environmental Conservation Law §3-0301 (1)(b), 3-0301(2)(m) and 8-0113 and 6 NYCRR Part 61, also known as the State Environmental Quality Review Act as it pertains to applications that are neither excluded nor exempt from this local law.

This Local Law is land use regulation. This Local Law is intended and is hereby declared to address matters of local concern, and it is declared that it is not the intention of the Town to address matters of statewide concern. This Local Law is intended to act as and is hereby declared to exercise the permissive "incidental control" of a zoning law and land use law that is concerned with the broad area of land use planning and the physical use of land and property within the Town, including the physical externalities associated with certain land uses, such as potential negative impacts of such uses on a community.

This Local Law shall supersede and suspend those provisions of the Code of the Town of Rotterdam and New York state law which require the Planning Board and/or the Town Code Enforcement officer to accept, process, and approve land use applications within certain statutory time periods.

This Local Law is intended to temporarily prohibit the creation or siting of battery energy storage system installations (as herein later defined) within the Town of Rotterdam for a period of up to six (6) months, pending the development and adoption of local laws and/or ordinances designed to regulate and govern such installations.

The Town Board recognizes and acknowledges that the Town needs to study and analyze many considerations that affect the preparation of local legislation to regulate the future creation and siting of battery energy storage system installations. The Town Board has formally requested the Building and Zoning Department and the Planning Board and the Energy Committee of the Town of Rotterdam to identify and review local laws from other jurisdictions, and related information and source materials, in order to assist in developing the parameters of a local law to regulate battery energy storage system installations. The Town Board has directed the Town Attorney to assist in this endeavor.

The Town Board also recognized the need to review and examine its existing ordinance, local laws and Zoning Code provisions insofar as they may be affected by adoption of such local law(s) regulating the creation and/or siting of battery energy storage system installations. It is deemed necessary to enact this moratorium in order to permit the Town adequate time in which to draft suitable legislation for this

purpose. During the term of the moratorium the Town of Rotterdam shall work to prepare and eventually adopt new land use regulations to incorporate into the Town's existing Zoning Code.

Currently, there is one pending applications for the location, development or site plan approval of battery energy storage system installation. The BlueWave Battery Site application has made significant progress through the planning process for the proposed Battery Storage Facility located at 635 Mariaville Road in the Town of Rotterdam. That application shall be exempt from this Moratorium.

During the pendency of the moratorium, the Town Board will consider how best to permit such installations so as to harmoniously integrate such installations with the existing agricultural community and landscape and to mitigate potential undesirable environmental impacts that may be associated with such use. At present, the Zoning Code of the Town of Rotterdam may not adequately regulate such land use. If the community allows such development during that time the goals of the Town could be undermined or damaged. Moratoria are useful in controlling or temporarily inhibiting development until satisfactory final regulations are adopted.

For these reasons, the Town Board finds that temporary moratorium legislation is both advisable and necessary for a reasonable and defined period of time in order to develop and adopt necessary zoning and land use changes to the Zoning Code of the Town of Rotterdam, thus protecting and furthering the public interest, health and safety.

SECTION 3. DEFINITIONS.

For purposes of this Local Law, the following terms shall have the meanings respectively set forth below:

Battery Energy Storage System Installation(s) – Any installation of a rechargeable energy storage system, consisting of electrochemical storage batteries or similar technology, battery charges, controls, power condition systems, inverters, transformers, switchgears and associated electrical equipment designed to store electoral power received from a generating or transmission source and periodically discharging power from the battery energy storage system into the power grid. Systems typically used to provide standby or emergency power and/or an uninterruptable power supply, load shedding, load sharing, or similar capabilities relating to the energy consumed by a residence, farm operation or business on site shall not be considered a "Battery Energy Storage System Installation" for purposes of the Moratorium.

SECTION 4. TEMPORARY MORATORIUM and PROHIBITION.

A. Unless permitted pursuant to Section 5 hereafter, from and after the date of this Local Law, no application for a permit, zoning permit, special permit, zoning variance, building permit, operating permit, site plan approval, subdivision approval, certificate of occupancy, certificate of compliance, temporary certificate, or other Town-level approval of any nature shall be accepted, processed, entertained, approved, approved conditionally, or issued by any board, employee, official or agent of the Town of Rotterdam, for the construction establishment or use or operation of any land, body of water, building, or other structure located within the Town of Rotterdam, for any Battery Energy Storage System Installation, as defined above, except for the projects specifically exempted by this moratorium.

B. Unless permitted pursuant to Section 5 hereafter, from the after the date of this Local Law, no person, entity or business shall use, cause, or permit to be used, any land, body of water, building, or other

structure located within the Town of Rotterdam for any Battery Energy Storage System Installation, as defined above.

C. The prohibitions set forth above in Clauses A. and B. of this Section 4. Are not intended, and shall not be construed, to prevent or prohibit the use and development of battery energy storage systems that are typically used to provide standby or emergency power and/or an uninterruptable power supply, load shedding, load sharing, or similar capabilities and that are for personal or individual use on or about any residence or place of business, or any farm operation.

D. This moratorium and prohibition shall be in effect beginning on the effective date of this Local Law and shall expire on the earlier of (i) that date which is six (6) months after said effective date; or (ii) the effective date of a Town Board resolution affirmatively stating the Town Board has determined that the need for this moratorium and prohibition no longer exists.

E. This moratorium and prohibition shall apply to all real property within the Town of Rotterdam, and all land use applications for the siting or creation of Battery Energy Storage System Installation within the Town of Rotterdam.

F. Under no circumstances shall the failure of the Town Board of the Town of Rotterdam, the Zoning Board of Appeals of the Town of Rotterdam, the Planning Board of the Town of Rotterdam, or the Code Enforcement Officer for the Town of Rotterdam to take any action upon any application for a permit, zoning permit, special permit, zoning variance, building permit, operating permit, site plan approval, subdivision approval, certificate of occupancy, certificate of compliance, temporary certificate, or any other Town level approval related to Battery Energy Storage System Installation constitute an approval by default or an approval by virtue of expiration of time to respond to such application.

SECTION 5. HARDSHIP VARIANCE RELIEF FROM APPLICABILITY OF MORATORIUM.

Applications for land use otherwise subject to this moratorium may be exempted from the provisions of this Local Law following a noticed public hearing before the Town Board. It is specifically intended that this moratorium shall supersede New York State law which would otherwise confer exclusive variance authority to the Zoning Board of Appeals. Following a written request for hardship variance relief, within sixty (60) days of receipt of such request, a noticed public hearing shall be held, at which hearing the Town Board may, but is not limited to consider:

A. The proximity of applicant's premises or the subject of applicant's request for relief to natural resources, including but not limited to prime agricultural soils, wetland areas, conservation districts and other areas of environmental concern.

B. The impact of the proposed application on the applicant's premises and upon the surrounding area.

C. Compatibility of the proposed application with the existing land use and character of the area in general proximity to the subject of the application, and its effect upon aesthetic resources of the community.

D. Compatibility of the proposed application with the recommendations of any administrative body charged with such review by the Town of Rotterdam.

E. The written opinion of the Town of Rotterdam Planning Board and the Town of Rotterdam Code Enforcement Officer that such application may be jeopardized or made impractical by waiting until the moratorium is expired.

F. Evidence specifying in detail the nature and level of any alleged hardship imposed on the property owner(s) as result of this moratorium.

G. Such other considerations and issues as may be raised by the Town Board.

In making a determination concerning a proposed exemption or grant of relief from application of the moratorium, the Town Board may obtain and consider reports and information from any source it deems to be helpful with review of said application. A grant of relief from application of the moratorium shall include a determination of unreasonable hardship upon the property owner (or if there are multiple property owners, a determination that each such owner shall suffer an unreasonable hardship) which is unique to the property owner(s), a finding that there are sufficient existing regulations to adequately govern the application for which a hardship waiver is being requested, and a finding that the grant or an exemption will be in harmony with, and will be consistent with an existing Town of Rotterdam Zoning Ordinance and the recommendation of the Comprehensive Plan as such may exist.

An application for relief from the prohibitions of the moratorium shall be accompanied by fee a $500, together with the applicant's written undertaking in a form to be approved by the Attorney for the Town, to pay all of the expenses of the Town Board and any agent or consultant retained by the Town Board to evaluate and consider the merits of such application, including but not limited to any fees incurred by the Town of services provided by the Attorney of the Town.

SECTION 6. PENALTIES.

A. Failure to comply with any of the provisions of this Local Law shall be an unclassified misdemeanor as contemplated by Article 10 and Section 80.05 of the New York State Penal Law, and, upon conviction thereof, shall be punishable by a fine of not more than One Thousand Five Hundred Dollars ($1,500) or imprisonment for not more than 10 days, or both for the first offense. Any subsequent offense within a three-month period shall be punishable by a fine of not more than Two Thousand Five Hundred Dollars ($2,500) or imprisonment for a period of not more than 30 days, or both. For purposes of this Clause:

A. each day that a violation of this Local Law exists shall constitute a separate and distinct offense.

B. Compliance with this Local Law may also be compelled and violations restrained by order or by injection of a court of competent jurisdiction, in an action brought on behalf of the Town by the Town Board.

C. In the event the Town is required to take legal action to enforce this Local Law, the violator will be responsible for any and all costs incurred by the Town relative thereto, including attorney's fees, and such amount shall be determined and assessed by the court. If such expense is not paid in full within 30 days from the date it is determined and assessed by the Court, such expense shall be charged to the propert(ies) within the Town on which the violation occurred, by including such expense in the next

annual Town tax levy against such property, and such expense shall be lien upon such property until paid.

SECTION 7. CONFLICTS.

For and during the stated term of this legislation, unless the stated term thereof shall be modified or abridged by the Town Board, this moratorium shall take precedence over and shall control over any contradictory local law, ordinance, regulation for Zoning Ordinance provision.

SECTION 8. SEVERABILITY.

If any word, phrase, sentence, part, section, subsection, or other portion of this Local Law, or the application thereof to any person or to any circumstance, is adjudged or declared invalid or unenforceable by a court or other tribunal of competent jurisdiction, then, and in such event, such judgement or declaration shall be continued in its interpretation and operation only to the provision of this Local Law that is directly involved in the controversy in which such judgment or declaration is rendered, and such judgement or declaration of invalidity or unenforceability shall not affect or impair the validity or enforceability of the remainder of this Local Law or the application hereof to any other persons or circumstances. If necessary, as to such person or circumstances such invalid or unenforceable provision shall be and be deemed severed here from, and the Town Board of the Town hereby declares that it would have enacted this Local Law, or the remainder thereof, even if, as to provisions and persons or circumstances, a portion hereof is severed or declared invalid or unenforceable.

SECTION 9. EFFECTIVE DATE.

The effective date of this Local Law shall be immediately upon its filing with the Secretary of State.

RESOLUTION NO. 209.23

TO RECOGNIZE THE INTRODUCTION OF INTRODUCTORY LOCAL LAW NO. __ OF 2023; ESTABLISH A SIX (6) MONTH MORATORIUM PROHIBITING WIND GENERATION SYSTEM INSTALLATIONS WITHIN THE TOWN OF ROTTERDAM, AND SCHEDULING A PUBLIC HEARING THEREON

WHEREAS, the Town of Rotterdam desires to review the Town's Zoning Code and land use regulations and to recommend modifications to the local law regarding the installation of Wind Generation Systems within the Town of Rotterdam; and

WHEREAS, changes to said law would permit an enhanced and easily understood code, to achieve the objectives of the Comprehensive Plan and encourage consistent and fair application of laws pertaining to such operations; and

WHEREAS, the Town of Rotterdam wishes to enact a temporary moratorium prohibiting Wind Generation System installations within the Town of Rotterdam, a copy of the proposed local law is attached;

NOW THEREFORE, UPON MOTION OF Councilmember _____,

seconded by Councilmember _____,

BE IT RESOLVED BY THE TOWN BOARD AS FOLLOWS:

SECTION 1. The Town Board recognizes the introduction of Introductory Local Law No. __ of 2023 to establish a six (6) month moratorium prohibiting Wind Generation system installations within the Town of Rotterdam.

SECTION 2. The Town Board of the Town of Rotterdam hereby authorizes the Town Clerk to publish in the official newspaper of the Town of Rotterdam not less than ten (10) days prior to the date designated for the public hearing provided for hereby the following notice:

TOWN OF ROTTERDAM
NOTICE OF HEARING

PLEASE TAKE NOTICE: That the Town Board of the Town of Rotterdam will hold a public hearing at the John F. Kirvin Government Center, Town Hall, 1100 Sunrise Boulevard, Rotterdam, New York 12306, at 7:00 p.m. on the 5th day of July, 2023 for the following purpose:

> To establish a six (6) month moratorium prohibiting Wind Generation system installations within the Town of Rotterdam.

BY ORDER OF THE ROTTERDAM TOWN BOARD
DIANE M. MARCO, TOWN CLERK

DATED: July 14, 2023
Daily Gazette: Please publish once on July 18, 2023
Town Clerk
Post

SECTION 3. This resolution shall become effective July 14, 2023.

DATED: July 14, 2023

NAME	AYES	NOES	ABSTAIN
Christou			
Miller-Herrera			
Dodson			
Mastroianni			
Collins			

DRAFT

TOWN OF ROTTERDAM

John F. Kirvin Government Center • 1100 Sunrise Boulevard • Rotterdam, NY 12306
Telephone: 518-355-7575 • Fax: 518-355-7976 • Website: www.rotterdamny.org

LEGISLATIVE REQUEST FORM

DATE:	June 9, 2023
TO:	Town Board
FROM:	Courtney E. Heinel, Esq., Town Attorney
TITLE OF REQUEST:	Six (6) month moratorium on wind generation systems and battery energy storage system installations within the Town of Rotterdam.
TOWN BOARD MEETING:	June 14, 2023
Background Information:	The Town of Rotterdam is interested in enacting a temporary moratorium on wind generation system and battery energy storage system installations within the Town of Rotterdam in order to revise and update the Town Local Laws related to the same.
Evaluation/Analysis:	The Town of Rotterdam does not have adequate Local Laws to address the specialized concerns relating to wind generation system and battery energy storage system installations within the Town of Rotterdam.
Recommendation(s):	With the anticipated rise in applications relating to wind generation system and battery energy storage system installations within the Town of Rotterdam that Town should institute a temporary six (6) month moratorium on such systems to adequately update the Towns Local Laws related to the same.
Attachment/Document(s):	Proposed six (6) month temporary moratoria prohibiting wind generation system and battery energy storage system installations within the Town of Rotterdam
Compliance with Purchasing Policy:	
Effect(s) on Existing Law(s):	Suspends local laws and state laws requiring action on applications for such projects.
LEGISLATION WILL BE PREPARED BY:	Town Attorney

LOCAL LAW ESTABLISHING A TEMPORARY LAND USE MORATORIUM PROHIBITING WIND GENERATION SYSTEM INSTALLATIONS WITHIN THE TOWN OF ROTTERDAM.

Be it enacted by the Town Board of the Town of Rotterdam as follows:

SECTION 1. TITLE

This Local Law shall be known as the "Moratorium and Prohibition of Wind Generation System Installations within the Town of Rotterdam."

SECTION 2. STATUTORY AUTHORITY PURPOSE AND INTENT.

This Local Law is intended to be consistent with and is adopted pursuant to the authority granted to the Town Board of the Town of Rotterdam under the New York State Constitution, and the Laws of the State of New York including but not limited to the following authorities: New York State Constitution Article IX, Section 2 (c) (ii)(6)m (10)l Municipal Home Rule Law § 10(2); Municipal Home Rule Law §10(3); Municipal Home Rule Law §10(4)(a), and (b) and (15); Town Law §135; Town Law Article 16 (Zoning & Planning) inclusive; Environmental Conservation Law §3-0301 (1)(b), 3-0301(2)(m) and 8-0113 and 6 NYCRR Part 61, also known as the State Environmental Quality Review Act as it pertains to applications that are neither excluded nor exempt from this local law.

This Local Law is land use regulation. This Local Law is intended and is hereby declared to address matters of local concern, and it is declared that it is not the intention of the Town to address matters of statewide concern. This Local Law is intended to act as and is hereby declared to exercise the permissive "incidental control" of a zoning law and land use law that is concerned with the broad area of land use planning and the physical use of land and property within the Town, including the physical externalities associated with certain land uses, such as potential negative impacts of such uses on a community.

This Local Law shall supersede and suspend those provisions of the Code of the Town of Rotterdam and New York state law which require the Planning Board and/or the Town Code Enforcement officer to accept, process, and approve land use applications within certain statutory time periods.

This Local Law is intended to temporarily prohibit the creation or siting of wind generation system installations (as herein later defined) within the Town of Rotterdam for a period of up to six (6) months, pending the development and adoption of local laws and/or ordinances designed to regulate and govern such installations.

The Town Board recognizes and acknowledges that the Town needs to study and analyze many considerations that affect the preparation of local legislation to regulate the future creation and siting of wind generation system installations. The Town Board has formally requested the Building and Zoning Department and the Planning Board and the Energy Committee of the Town of Rotterdam to identify and review local laws from other jurisdictions, and related information and source materials, in order to assist in developing the parameters of a local law to regulate wind generation system installations. The Town Board has directed the Town Attorney to assist in this endeavor.

The Town Board also recognized the need to review and examine its existing ordinance, local laws and Zoning Code provisions insofar as they may be affected by adoption of such local law(s) regulating the creation and/or siting of wind generation system installations. It is deemed necessary to enact this moratorium in order to permit the Town adequate time in which to draft suitable legislation for this

purpose. During the term of the moratorium the Town of Rotterdam shall work to prepare and eventually adopt new land use regulations to incorporate into the Town's existing Zoning Code.

Currently, there are no pending applications for the location, development or site plan approval of a wind generation system.

During the pendency of the moratorium, the Town Board will consider how best to permit such installations so as to harmoniously integrate such installations with the existing agricultural community and landscape and to mitigate potential undesirable environmental impacts that may be associated with such use. At present, the Zoning Code of the Town of Rotterdam may not adequately regulate such land use. If the community allows such development during that time the goals of the Town could be undermined or damaged. Moratoria are useful in controlling or temporarily inhibiting development until satisfactory final regulations are adopted.

For these reasons, the Town Board finds that temporary moratorium legislation is both advisable and necessary for a reasonable and defined period of time in order to develop and adopt necessary zoning and land use changes to the Zoning Code of the Town of Rotterdam, thus protecting and furthering the public interest, health and safety.

SECTION 3. DEFINITIONS.

For purposes of this Local Law, the following terms shall have the meanings respectively set forth below:

Wind Generation System Installation- Any installation that converts the kinetic energy available in the wind to mechanical energy that can be used to operate an electrical generator. wind generation systems specifically do not include any system utilized for the on-site consumption of a business or residence that does not generate more than 5 kWh of electrical power in total.

SECTION 4. TEMPORARY MORATORIUM and PROHIBITION.

A. Unless permitted pursuant to Section 5 hereafter, from and after the date of this Local Law, no application for a permit, zoning permit, special permit, zoning variance, building permit, operating permit, site plan approval, subdivision approval, certificate of occupancy, certificate of compliance, temporary certificate, or other Town-level approval of any nature shall be accepted, processed, entertained, approved, approved conditionally, or issued by any board, employee, official or agent of the Town of Rotterdam, for the construction establishment or use or operation of any land, body of water, building, or other structure located within the Town of Rotterdam, for any wind generation system Installation, as defined above, except for the projects specifically exempted by this moratorium.

B. Unless permitted pursuant to Section 5 hereafter, from the after the date of this Local Law, no person, entity or business shall use, cause, or permit to be used, any land, body of water, building, or other structure located within the Town of Rotterdam for any wind generation system installation, as defined above.

C. The prohibitions set forth above in Clauses A. and B. of this Section 4. Are not intended, and shall not be construed, to prevent or prohibit the use and development of wind generation systems that are typically used to provide standby or emergency power and/or an uninterruptable power supply, load shedding, load sharing, or similar capabilities and that are for personal or individual use on or about any residence or place of business, or any farm operation.

D. This moratorium and prohibition shall be in effect beginning on the effective date of this Local Law and shall expire on the earlier of (i) that date which is six (6) months after said effective date; or (ii) the effective date of a Town Board resolution affirmatively stating the Town Board has determined that the need for this moratorium and prohibition no longer exists.

E. This moratorium and prohibition shall apply to all real property within the Town of Rotterdam, and all land use applications for the siting or creation of wind generation system installation within the Town of Rotterdam.

F. Under no circumstances shall the failure of the Town Board of the Town of Rotterdam, the Zoning Board of Appeals of the Town of Rotterdam, the Planning Board of the Town of Rotterdam, or the Code Enforcement Officer for the Town of Rotterdam to take any action upon any application for a permit, zoning permit, special permit, zoning variance, building permit, operating permit, site plan approval, subdivision approval, certificate of occupancy, certificate of compliance, temporary certificate, or any other Town level approval related to wind generation system installation constitute an approval by default or an approval by virtue of expiration of time to respond to such application.

SECTION 5. HARDSHIP VARIANCE RELIEF FROM APPLICABILITY OF MORATORIUM.

Applications for land use otherwise subject to this moratorium may be exempted from the provisions of this Local Law following a noticed public hearing before the Town Board. It is specifically intended that this moratorium shall supersede New York State law which would otherwise confer exclusive variance authority to the Zoning Board of Appeals. Following a written request for hardship variance relief, within sixty (60) days of receipt of such request, a noticed public hearing shall be held, at which hearing the Town Board may, but is not limited to consider:

A. The proximity of applicant's premises or the subject of applicant's request for relief to natural resources, including but not limited to prime agricultural soils, wetland areas, conservation districts and other areas of environmental concern.

B. The impact of the proposed application on the applicant's premises and upon the surrounding area.

C. Compatibility of the proposed application with the existing land use and character of the area in general proximity to the subject of the application, and its effect upon aesthetic resources of the community.

D. Compatibility of the proposed application with the recommendations of any administrative body charged with such review by the Town of Rotterdam.

E. The written opinion of the Town of Rotterdam Planning Board and the Town of Rotterdam Code Enforcement Officer that such application may be jeopardized or made impractical by waiting until the moratorium is expired.

F. Evidence specifying in detail the nature and level of any alleged hardship imposed on the property owner(s) as result of this moratorium.

G. Such other considerations and issues as may be raised by the Town Board.

In making a determination concerning a proposed exemption or grant of relief from application of the moratorium, the Town Board may obtain and consider reports and information from any source it deems to be helpful with review of said application. A grant of relief from application of the moratorium shall include a determination of unreasonable hardship upon the property owner (or if there are multiple property owners, a determination that each such owner shall suffer an unreasonable hardship) which is unique to the property owner(s), a finding that there are sufficient existing regulations to adequately govern the application for which a hardship waiver is being requested, and a finding that the grant or an exemption will be in harmony with, and will be consistent with an existing Town of Rotterdam Zoning Ordinance and the recommendation of the Comprehensive Plan as such may exist.

An application for relief from the prohibitions of the moratorium shall be accompanied by fee a $500, together with the applicant's written undertaking in a form to be approved by the Attorney for the Town, to pay all of the expenses of the Town Board and any agent or consultant retained by the Town Board to evaluate and consider the merits of such application, including but not limited to any fees incurred by the Town of services provided by the Attorney of the Town.

SECTION 6. PENALTIES.

A. Failure to comply with any of the provisions of this Local Law shall be an unclassified misdemeanor as contemplated by Article 10 and Section 80.05 of the New York State Penal Law, and, upon conviction thereof, shall be punishable by a fine of not more than One Thousand Five Hundred Dollars ($1,500) or imprisonment for not more than 10 days, or both for the first offense. Any subsequent offense within a three-month period shall be punishable by a fine of not more than Two Thousand Five Hundred Dollars ($2,500) or imprisonment for a period of not more than 30 days, or both. For purposes of this Clause:

A. each day that a violation of this Local Law exists shall constitute a separate and distinct offense.

B. Compliance with this Local Law may also be compelled and violations restrained by order or by injection of a court of competent jurisdiction, in an action brought on behalf of the Town by the Town Board.

C. In the event the Town is required to take legal action to enforce this Local Law, the violator will be responsible for any and all costs incurred by the Town relative thereto, including attorney's fees, and such amount shall be determined and assessed by the court. If such expense is not paid in full within 30 days from the date it is determined and assessed by the Court, such expense shall be charged to the propert(ies) within the Town on which the violation occurred, by including such expense in the next annual Town tax levy against such property, and such expense shall be lien upon such property until paid.

SECTION 7. CONFLICTS.

For and during the stated term of this legislation, unless the stated term thereof shall be modified or abridged by the Town Board, this moratorium shall take precedence over and shall control over any contradictory local law, ordinance, regulation for Zoning Ordinance provision.

SECTION 8. SEVERABILITY.

If any word, phrase, sentence, part, section, subsection, or other portion of this Local Law, or the application thereof to any person or to any circumstance, is adjudged or declared invalid or unenforceable by a court or other tribunal of competent jurisdiction, then, and in such event, such judgement or declaration shall be continued in its interpretation and operation only to the provision of this Local Law that is directly involved in the controversy in which such judgment or declaration is rendered, and such judgement or declaration of invalidity or unenforceability shall not affect or impair the validity or enforceability of the remainder of this Local Law or the application hereof to any other persons or circumstances. If necessary, as to such person or circumstances such invalid or unenforceable provision shall be and be deemed severed here from, and the Town Board of the Town hereby declares that it would have enacted this Local Law, or the remainder thereof, even if, as to provisions and persons or circumstances, a portion hereof is severed or declared invalid or unenforceable.

SECTION 9. EFFECTIVE DATE.

The effective date of this Local Law shall be immediately upon its filing with the Secretary of State.